



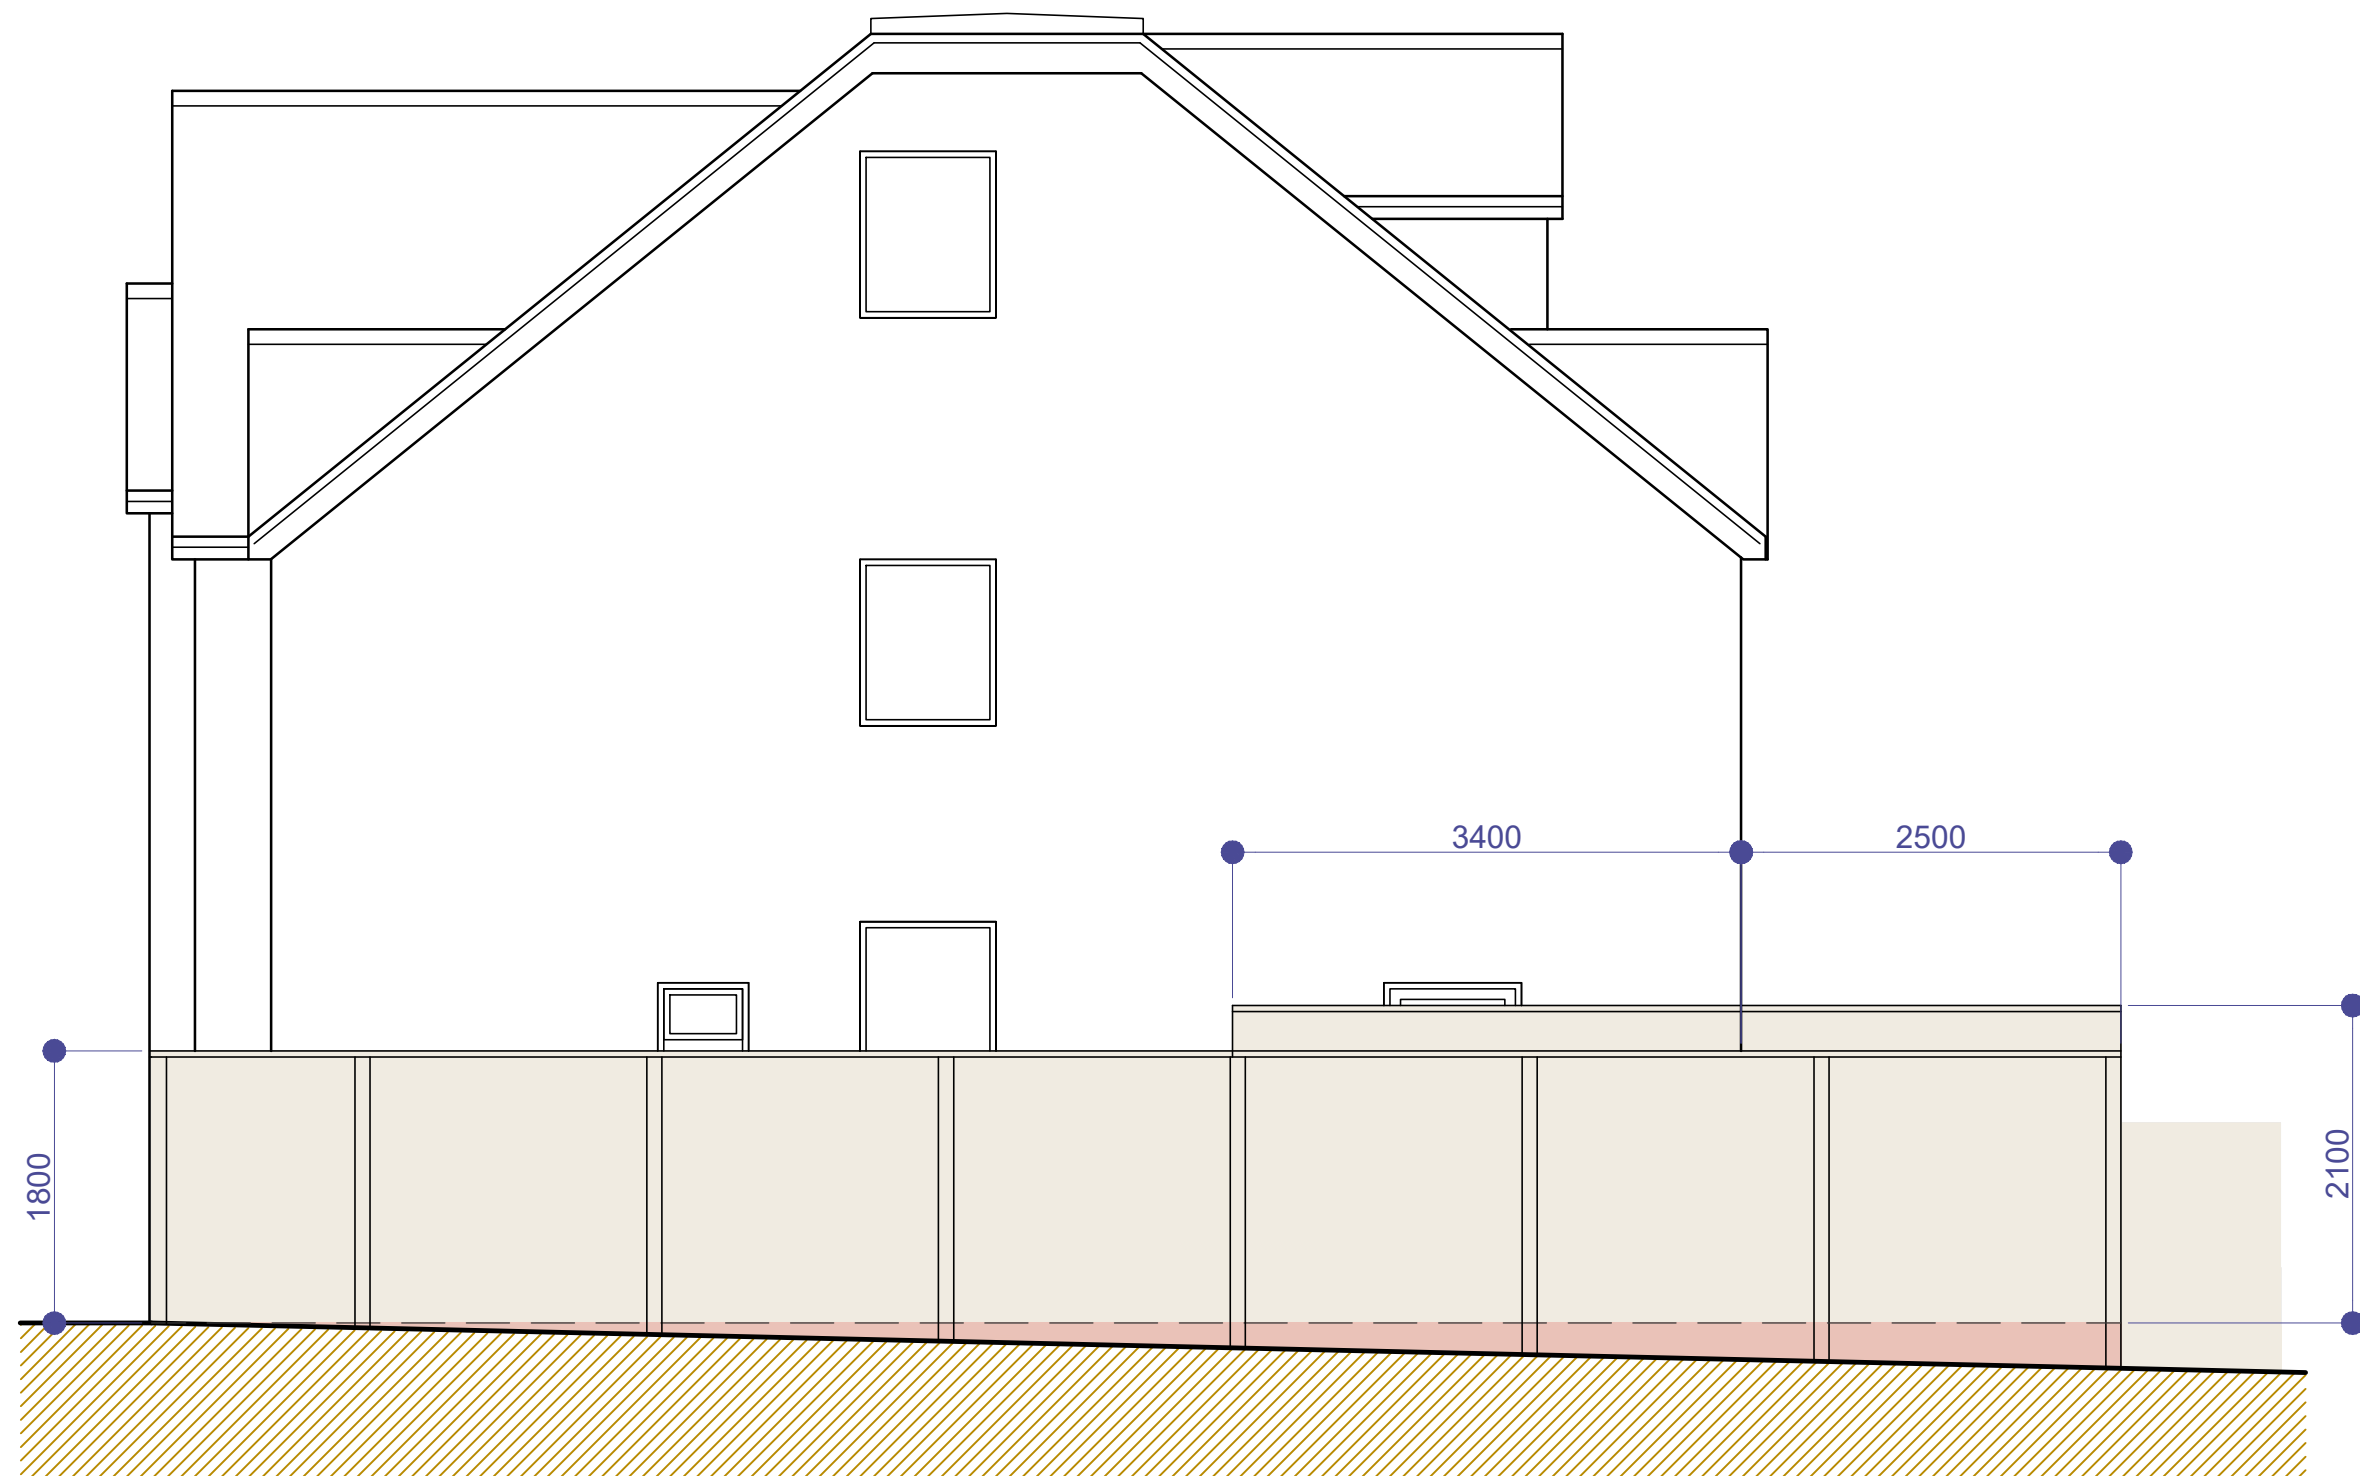

WEST ELEVATION OF PLOT B 1:50@A1

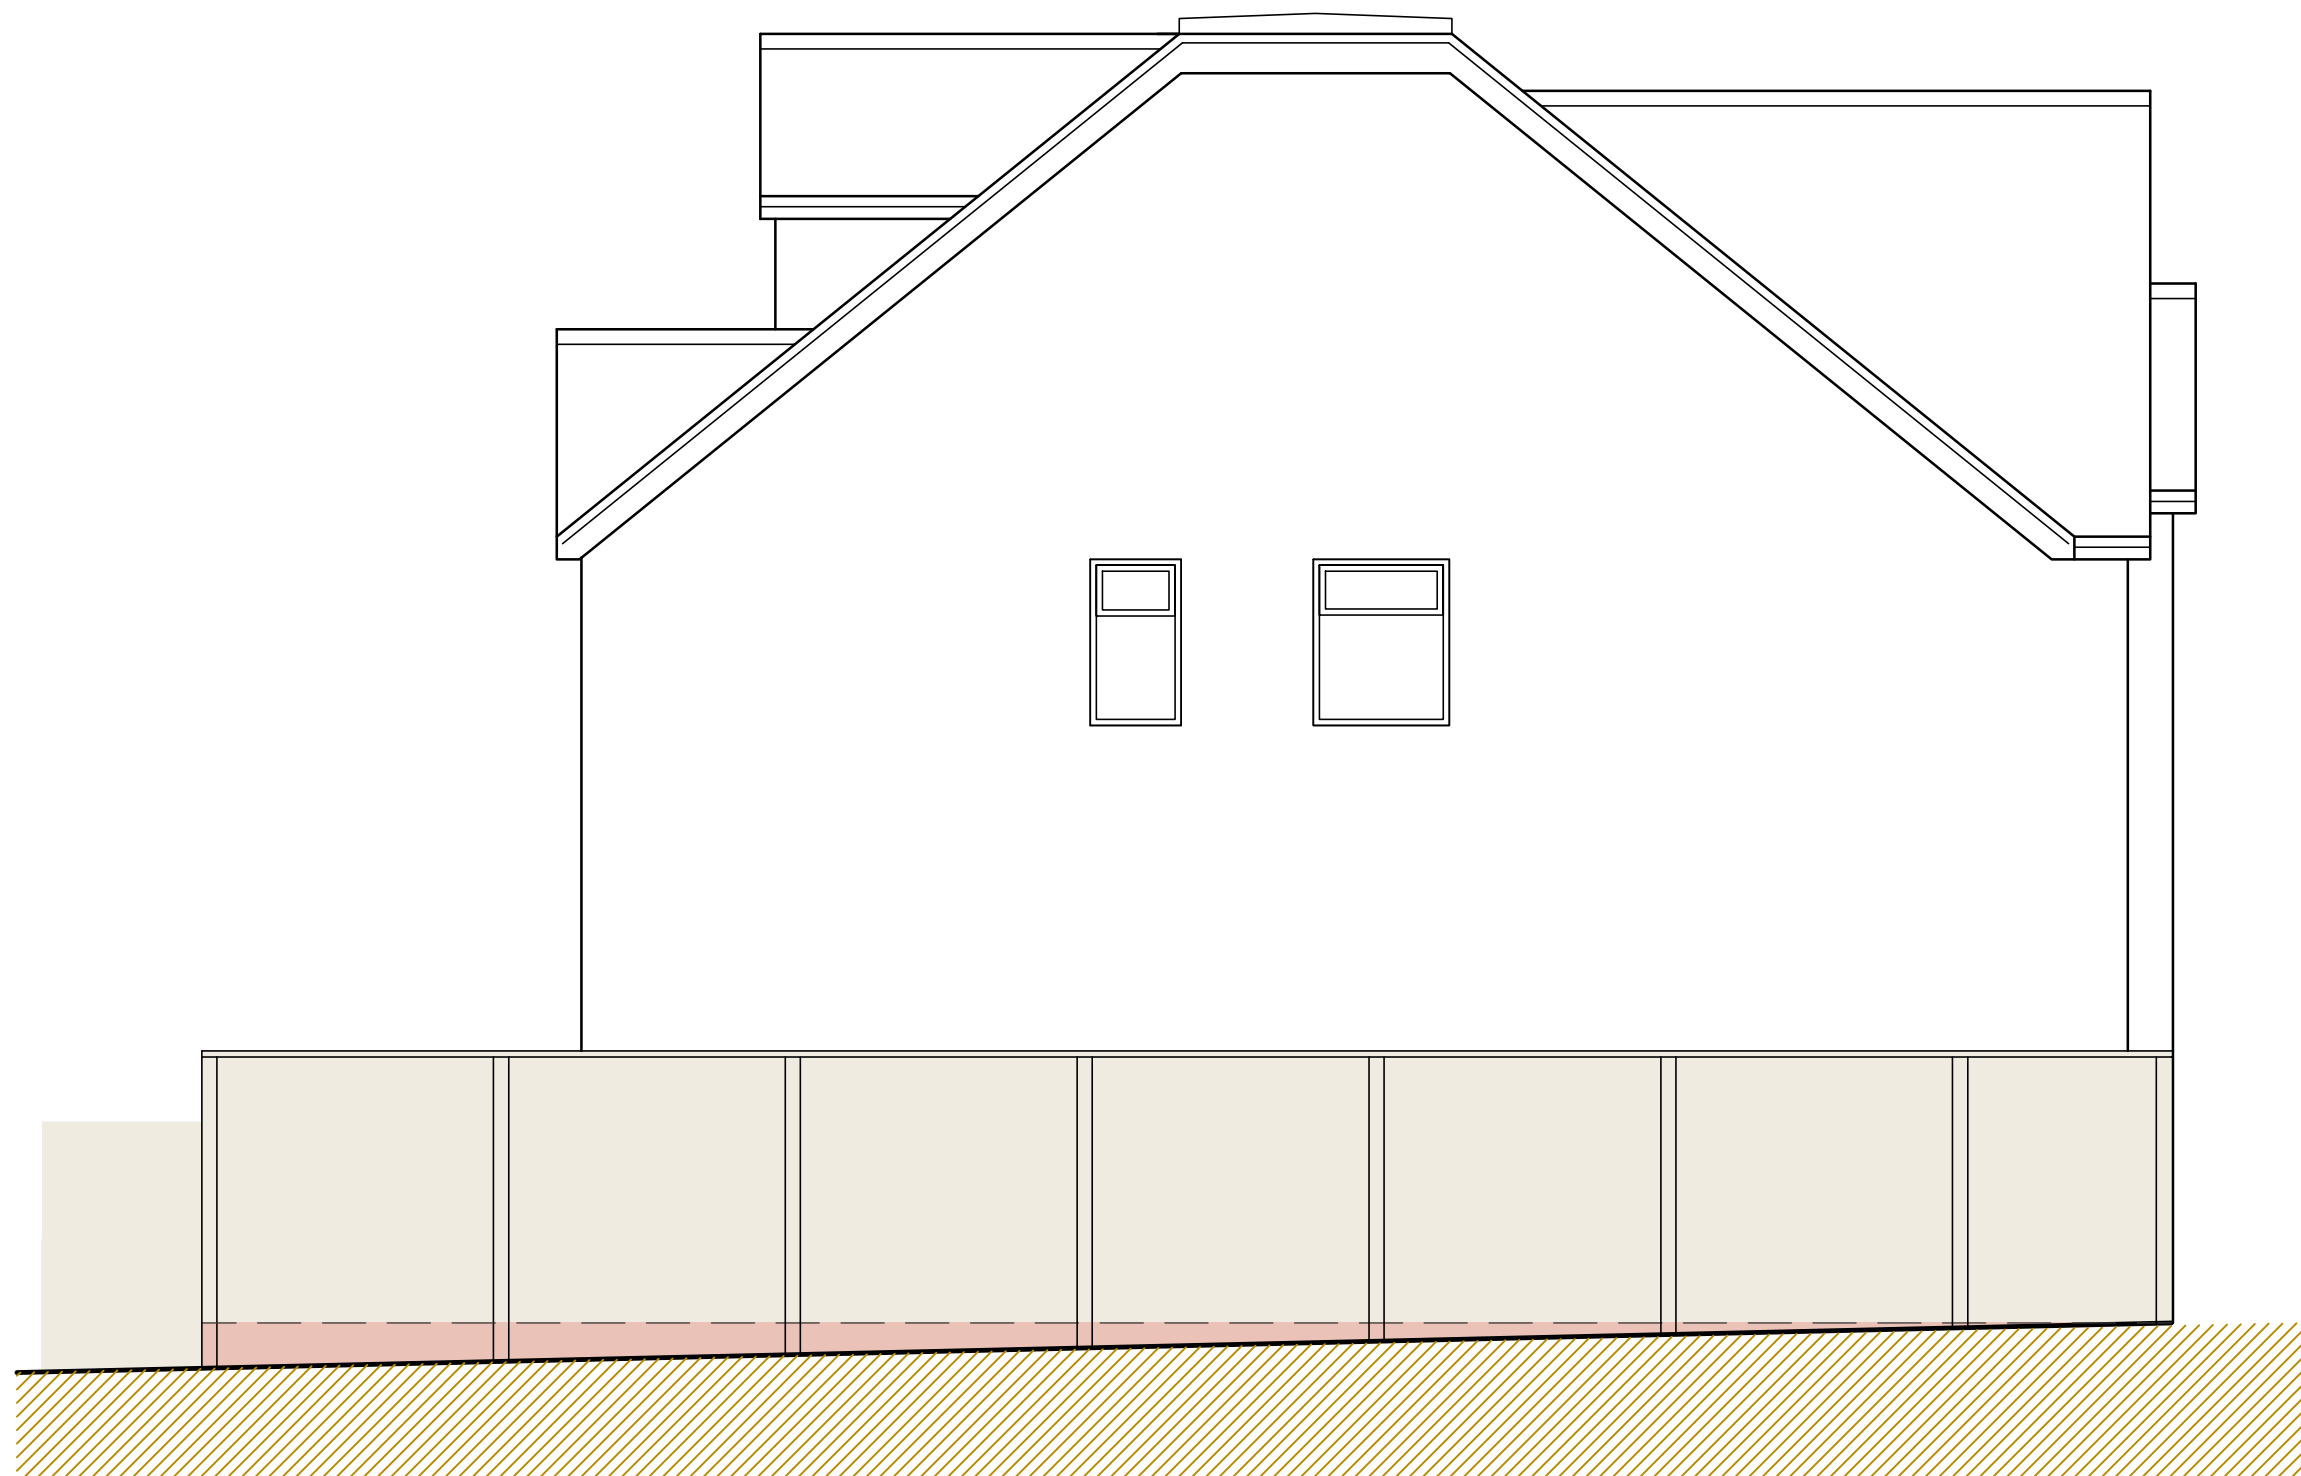


EAST ELEVATION OF PLOT B 1:50@A1



REAR ELEVATION OF PLOT B 1:50@A1



FRONT ELEVATION OF PLOT B 1:50@A1

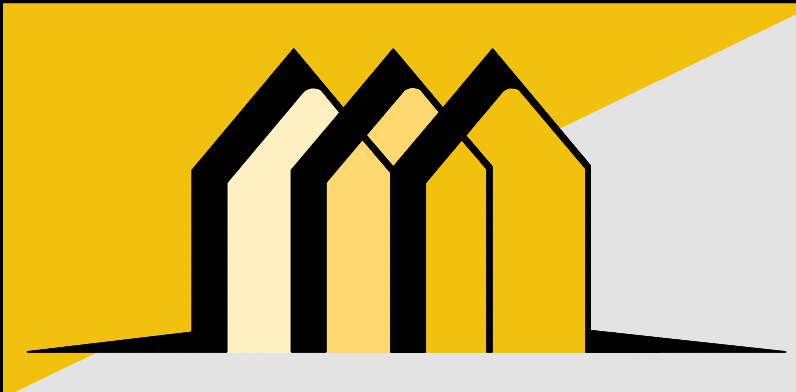

CONTACT INFO

E: Scott@EllisdonArchitecturalAssociates.co.uk
W: WWW.EllisdonArchitecturalAssociates.co.uk
M: 07828 189525

SCALE BARS



REVISION	DESCRIPTION	STATUS	CLIENT:	ALLBECK HOMES LTD	SITE ADDRESS:
A		PLANNING	JOB REF:	534	PLOT B LAND ADJ. TO 25-35 TOWN WOOD CLOSE LINDFIELD RH16 2GQ
B			DRG. NO:	10	
C			DRG. TITLE:	PROPOSED ELEVATIONS	
D			DATE:	JANUARY 2026	
E			SCALE:	1:50@A1	