

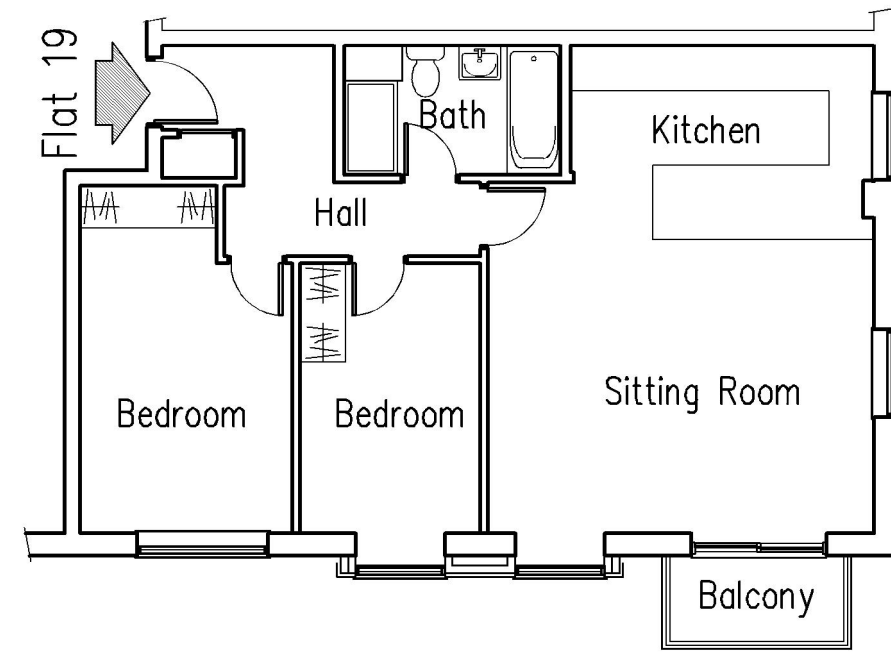


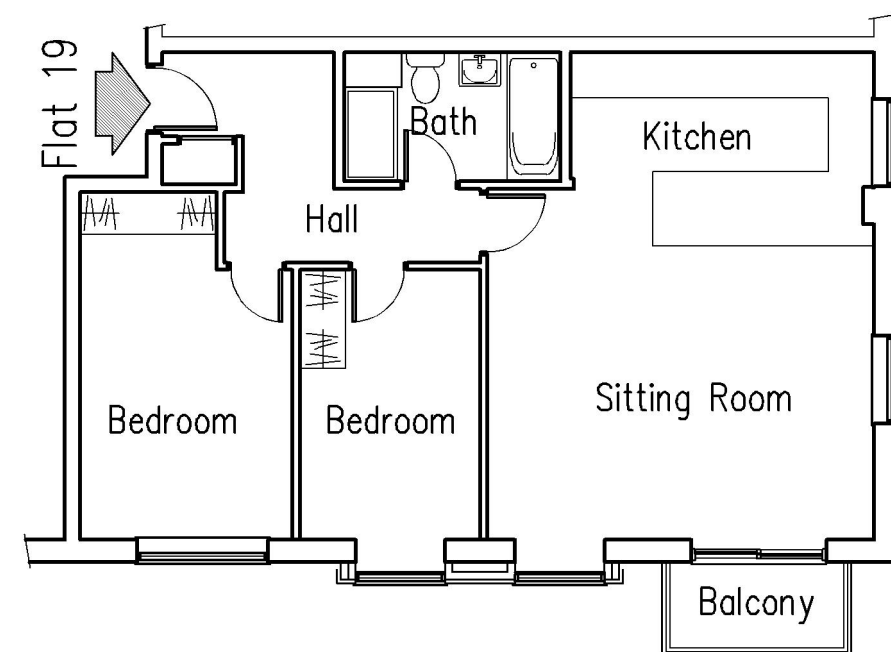


Floor Plan

As Existing
1:100

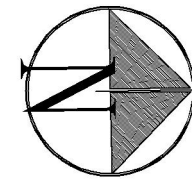


Floor Plan

As Proposed
1:100

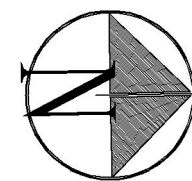


Location Plan

1:1250

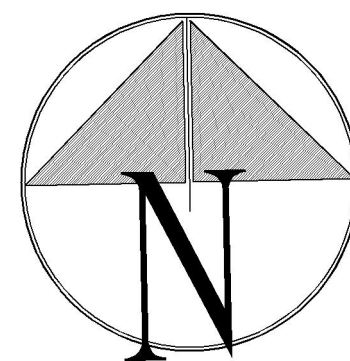

East Elevation

As Existing
1:100

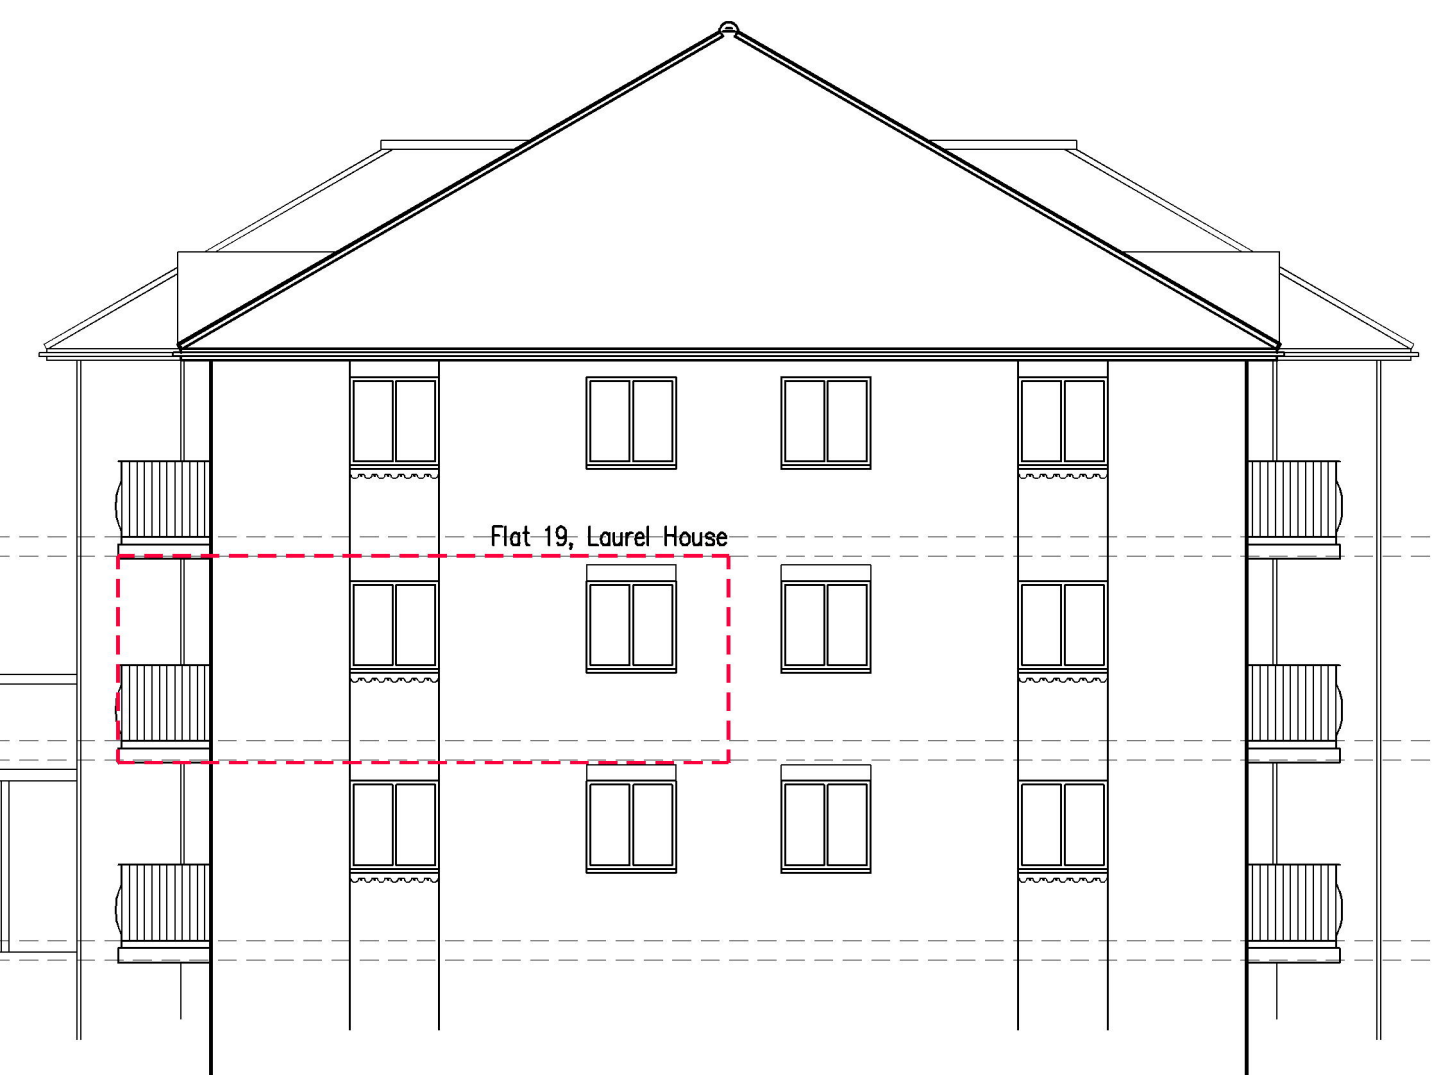

North Elevation

As Existing
1:100



East Elevation

As Proposed
1:100





North Elevation

As Proposed
1:100




Block Plan


1:500

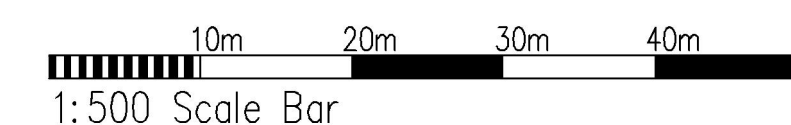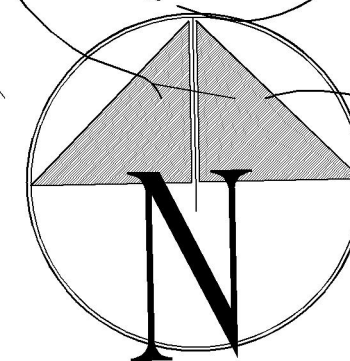

1:500 Scale Bar

 

1:1250 Scale Bar

 

1:100 Scale Bar

Project:
Replacement Windows
Flat 19
Laurel House
Great Heathmead
Hayward's Heath

Drawing title:
Floor Plans & Elevations
As Existing & Proposed
Block & Location Plans

Client:
Mr Littlecott

Copyright of:
Clive Voller Associates
Chartered Building Surveyors
15 Station Road
Burgess Hill
West Sussex
RH15 9DE
Tel: 01444 871010
Fax: 01444 870099
Web: www.clivevoller.com



Scale:
1:100, 1:500, 1:1250 @ A1

Date:
April 2026

Drawn:

Drg. No. 4157-01

Rev'n