



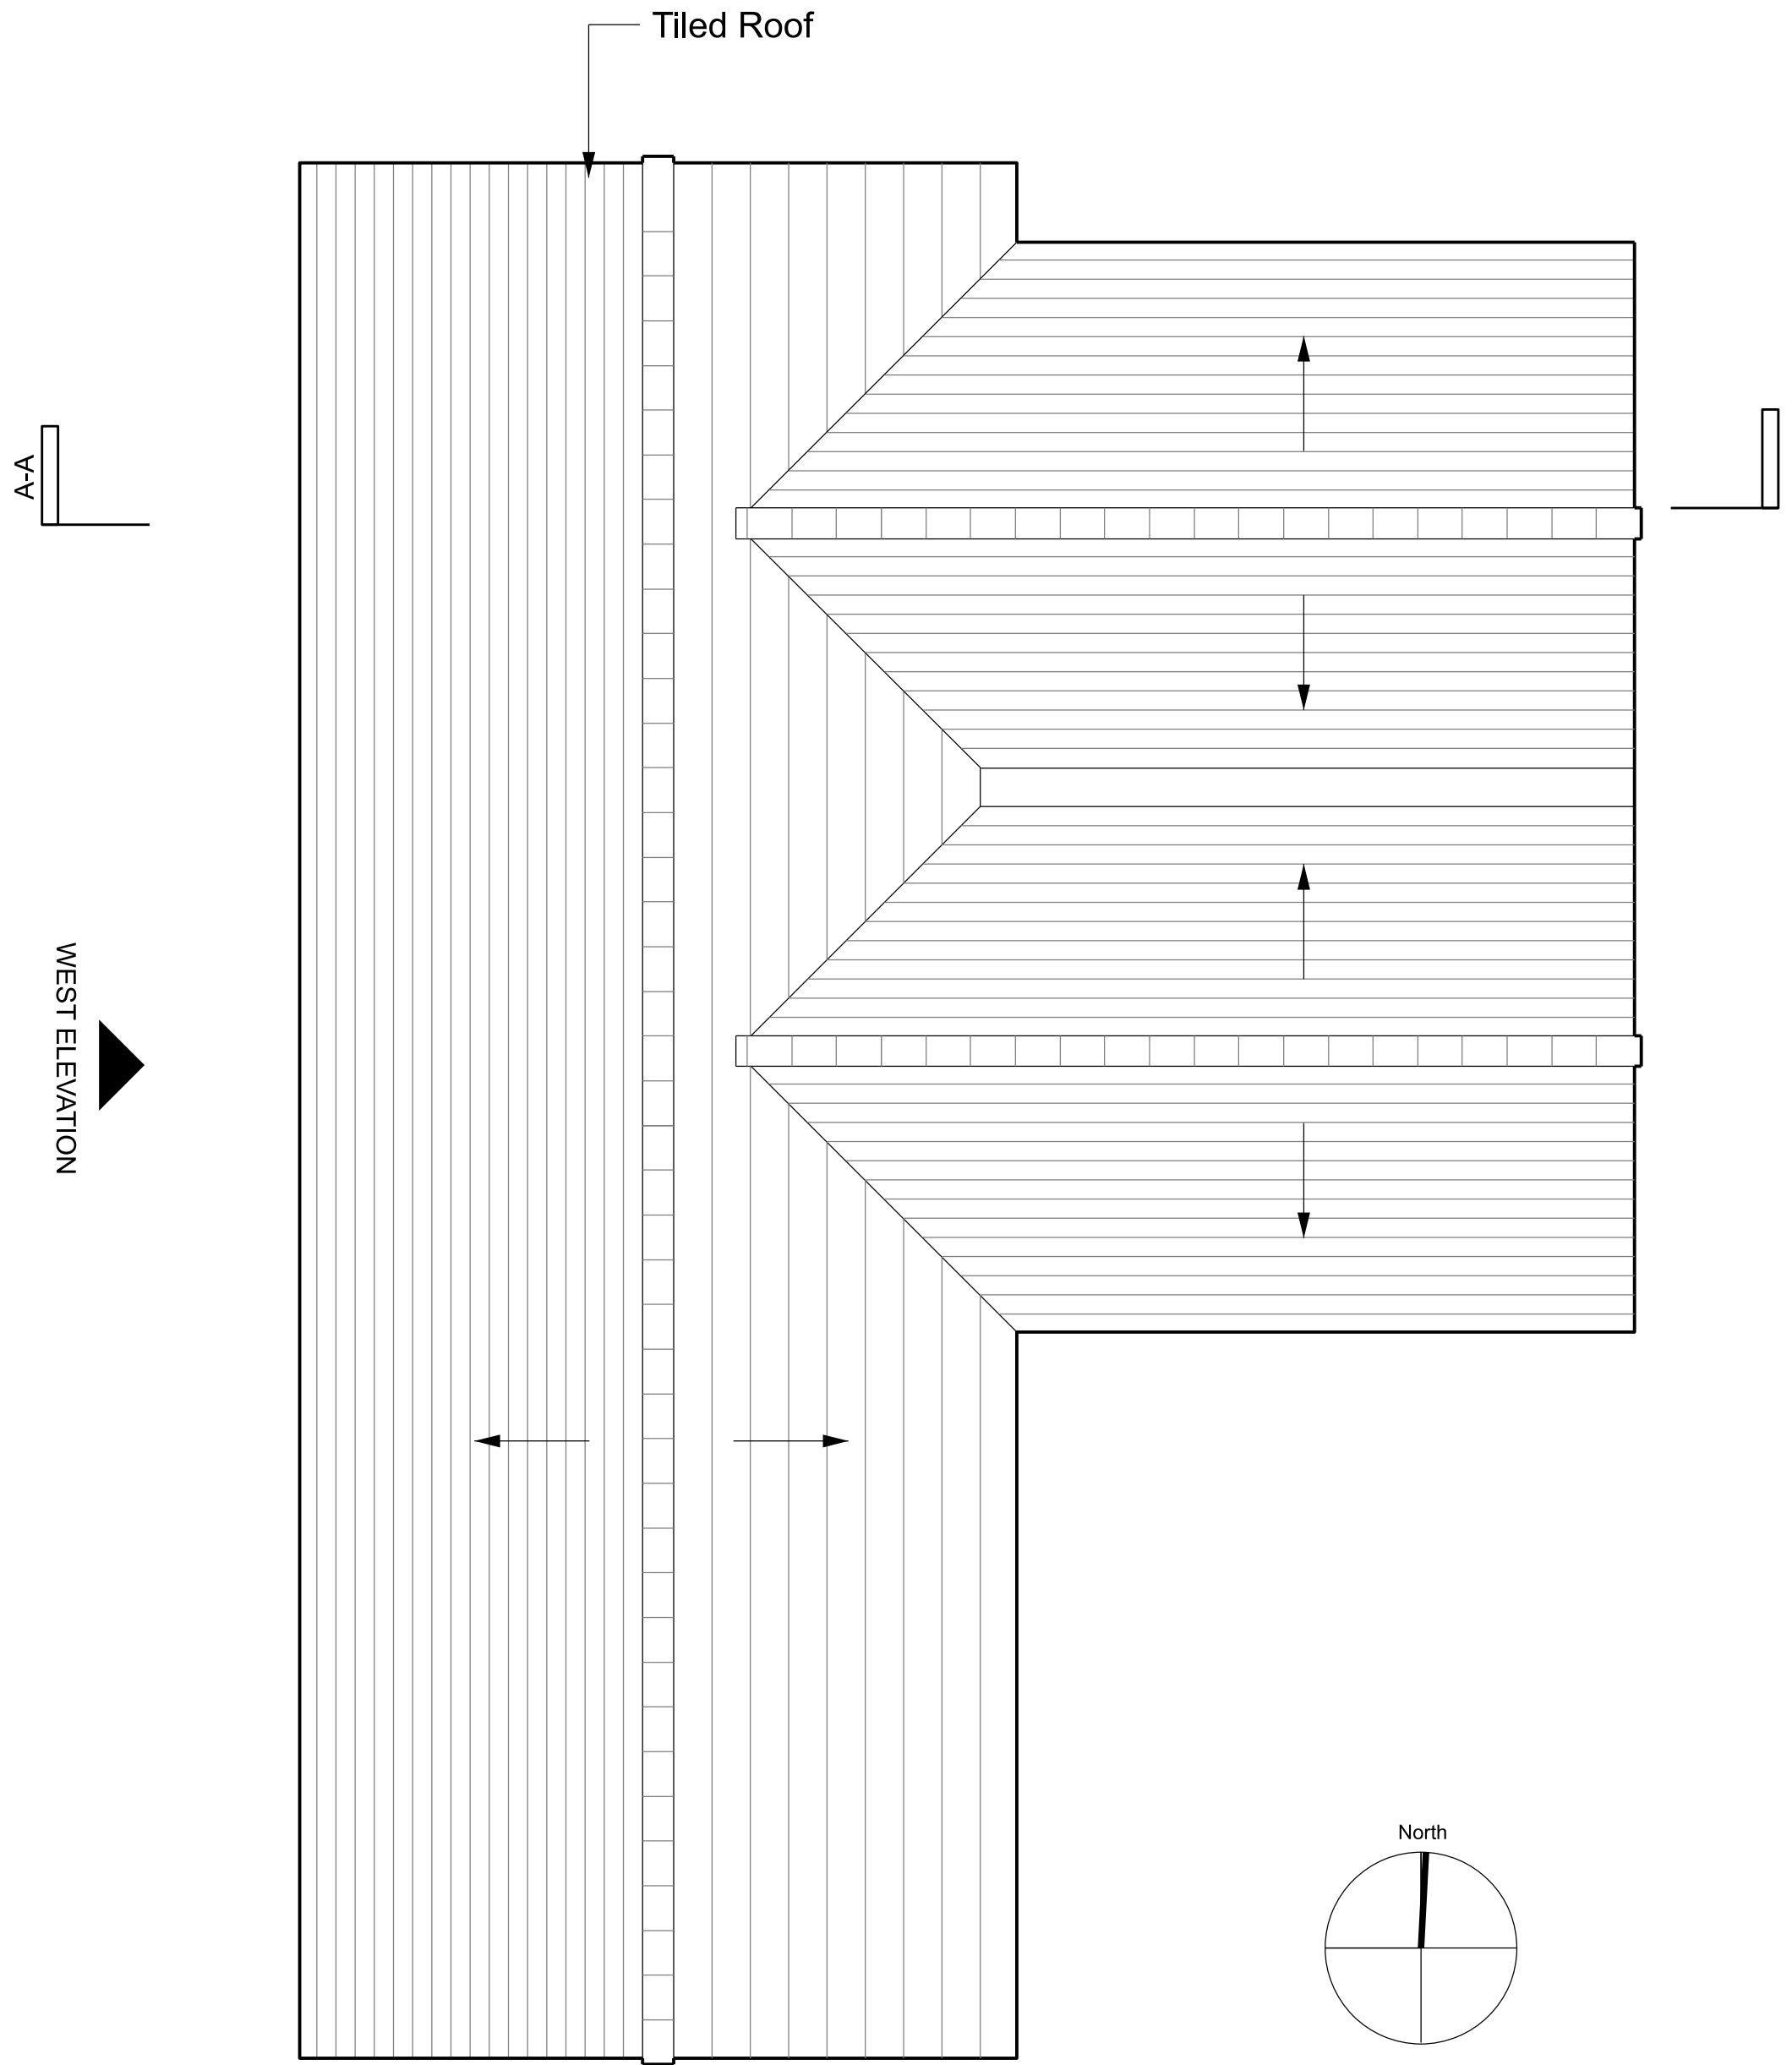

ROOF PLAN




WEST ELEVATION

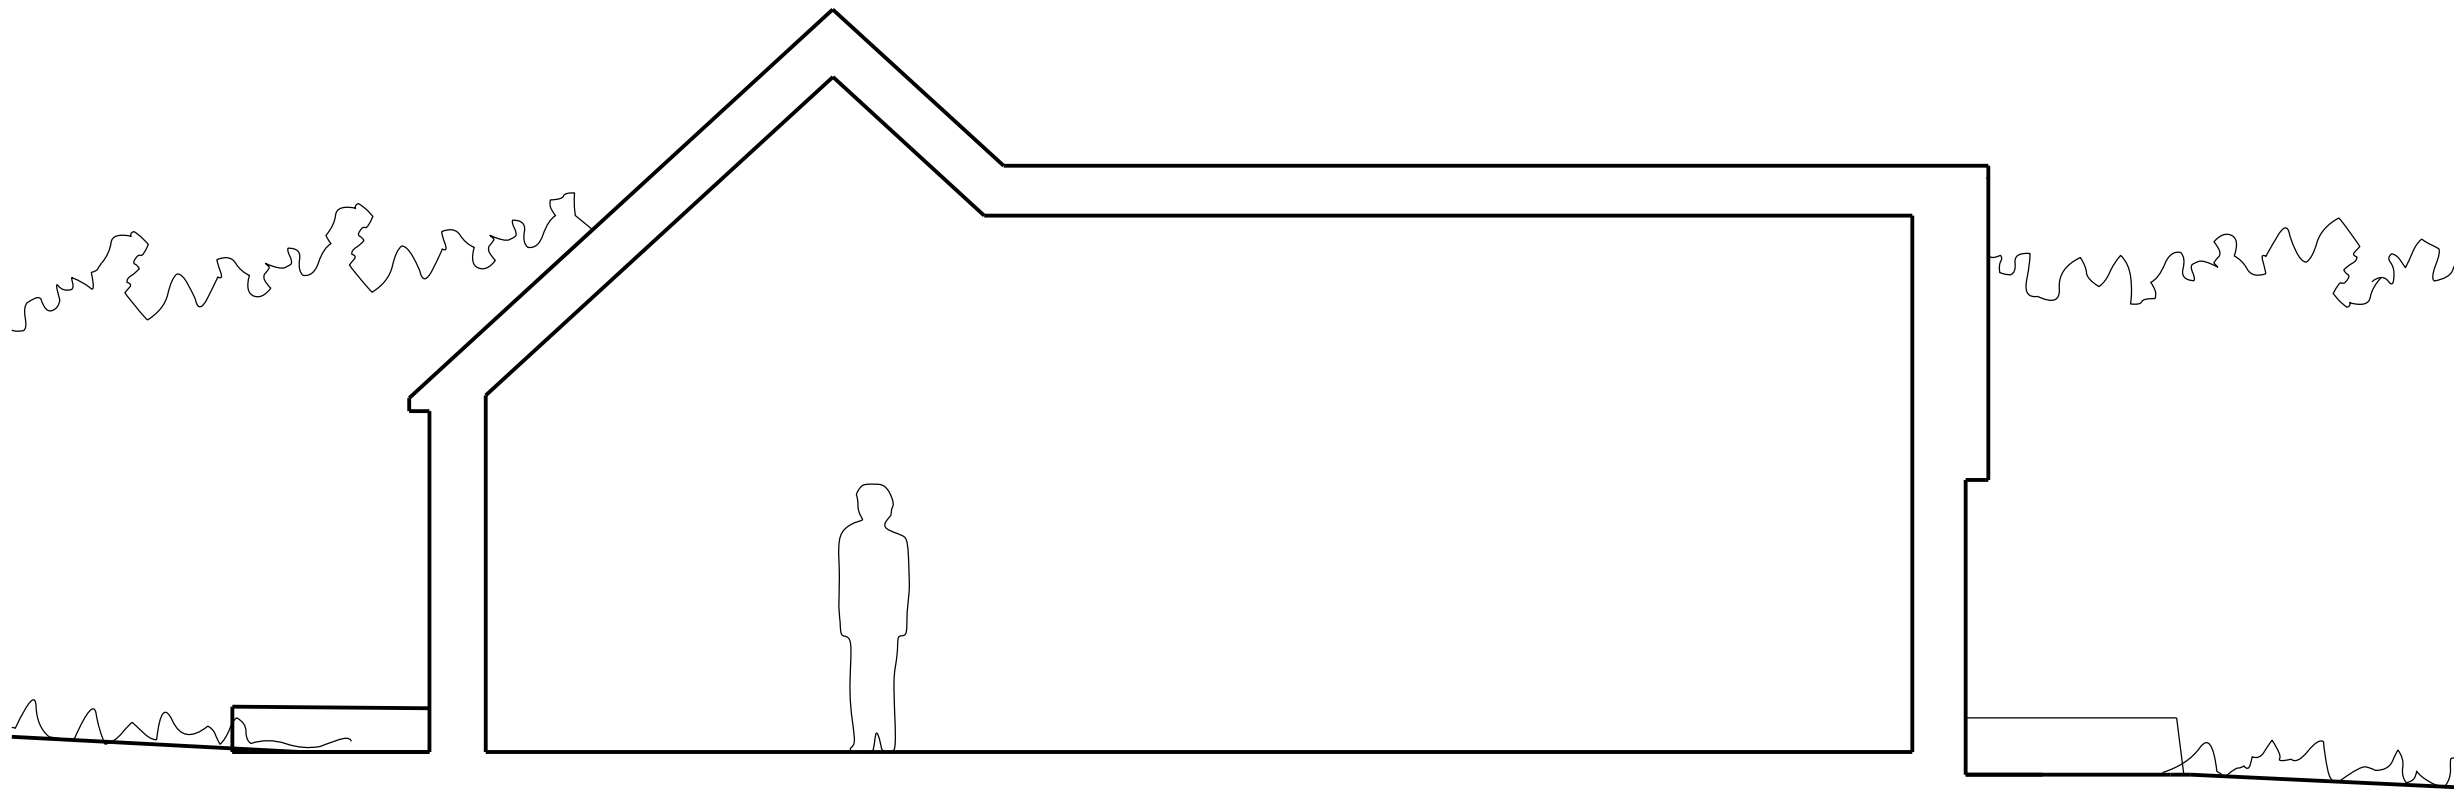

SECTION A-A

ALL DIMENSIONS TO BE CHECKED ON SITE. DO NOT SCALE FROM DRAWINGS.

EXISTING FABRIC

 

revision	date	Andrew Paine Architecture T 020 7207 5898 E studio@aparchitecture.co.uk W www.aparchitecture.co.uk	
-	06.01.2026	Planning	
job title			
THE STABLES, HAMSLAND HOUSE			
drawing title			
EXISTING ROOF PLAN, WEST ELEVATION & SECTION			
scale	1:50 at A1; 1:100 at A3		status
			PLANNING
project	drawing	revision	
25018	010		