




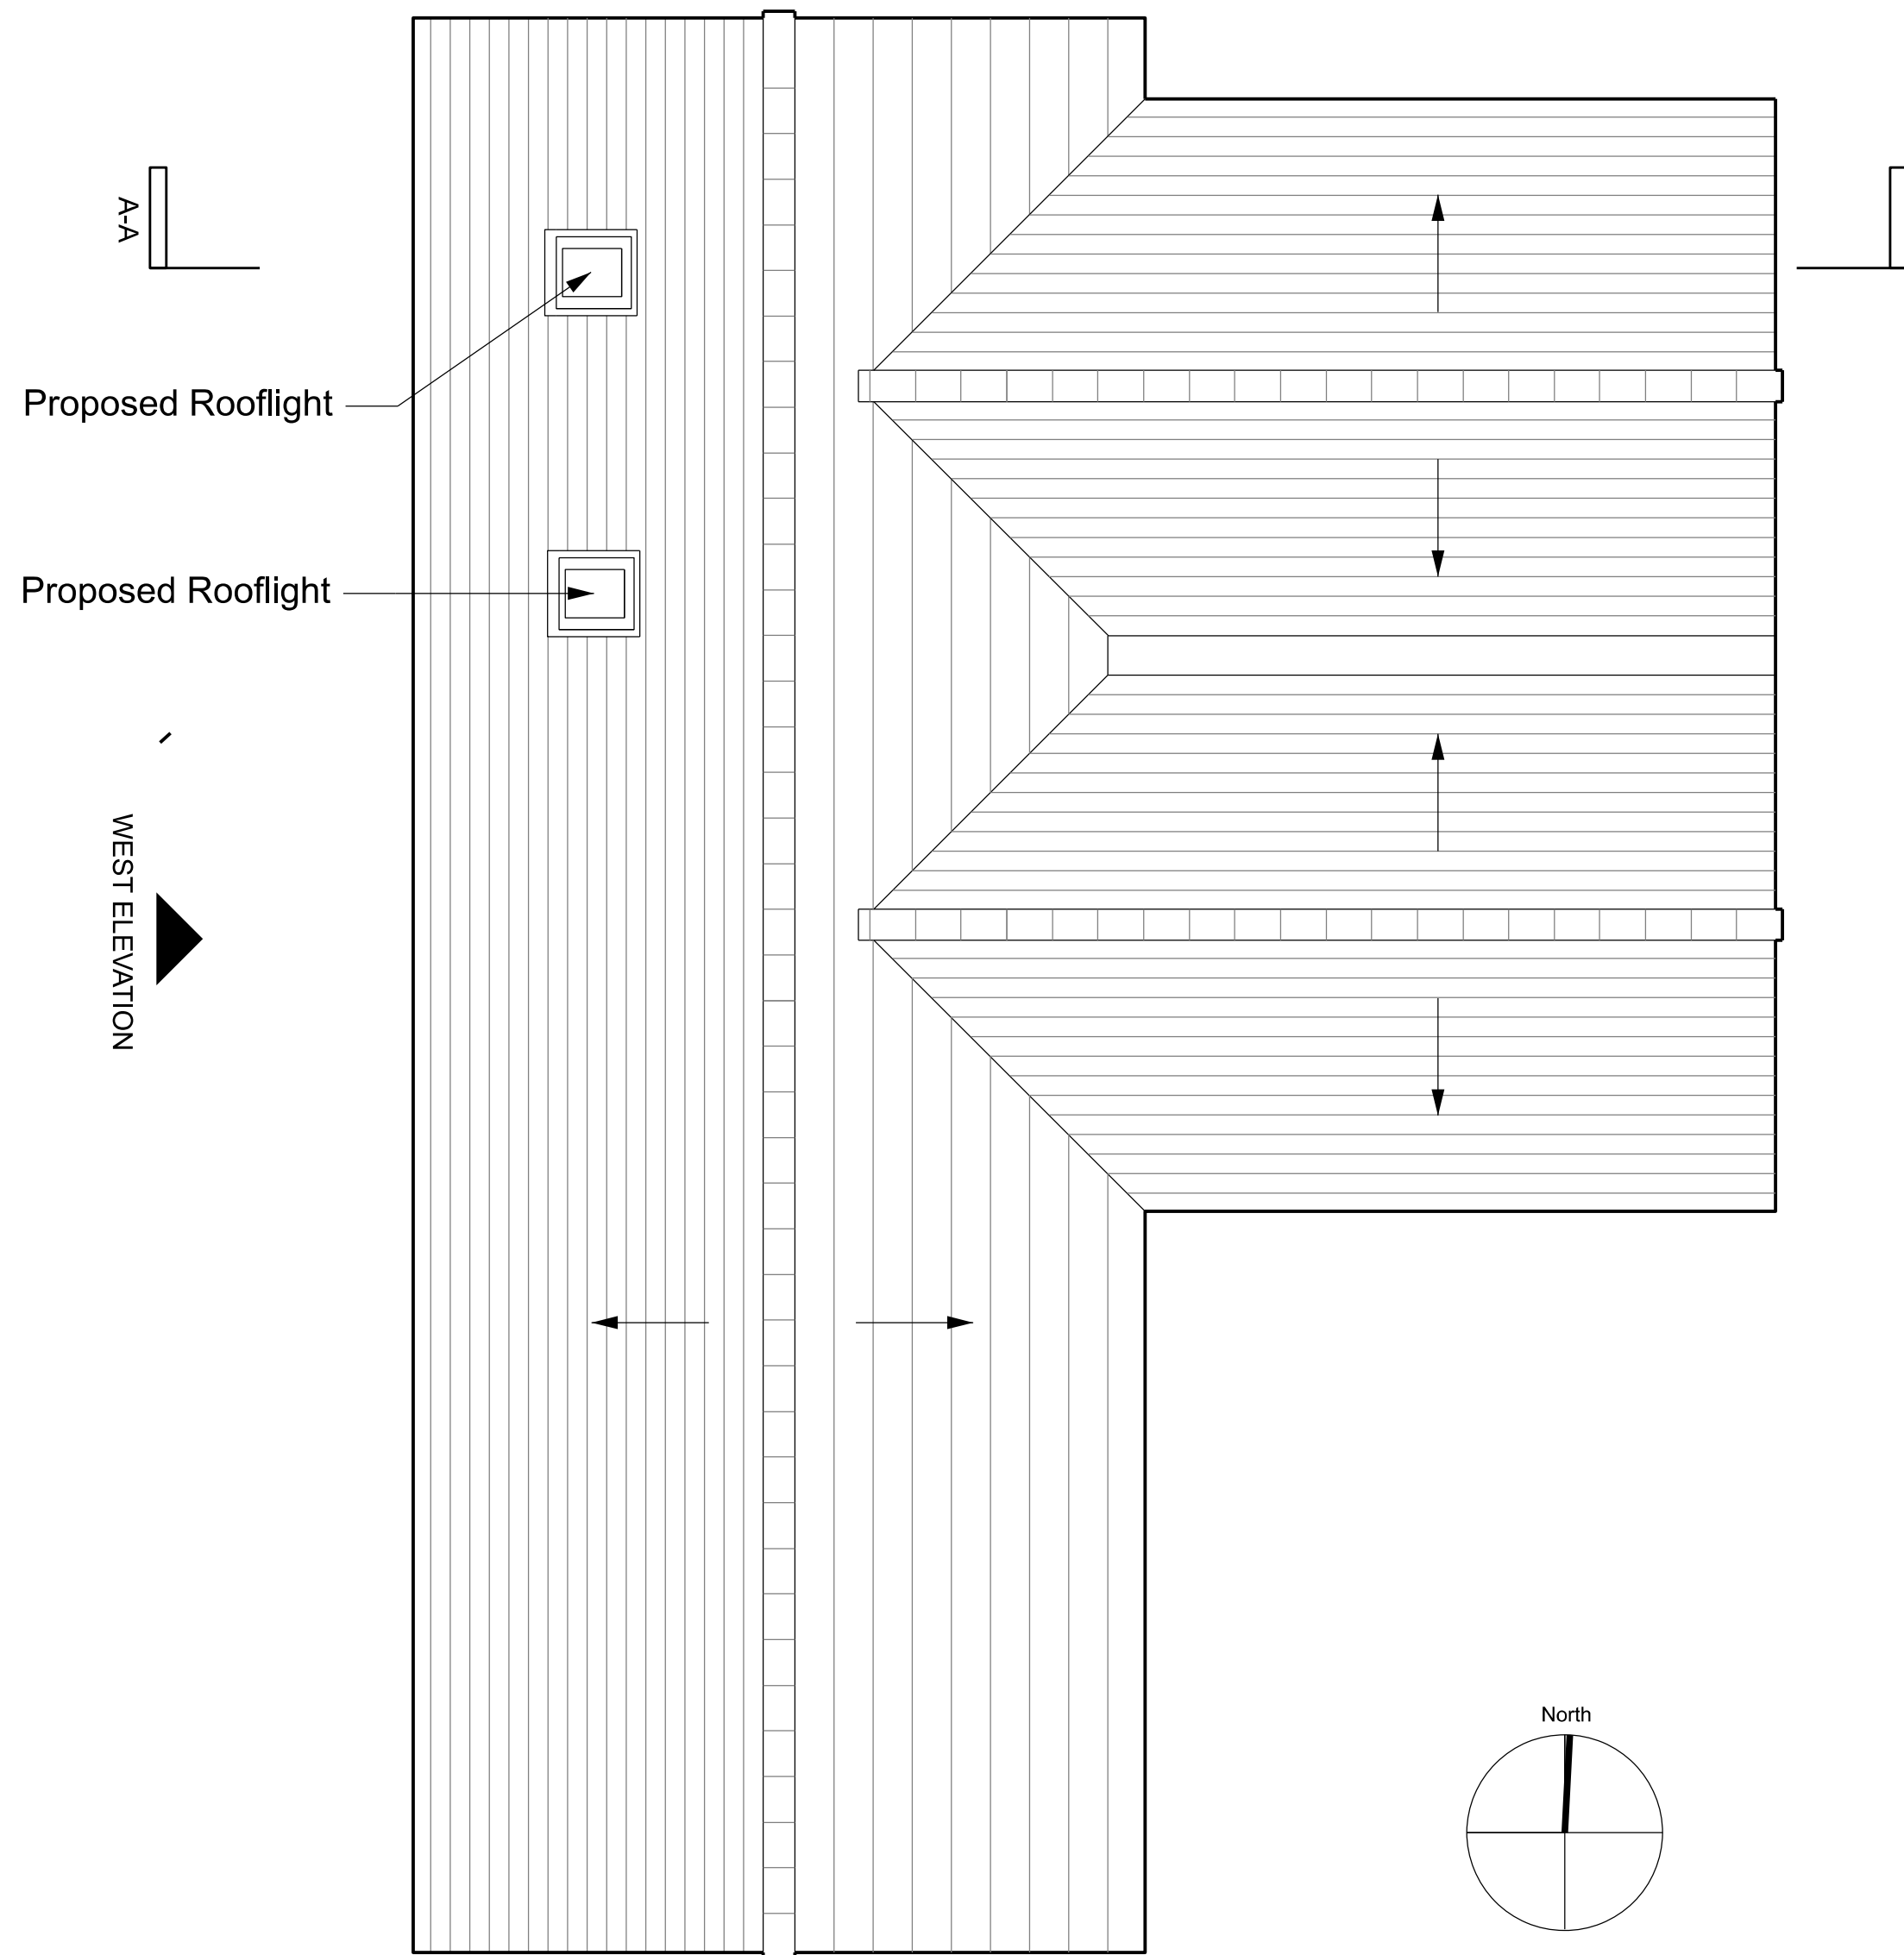

ROOF PLAN

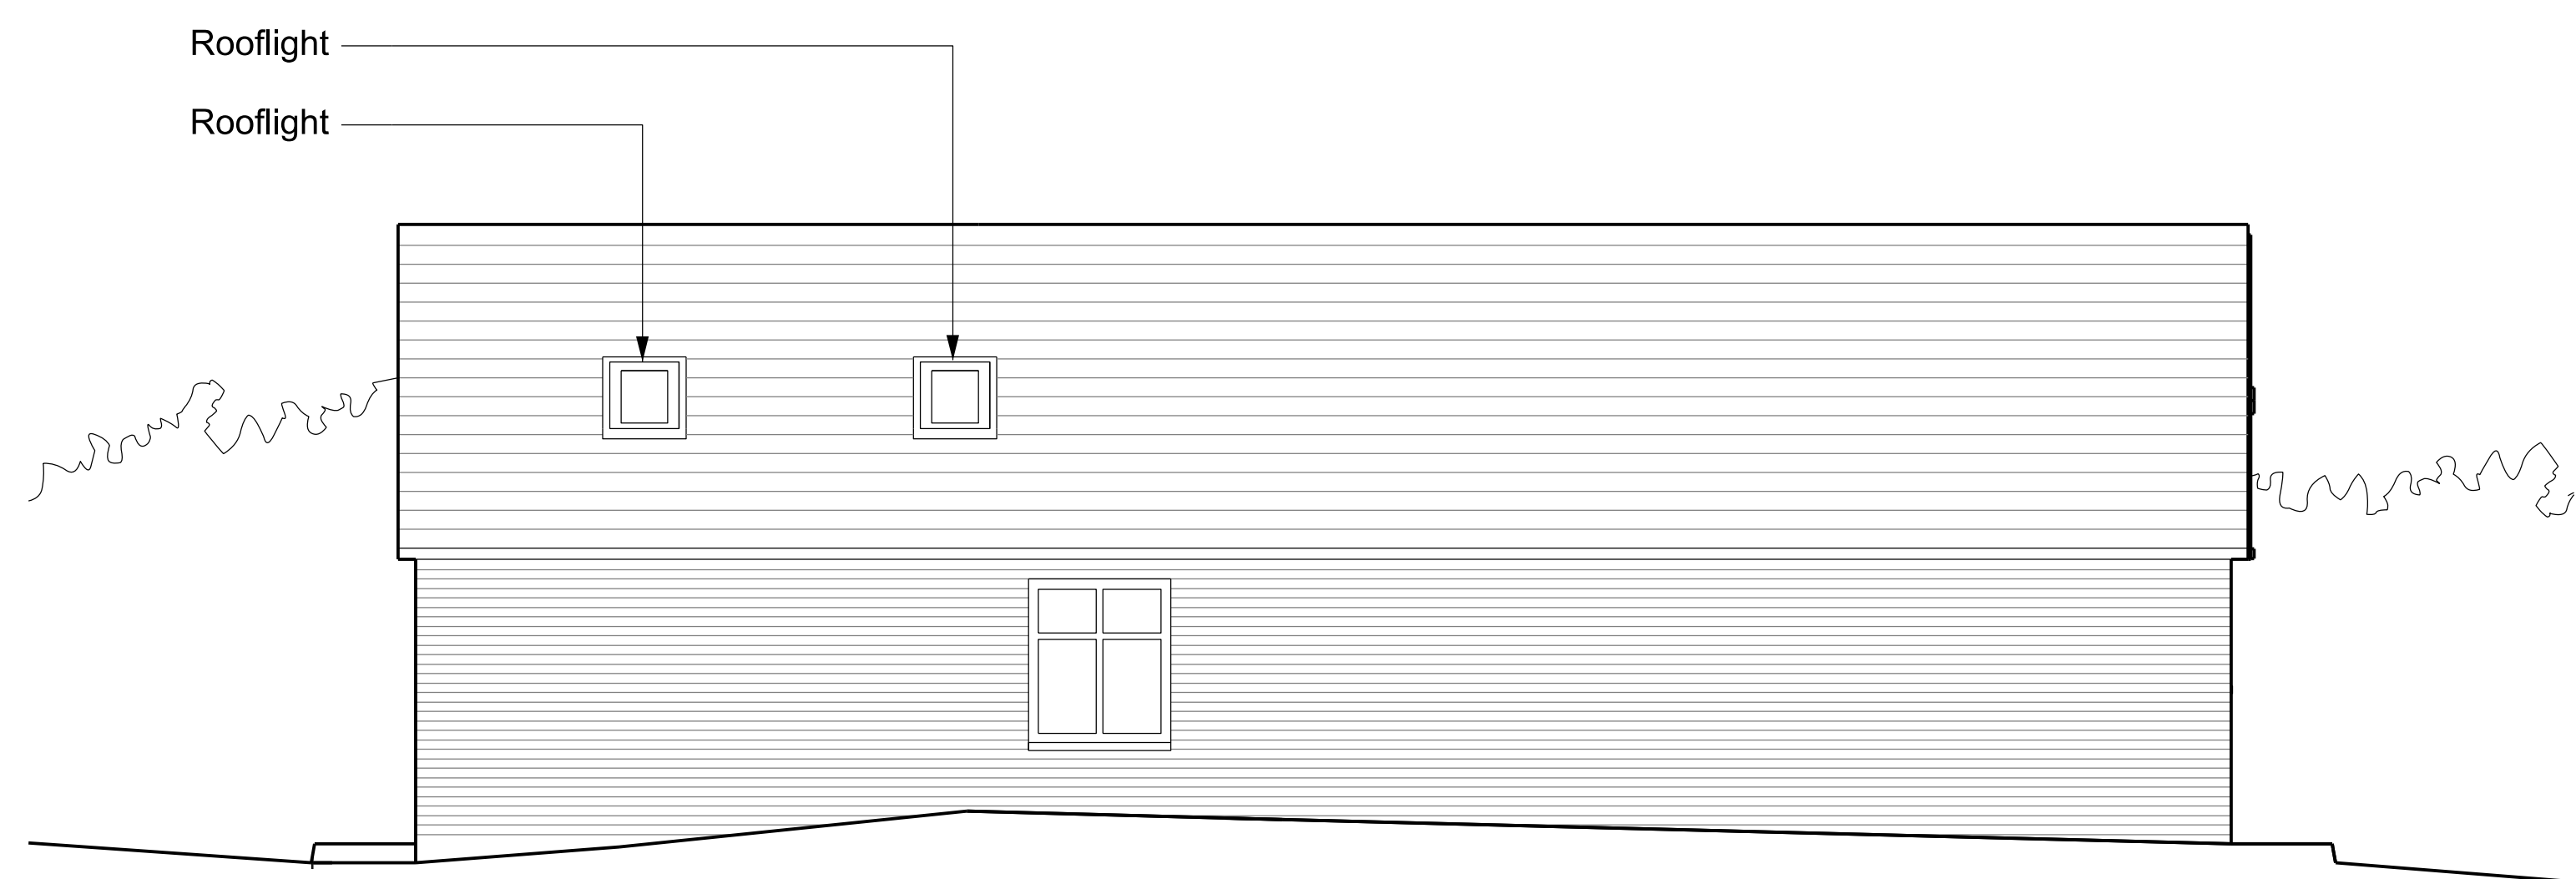


WEST ELEVATION

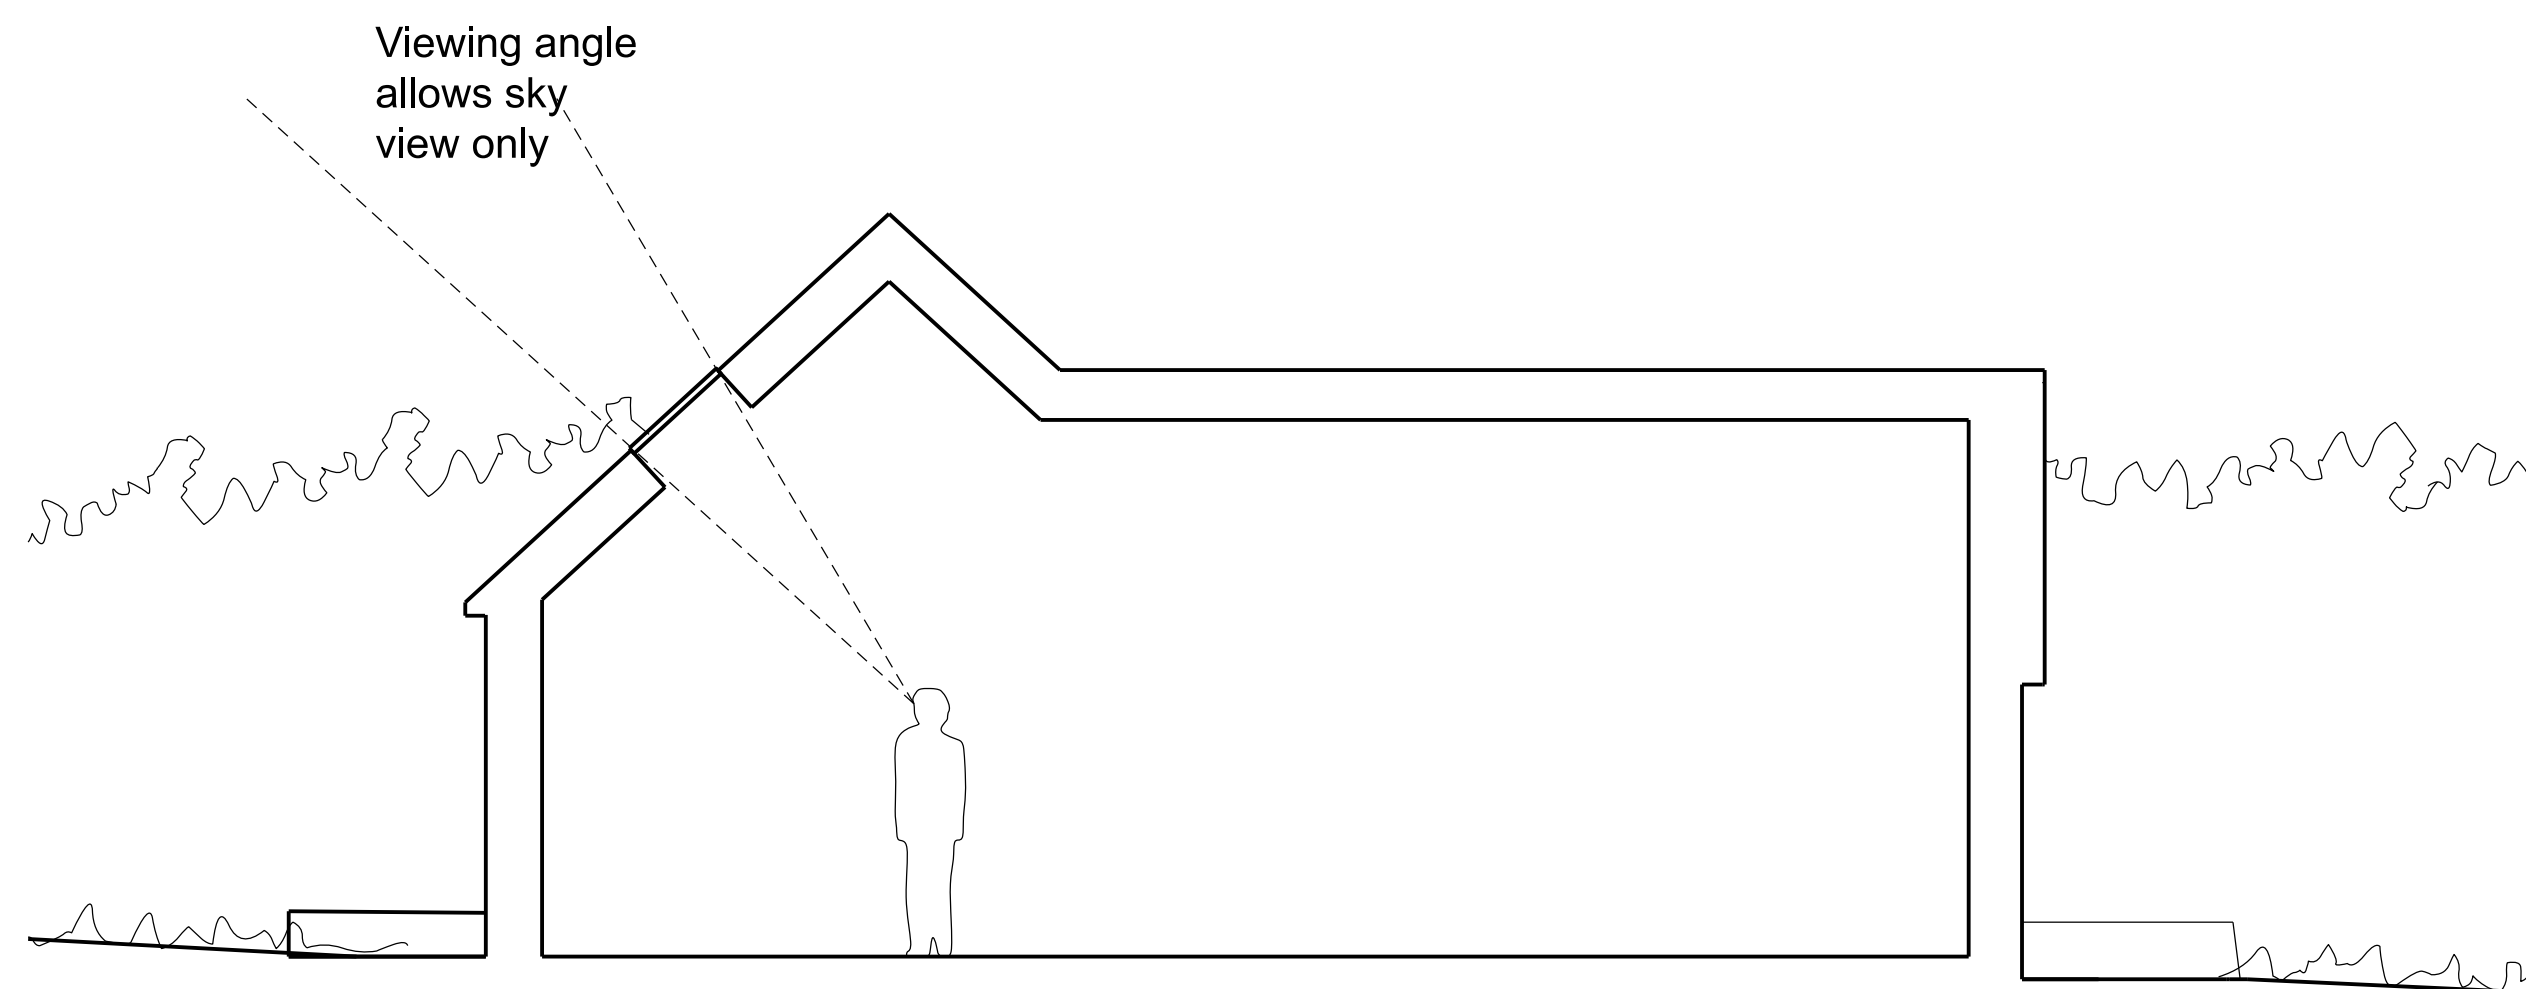

SECTION A-A

ALL DIMENSIONS TO BE CHECKED ON SITE. DO NOT SCALE FROM DRAWINGS.

 

revision	date		Andrew Paine Architecture T 020 7207 5898 E studio@aparchitecture.co.uk W www.aparchitecture.co.uk	
-	06.01.2026			
			job title	THE STABLES, HAMSLAND HOUSE
			drawing title	PROPOSED ROOF PLAN, WEST ELEVATION & SECTION
scale		status		
1:50 at A1; 1:100 at A3		PLANNING		
project	drawing	revision		
25018		110		