




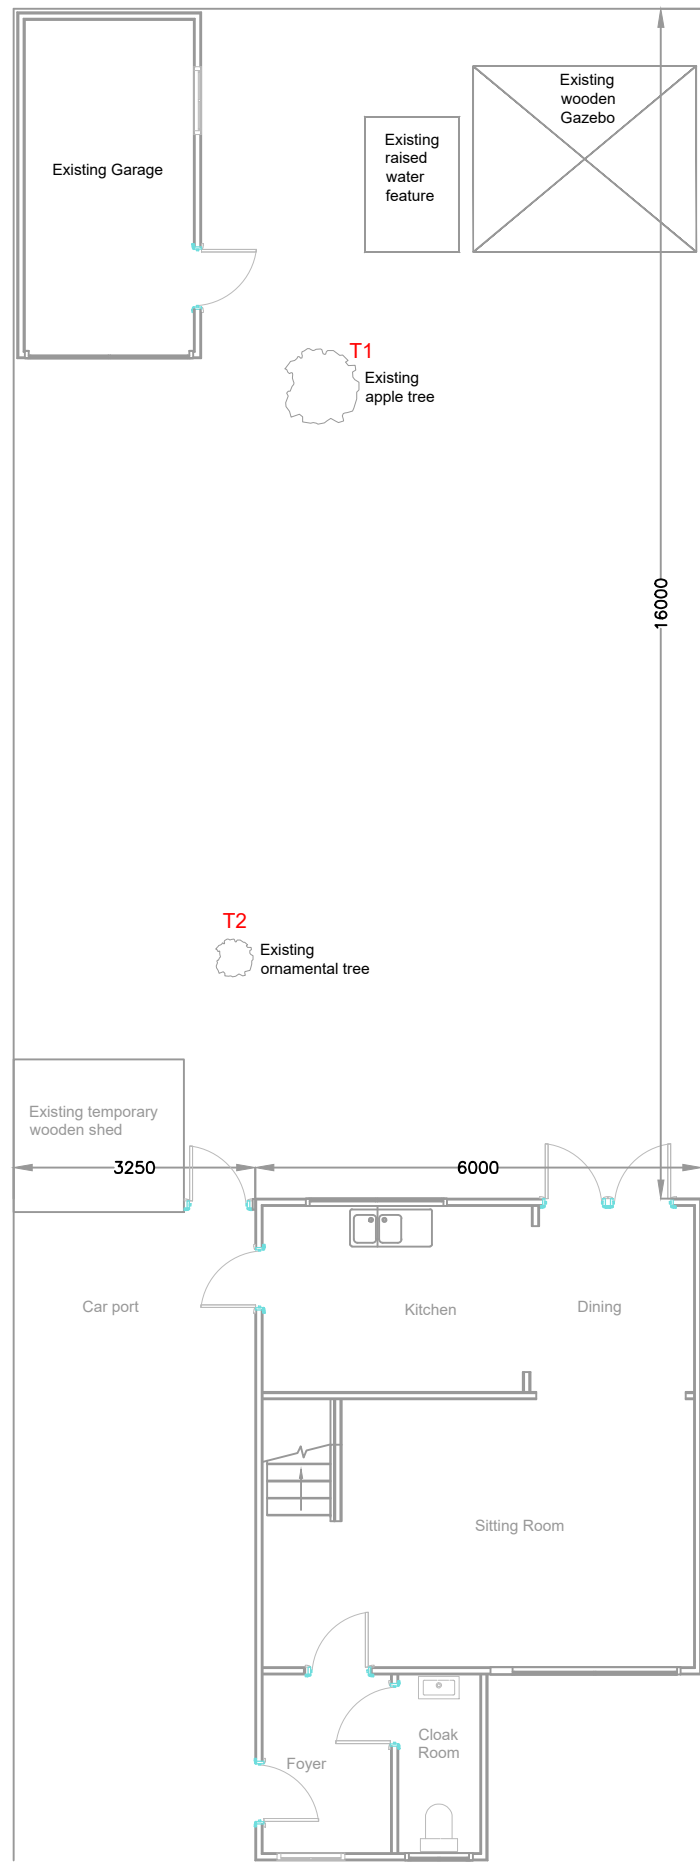

Existing Ground Floor Layout
Scale 1:100

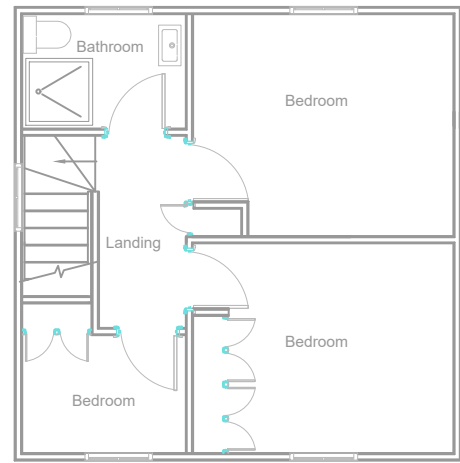


Existing First Floor Layout
Scale 1:100

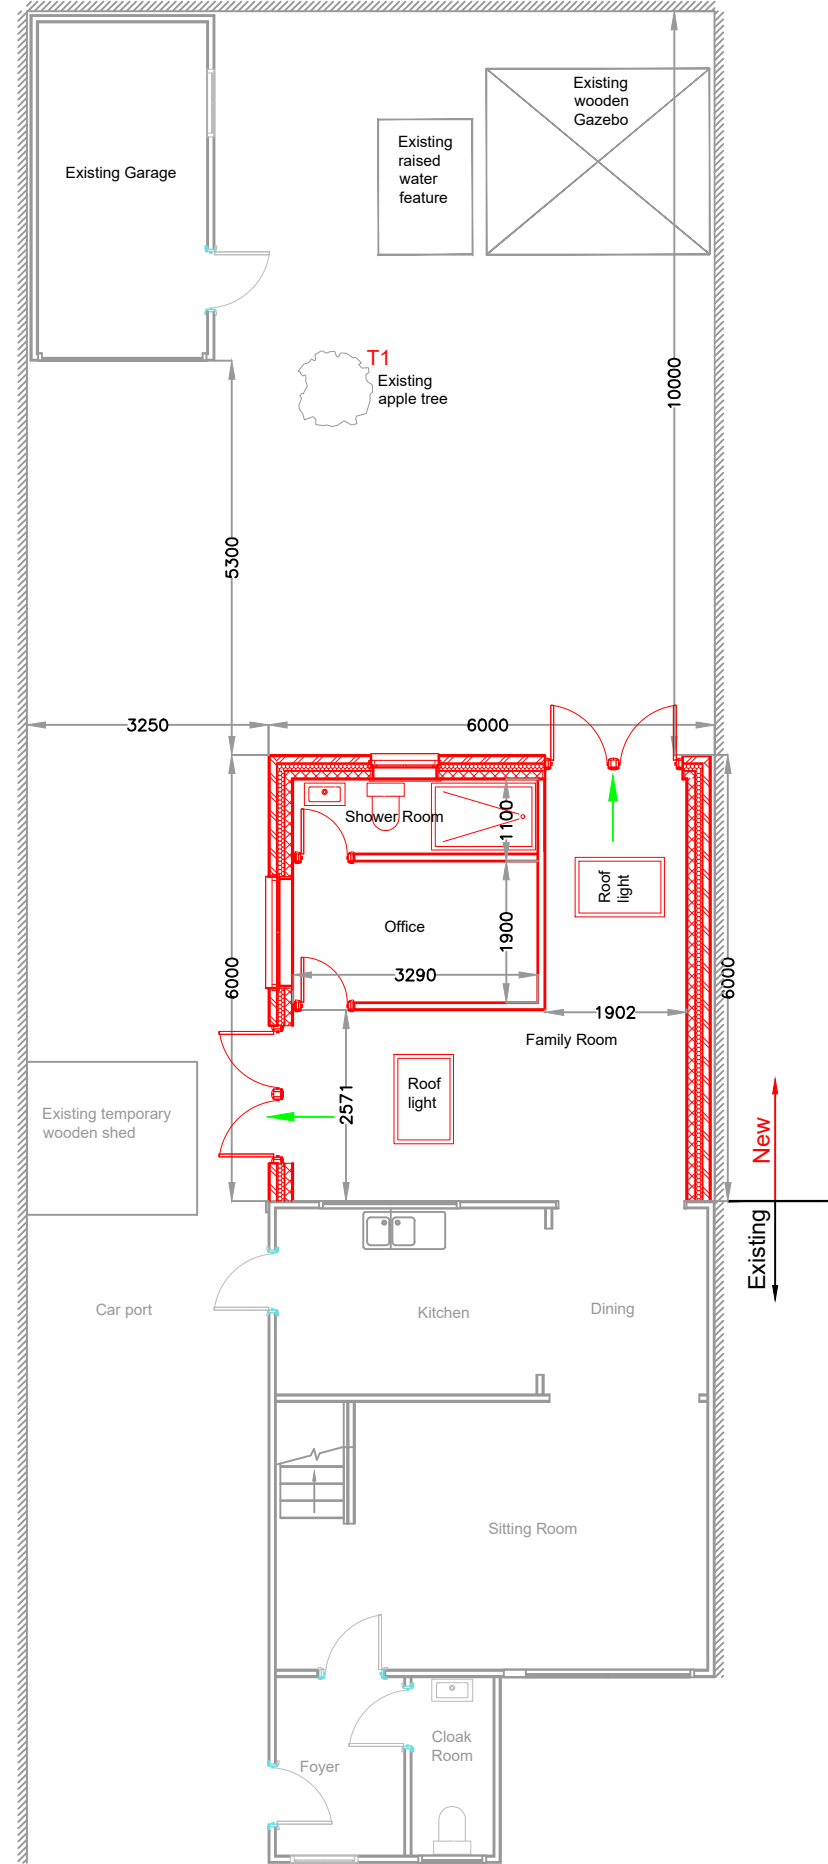


Proposed Ground Floor Layout
Scale 1:100

Rear home extension scheme

Total eaves height - 2451 mm
Total roof height - 3560 mm
Total extension projection - 6000 mm

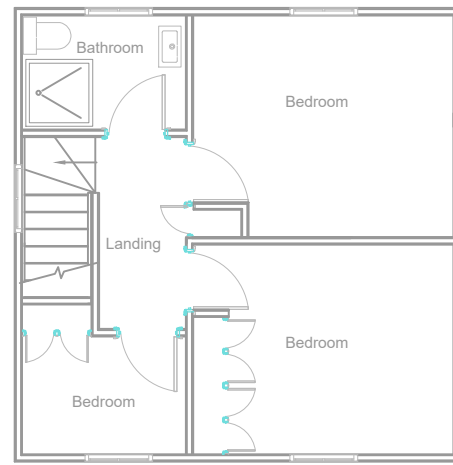

First Floor Layout
(No changes) Scale 1:100

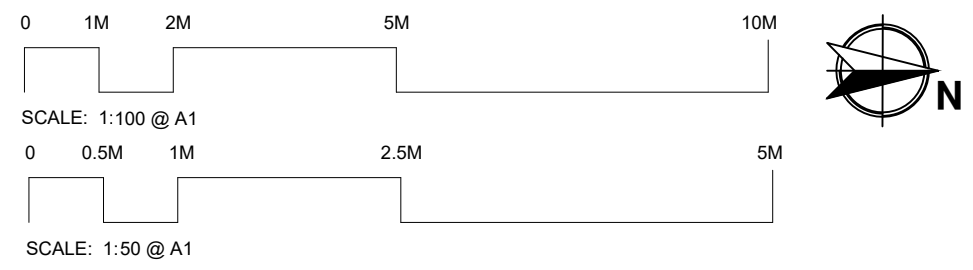

NOTES


- DO NOT SCALE.
- ALL DIMENSIONS ARE IN MILLIMETERS UNLESS OTHERWISE NOTED.
- NEW ROOF TILES TO MATCH EXISTING IN TYPE & COLOUR.
- NEW FACING BRICKWORK TO MATCH EXISTING.
- THE REQUIREMENTS OF THE PARTY WALL ACT SHOULD BE OBSERVED
- FINISHED FLOOR LEVELS TO MATCH EXISTING.
- NO PART OF THE EXISTING EXTENSION INCLUDING FOUNDATIONS AND GUTTERS, SHOULD ENCROACH THE PROPERTY BOUNDARY




View from garden to the property



Backyard with a garage and gazebo

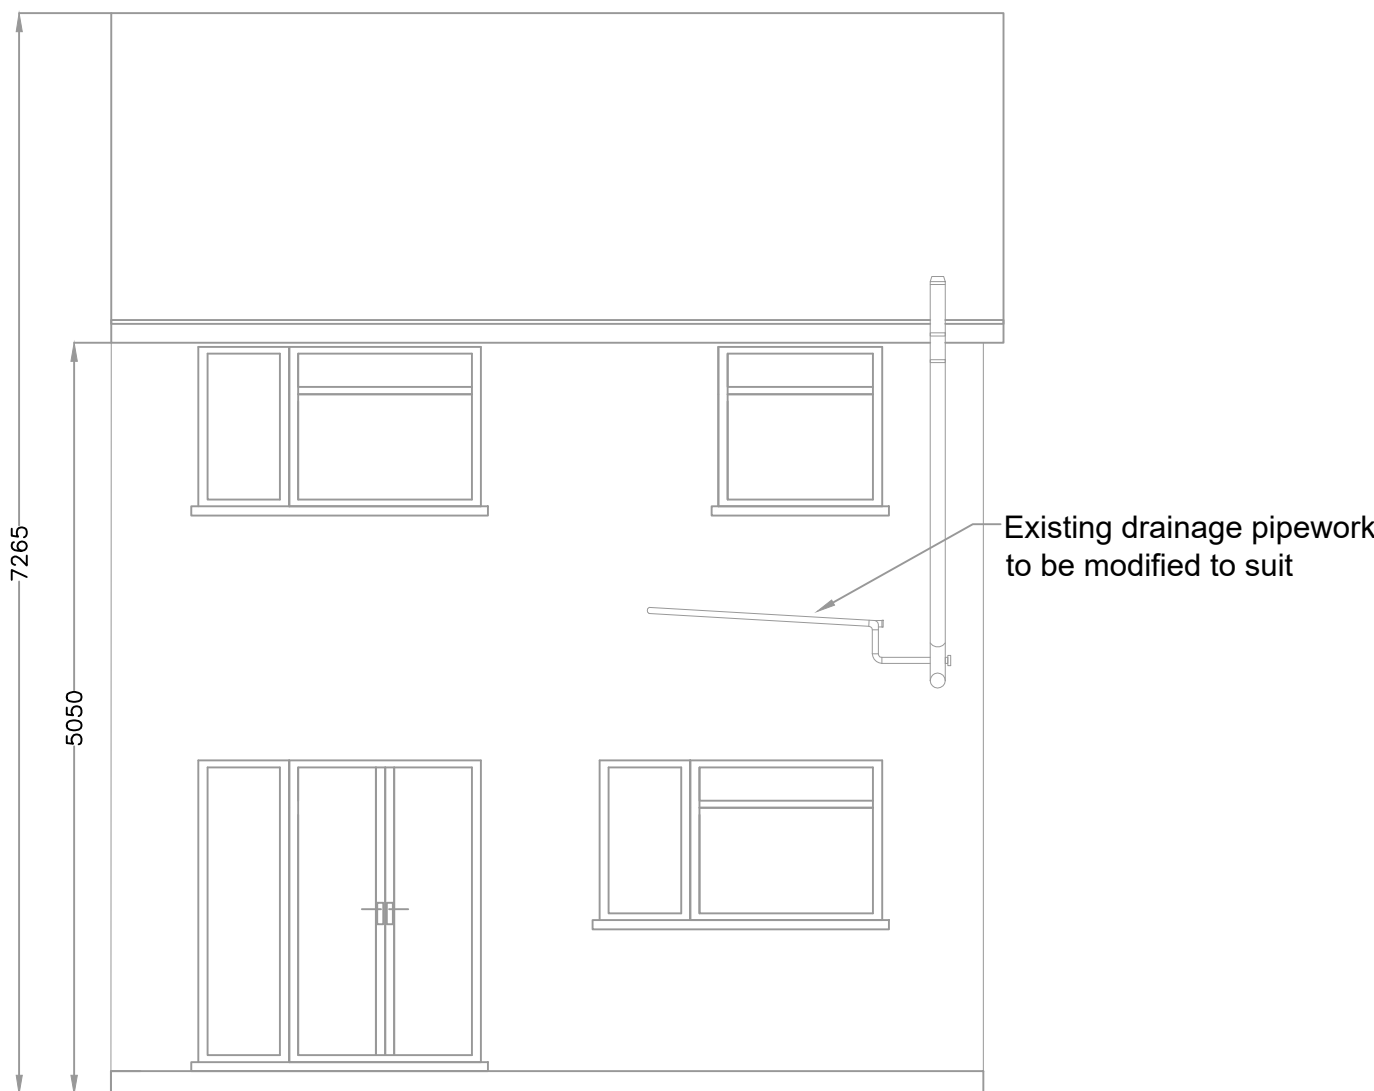

Existing Rear Elevation
Scale 1:50

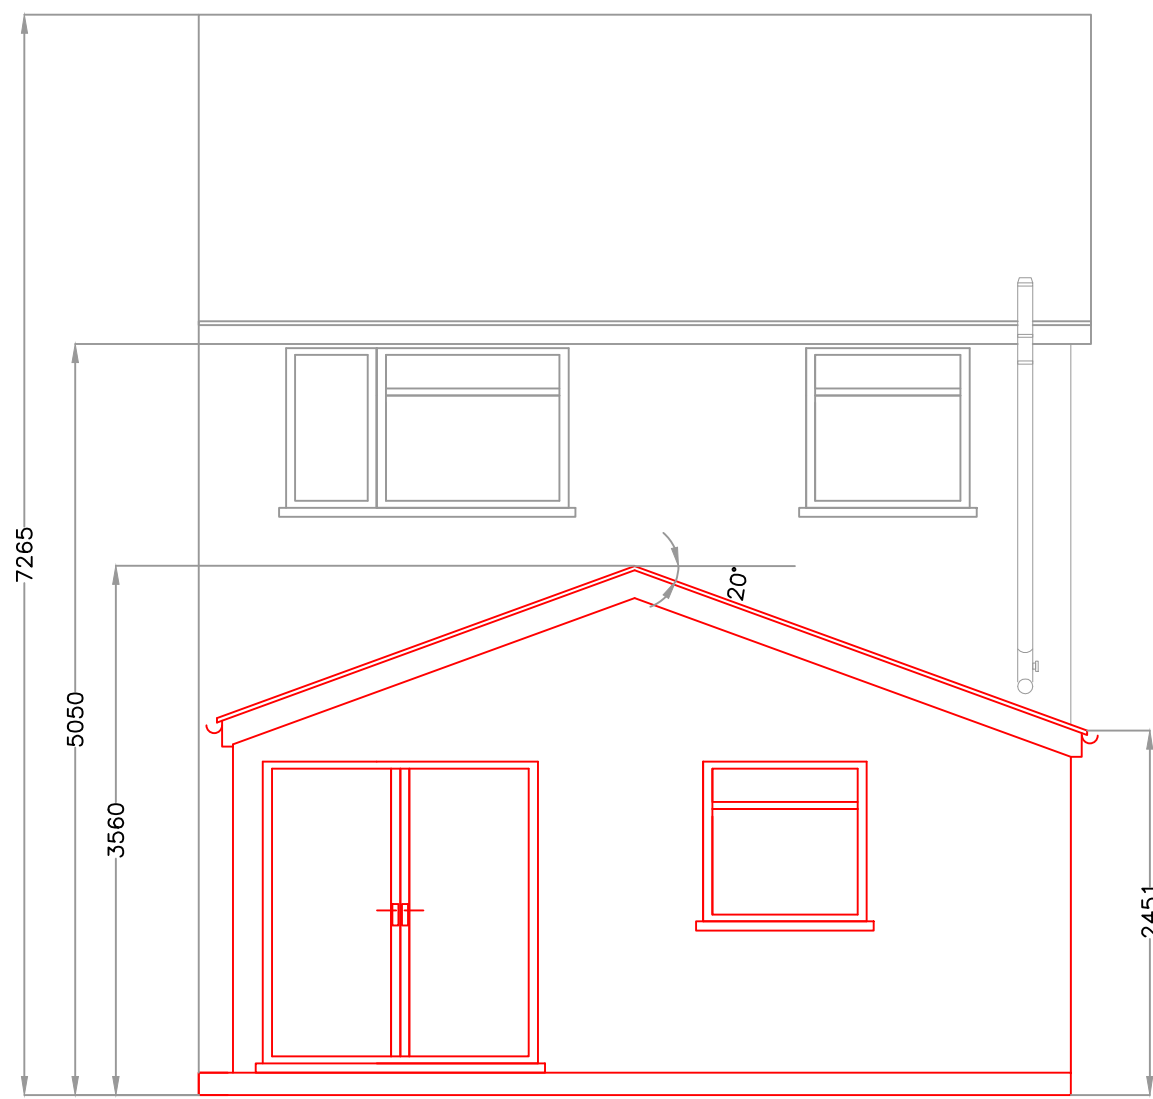

Proposed Rear Elevation
Scale 1:50



Proposed Side Elevation
Scale 1:50

STATUS
FOR APPROVAL

JOB TITLE
48, POTTERS LANE, BURGESS HILL, RH15 9JS

DATE
03/06/2025

SCALE
1:50, 1:100 at A1

DRAWING TITLE
LARGE HOME EXTENSION SCHEME AT
48, POTTERS LANE, BURGESS HILL

DWG NO
PL-001

DRAWN BY
AJ

REV
A