


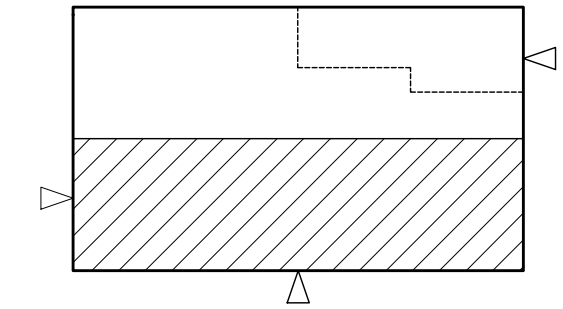


ROOF PROFILE - 1:200



FRONT ELEVATION




SIDE ELEVATION

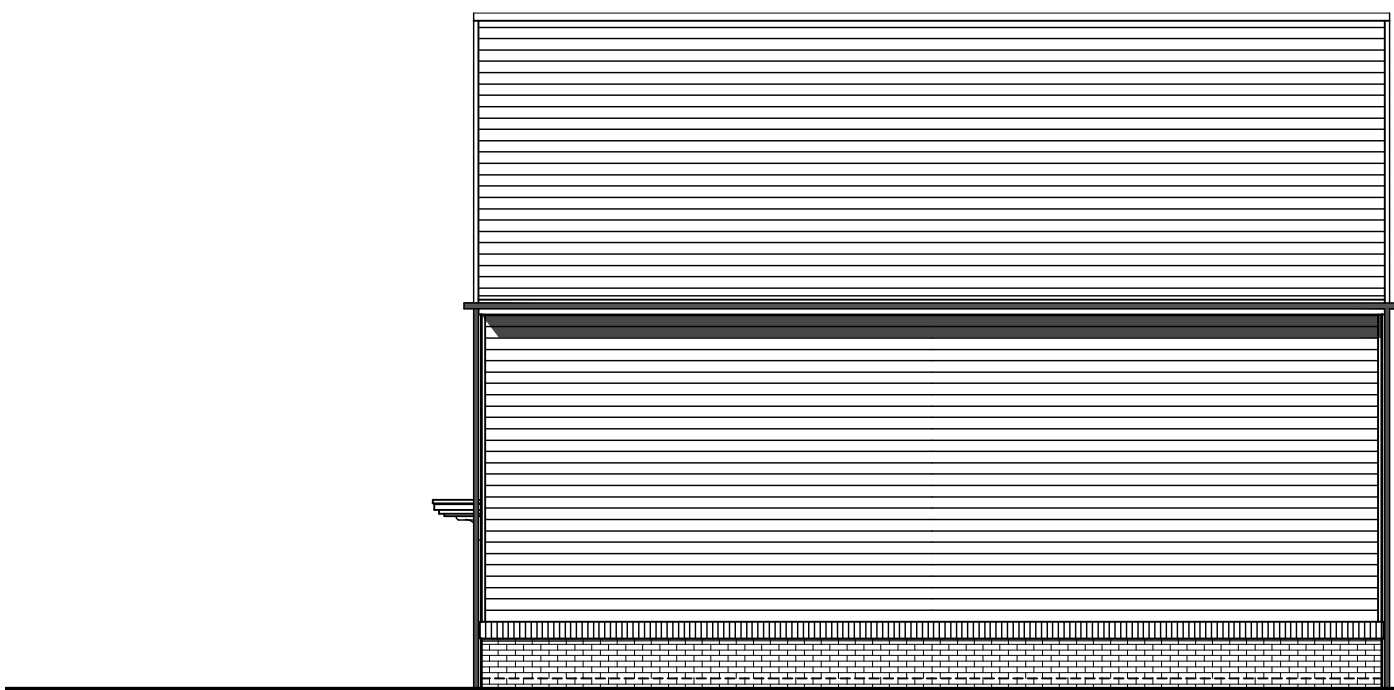


REAR ELEVATION



SIDE ELEVATION

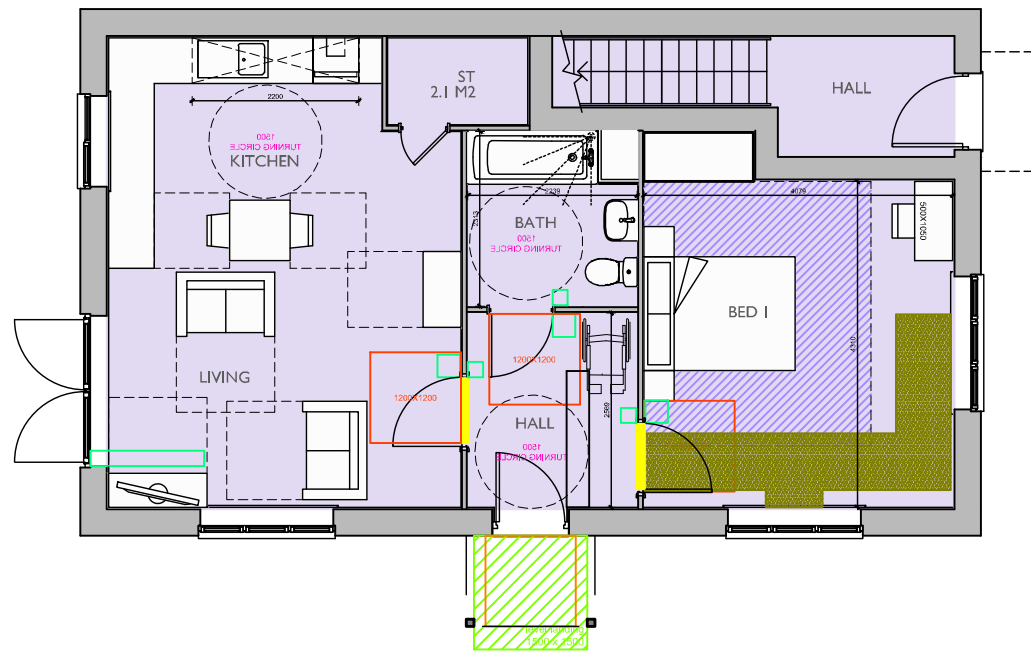

GROUND FLOOR PLAN

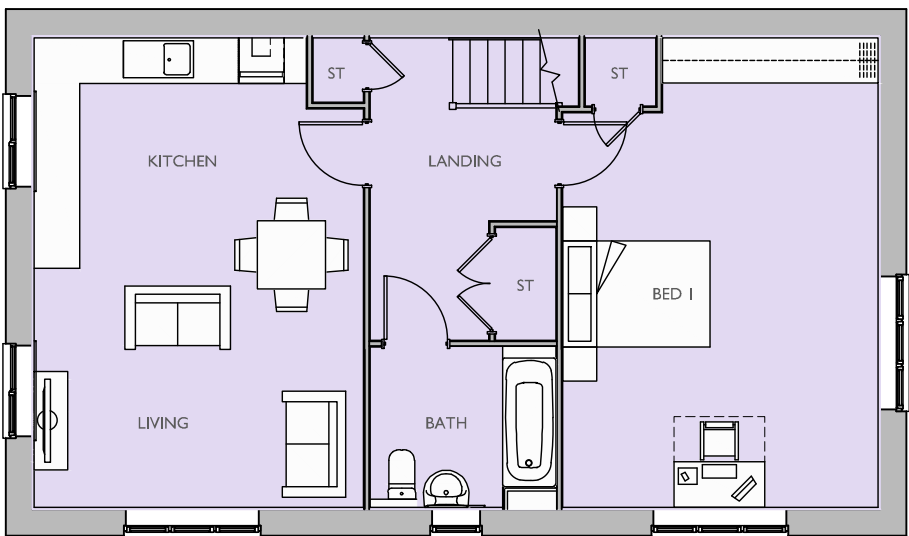

FIRST FLOOR PLAN

Housetype Name:		IBM - M4 (3)	
Occupancy:		1 BED / 2 PERSON, 1 BED / 2 PERSON	
Gross Area ft²:	Gross Area m²:	Net Area ft²:	Net Area m²:
661.37	61.44	651.99	60.57
826.04	76.74	812.96	75.53

For Colours of Material See External Finishes Layout (CB_96_282_008)	
Primary Material:	STRETCHER BOND MASONRY BRICKWORK.
Feature Material:	HORIZONTAL COMPOSITE CLADDING WITH MATCHING TRIM TO WINDOWS AND 2-PART PROFILE TO CORNERS.
Architectural Detail:	15MM PROJECTING SOLDIER COURSE.
Window & Door Frames:	UPVC CASEMENT WINDOW, WITH GLAZING BARS COMPOSITE FRONT DOOR. UPVC FRENCH DOOR.
Fascia, Soffit & Bargeboard:	WHITE UPVC BOXED EAVES ROOFING SYSTEM.
Architectural Ornaments:	
Guttering & Drainage:	BLACK UPVC DRAINAGE SYSTEM.

Plot Numbers:
387 & 388 (AS)



Scale @ A1:		Project:	
0 1 2 3 4 5m		LAND WEST OF IMBERHORNE LANE, EAST GRINSTEAD	
Scale 1:100		Title:	
		IBM - M4 (3) ELEVATIONS & FLOOR PLANS	
		Client:	
		Bovis Homes Vistry Homes	
		COOPERBAILLIE	
		Date: DECEMBER 2025	
		Drawn by: RB Checked by: BB	
		Org No: CB_96_282_B_PR_IBM_01 Rev:	

Please note these drawings are not for construction but for concept design and planning applications purposes only.
Cooper Baillie Limited - Cornmough House, 24 Guildford Road, Bagshot, Surrey GU24 0JN - Telephone 01276 400039 - www.cooperbaillie.co.uk
This drawing and the works depicted are the copyright of Cooper Baillie Ltd and may not be reproduced or awarded, except by written permission. No liability will be accepted for any damage made by other persons.