



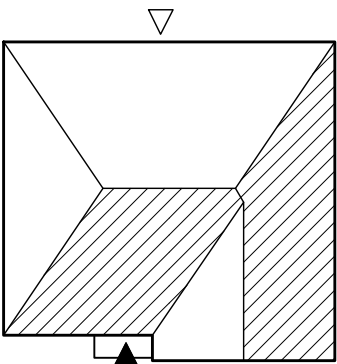

ROOF PROFILE - 1:200



FRONT ELEVATION

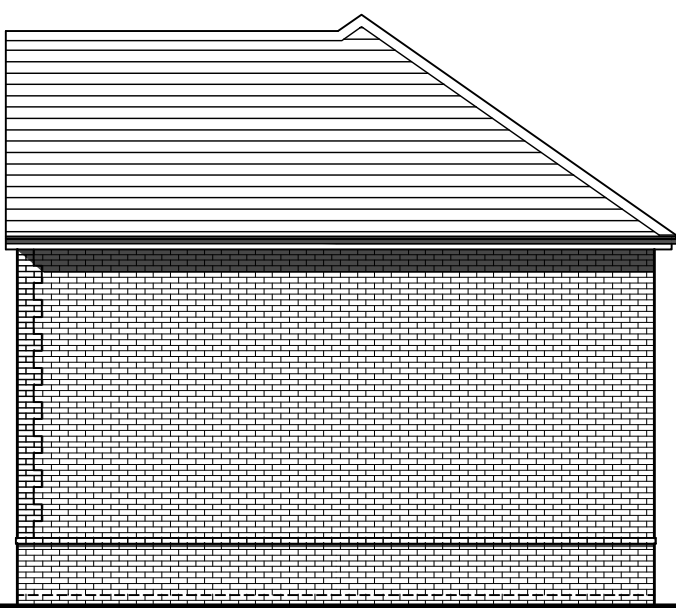


SIDE ELEVATION




REAR ELEVATION


* OBSCURE GLAZED WINDOW

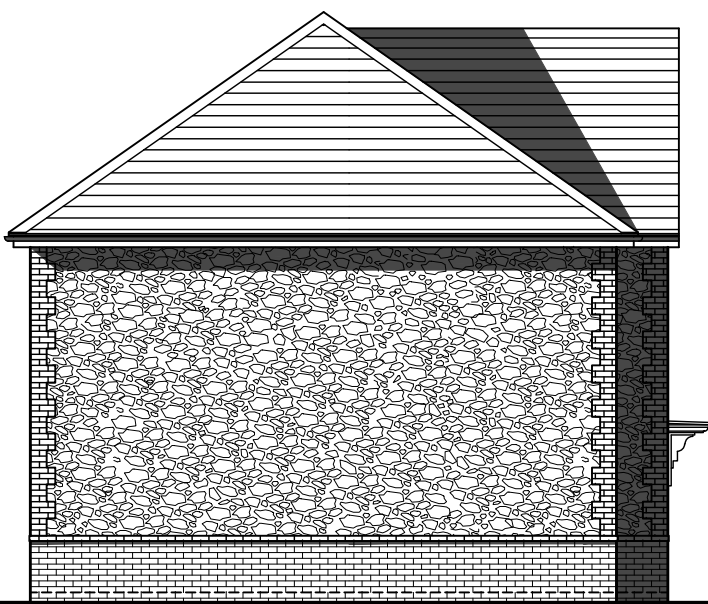

SIDE ELEVATION

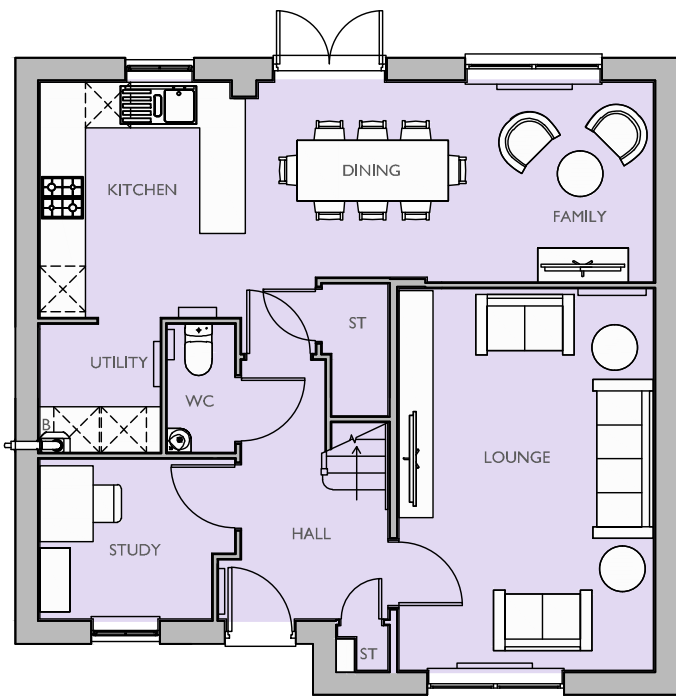

GROUND FLOOR PLAN

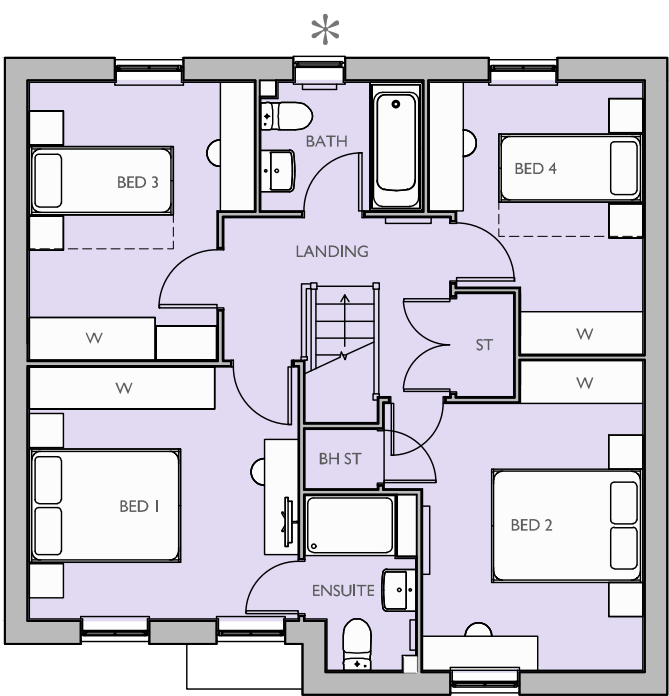

FIRST FLOOR PLAN

* OBSCURE GLAZED WINDOW

Housetype Name:		ROWAN	
Occupancy:		4 BED / 6 PERSON	
Gross Area ft²:	Gross Area m²:	Net Area ft²:	Net Area m²:
1317	122.30	1300	120.75

For Colours of Material See External Finishes Layout (CB_17_377_008)	
Primary Material:	STRETCHER BOND MASONRY BRICKWORK.
Feature Material:	FLINT INTERLOCKING PREFABRICATED BLOCK. BRICK QUOINS.
Architectural Detail:	15MM PROJECTING STRING STRETCHER COURSE.
Window & Door Frames:	UPVC CASEMENT WINDOW, WITH GLAZING BARS COMPOSITE FRONT DOOR. UPVC FRENCH DOOR.
Fascia, Soffit & Bargeboard:	WHITE UPVC BOXED EAVES ROOFING SYSTEM.
Architectural Ornaments:	
Guttering & Drainage:	BLACK UPVC DRAINAGE SYSTEM.

Plot Numbers:
550 (AS)



Scale @ A1: 0 1 2 3 4 5m Scale 1:100				Project: LAND WEST OF IMBERHORNE LANE, EAST GRINSTEAD	
Rev Date Drawn Checked				Title: ROWAN ELEVATIONS & FLOOR PLANS	
A 14.01.26 LRD BB				Client:  BARRATT HOMES	
Date: NOVEMBER 2025				 COOPERBAILLIE	
Drawn by: RB Checked by: BB					
Dwg No: CB_17_377_GE_ROW_01 Rev: A					

Please note these drawings are not for construction but for concept design and planning applications purposes only.
Cooper Baillie Limited - Cornleigh House, 24 Guildford Road, Bagshot, Surrey GU19 5JN - Telephone 01274 450639 - www.cooperbaillie.co.uk
This drawing and the works depicted are the copyright of Cooper Baillie Ltd and may not be reproduced or awarded, except by written permission. No liability will be accepted for any damage caused by other persons.