



ROOF PROFILE - 1:200

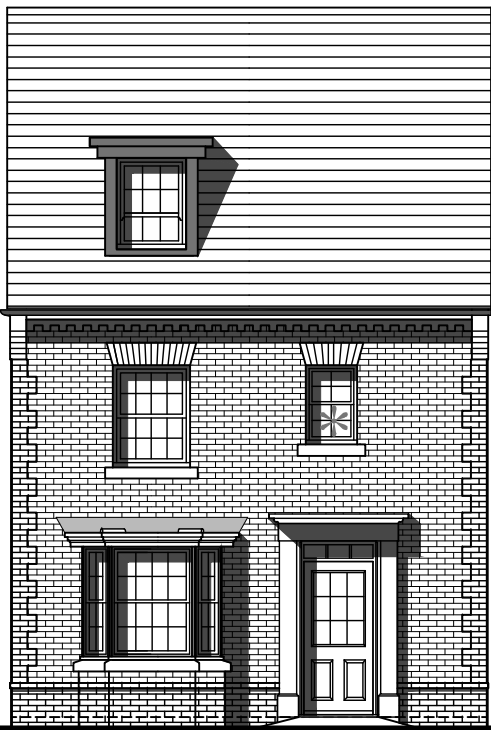


FRONT ELEVATION


* OBSCURE GLAZED WINDOW

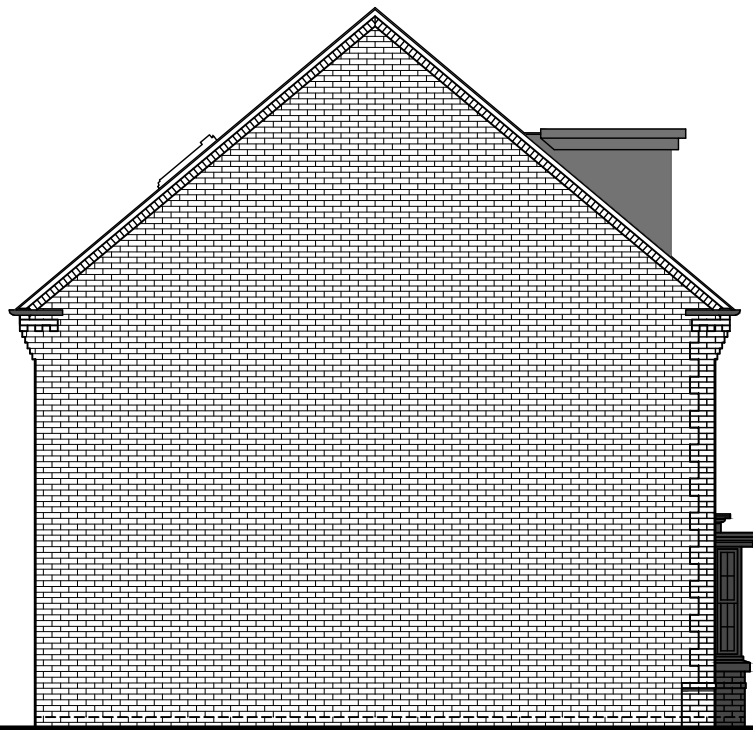

SIDE ELEVATION

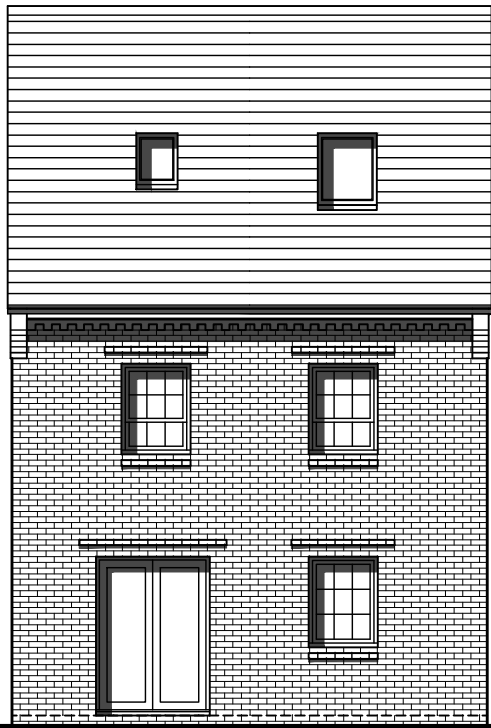


REAR ELEVATION

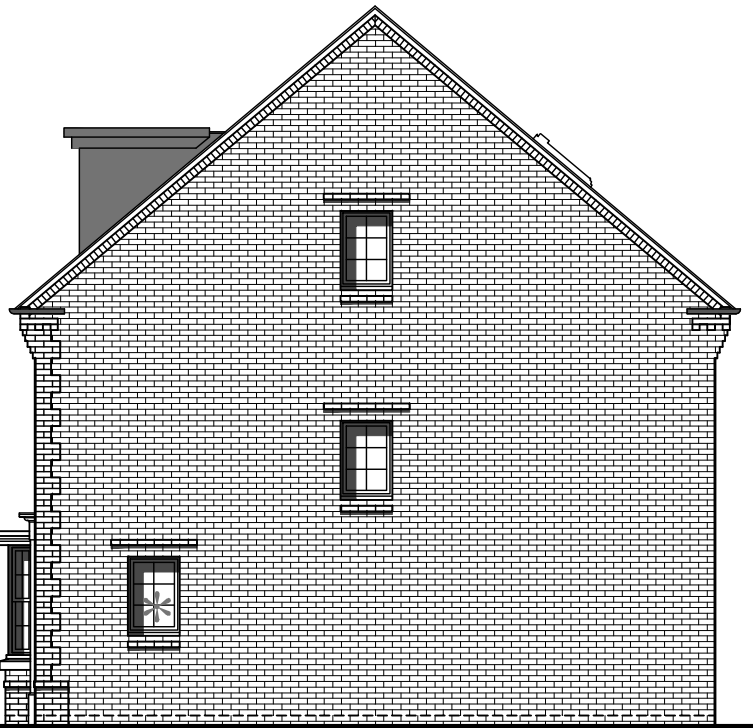


SIDE ELEVATION

* OBSCURE GLAZED WINDOW

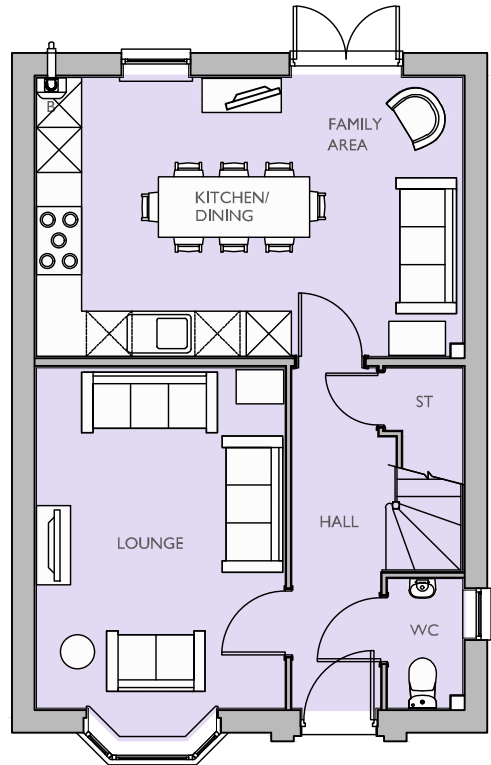


GROUND FLOOR PLAN

* OBSCURE GLAZED WINDOW

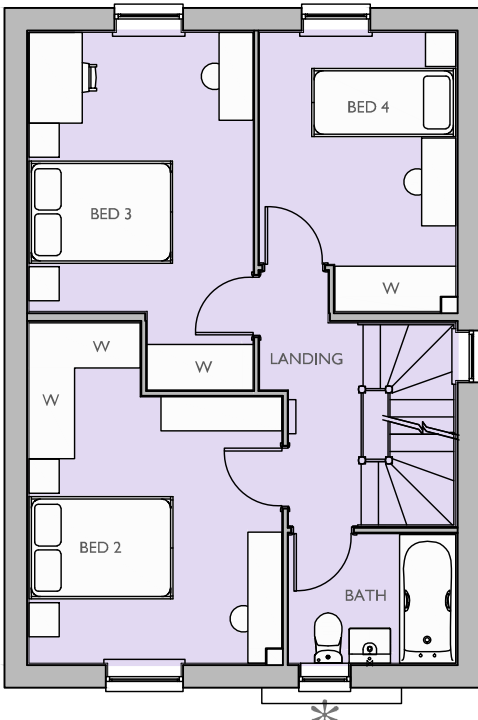

FIRST FLOOR PLAN

* OBSCURE GLAZED WINDOW

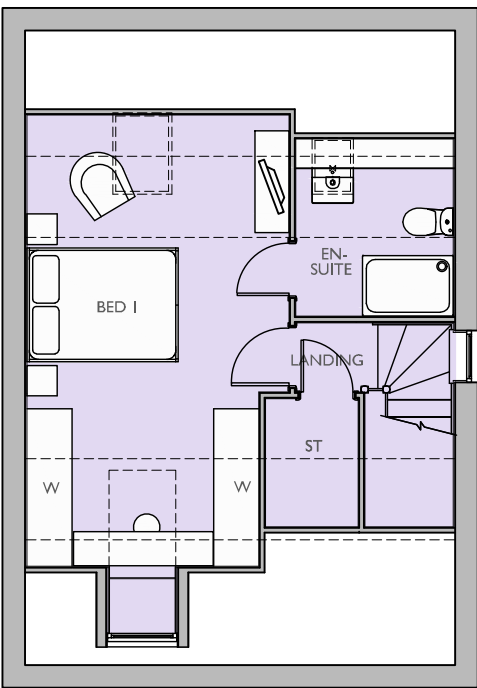

SECOND FLOOR PLAN

Housetype Name:		SUDBURY	
Occupancy:		4 BED / 7 PERSON	
Gross Area ft²:	Gross Area m²:	Net Area ft²:	Net Area m²:
1343	124.80	1324	123.05

For Colours of Material See External Finishes Layout (CB_17_377_008)	
Primary Material:	STRETCHER BOND MASONRY BRICKWORK.
Feature Material:	
Architectural Detail:	SPLAYED HEADERS AND STONE CILLS 15MM PROJECTING STRING STRETCHER COURSE. BRICK QUOIN DETAILING.
Window & Door Frames:	UPVC CASEMENT WINDOW, WITH GLAZING BARS COMPOSITE FRONT DOOR. UPVC FRENCH DOOR.
Fascia, Soffit & Bargeboard:	WHITE UPVC BOXED EAVES ROOFING SYSTEM.
Architectural Ornaments:	
Guttering & Drainage:	BLACK UPVC DRAINAGE SYSTEM.

Plot Numbers:
439 (AS)



Scale @ A1: 0 1 2 3 4 5m Scale 1:100		Project: LAND WEST OF IMBERHORNE LANE, EAST GRINSTEAD	
Rev		Title: SUDBURY ELEVATIONS & FLOOR PLANS	
Date: NOVEMBER 2025		Client: DAVID WILSON HOMES WHERE QUALITY LIVES	
Drawn by: RB		Checked by: BB	
Org.No: CB_17_377_PR_SUD_01		Rev:	
Please note these drawings are not for construction but for concept design and planning applications purposes only. Cooper Baillie Limited - Cornmagh House, 24 Guildford Road, Bagshot, Surrey GU19 5JN - Telephone 01276 400639 - www.cooperbaillie.co.uk This drawing and the works depicted are the copyright of Cooper Baillie Ltd and may not be reproduced or amended without written permission. No liability will be accepted for any inaccuracies made by other parties.		COOPERBAILLIE	