




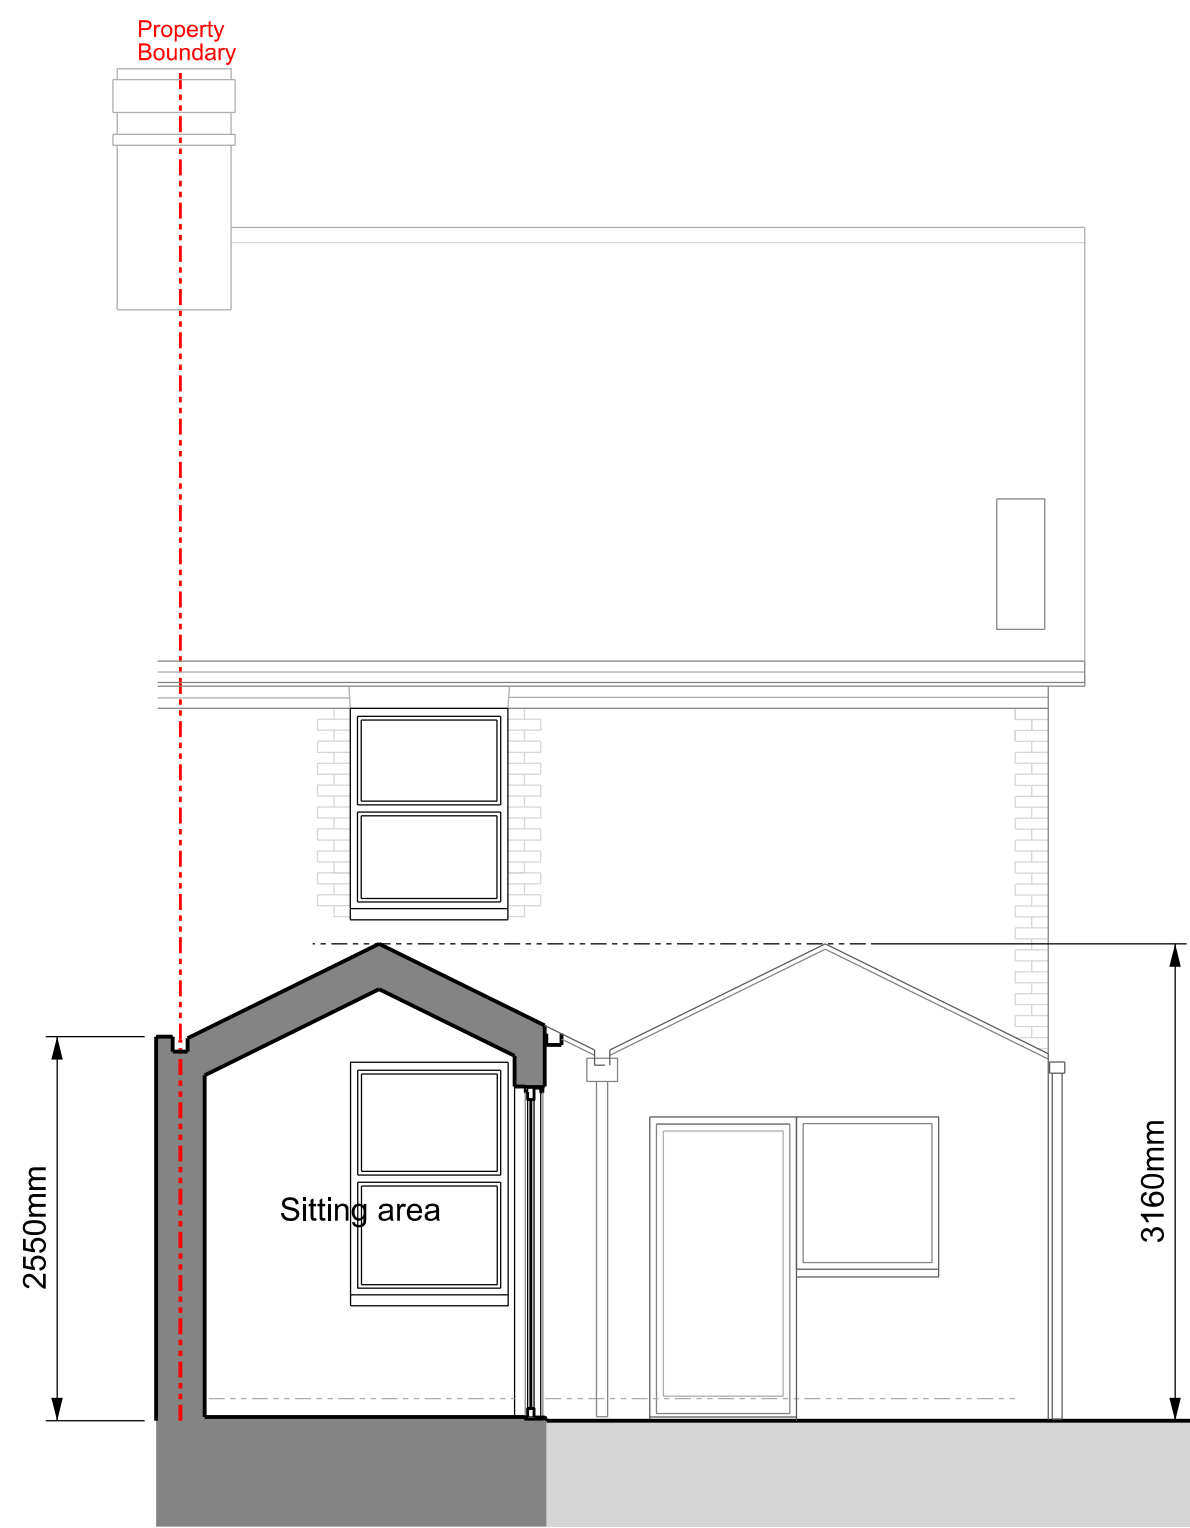

01 Cross Section

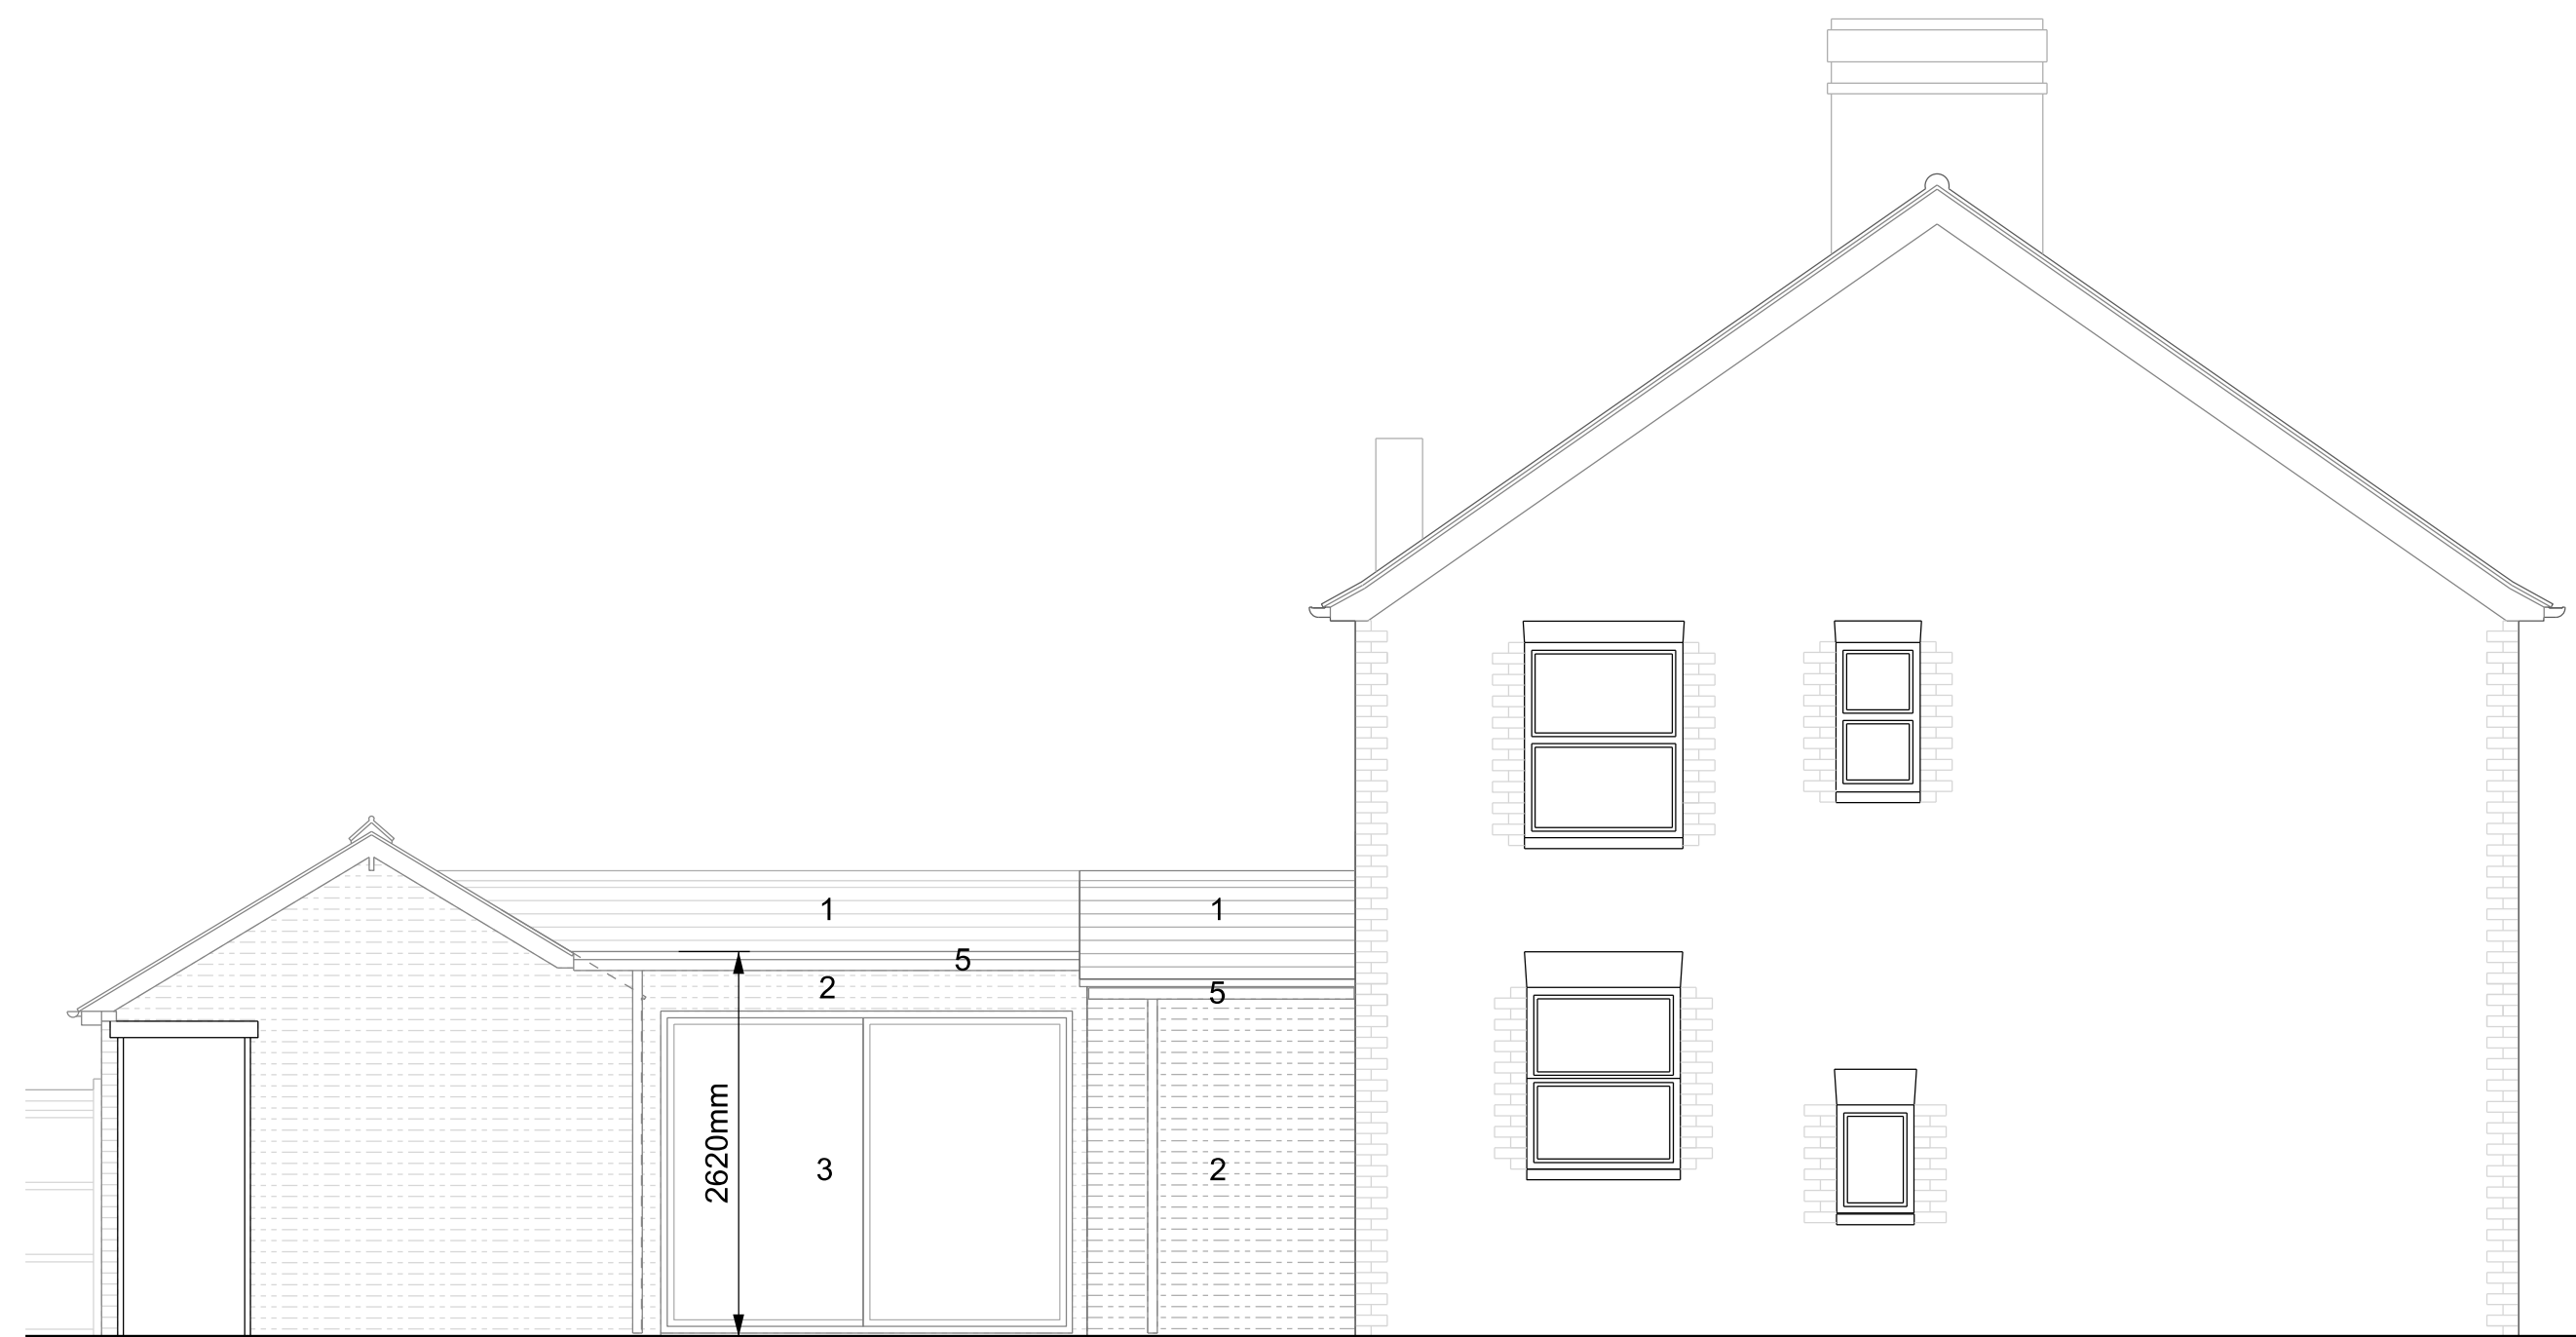


02 Side Elevation

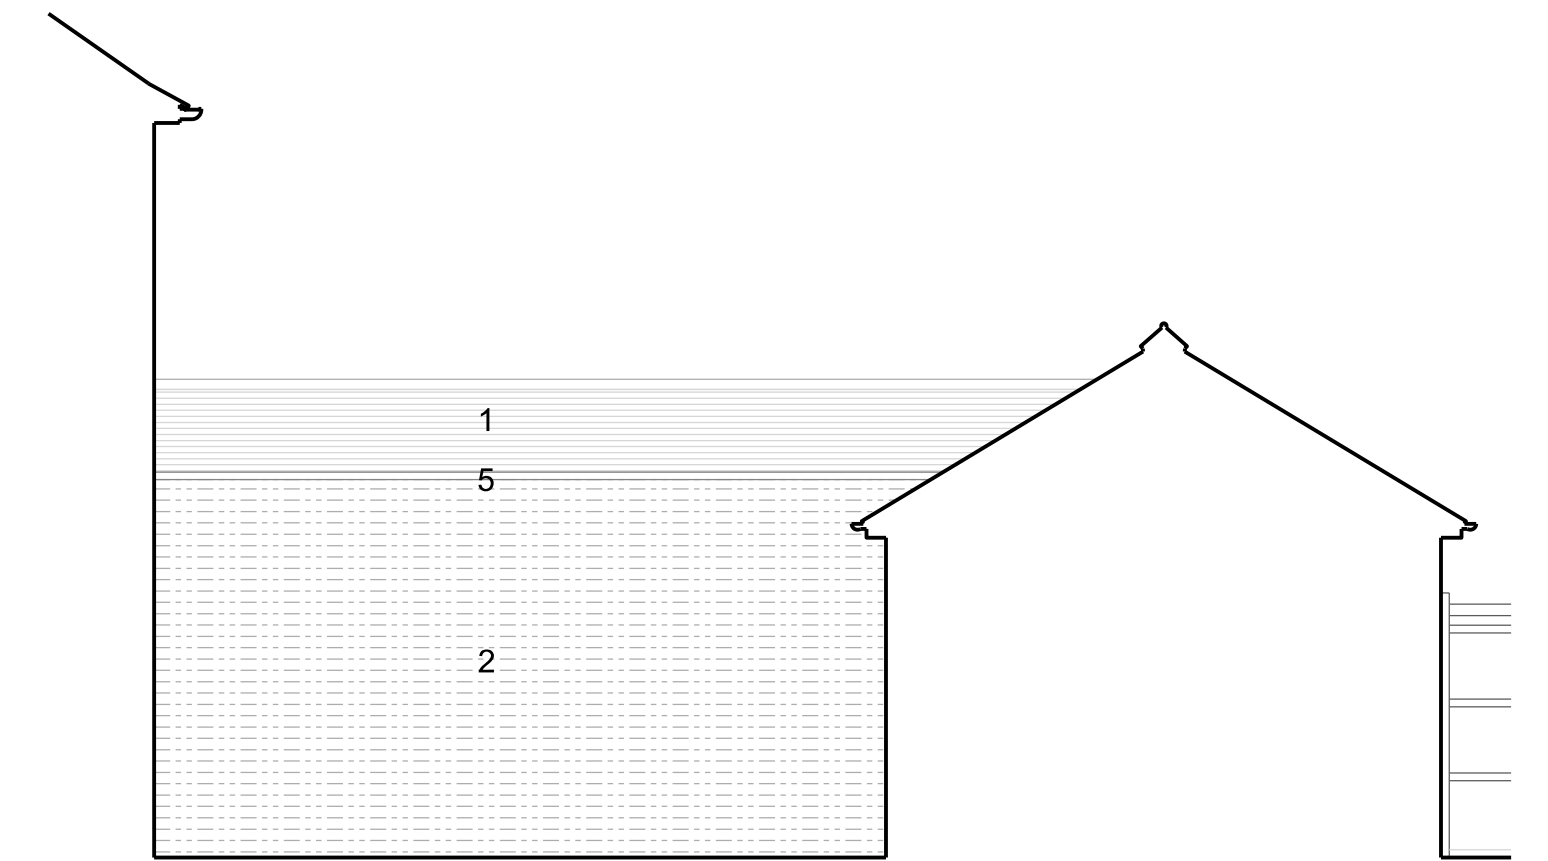

05 Side Elevation

- Proposed materials and features:
- 1 Proposed slate roof to match existing
 - 2 Proposed London-stock brick to match existing
 - 3 Proposed aluminium glazing, light grey frames
 - 4 Proposed timber doors with window, light grey frames
 - 5 Proposed dark grey flashing

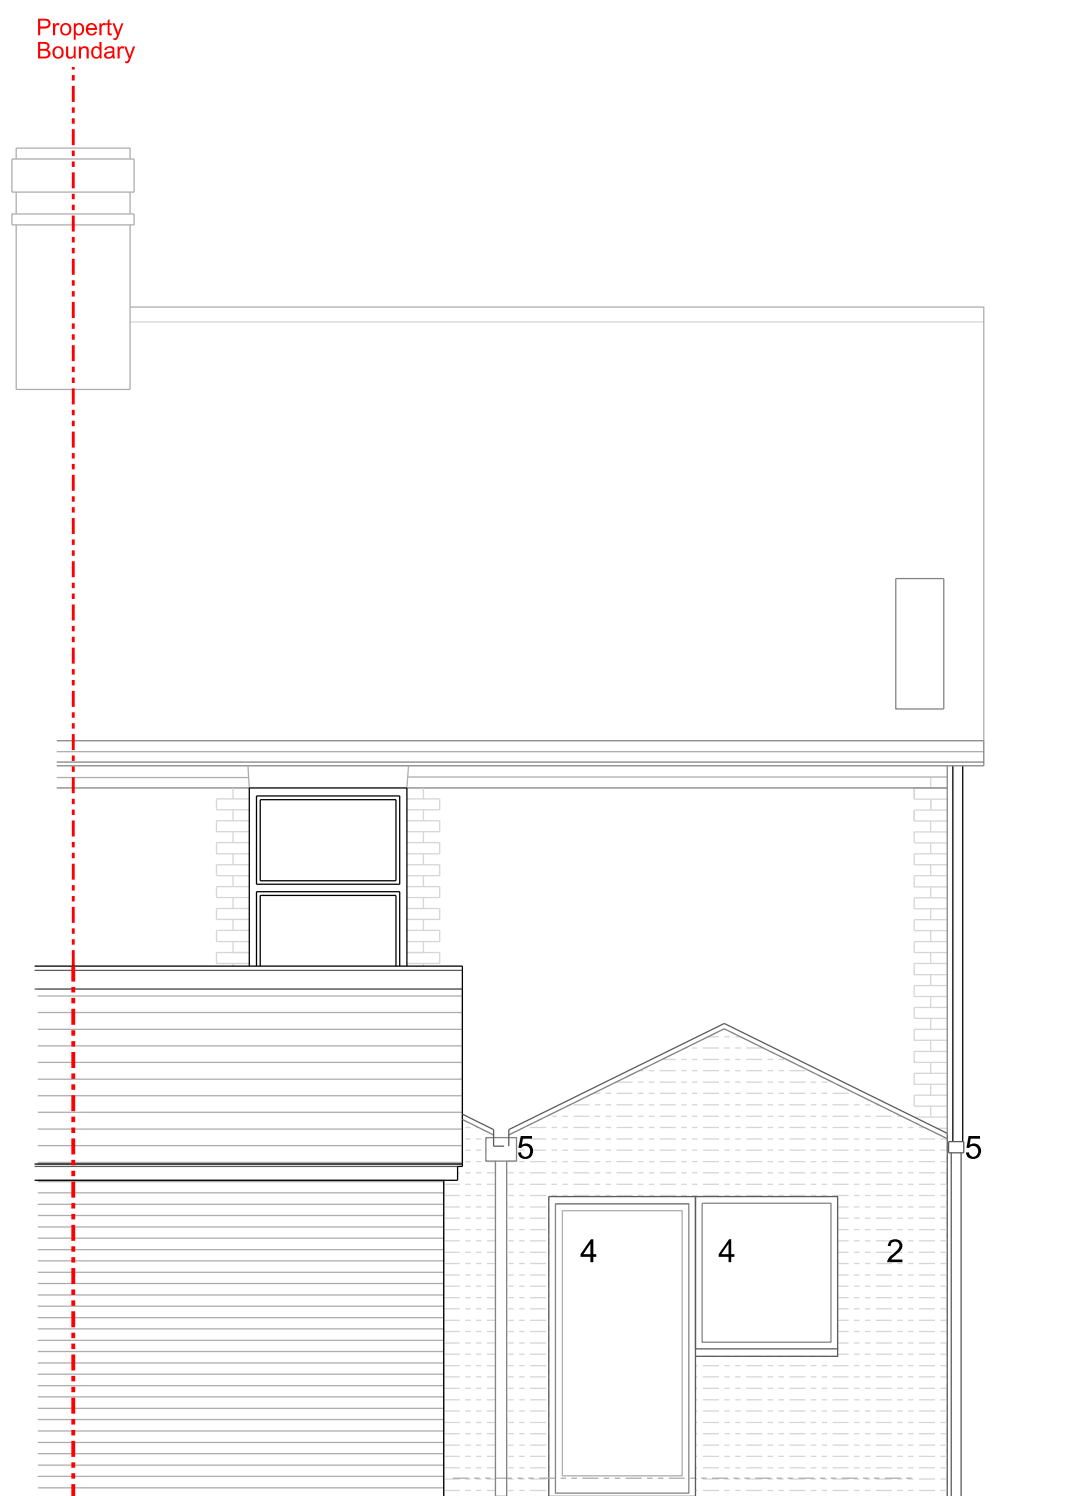

03 Rear Elevation



04 Long Section

Existing Fabric

Proposed Fabric

0

2

4m

revision	date	
-	03.12.25	First Issue
A	04.12.25	Alternative external massing
A*	15.12.25	Added dimensions
B	20.01.26	Additional side elevation

Andrew Paine
Architecture

T 020 7207 5898
E studio@aparchitecture.co.uk
W www.aparchitecture.co.uk

job title
Nutfield Cottage, Chapel Lane

drawing title
PROPOSED ELEVATIONS AND SECTIONS

scale 1:50 at A1; 1:100 at A3	status FOR COMMENT	
project 25008	drawing 120	revision B