


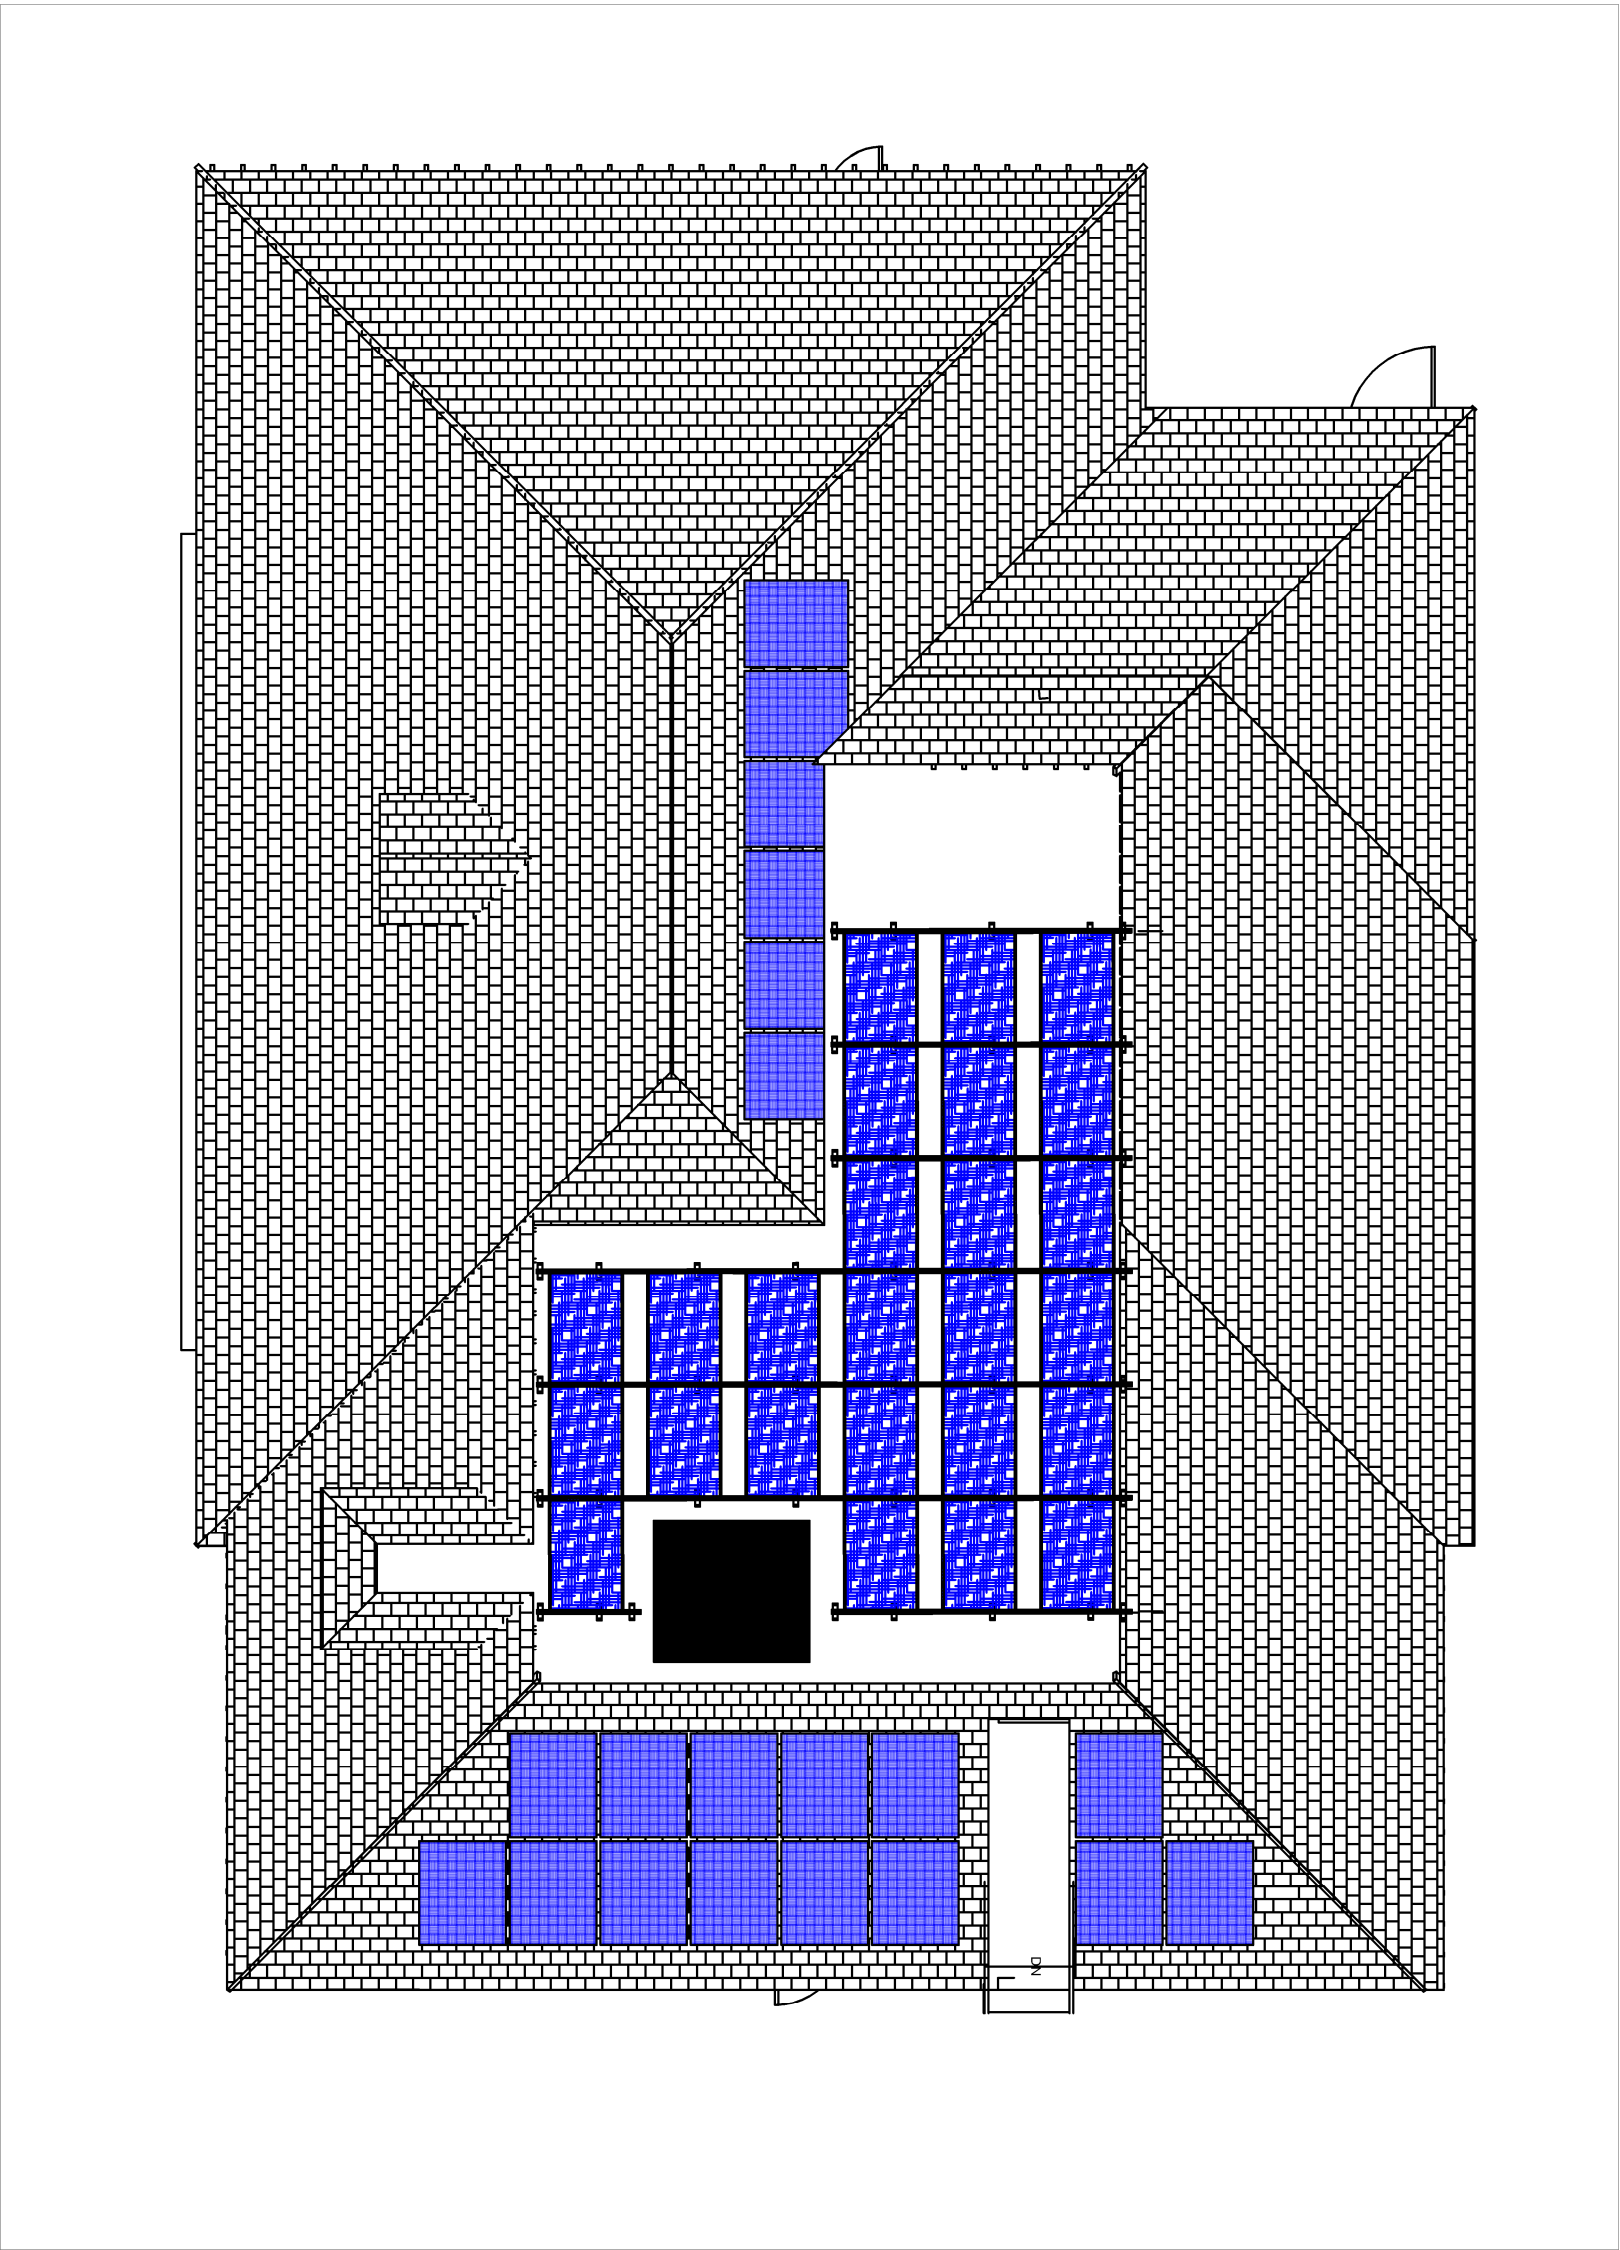

REV.	DATE	BY	AMENDMENT	CHK.

PLANNING



2 LUDGATE WAY, BRIGHTON ROAD,
HOVE, EAST SUSSEX, BN1 6JH
T: 01323 660000
E: info@gouldbaxter.co.uk
WWW.GOULD Baxter.CO.UK

NOTE:
DO NOT SCALE OFF THIS DRAWING UNLESS FOR PLANNING PURPOSES.
CHECK ALL DIMENSIONS ON SITE BEFORE ANY WORK BEGINS.
ALL GOODS MATERIALS AND WORKMANSHIP MUST CONFORM WITH CURRENT
BUILDING REGULATIONS, BRITISH STANDARDS AND CODES OF PRACTICE.
COPYRIGHT © 2025 Gould Baxter. ALL RIGHTS RESERVED. NO PART OF THIS
DRAWING MAY BE REPRODUCED OR TRANSMITTED IN ANY FORM OR BY ANY
MEANS, ELECTRONIC OR MECHANICAL, WITHOUT PERMISSION IN WRITING
FROM GOULD BAXTER.

CLIENT:	Cuckfield Cricket Club
PROJECT:	Cuckfield Cricket Club South Street Cuckfield RH17 5AB

Roof Plan - A: Proposed (Solar PV
Panels)

DATE	SCALE AT A1	DRAWN BY	SC
08.05.2025	1:50	CHECKED BY:	

JOB NO.	DRAWING NO.	REV.
GS02	P.PL.11	

Roof Plan - AS PROPOSED
SCALE @ 1:50 ON AN A1 SHEET