


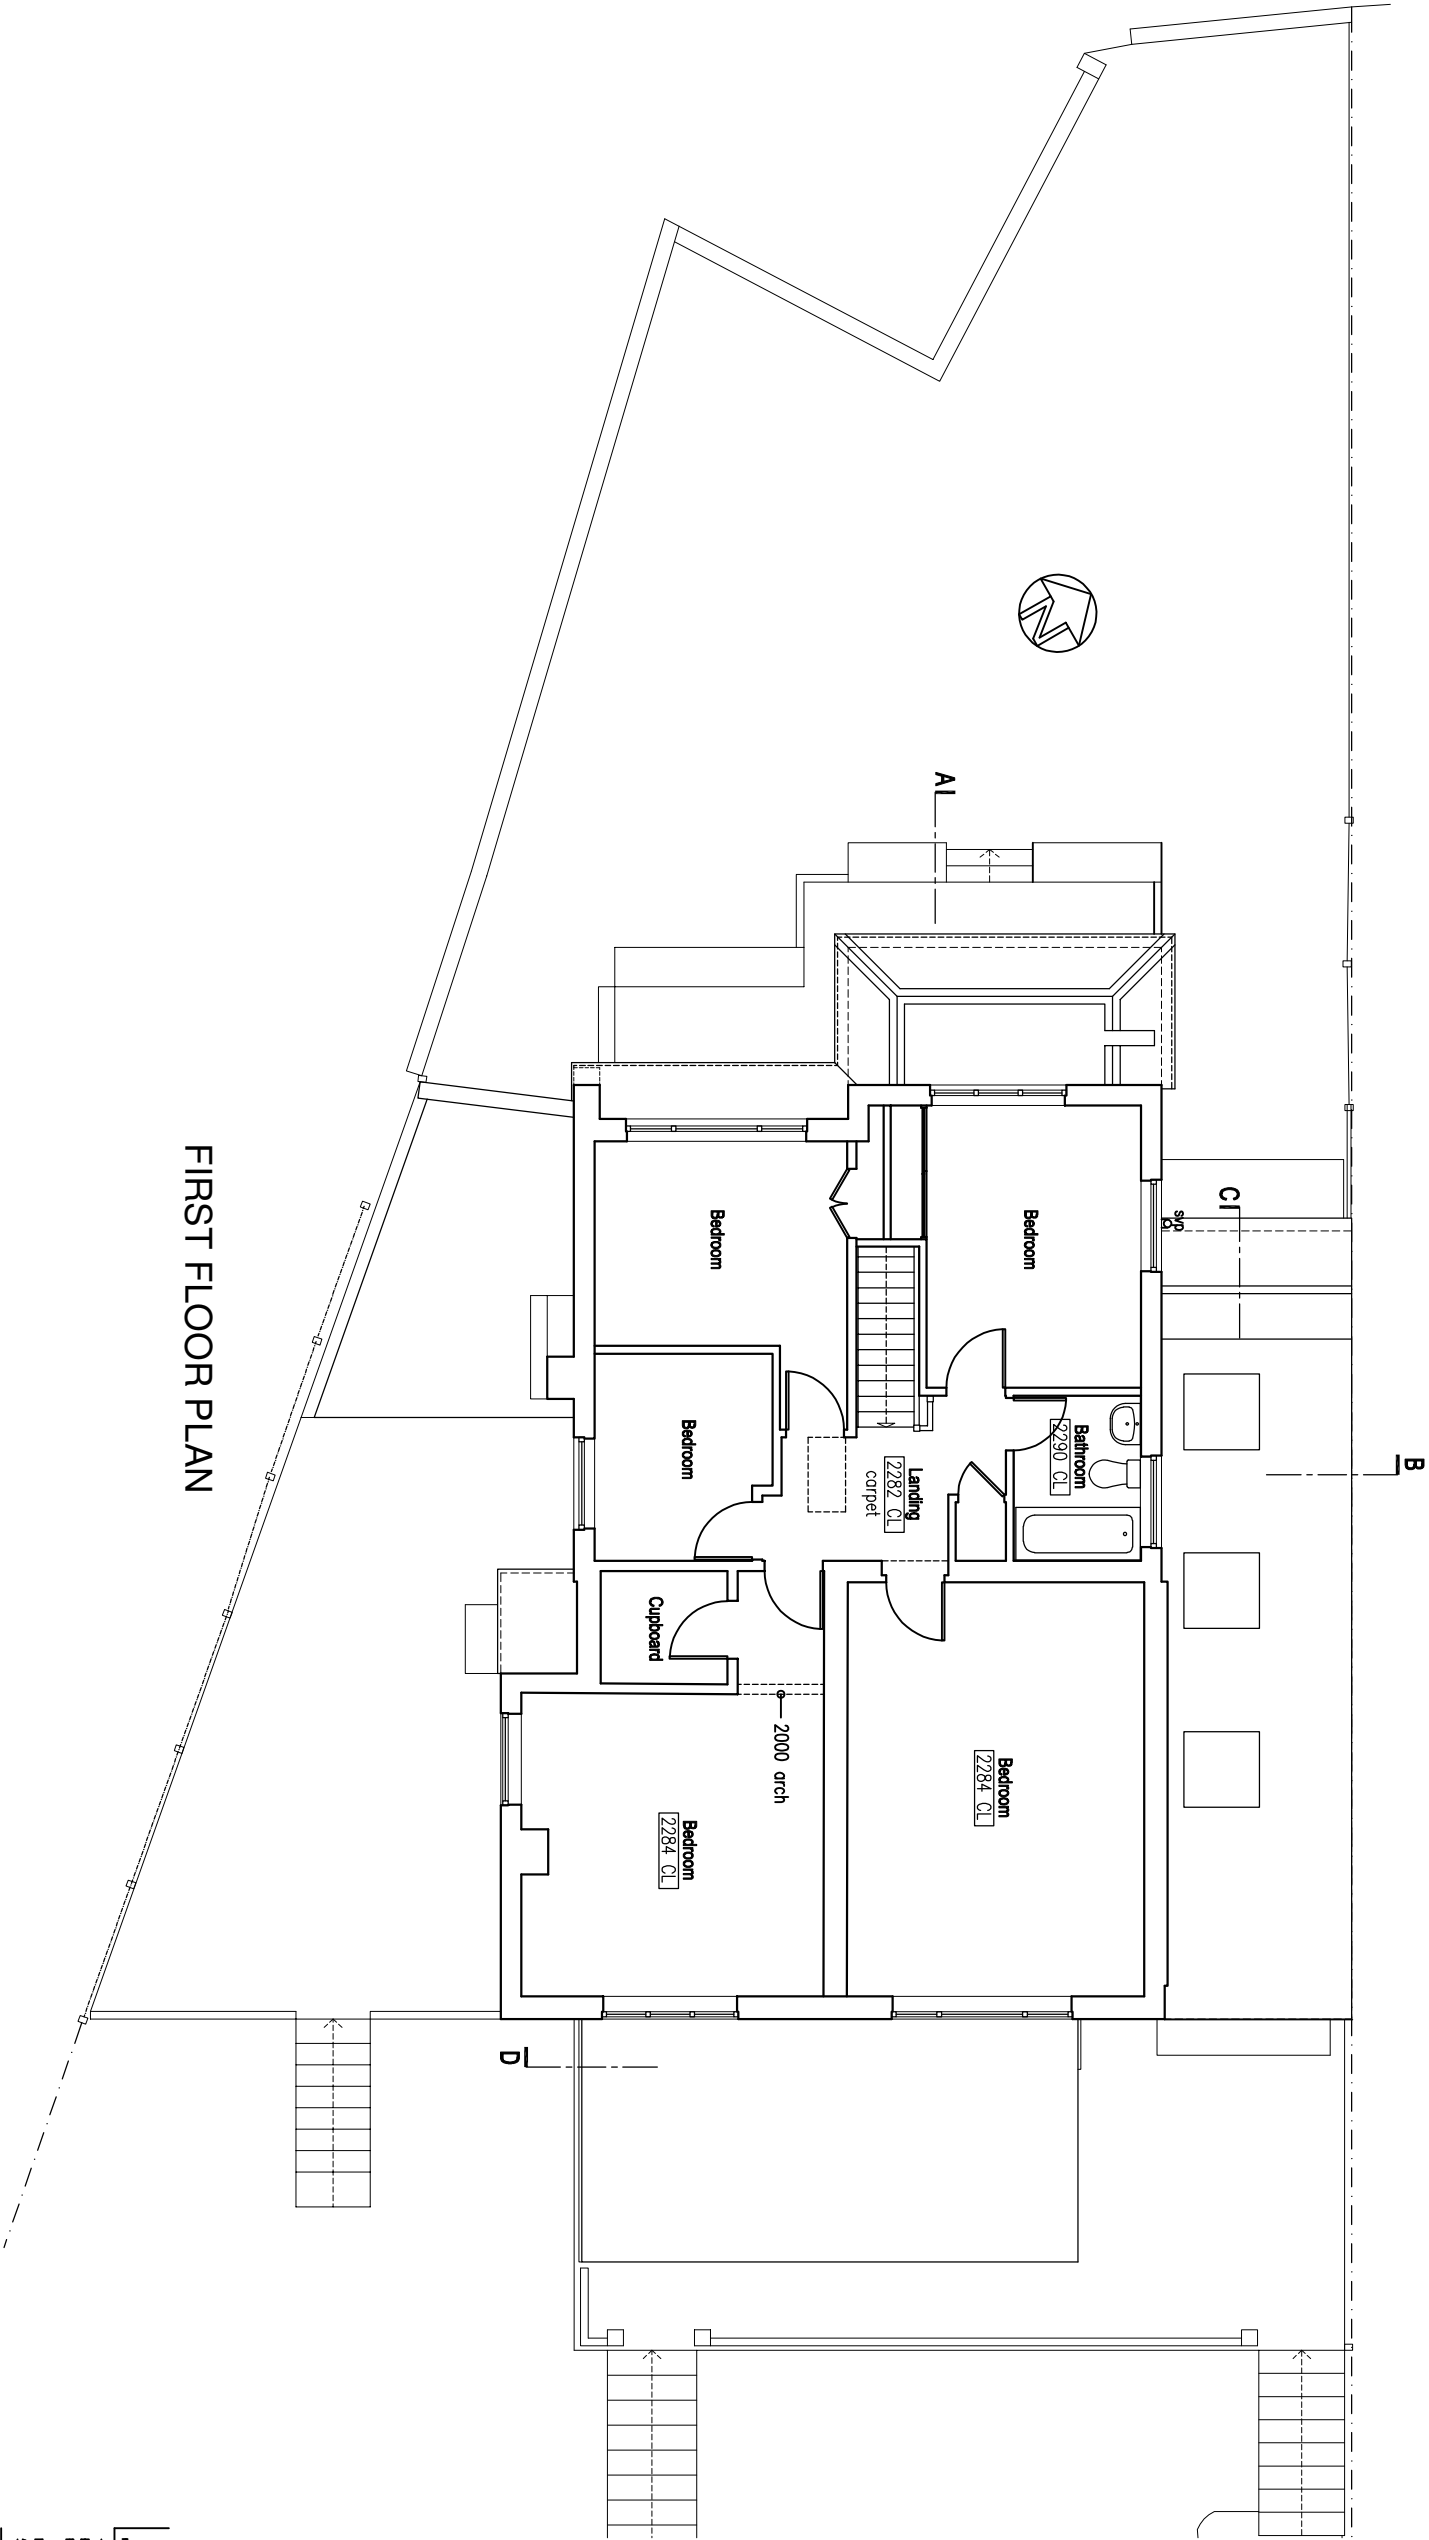

FIRST FLOOR PLAN

| rev. | date |
|------|------|
|------|------|

These drawings should be approved by Local Authority Building Control or other appropriate checking Authority prior to commencement of the work.

No dimensions to be scaled from this drawing. All dimensions to be checked on site. This drawing is copyright.

client

Kat & Mike Crisp

project

69 Downs View Road  
Hassocks

drawing

Proposed First Floor Plan

|       |          |      |            |
|-------|----------|------|------------|
| scale | 1:100@A3 | date | 17.02.2026 |
| drawn | CH       |      |            |

9 Keston Road  
Hove, East Sussex  
BN3 9TC

tel: 01273 298317  
fax: 01273 298317  
e-mail: info@clairehaighassociates.com



Claire Haigh  
Associates Ltd

CH 1317 /008

rev.