



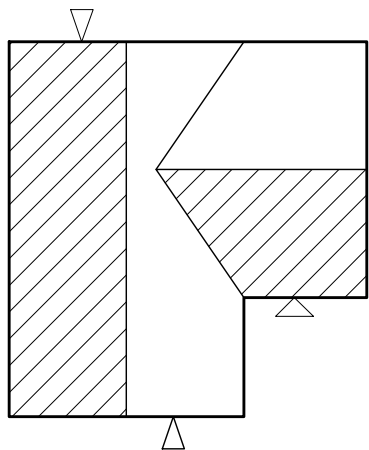

ROOF PROFILE - 1:200




FRONT ELEVATION  
\* OBSCURE GLAZED WINDOW

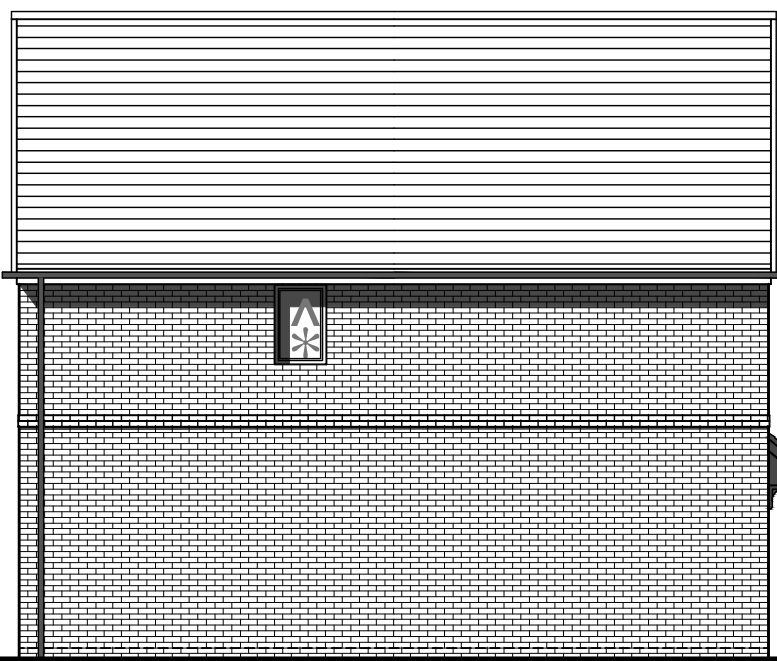


SIDE ELEVATION  
\* OBSCURE GLAZED WINDOW  
^ WINDOW TO PLOTS 160 & 197 ONLY




REAR ELEVATION

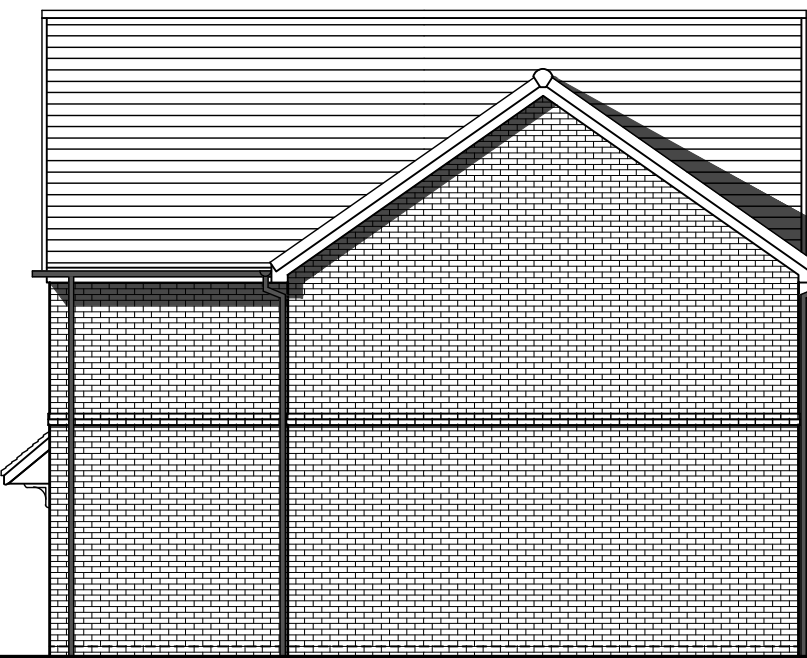

SIDE ELEVATION

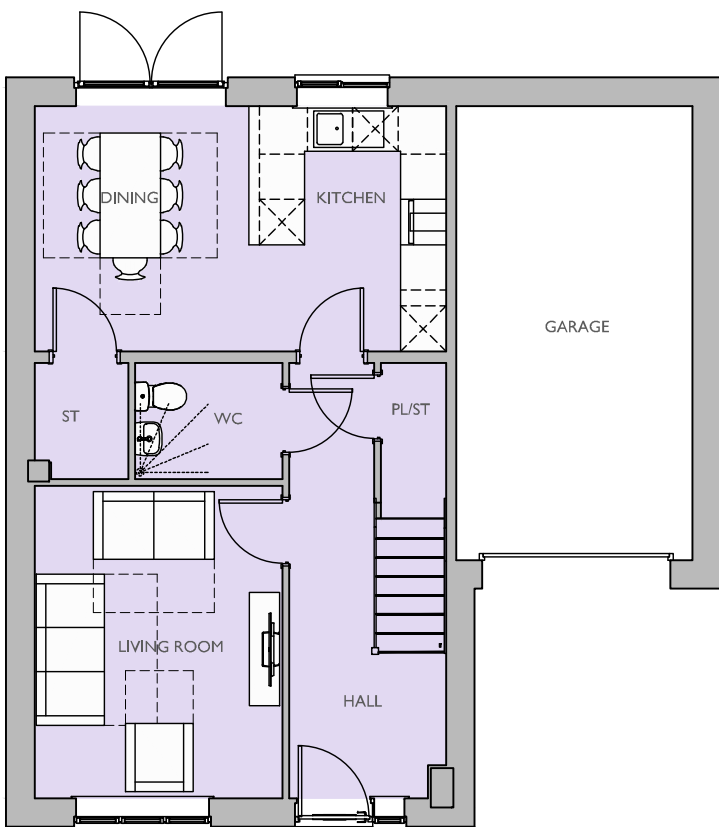

GROUND FLOOR PLAN

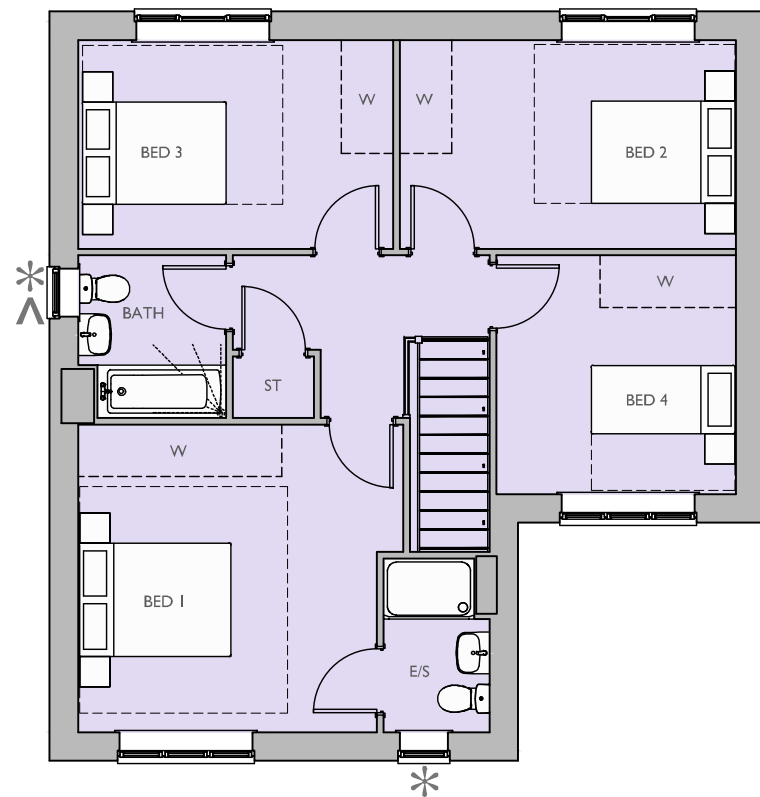

FIRST FLOOR PLAN  
\* OBSCURE GLAZED WINDOW  
^ WINDOW TO PLOTS 160 & 197 ONLY

|                 |                |                  |              |
|-----------------|----------------|------------------|--------------|
| Housetype Name: |                | M473             |              |
| Occupancy:      |                | 4 BED / 7 PERSON |              |
| Gross Area ft²: | Gross Area m²: | Net Area ft²:    | Net Area m²: |
| 1301.90         | 120.95         | 1283.53          | 119.24       |

|                                                                      |                                                                                       |
|----------------------------------------------------------------------|---------------------------------------------------------------------------------------|
| For Colours of Material See External Finishes Layout (CB_96_282_008) |                                                                                       |
| Primary Material:                                                    | STRETCHER BOND MASONRY BRICKWORK.                                                     |
| Feature Material:                                                    |                                                                                       |
| Architectural Detail:                                                | SPLAYED HEADERS AND SOLDIER COURSE CILLS<br>15MM PROJECTING STRING STRETCHER COURSE.  |
| Window & Door Frames:                                                | UPVC CASEMENT WINDOW, WITH GLAZING BARS<br>COMPOSITE FRONT DOOR.<br>UPVC FRENCH DOOR. |
| Fascia, Soffit & Bargeboard:                                         | WHITE UPVC BOXED EAVES ROOFING SYSTEM.                                                |
| Architectural Ornaments:                                             |                                                                                       |
| Guttering & Drainage:                                                | BLACK UPVC DRAINAGE SYSTEM.                                                           |

|                                                                                       |
|---------------------------------------------------------------------------------------|
| Plot Numbers:                                                                         |
| 160 (AS), 163 (OPP), 164 (OPP), 165 (OPP), 190 (OPP), 191 (OPP), 192 (OPP), 197 (OPP) |



|                                            |  |   |  |
|--------------------------------------------|--|---|--|
| Scale @ A1:<br>0 1 2 3 4 5m<br>Scale 1:100 |  | Project:<br>LAND WEST OF IMBERHORNE LANE,<br>EAST GRINSTEAD                                            |  |
| Rev                                        |  | Title:<br>M473<br>ELEVATIONS & FLOOR PLANS                                                             |  |
| Date: NOVEMBER 2025                        |  | Client:<br><b>Linden</b> <b>VistryHomes</b>                                                            |  |
| Drawn by: LRD                              |  | Checked by: BB                                                                                         |  |
| Org No: CB_96_282_L_CA_M473_01             |  | Rev: <input type="text"/>                                                                              |  |
|                                            |  | <br>COOPERBAILLIE |  |

Please note these drawings are not for construction but for concept design and planning applications purposes only.  
Cooper Baillie Limited - Cornmough House, 24 Guildford Road, Bagshot, Surrey GU19 5JN - Telephone 01276 400039 - www.cooperbaillie.co.uk  
This drawing and the works depicted are the copyright of Cooper Baillie Ltd and may not be reproduced or awarded, except by written permission. No liability will be accepted for any damage caused by other persons.