



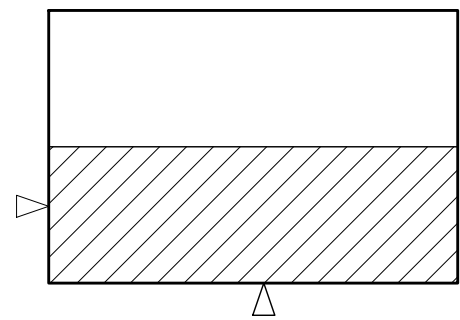


ROOF PROFILE - 1:200




FRONT ELEVATION
* OBSCURE GLAZED WINDOW

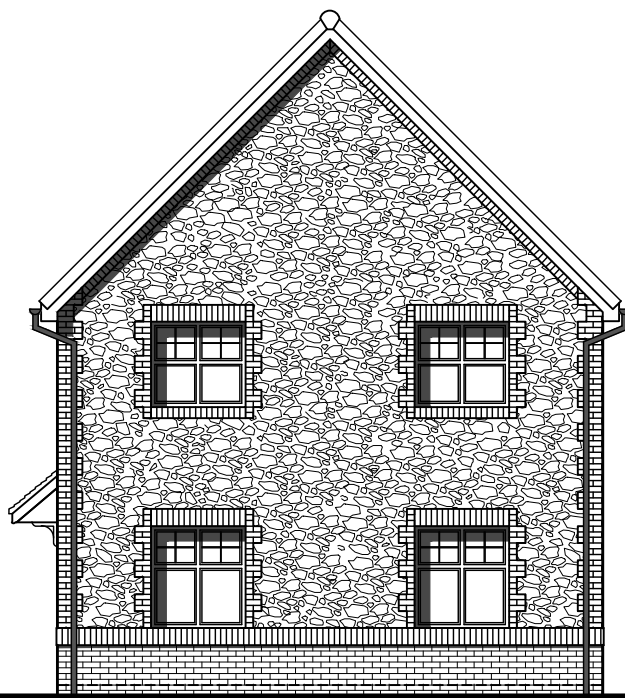


SIDE ELEVATION

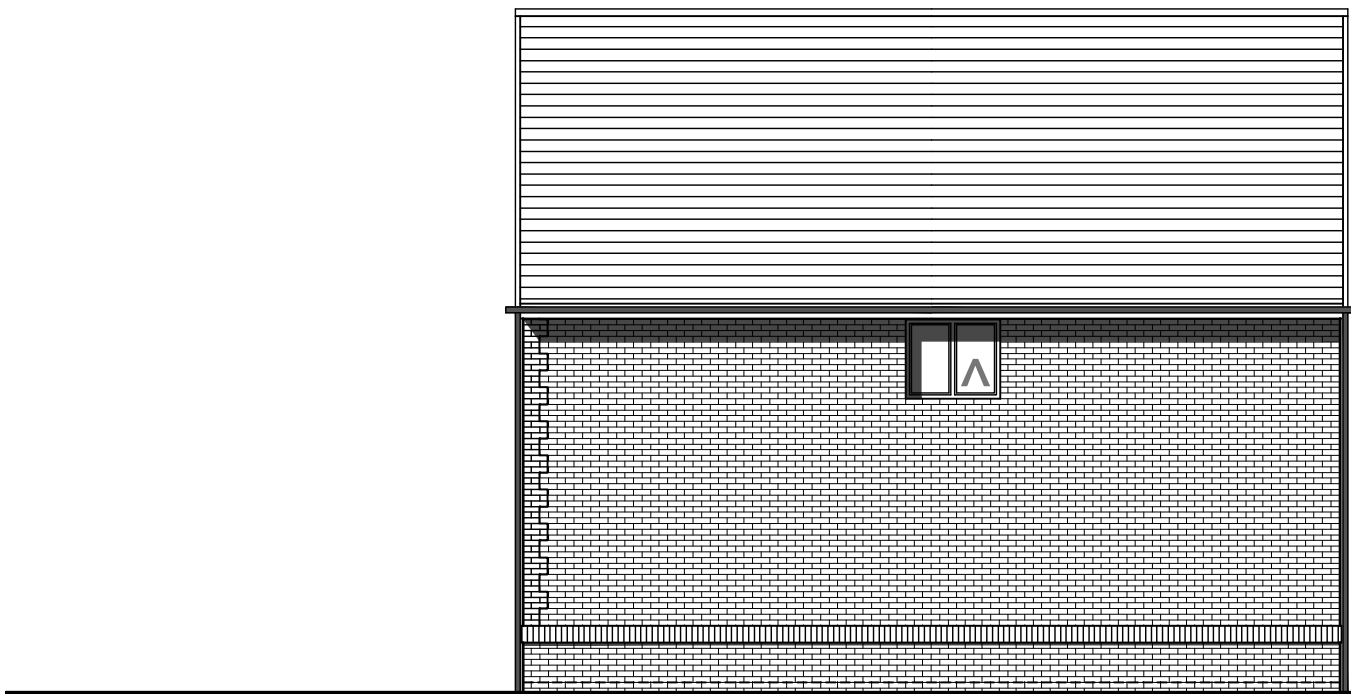


REAR ELEVATION
A OMIT WINDOW TO PLOT 372

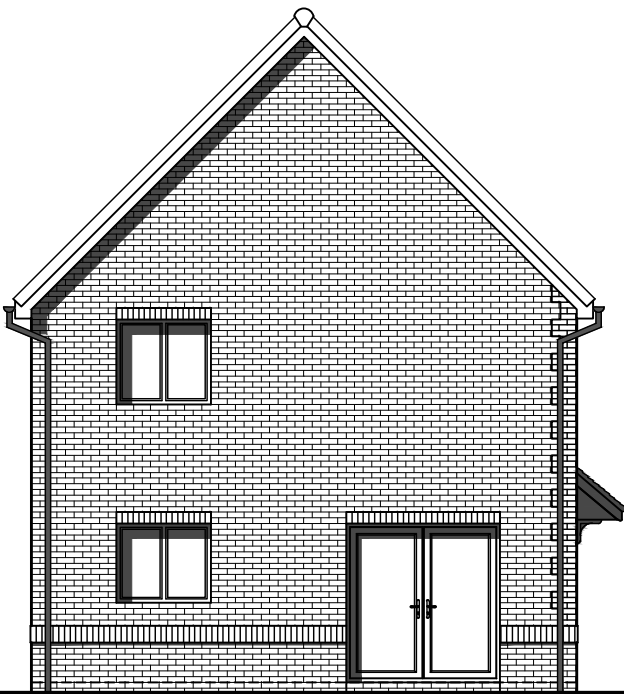

SIDE ELEVATION

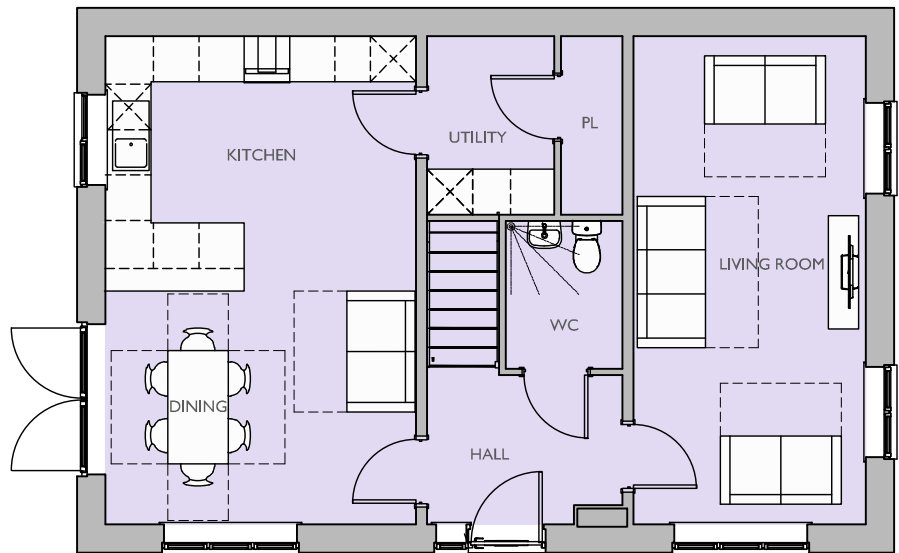

GROUND FLOOR PLAN

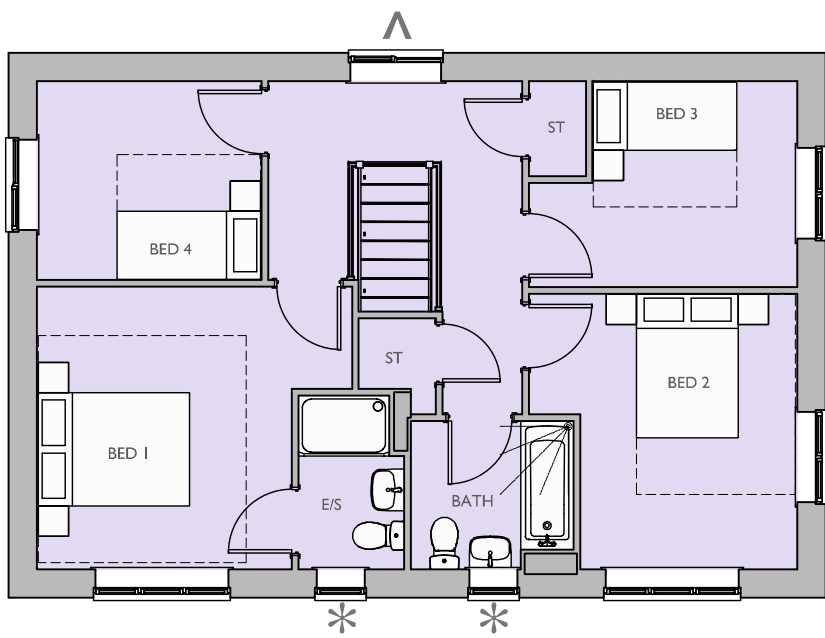

FIRST FLOOR PLAN
* OBSCURE GLAZED WINDOW
A OMIT WINDOW TO PLOT 372

Housetype Name:		M466	
Occupancy:		4 BED / 6 PERSON	
Gross Area ft²:	Gross Area m²:	Net Area ft²:	Net Area m²:
1435.18	133.33	1397.26	129.81

For Colours of Material See External Finishes Layout (CB_96_282_008)	
Primary Material:	STRETCHER BOND MASONRY BRICKWORK.
Feature Material:	FLINT INTERLOCKING PREFABRICATED BLOCK. BRICK QUOINS.
Architectural Detail:	SOLDIER COURSE HEADERS AND CILLS. 15MM PROJECTING SOLDIER COURSE.
Window & Door Frames:	UPVC CASEMENT WINDOW, WITH GLAZING BARS COMPOSITE FRONT DOOR. UPVC FRENCH DOOR.
Fascia, Soffit & Bargeboard:	WHITE UPVC BOXED EAVES ROOFING SYSTEM.
Architectural Ornaments:	
Guttering & Drainage:	BLACK UPVC DRAINAGE SYSTEM.

Plot Numbers:
348 (AS), 372 (OPP), 376 (AS)



Scale @ A1:
012345m
Scale 1:100

Rev

Date

Drawn

Checked

Date: NOVEMBER 2025

Drawn by: LRD

Checked by: BB

Dwg No: CB_96_282_B_WQ_M466_02

Rev:

Project:
LAND WEST OF IMBERHORNE LANE,
EAST GRINSTEAD

Title:

M466
ELEVATIONS & FLOOR PLANS

Client:

Bovis Homes

VistryHomes

Please note these drawings are not for construction but for concept design and planning applications purposes only.
Cooper Baillie Limited - Cornmagh House, 24 Guildford Road, Bagshot, Surrey GU19 5JN - Telephone 01274 400039 - www.cooperbaillie.co.uk
This drawing and the works depicted are the copyright of Cooper Baillie Ltd. and may not be reproduced or amended, except by written permission. No liability will be accepted for amendments made by other persons.