


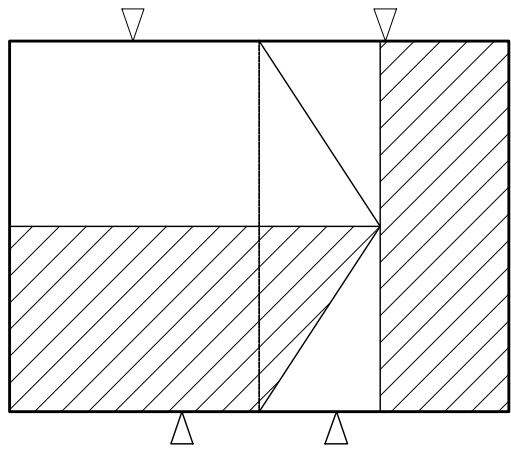

ROOF PROFILE - 1:200




FRONT ELEVATION

SIDE ELEVATION




REAR ELEVATION

SIDE ELEVATION

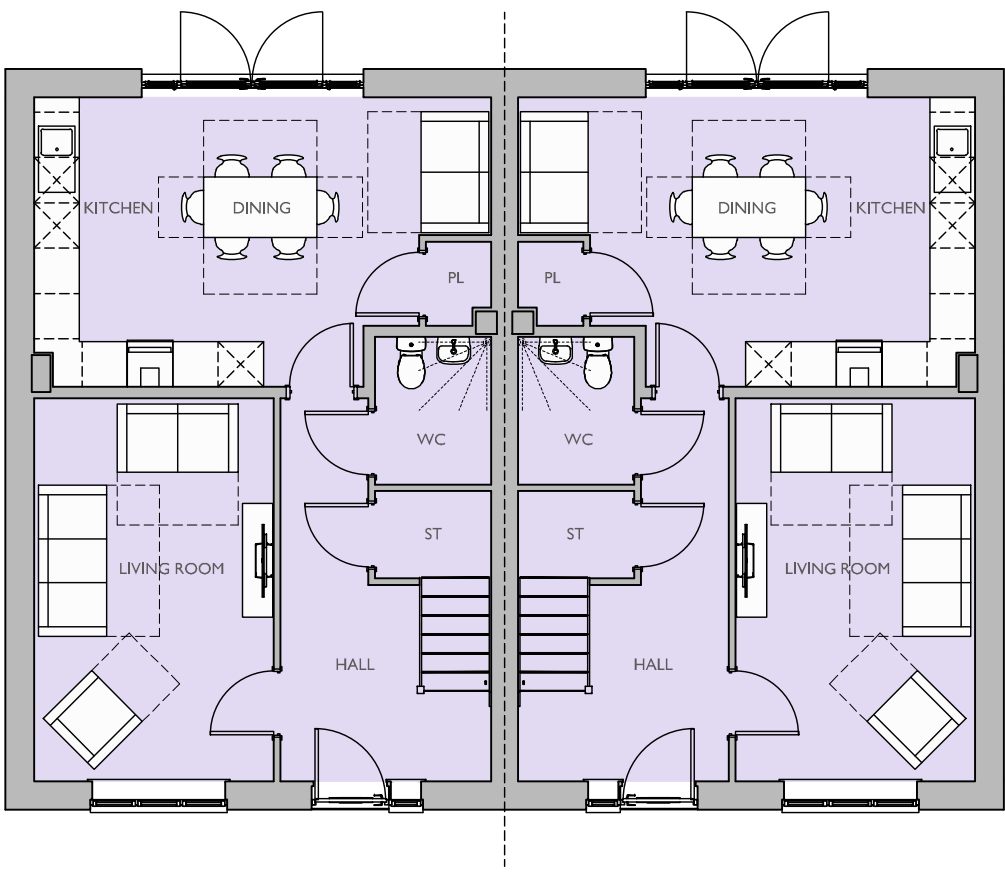

GROUND FLOOR PLAN

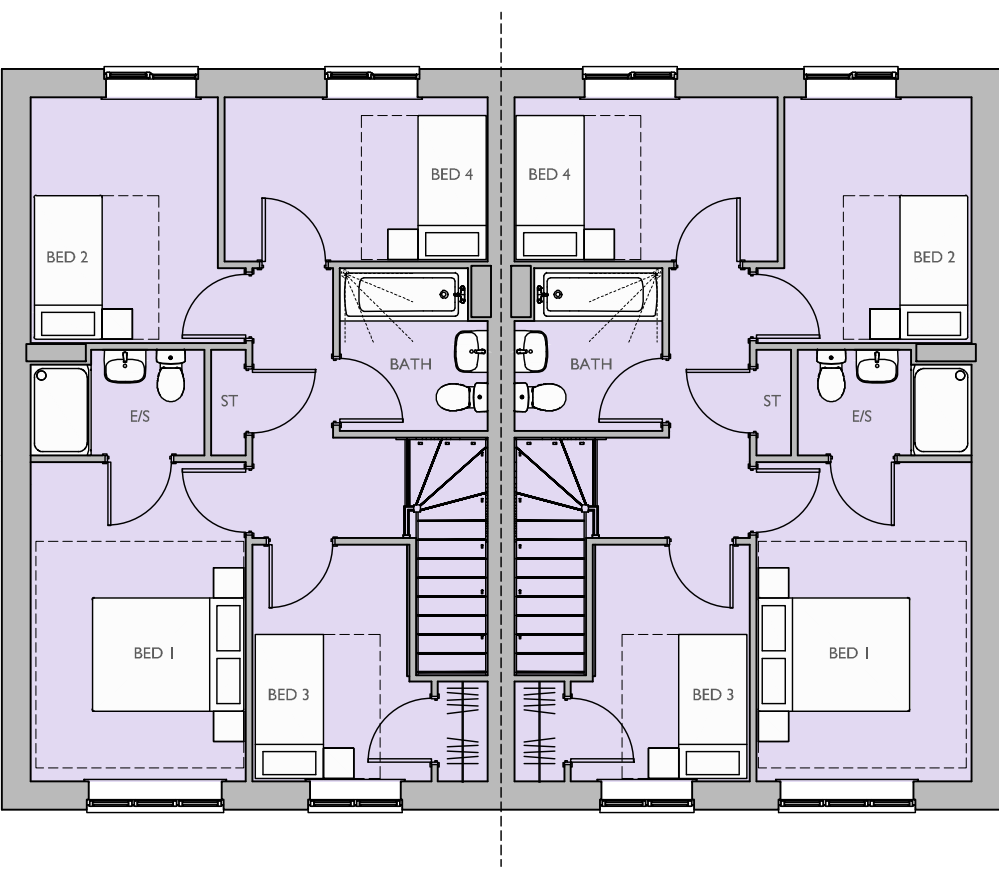

FIRST FLOOR PLAN

Housetype Name:		M451	
Occupancy:		4 BED / 5 PERSON	
Gross Area ft²:	Gross Area m²:	Net Area ft²:	Net Area m²:
1194.02	110.93	1177.73	109.41

For Colours of Material See External Finishes Layout (CB_96_282_008)	
Primary Material:	STRETCHER BOND MASONRY BRICKWORK.
Feature Material:	COLOURED THROUGH RENDER.
Architectural Detail:	SPLAYED HEADERS AND SOLDIER COURSE CILLS 15MM PROJECTING SOLDIER COURSE.
Window & Door Frames:	UPVC CASEMENT WINDOW, WITH GLAZING BARS COMPOSITE FRONT DOOR. UPVC FRENCH DOOR.
Fascia, Soffit & Bargeboard:	WHITE UPVC BOXED EAVES ROOFING SYSTEM.
Architectural Ornaments:	
Guttering & Drainage:	BLACK UPVC DRAINAGE SYSTEM.

Plot Numbers:
333 & 334 (AS)



Scale @ A1:

0 1 2 3 4 5m

Scale 1:100

Rev	Date	Drawn	Checked

Date: NOVEMBER 2025

Drawn by: LRD

Org No: CB_96_282_B_WQ_M451_01

Project: LAND WEST OF IMBERHORNE LANE, EAST GRINSTEAD

Title: M451 ELEVATIONS & FLOOR PLANS

Client: Bovis Homes Vistry Homes

COOPERBAILLIE

Please note these drawings are not for construction but for concept design and planning applications purposes only. Cooper Baillie Limited, Cornhill House, 24 Guildford Road, Bagshot, Surrey GU19 5JN. Telephone 01276 400039. www.cooperbaillie.co.uk. The drawing and the marks depicted are the copyright of Cooper Baillie Ltd and may not be reproduced or altered without written permission. No liability will be accepted for any damage made by other persons.