



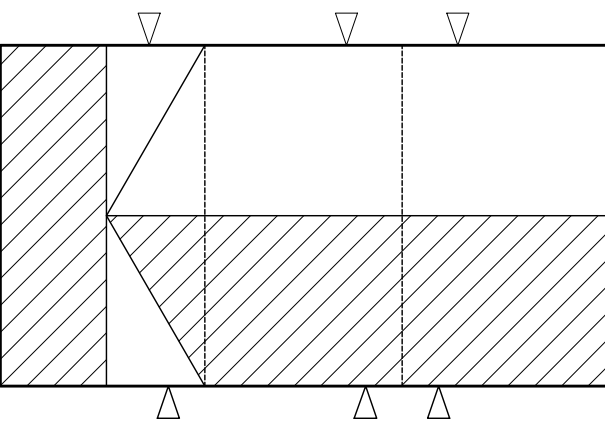

ROOF PROFILE - 1:200




FRONT ELEVATION

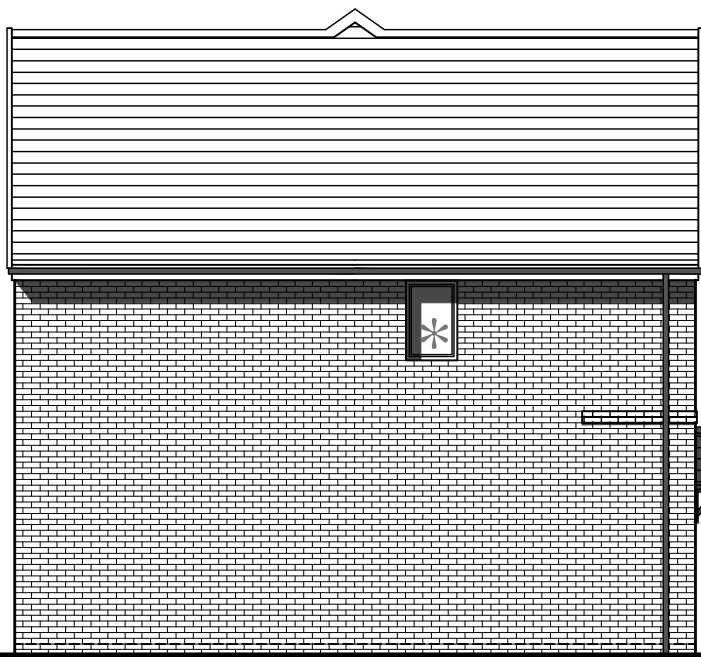


SIDE ELEVATION
* OBSCURE GLAZED WINDOW




REAR ELEVATION

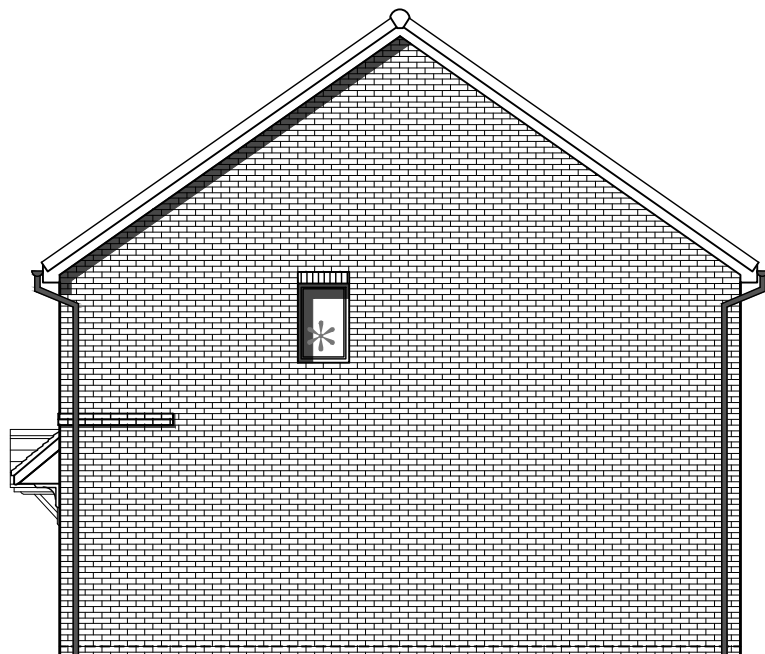

SIDE ELEVATION
* OBSCURE GLAZED WINDOW

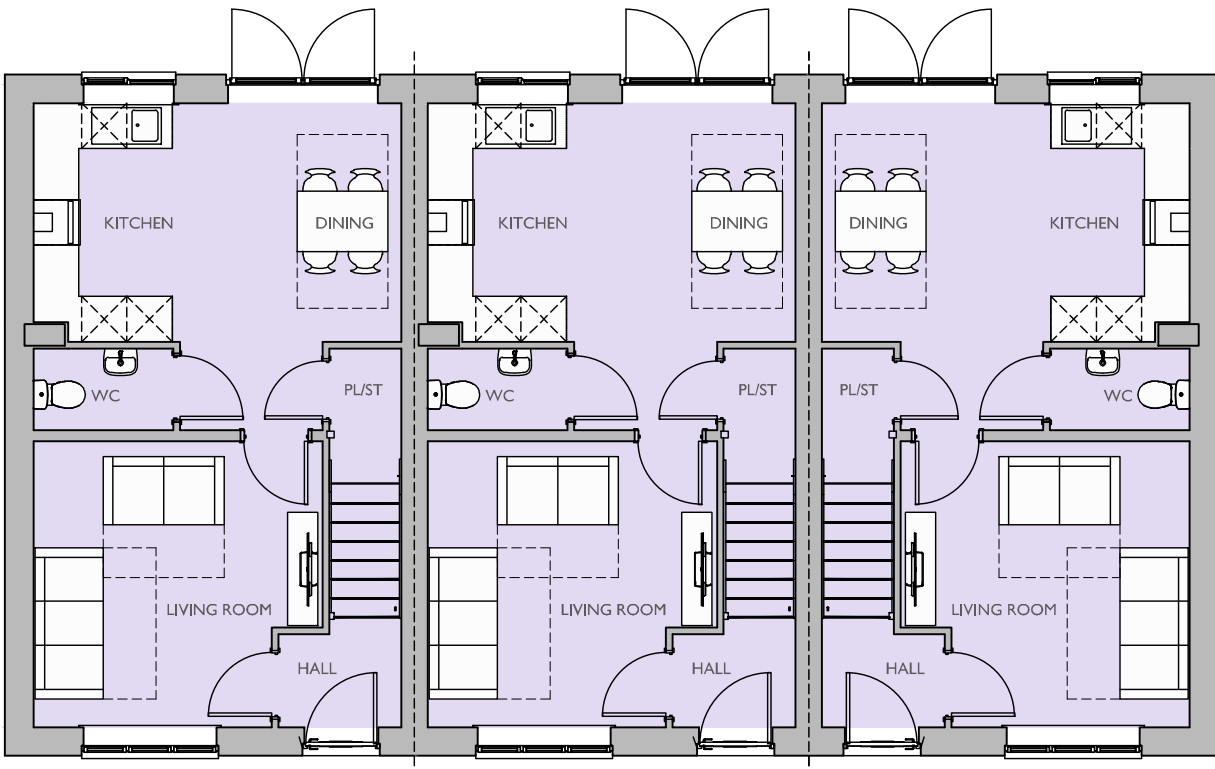

GROUND FLOOR PLAN

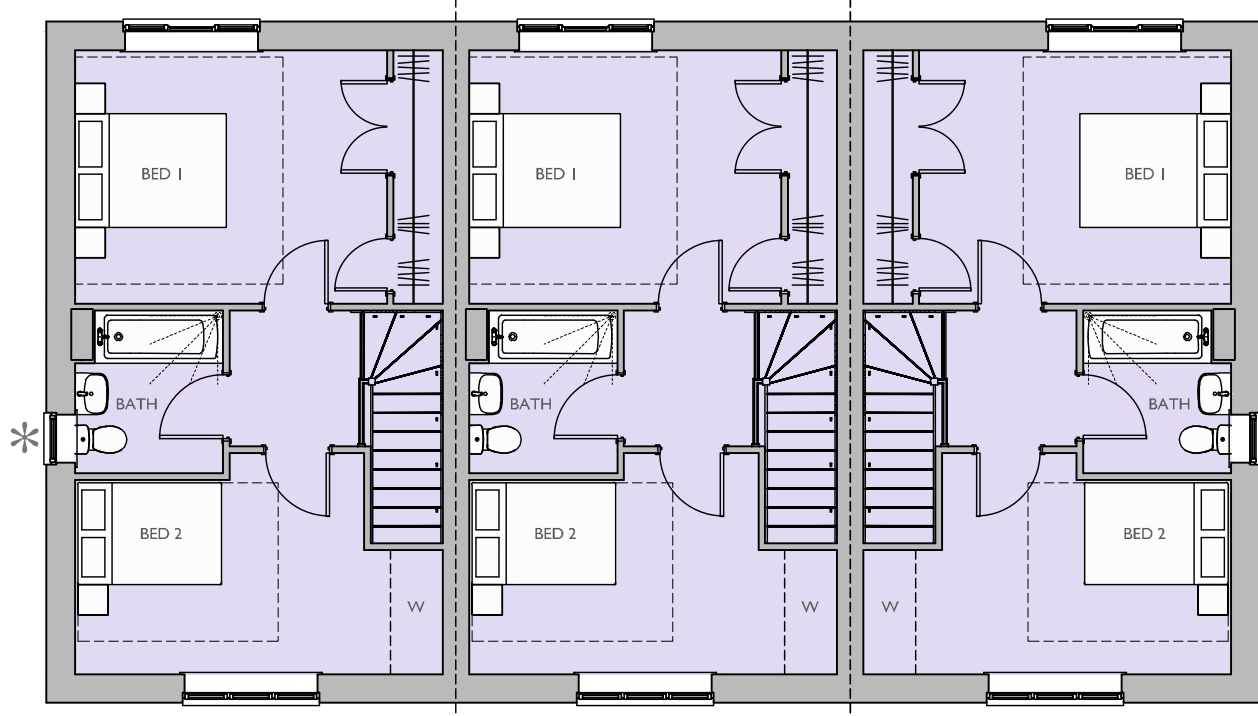

FIRST FLOOR PLAN
* OBSCURE GLAZED WINDOW

Housetype Name:		M242	
Occupancy:		2 BED / 4 PERSON	
Gross Area ft²:	Gross Area m²:	Net Area ft²:	Net Area m²:
878.65	81.63	864.48	80.31

For Colours of Material See External Finishes Layout (CB_96_282_008)	
Primary Material:	STRETCHER BOND MASONRY BRICKWORK.
Feature Material:	
Architectural Detail:	SOLDIER COURSE HEADERS & CILLS. 15MM PROJECTING STRING STRETCHER COURSE.
Window & Door Frames:	UPVC CASEMENT WINDOW, WITH GLAZING BARS COMPOSITE FRONT DOOR. UPVC FRENCH DOOR.
Fascia, Soffit & Bargeboard:	WHITE UPVC BOXED EAVES ROOFING SYSTEM.
Architectural Ornaments:	
Guttering & Drainage:	BLACK UPVC DRAINAGE SYSTEM.

Plot Numbers:
135, 136 & 137 (AS), 151, 152 & 153 (OPP)



Location Plan (Not to Scale)

Scale @ A1:		Project:	
0 1 2 3 4 5m		LAND WEST OF IMBERHORNE LANE, EAST GRINSTEAD	
Scale 1:100		Title:	
		M242 ELEVATIONS & FLOOR PLANS	
		Client:	
		Bovis Homes Vistry Homes	
		COOPERBAILLIE	
		Date: NOVEMBER 2025	
		Drawn by: LRD Checked by: BB	
		Org No: CB_96_282_B_CA_M242_02 Rev:	

Please note these drawings are not for construction but for concept design and planning applications purposes only.
Cooper Baillie Limited - Cornleigh House, 24 Guildford Road, Bagshot, Surrey GU24 0JN - Telephone 01276 400039 - www.cooperbaillie.co.uk
This drawing and the works depicted are the copyright of Cooper Baillie Ltd. and may not be reproduced or used in any way without the written permission of Cooper Baillie Ltd. No liability will be accepted for any errors or omissions made by other persons.