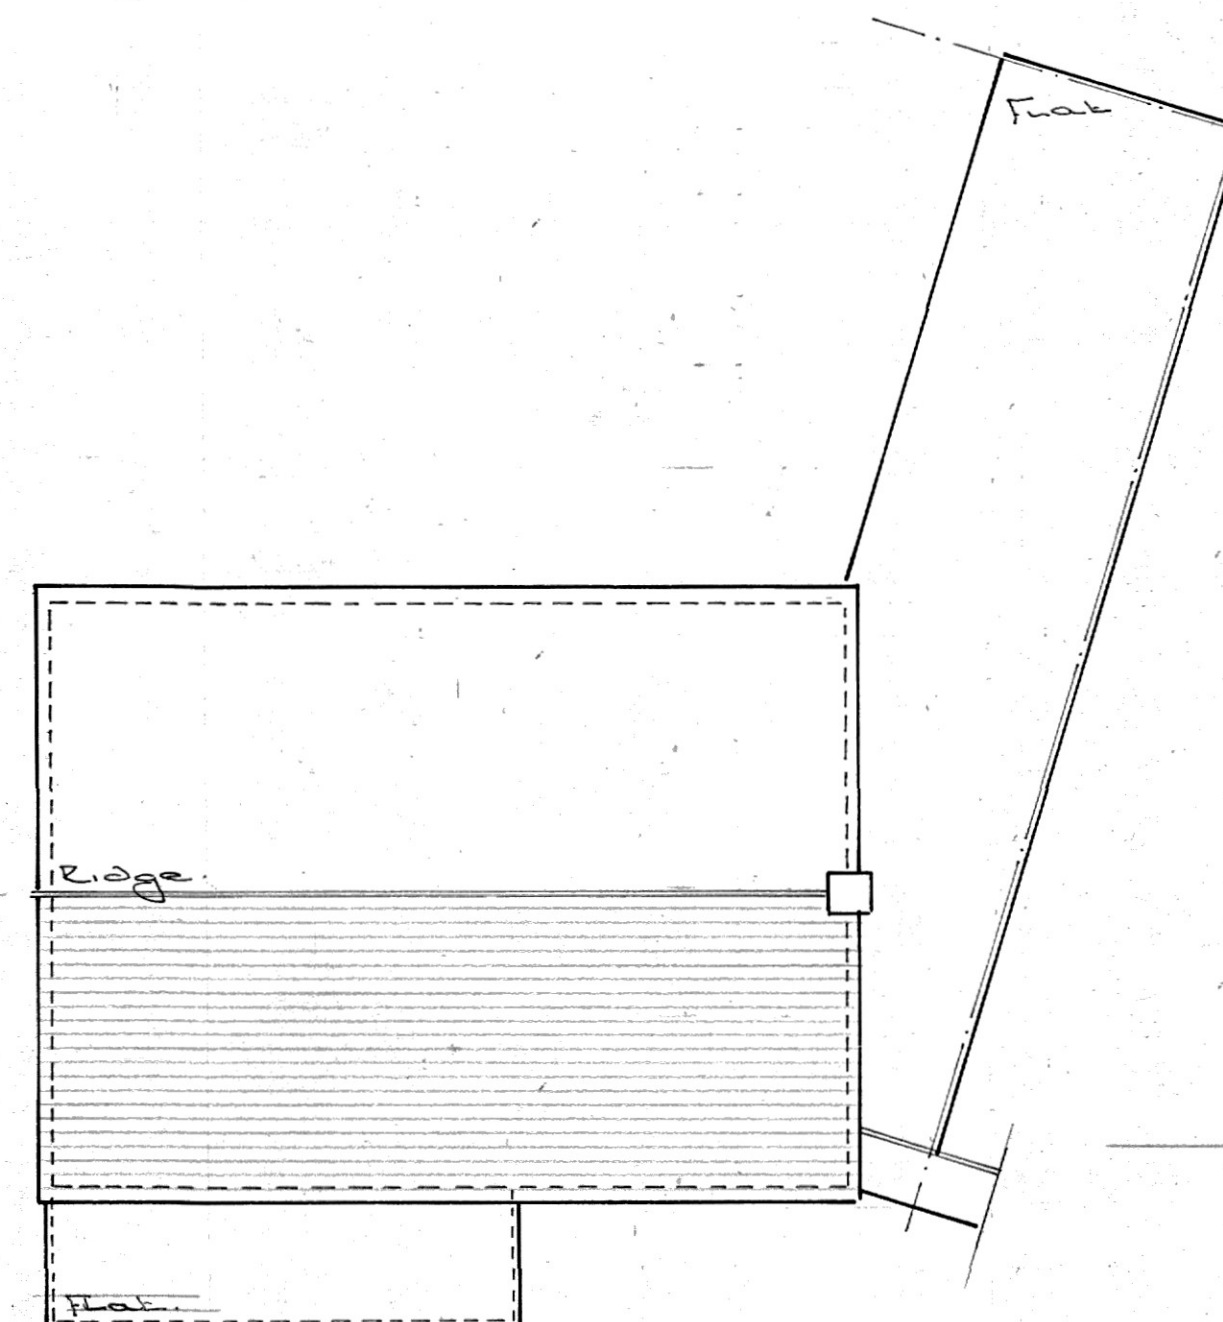
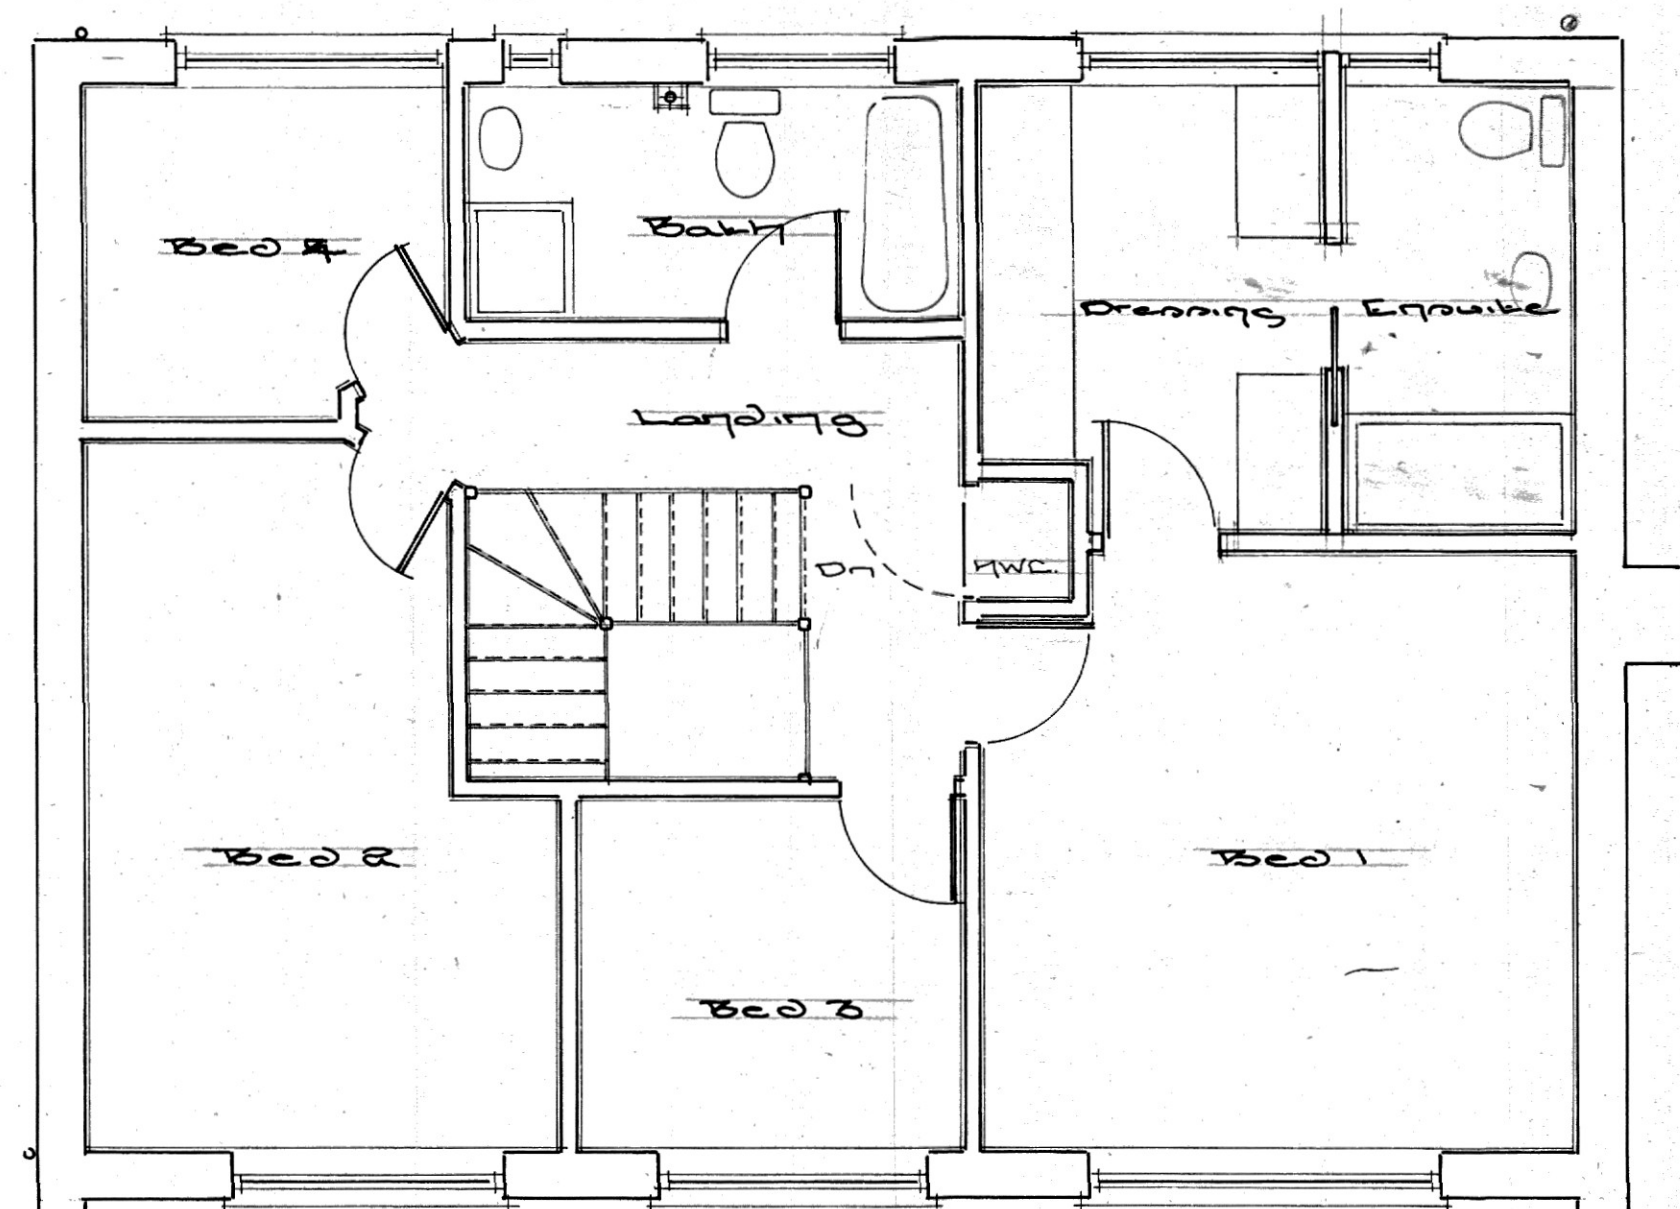
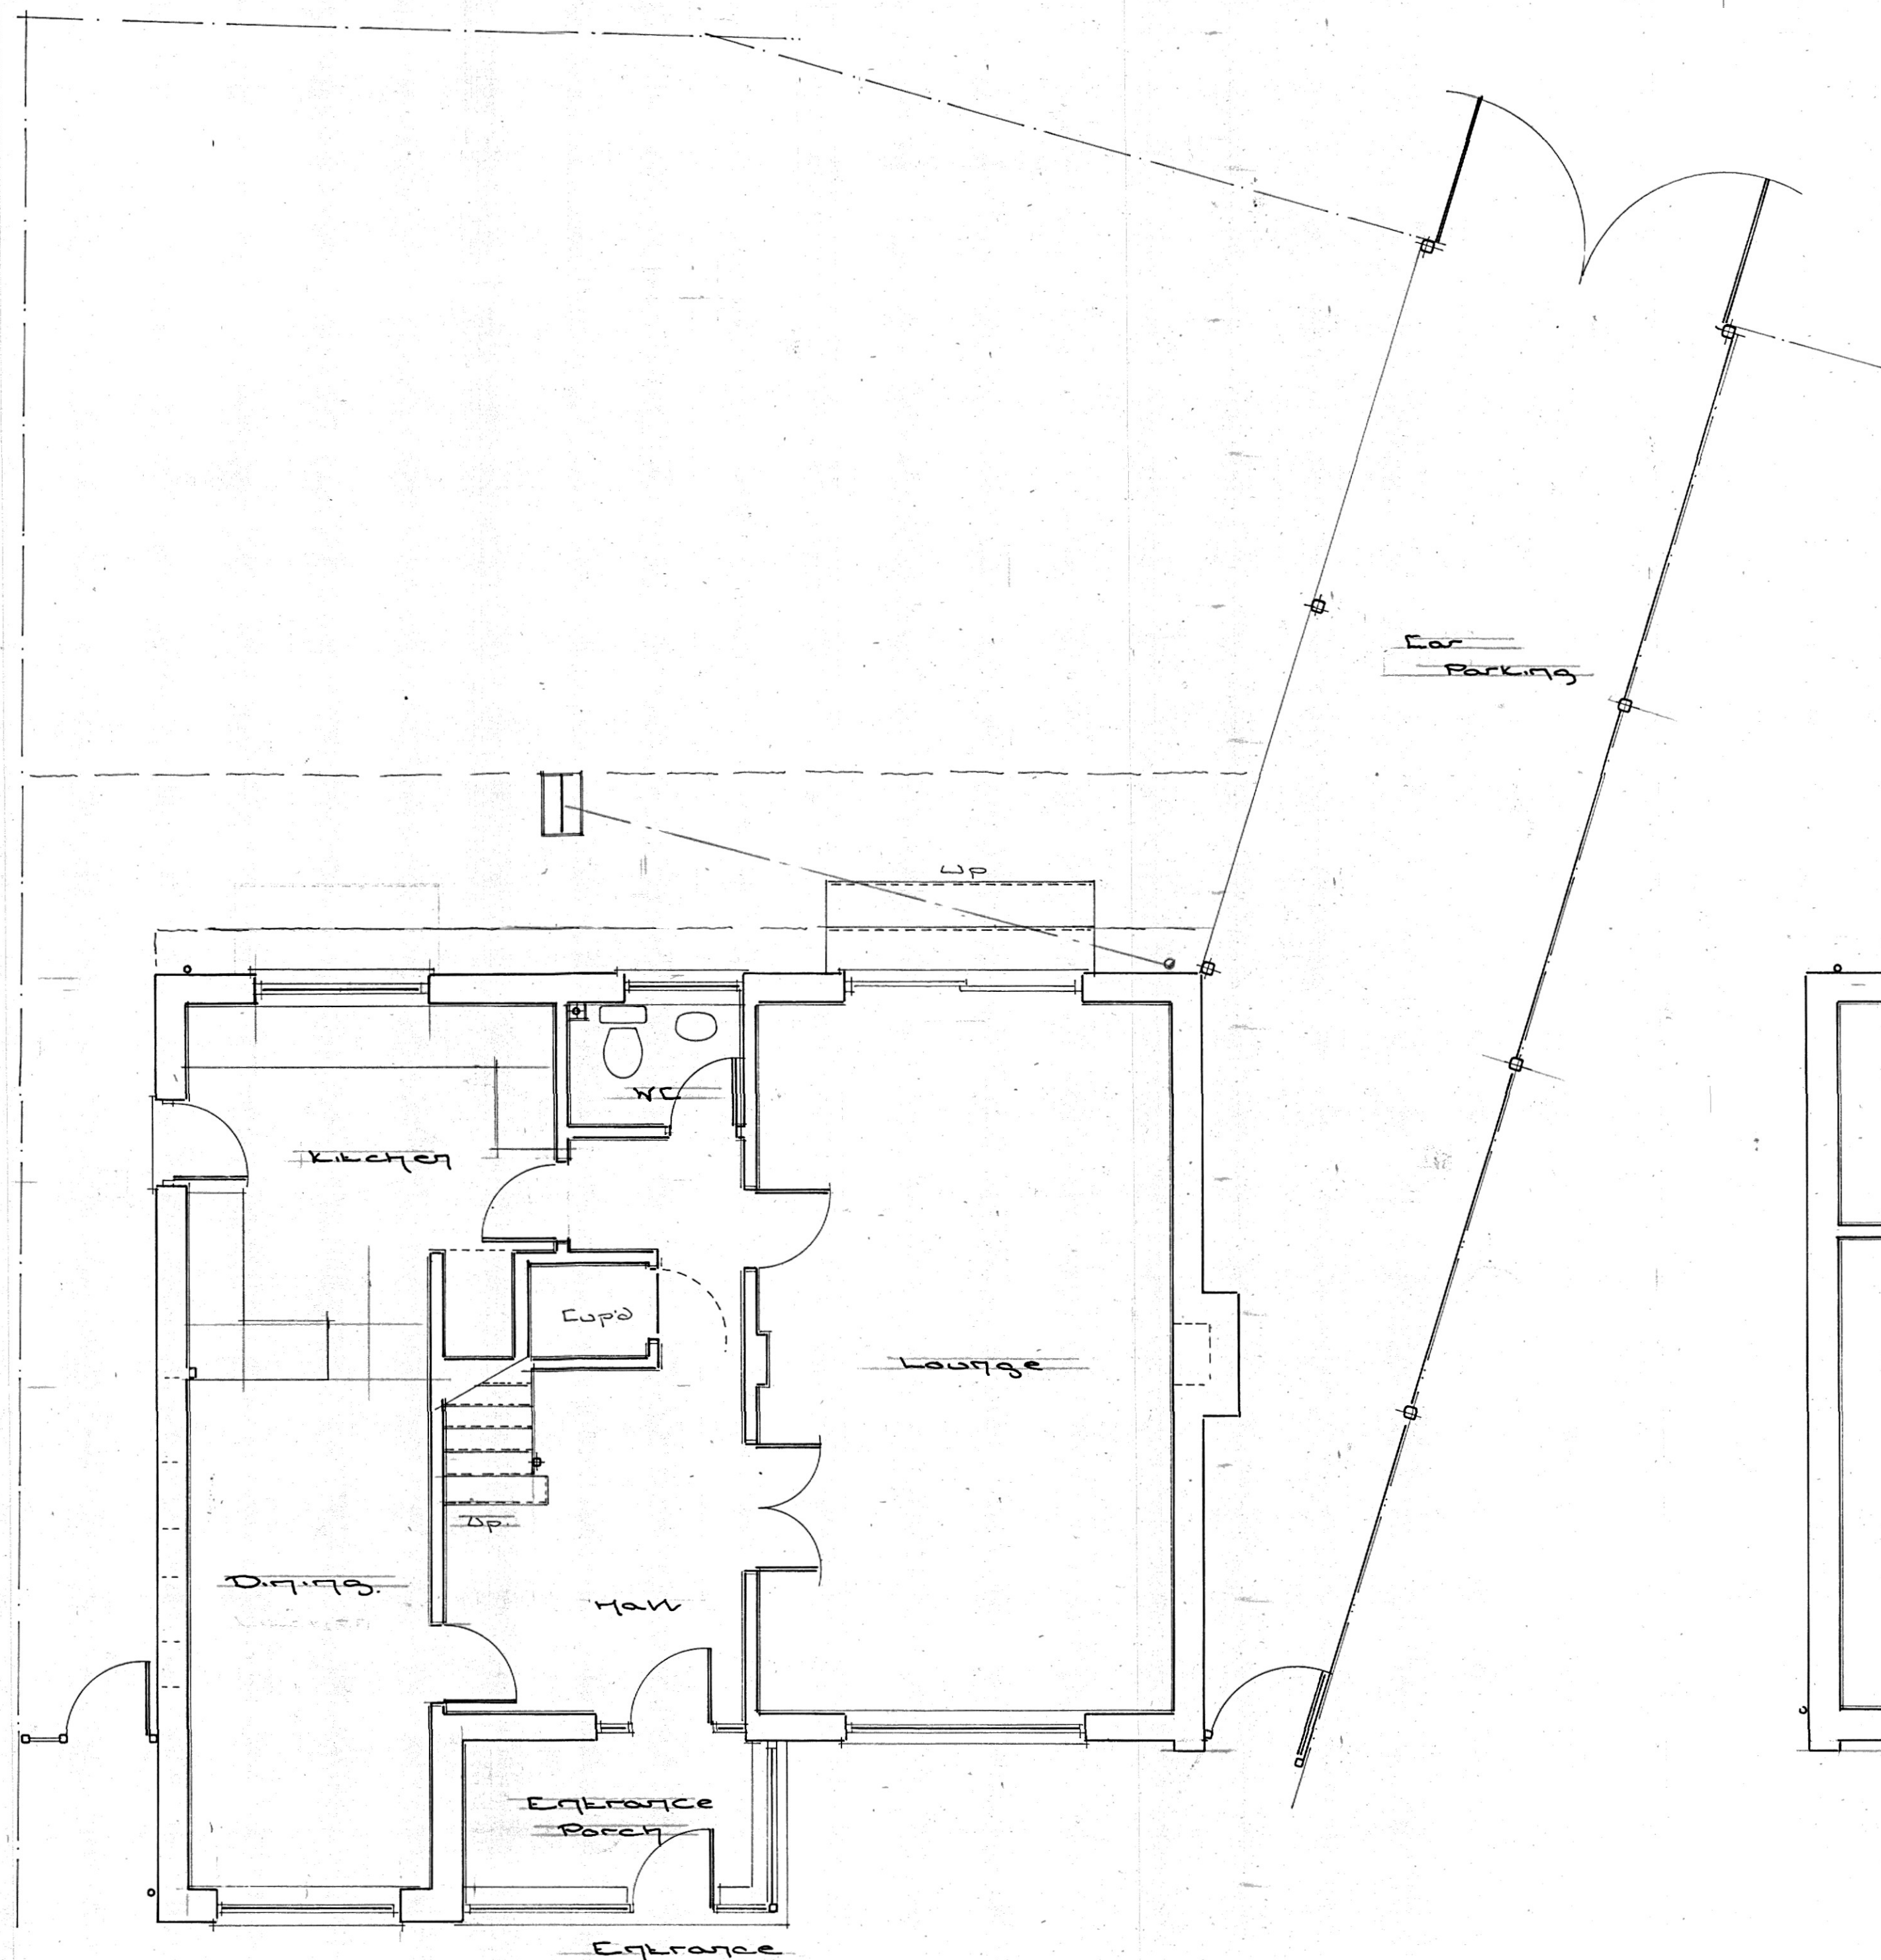


Proposed Garage Conversion, Porch Enclosure and Alterations
 at: - 2. Home Platt, Sharpthorne, East Grinstead, West Sussex.
 RH19 4NZ

Title:	Proposed Ground, First Floor and Roof Plans.	
Client:	Dr & Mrs Bolade.	
Date:	January 2026	Drawn: ST
Scales:	1: 50 & 1: 100 @ A1	
Drawing No:	2026/ 352/ 002	