


Front Elevation
As Existing



Side Elevation
As Existing

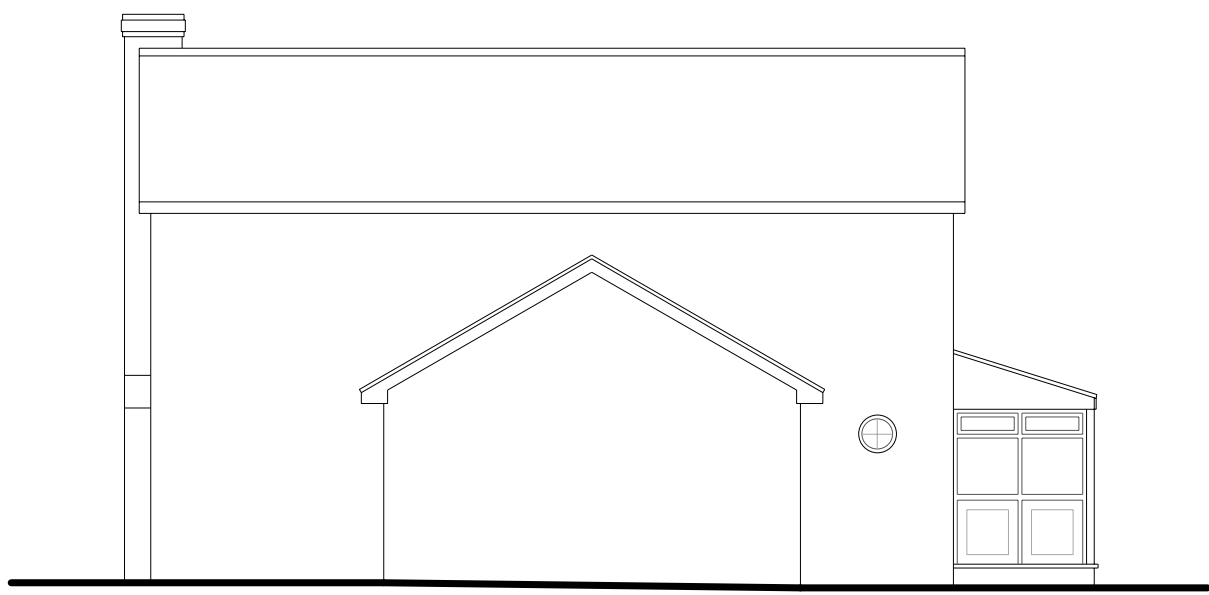

Rear Elevation
As Existing




Side Elevation
As Existing




Ground Floor Plan
As Existing



First Floor Plan
As Existing

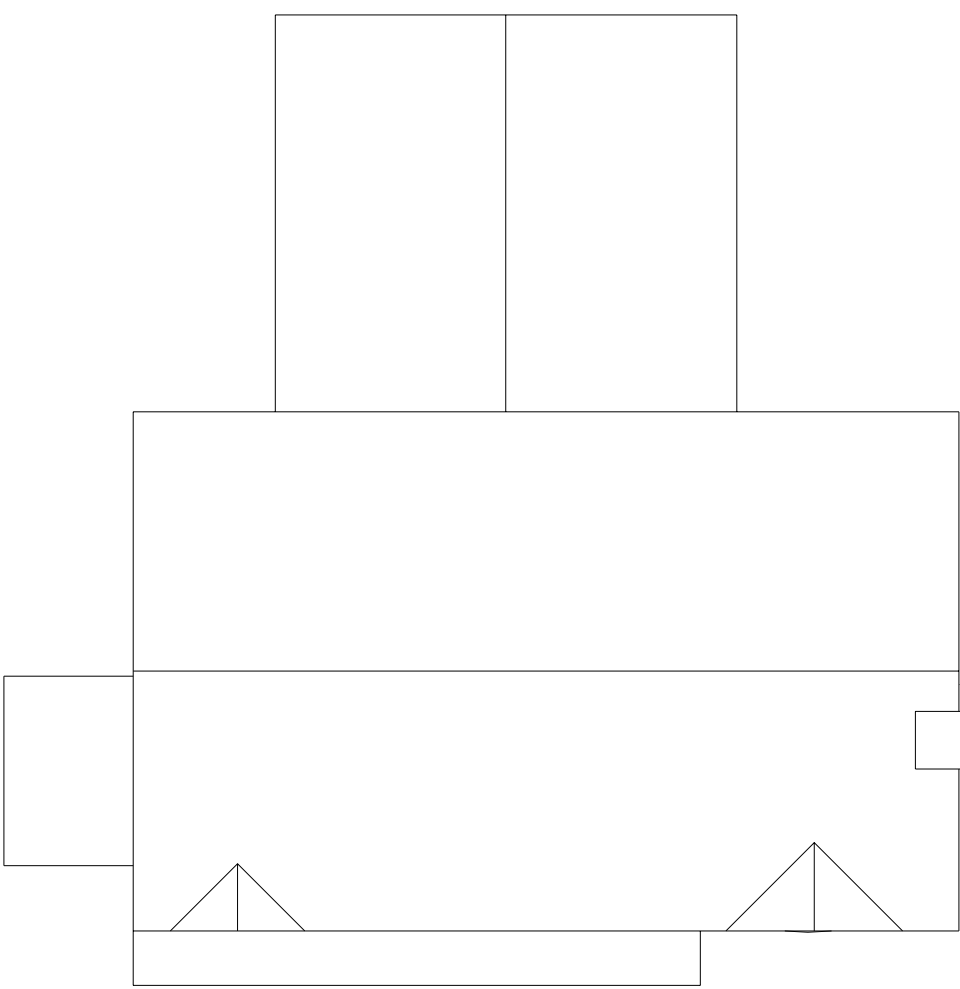

Roof Plan
As Existing - Scale 1:100

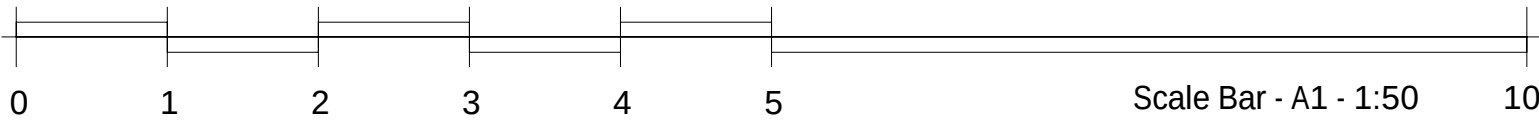

DRAFT

rev.	date	amendment
Kent Building Control Ltd 5 The Farmhouse Yew Tree Studios Stanford TN25 6DH 01303 656001		
client Mr and Mrs Wilson		
project 5 Catkin Way Haywards Heath RH16 3TU		
drawing title Existing Plans and Elevations		
scale 1:50/1:100	date 23.12.25	drawn by JN
dwg no. KBC/25/144/02	rev. 0	