



Front Elevation
As Proposed

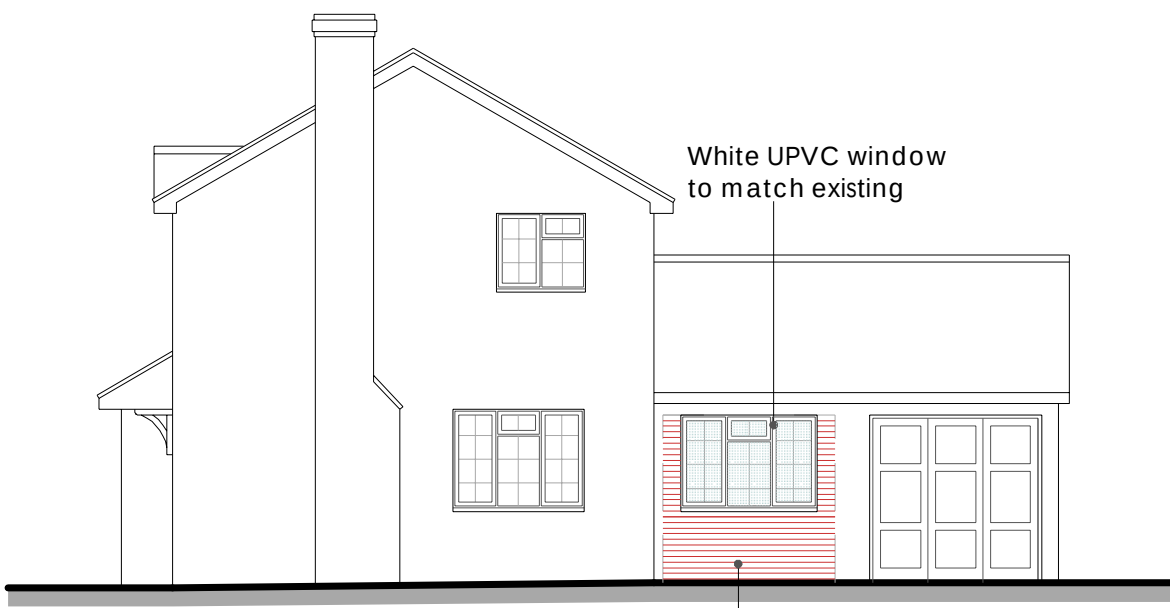


Side Elevation
As Proposed

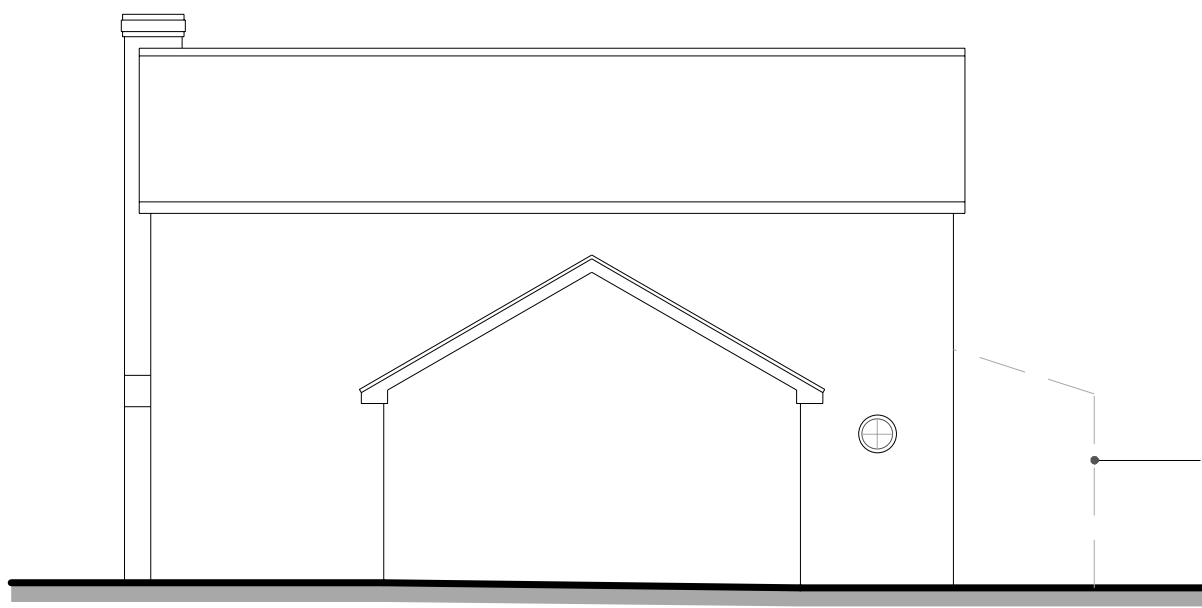


Rear Elevation
As Proposed




Side Elevation
As Proposed

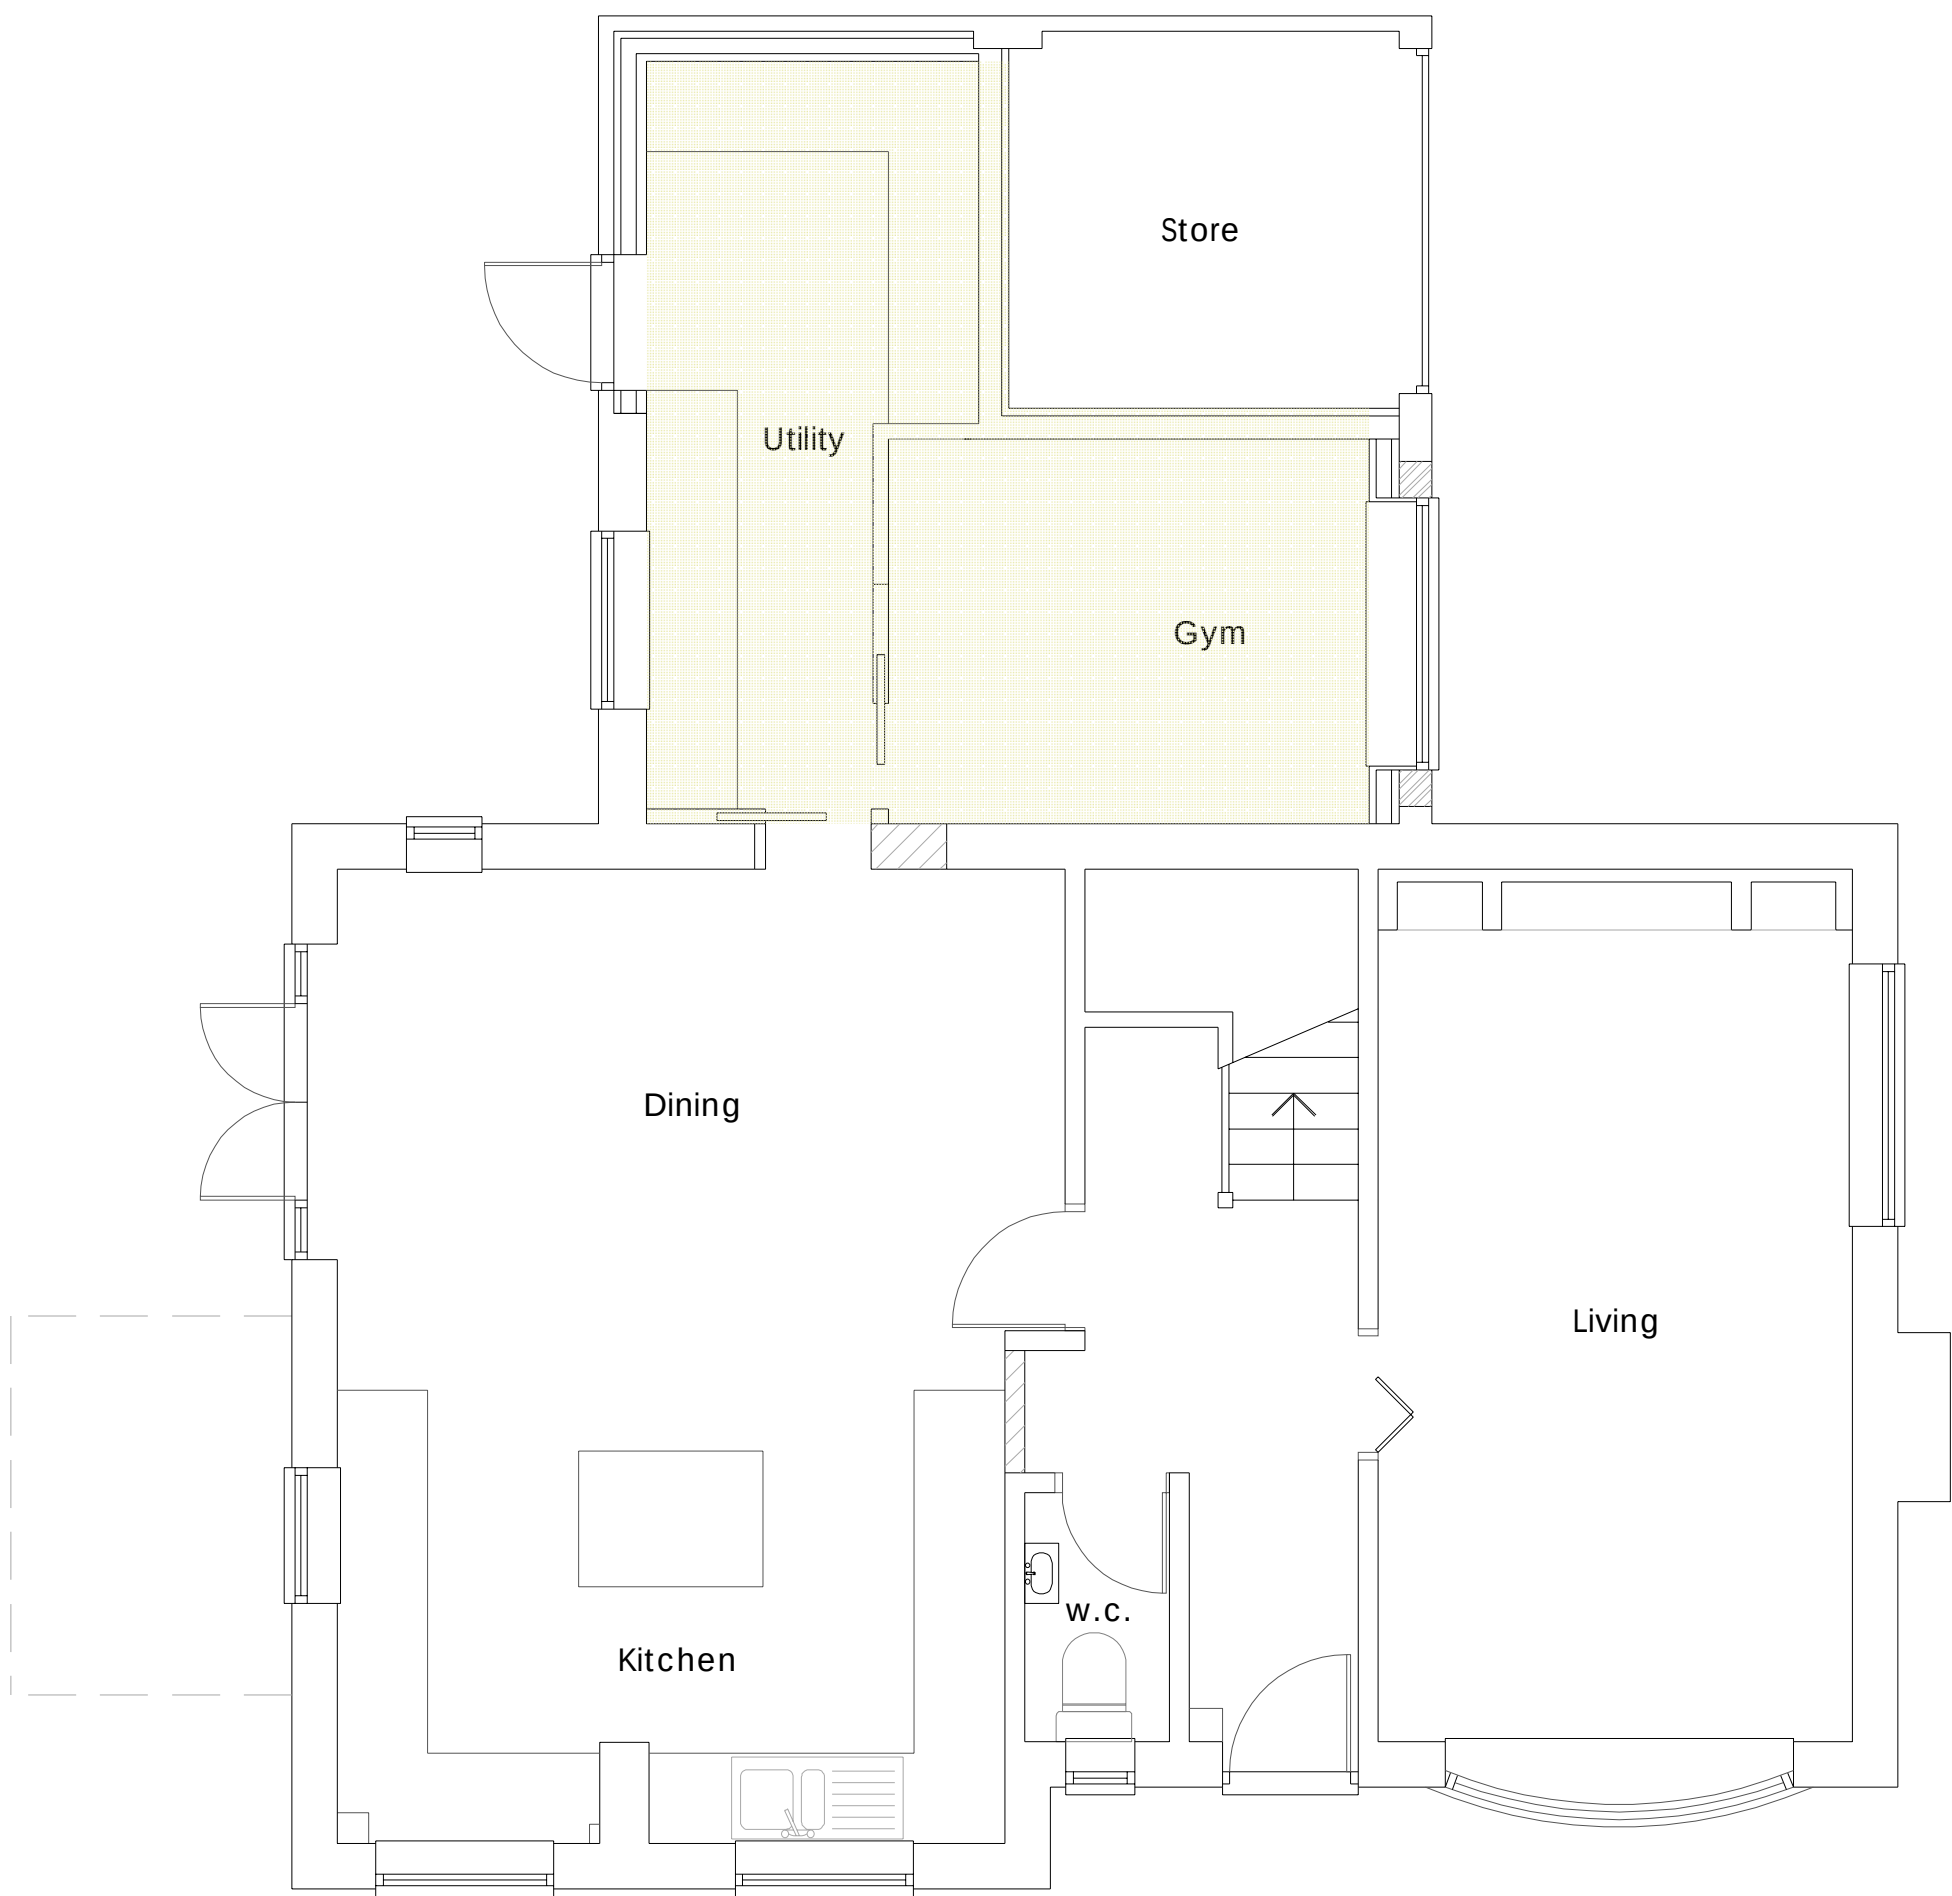


Ground Floor Plan
As Proposed

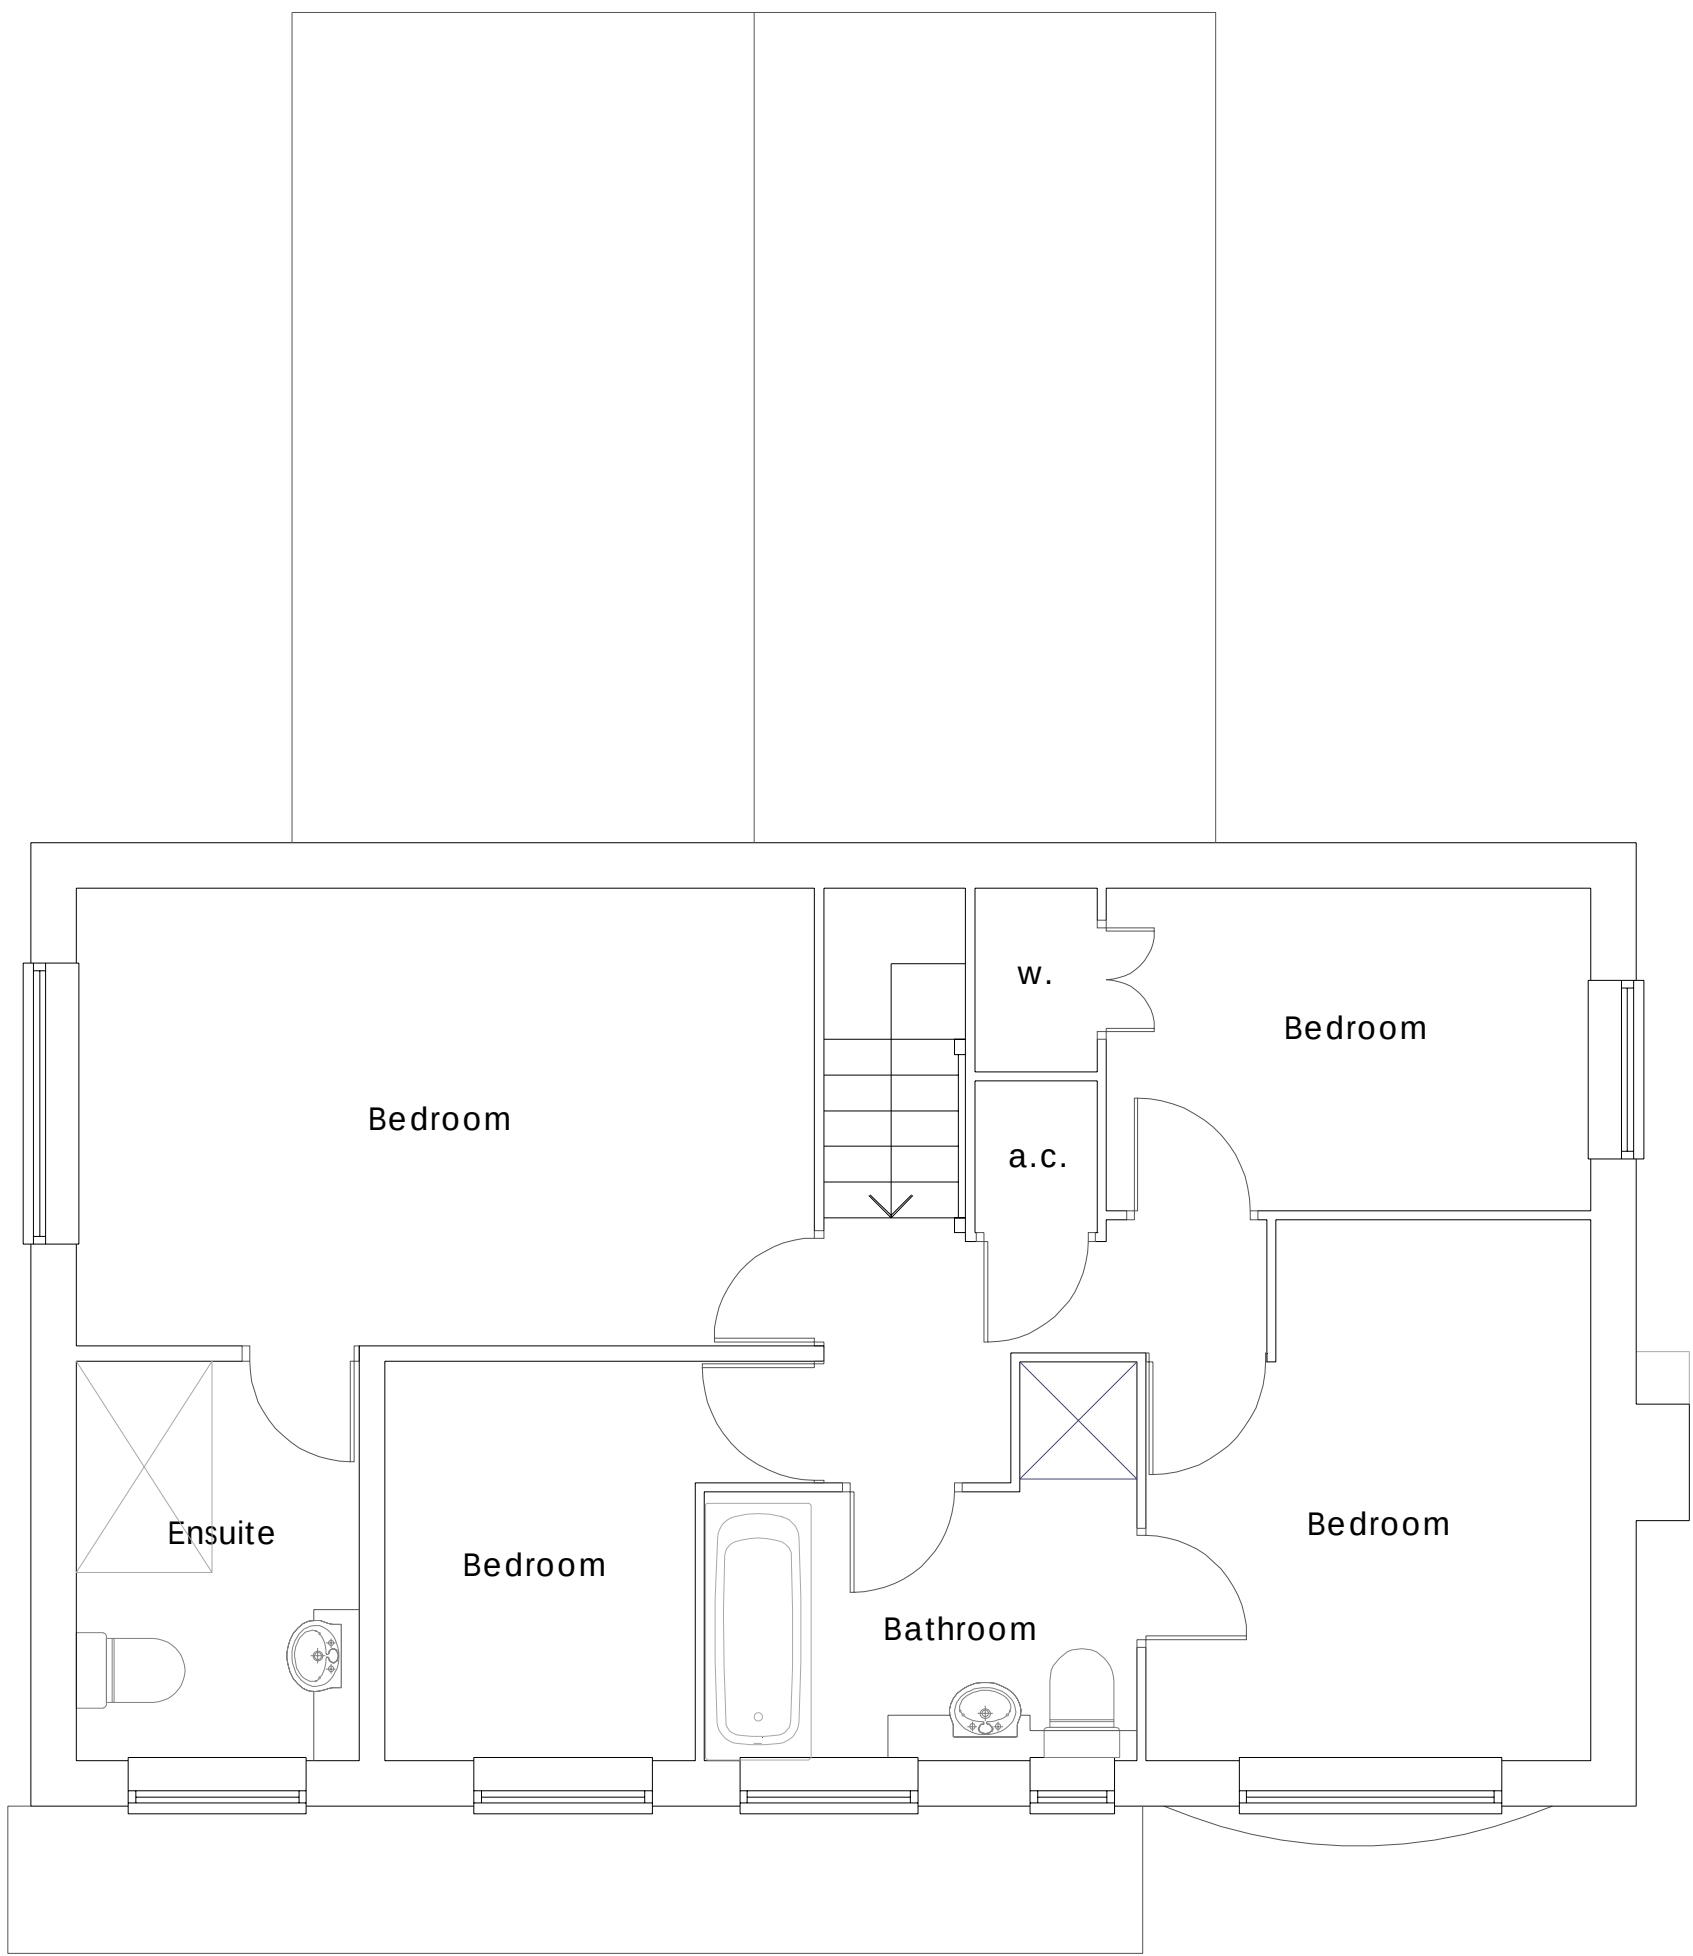

First Floor Plan
As Proposed

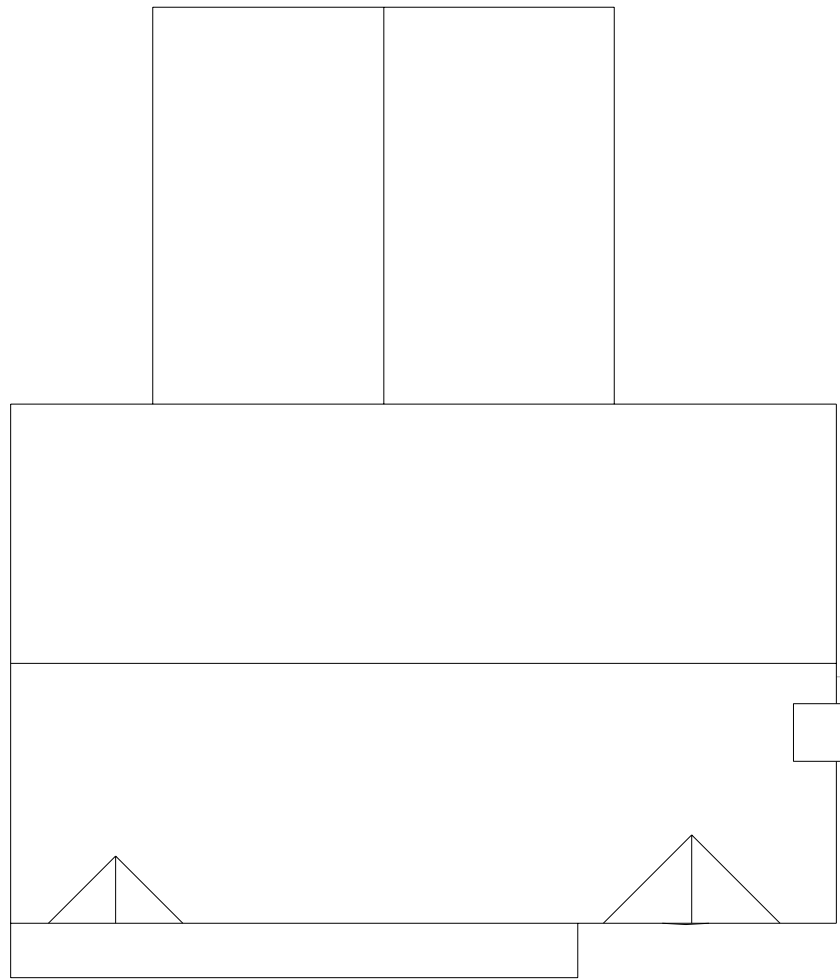

Roof Plan
As Proposed - Scale 1:100

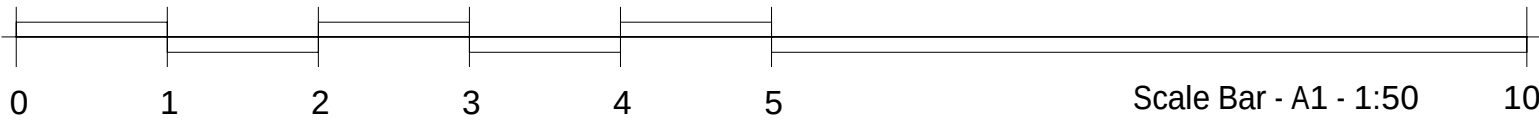

rev.	date	amendment
Kent Building Control Ltd 5 The Farmhouse Yew Tree Studios Stanford TN25 6DH 01303 656001		
client	Mr and Mrs Wilson	
project	5 Catkin Way Haywards Heath RH16 3TU	
drawing title	Proposed Plans and Elevations	
scale	1:50/1:100	date 23.12.25 drawn by JN
drwg no.	KBC/25/144/03	rev. 0