




OS MasterMap 1250/2500/10000 scale
Tuesday, January 13, 2026, ID: LAT-01257999
www.latitudemaps.co.uk

1:1250 scale print at A4, Centre: 537522 E, 139340 N

©Crown Copyright Ordnance Survey. Licence no.
AC0000806982

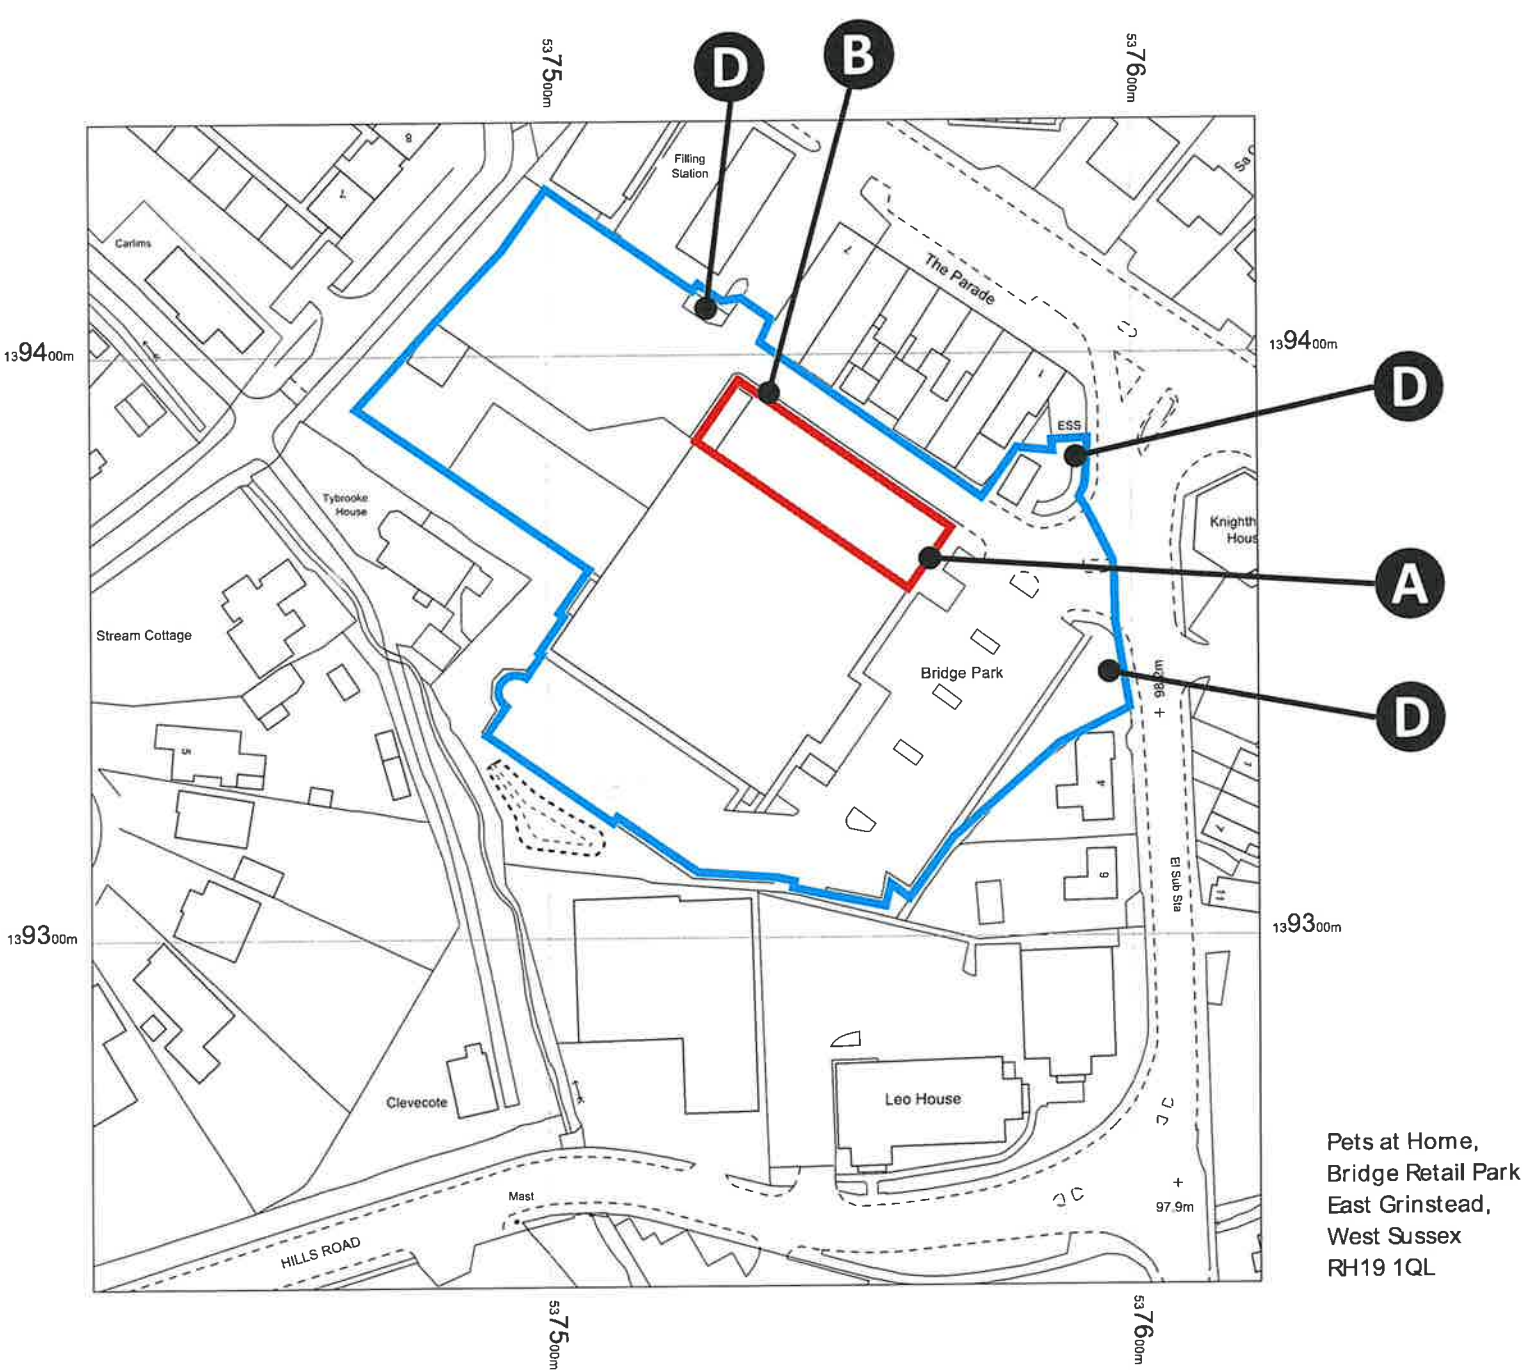

Pets at Home,
Bridge Retail Park
East Grinstead,
West Sussex
RH19 1QL

Rev.:	Rev Date:	Revision Details:
D	27.01.2026	Rev D (DS): Moved third totem on site plan Rev C (DS): Moved third totem on site plan Rev B (DS): Added third totem to site plan. Rev A (RB): Elevation drawings added.

File Name: Pets at Home\REF70960\4.Proposal Drawings					Client: Pets at home
Job No: 70960	Scale: as above	Drawn by: Dominik S.	Checked by:	Date: 09/12/2025	Site: East Grinstead

