


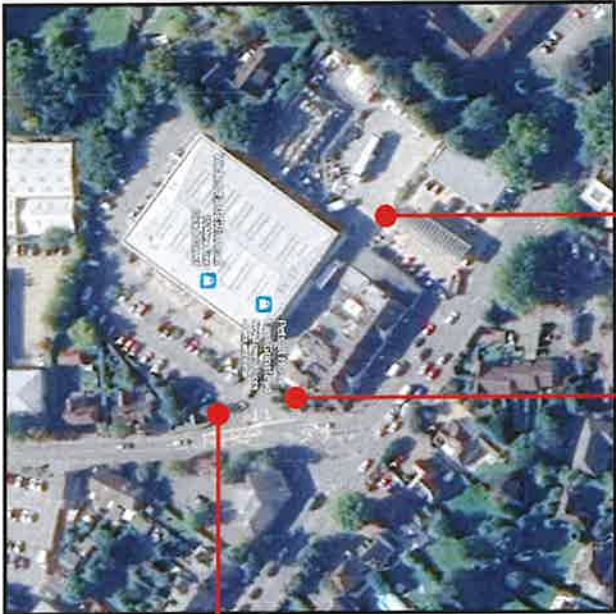

Single sided tenant / estate sign.



Double sided tenant / estate sign.



ITEM D _scale 1:10
4-Off: Digitally printed vinyls c/w clear laminate each with replacement acrylic panels
used ONLY IF existing vinyls cannot be removed.

Rev	Rev Date	Revision Details
F	27.01.2026	Rev F (DS): Amended aerial photograph Rev E (DS): Amended aerial photograph Rev D (DS): Moved third totem on site plan Rev C (DS): Moved third totem on site plan

File Name: Pets at Home\FE709604 Proposal Drawings				Client: Pets at home	
Job No:	Scale:	Drawn by:	Checked by:	Date:	Site:
70960	as above	Dominik S.		09/12/2025	East Grinstead

