



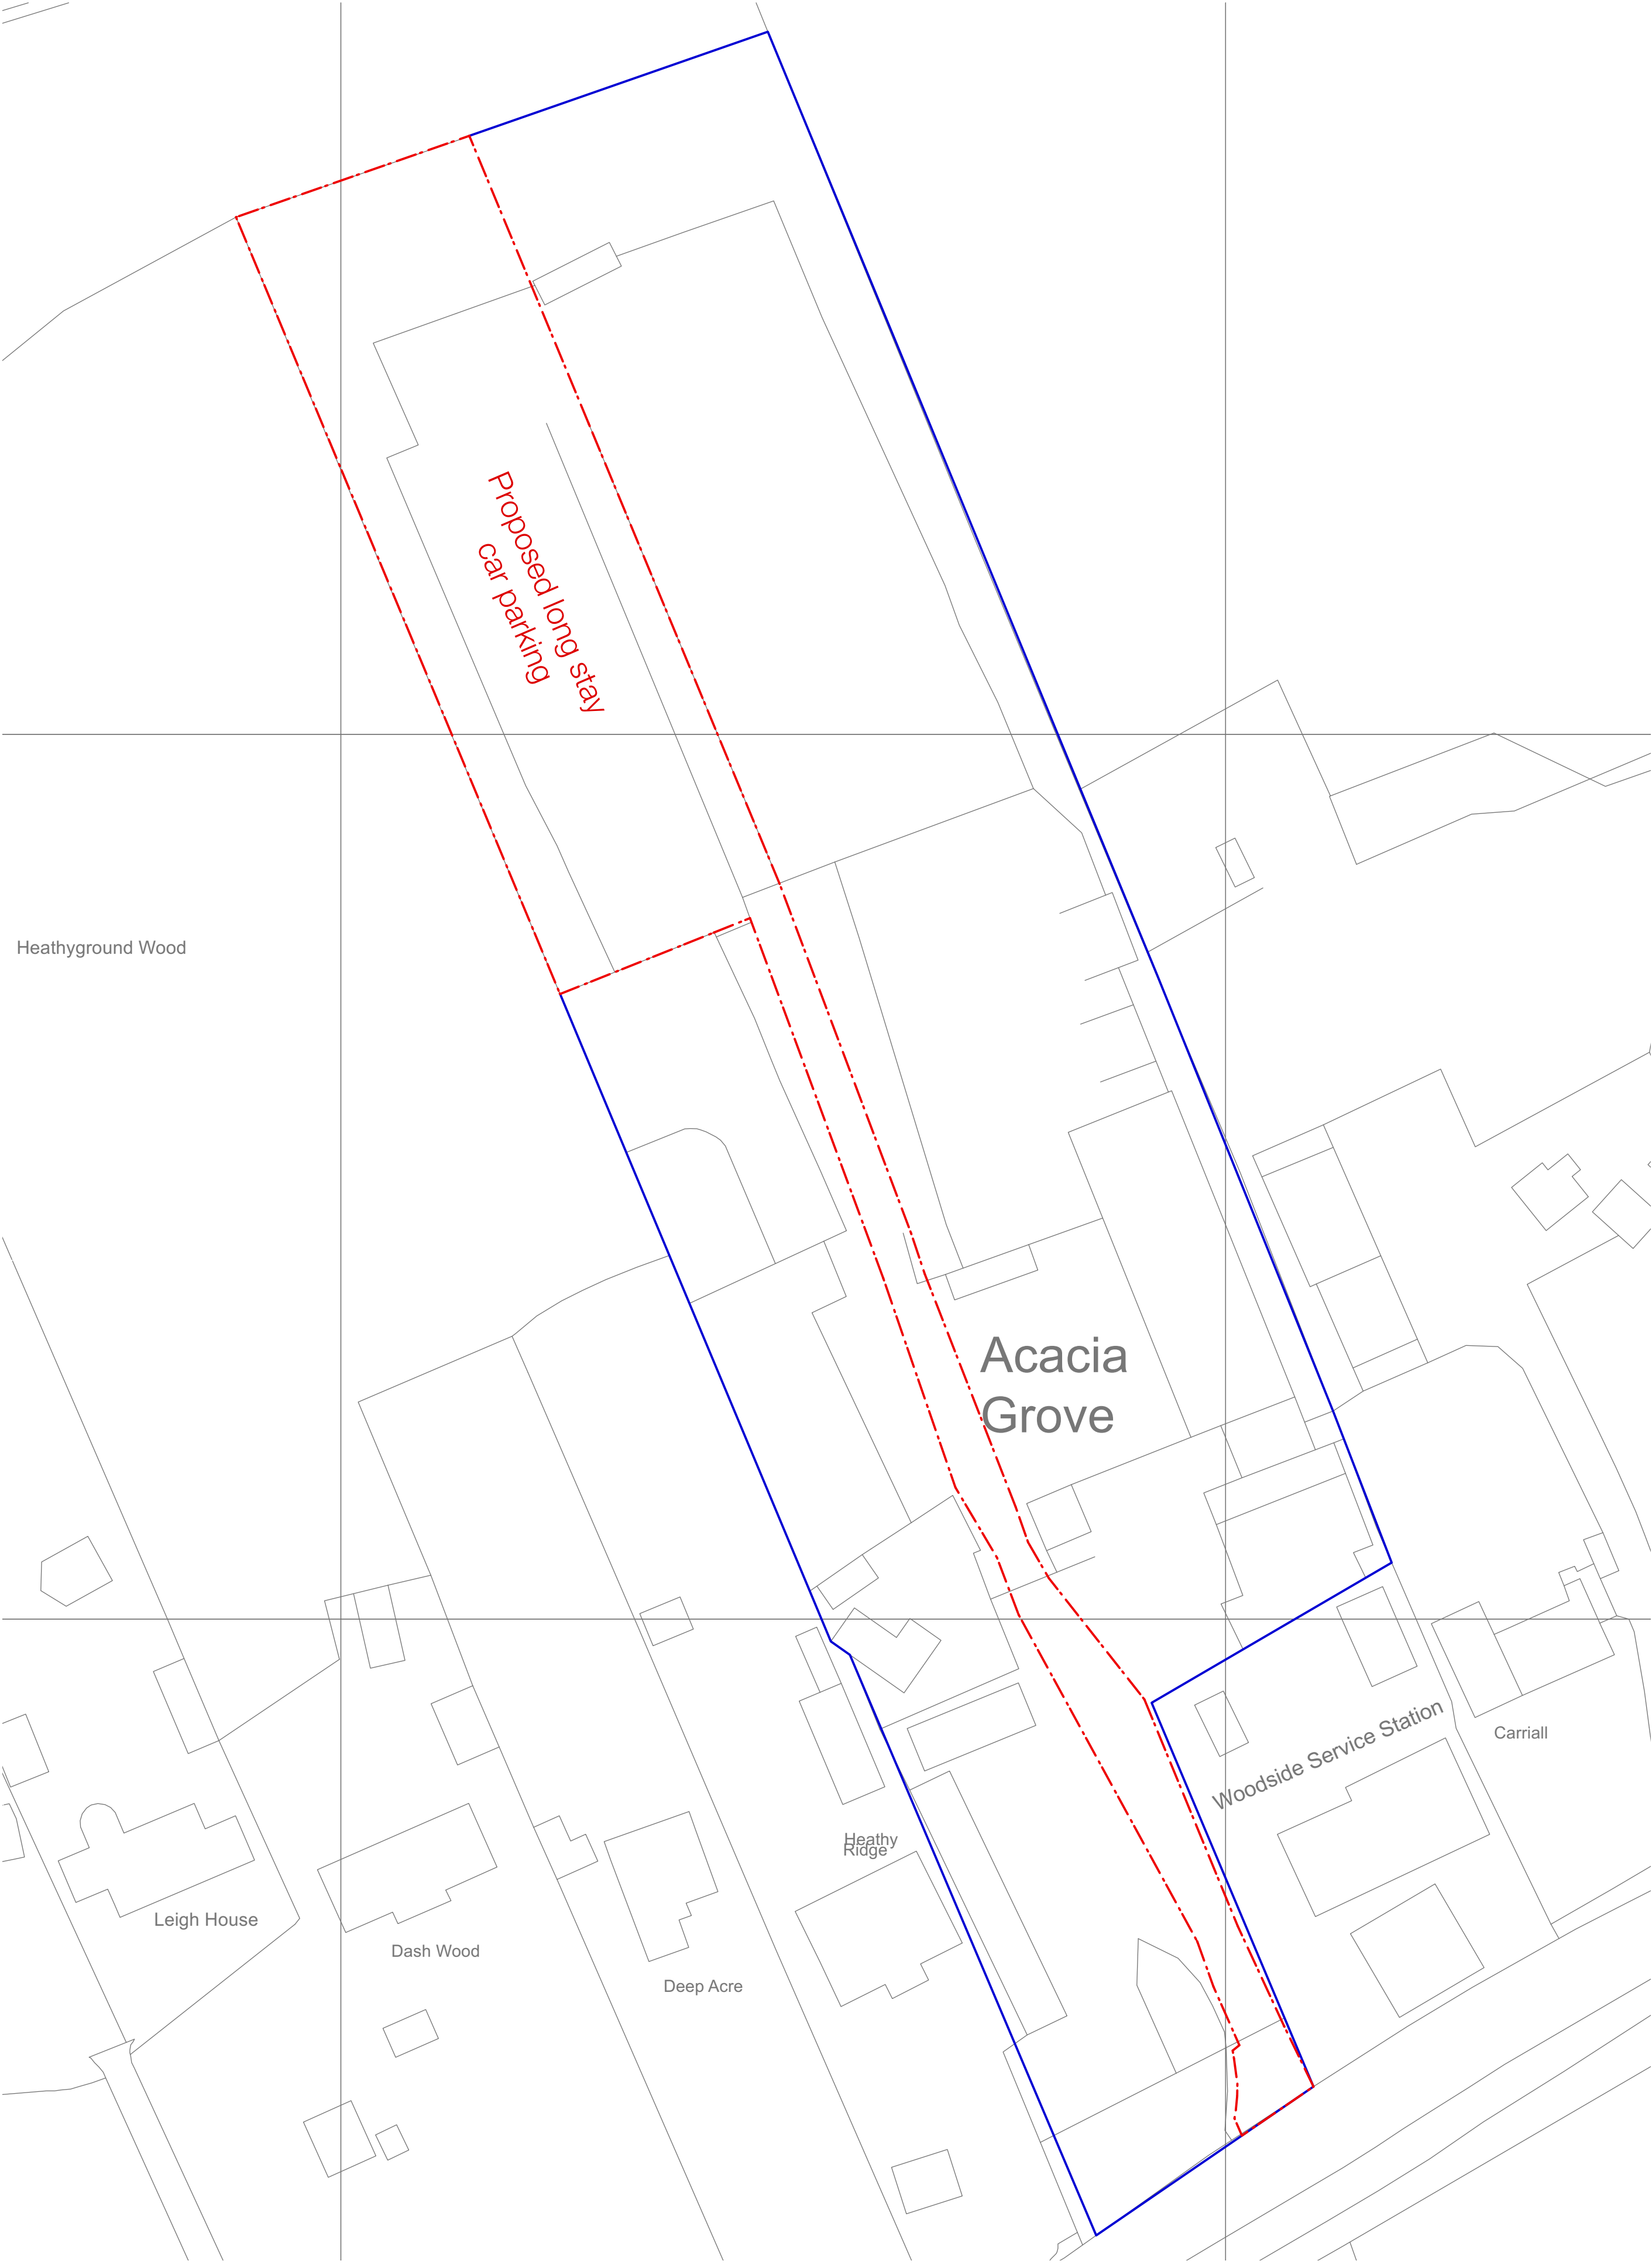

Proposed Site Plan 1:500

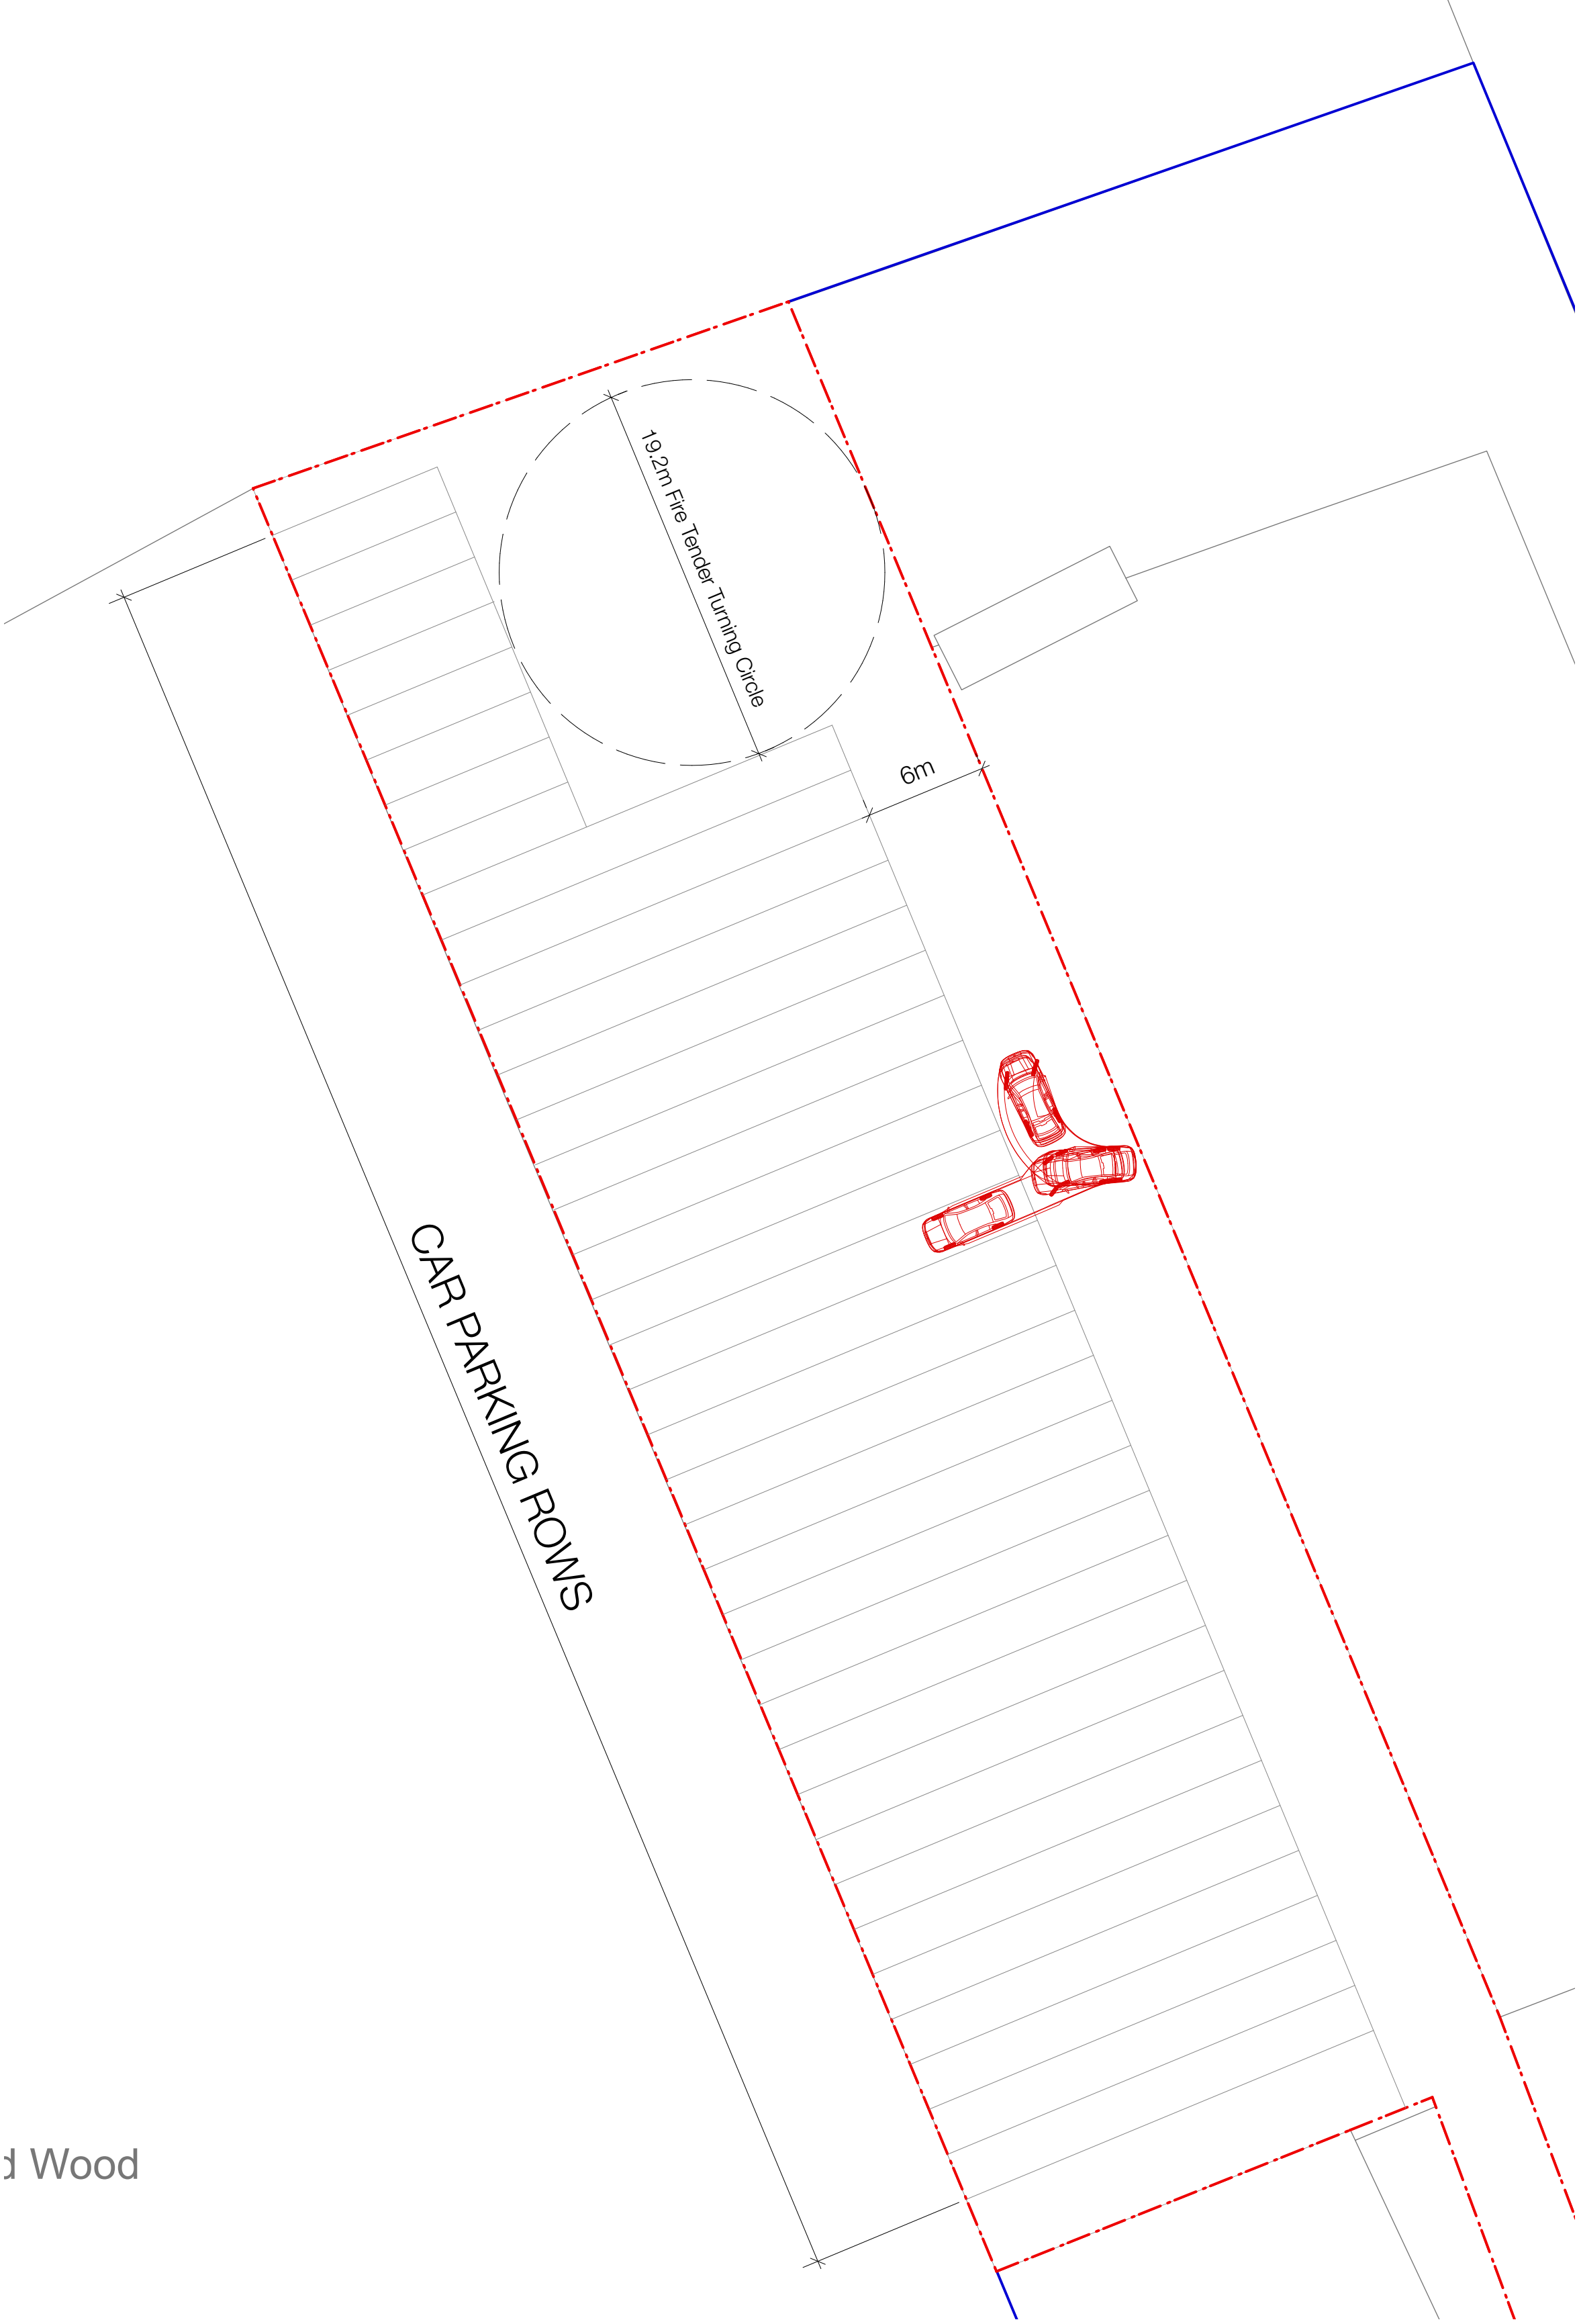

Wood

Proposed Airport Car Parking Layout 1:250

General Notes

© Copyright Stephen Davy Peter Smith Architects ###

These proposals are subject to the approval of all Statutory Building Control requirements and the requirements of all Statutory Authorities and Service Providers.

The site boundaries and surroundings are based on the following:

- OS Map / Measured survey by Matrix Surveys Ltd

The site boundaries are those described by the client.

These drawings are to be read in conjunction with all other relevant documentation produced by Stephen Davy Peter Smith Architects and other consultants employed by the client.

Specific Notes

Site Boudnary

Site within the same ownership

Legend

Key

N

1:500

0510152025m

PT	Fire tender turning circle added			14/11/23
Rev	Drawn	Notes		Date
XX	XX	###/###/###		
Rev	Checked	Date	Approved	Date

REVISIONS

Client

Ash Properties

A - APPROVED
B - APPROVED WITH COMMENTS
C - DO NOT USE

CLIENT APPROVAL

stephen davy

peter smith

architects

Fareham House, Fareham Street, London N1 6HX

Tel: 020 7739 2020 Fax: 020 7739 2021

E-mail: sdpsa@dayssmitharchitects.co.uk

Website: www.dayssmitharchitects.co.uk

Project

Copthorne Road

Copthorne

Sussex, RH10 3PD

Drawing Ref.	Job No.
2133 - DS - XX - GF - DR - A - P002	2133
Purpose of Issue	Scale
PRELIMINARY	1:500 @ A1

Drawing Title

Proposed Site Plan

Project Ref - Drawing No - Status - Revision

2133 - P002 - S2 - P1