



Do not scale from this drawing unless for planning application purposes.
All dimensions to be verified on site before commencing work. All errors and omissions to be reported to the architect.

© Sommerer Architecture & Living Limited 2026


General Notes



South-West Elevation

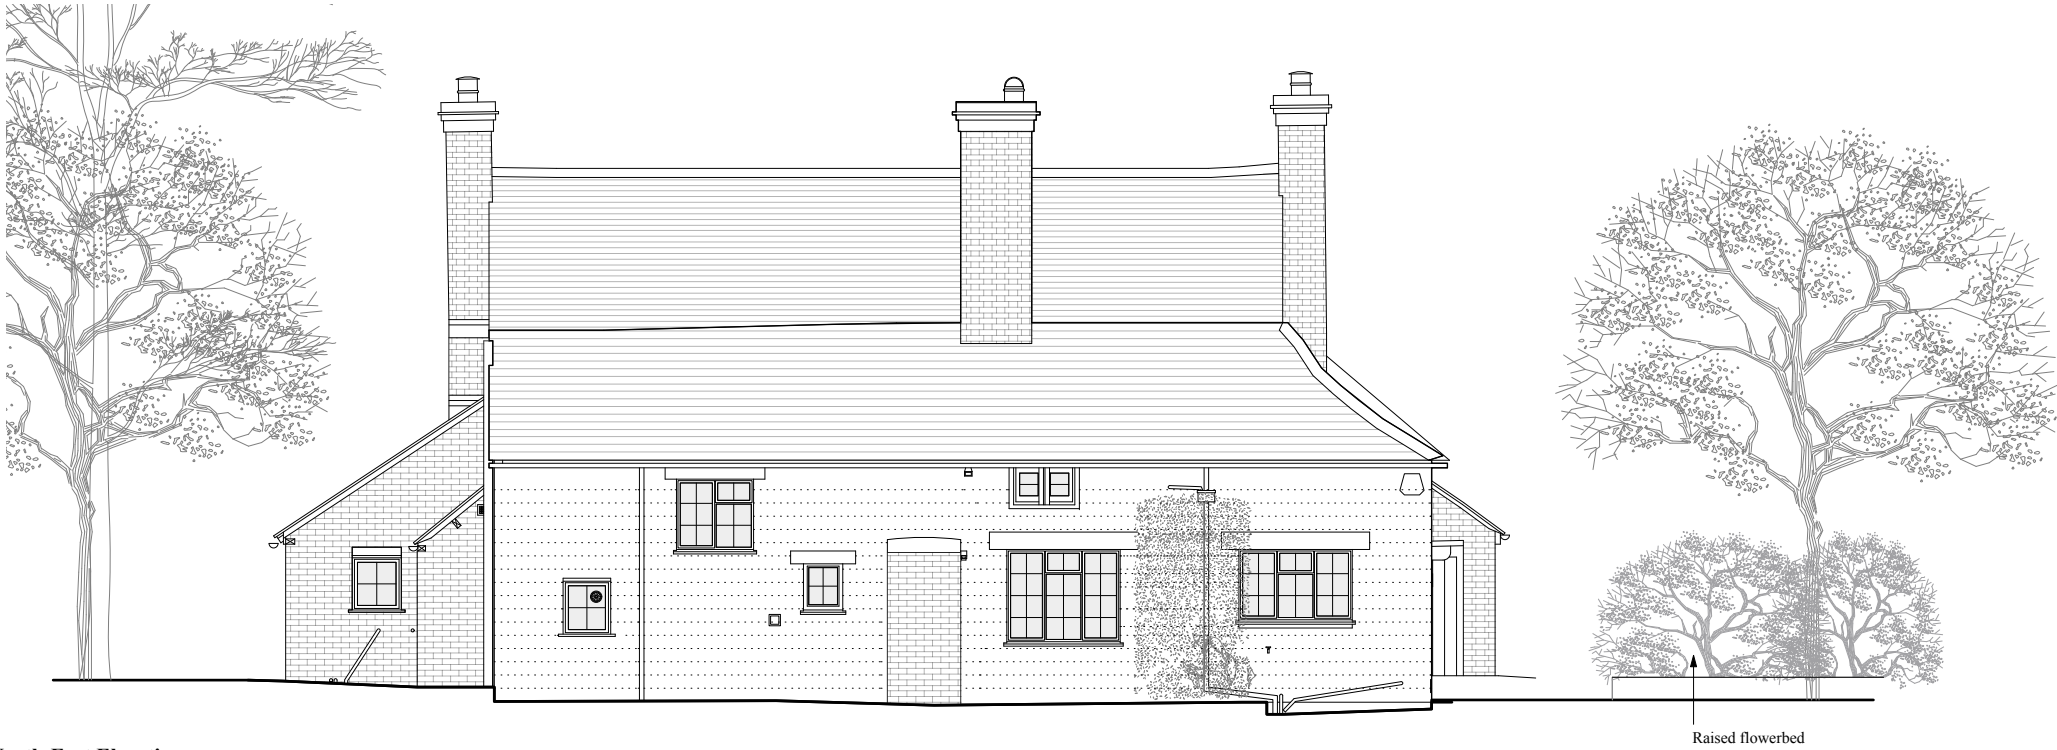 

North-East Elevation

 

Rev	Date	Description
-	25.02.26	First Issue

Planning

White House Farm Cottage
Staplefield Lane
RH17 6AU

Existing S-W & N-E Elevation
Scale: 1:100@A3
Revision: -