



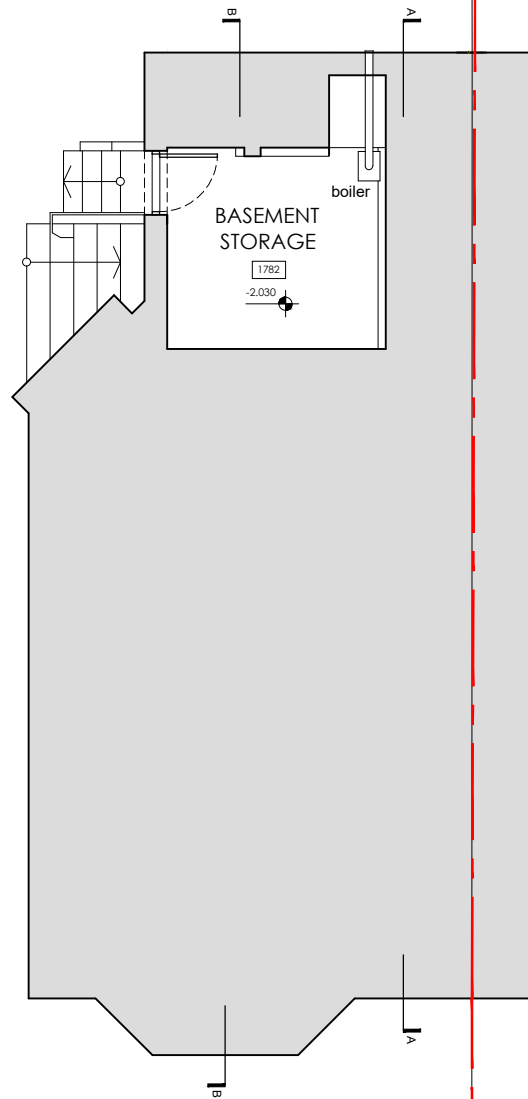


1

EXISTING BASEMENT FLOOR PLAN
SCALE 1:100

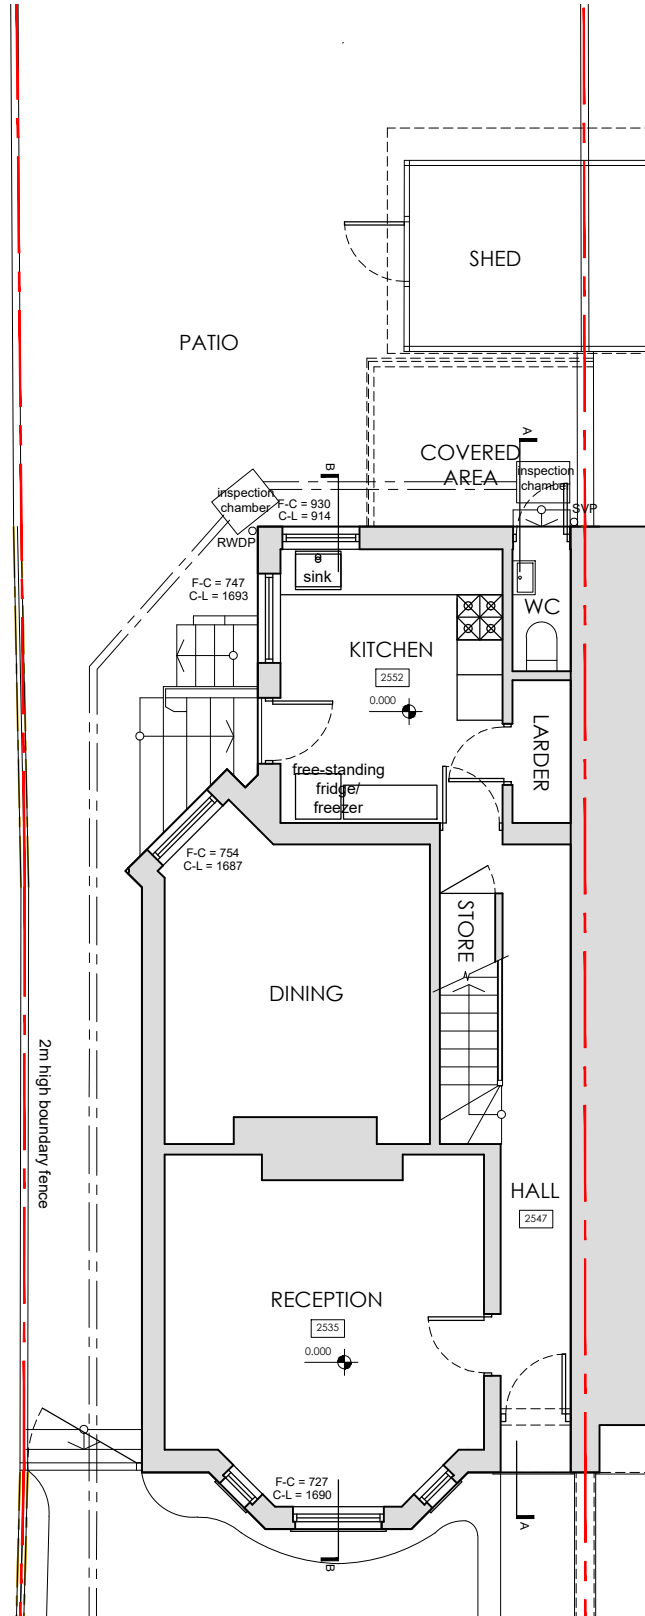


2

EXISTING GROUND FLOOR PLAN
SCALE 1:100

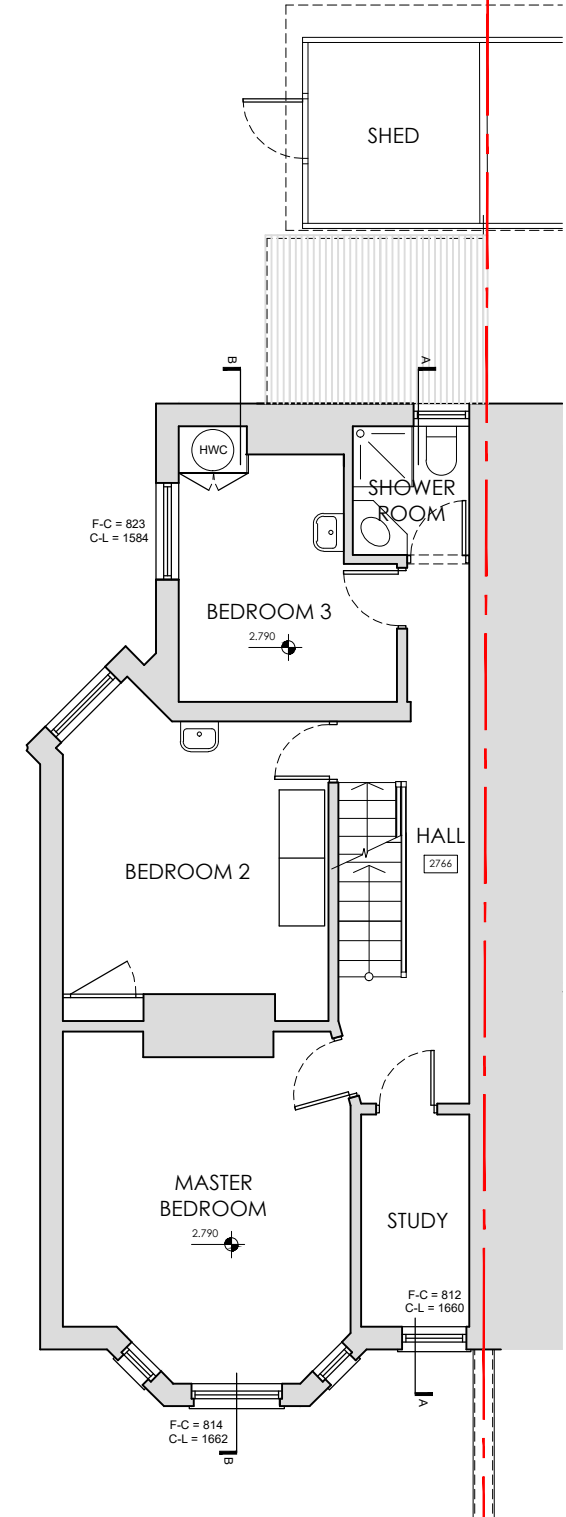

3

EXISTING FIRST FLOOR PLAN
SCALE 1:100

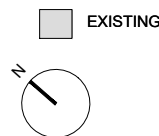

REVISIONS

* *

STATUS		PROJECT	
EXISTING	76 MOAT ROAD, EAST GRINSTEAD		
TITLE			
EXISTING BASEMENT & GROUND FLOOR PLAN			
SCALE	DATE	DRAWING NUMBER	REV
1:100	2026.01.26	002	A

VICTORIA MUSTARD ARCHITECT

135 Crawley Down Road, Felbridge, East Grinstead RH19 2PS
Mob 07779 245 093 vicki@victoriarmustardarchitects.com