




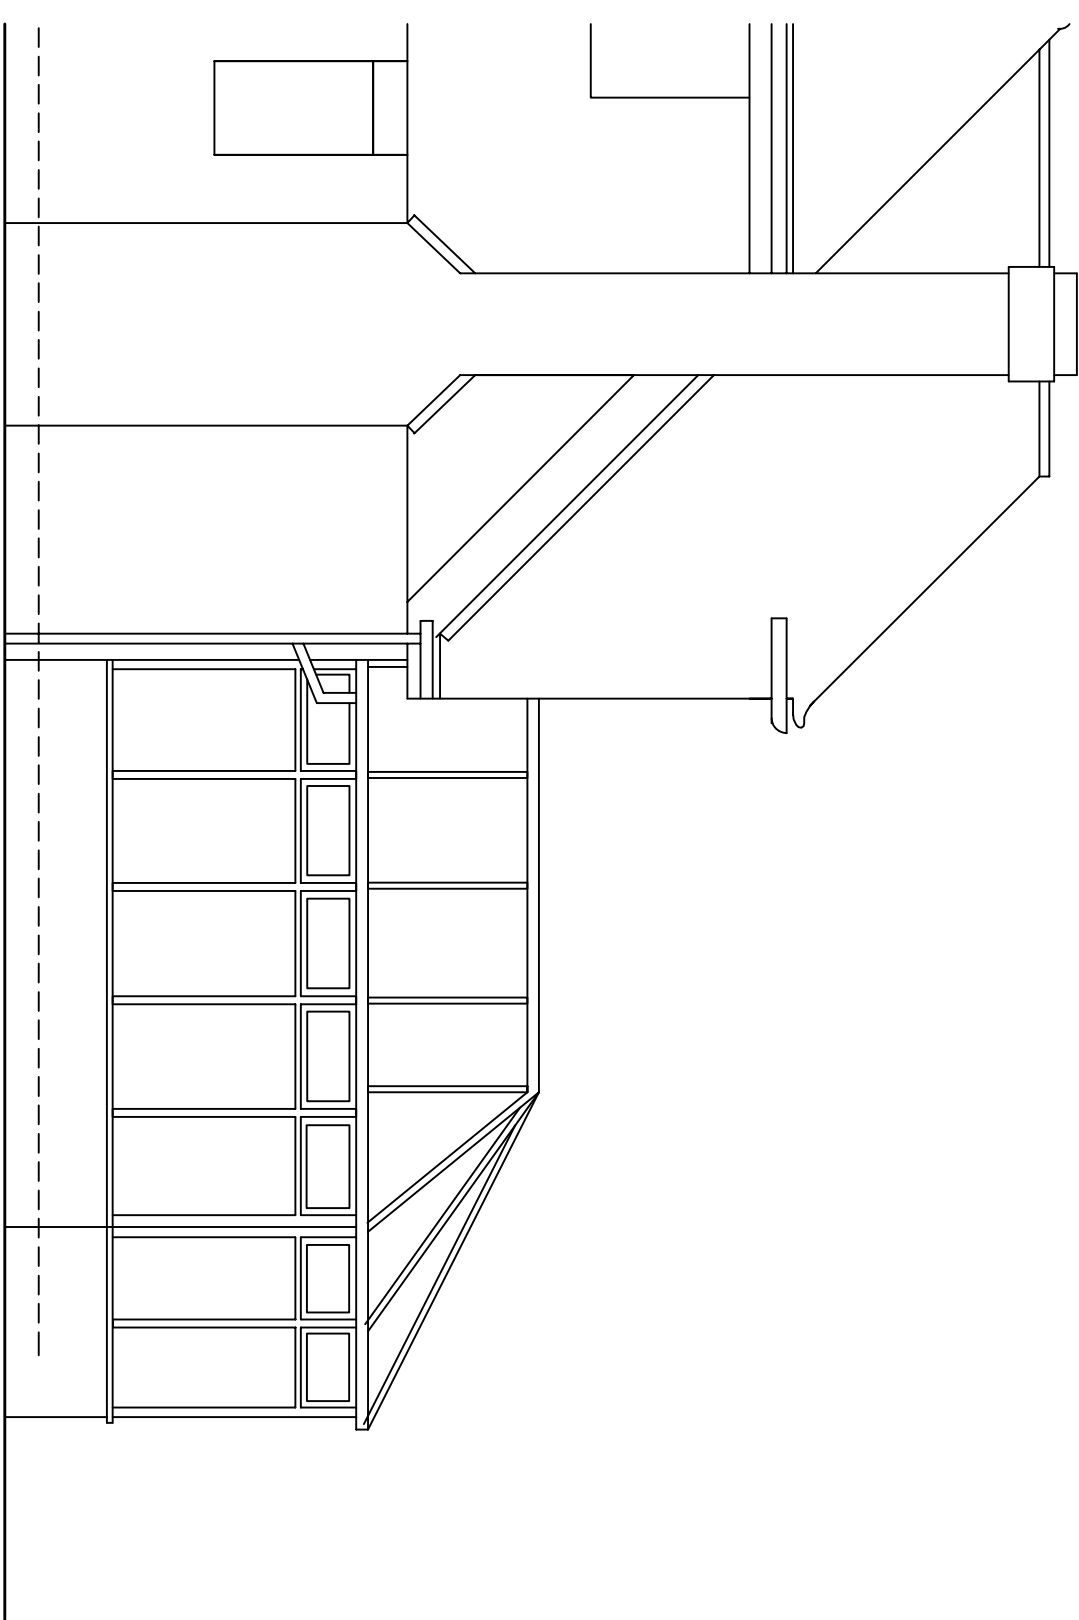


North Elevation

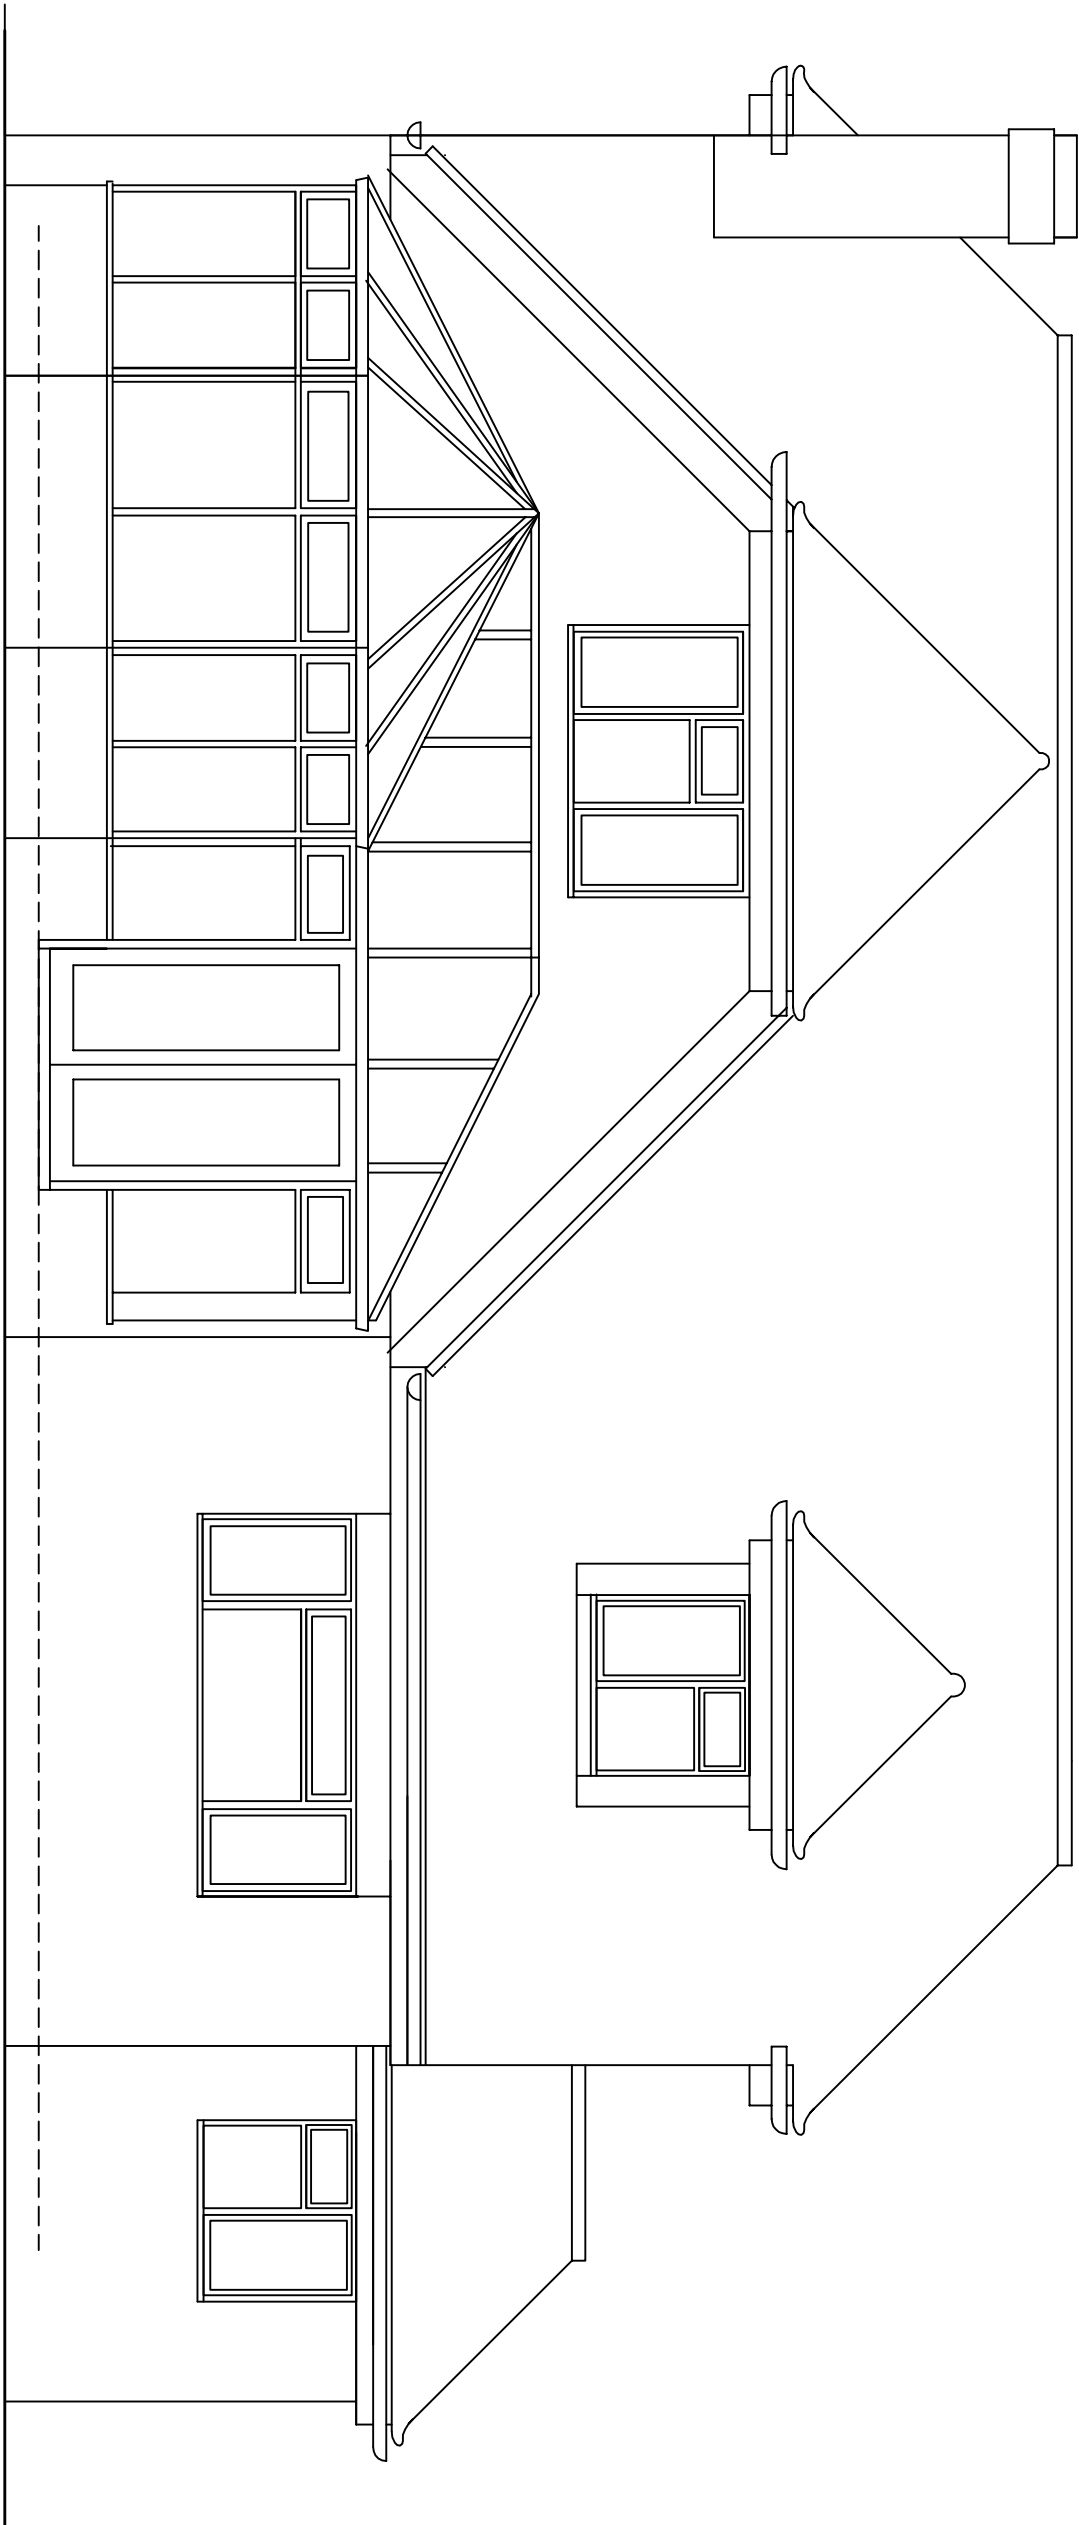


West Elevation

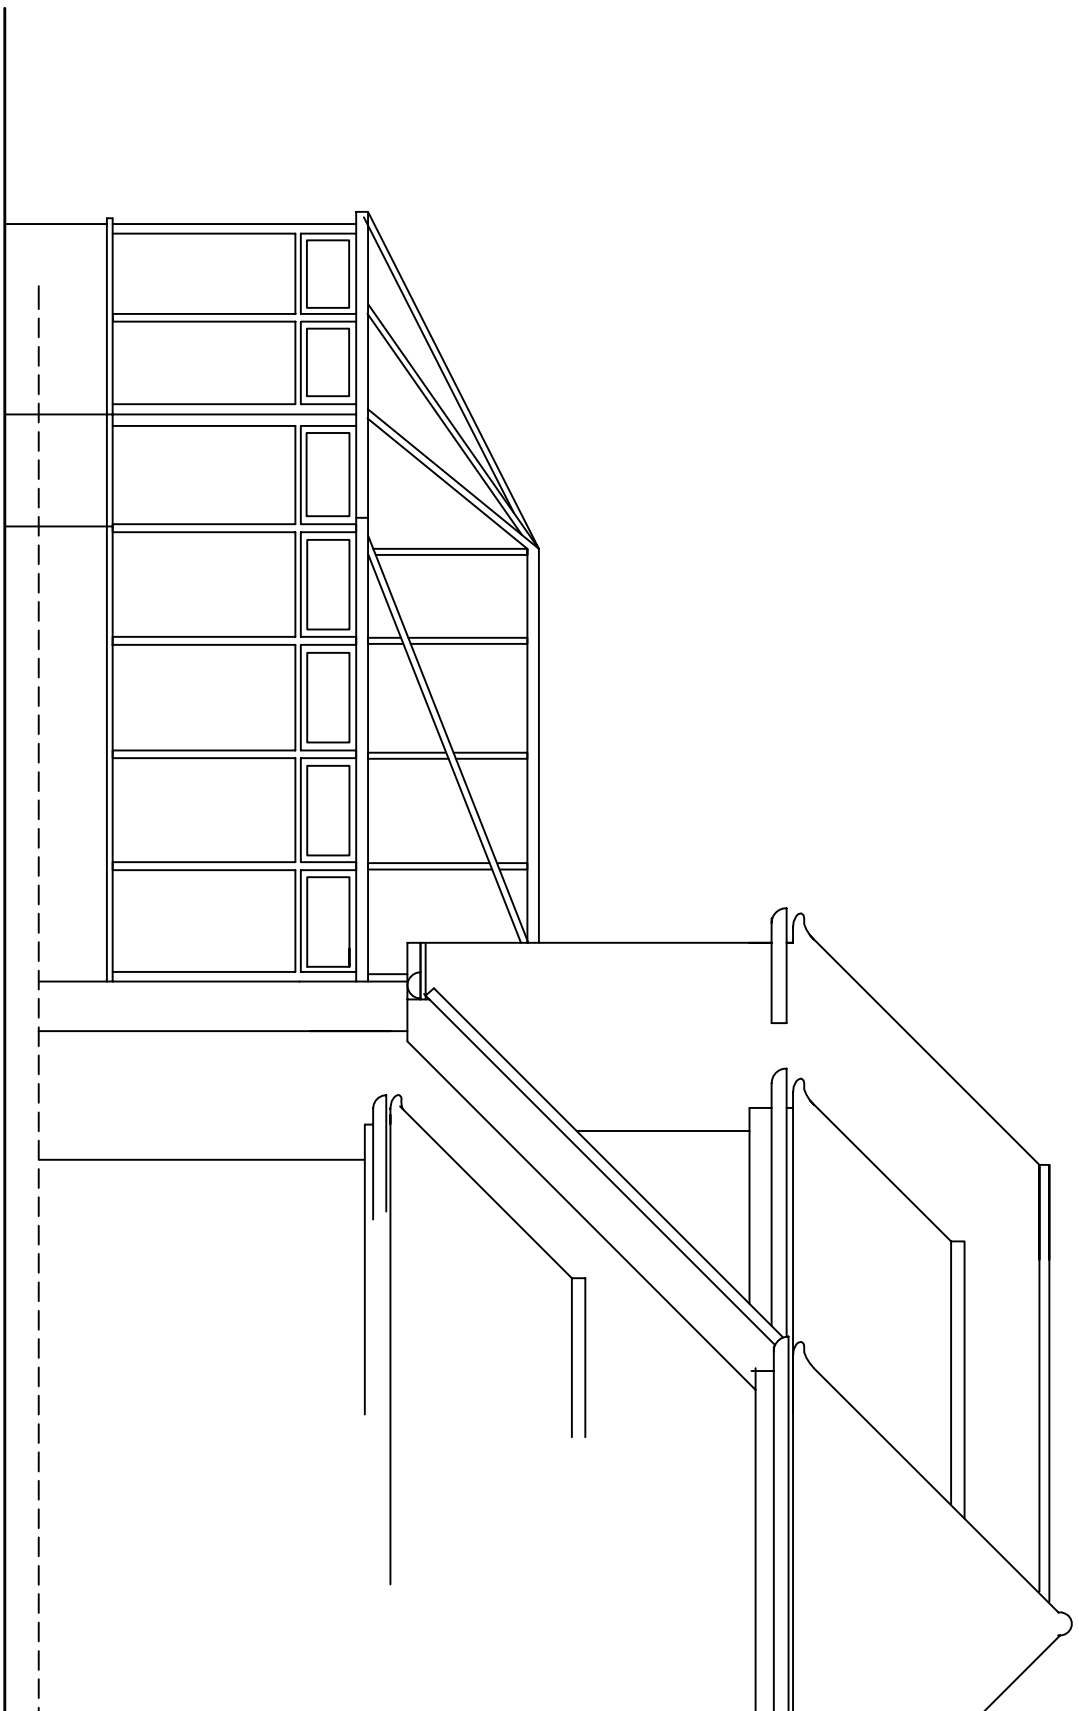


South Elevation

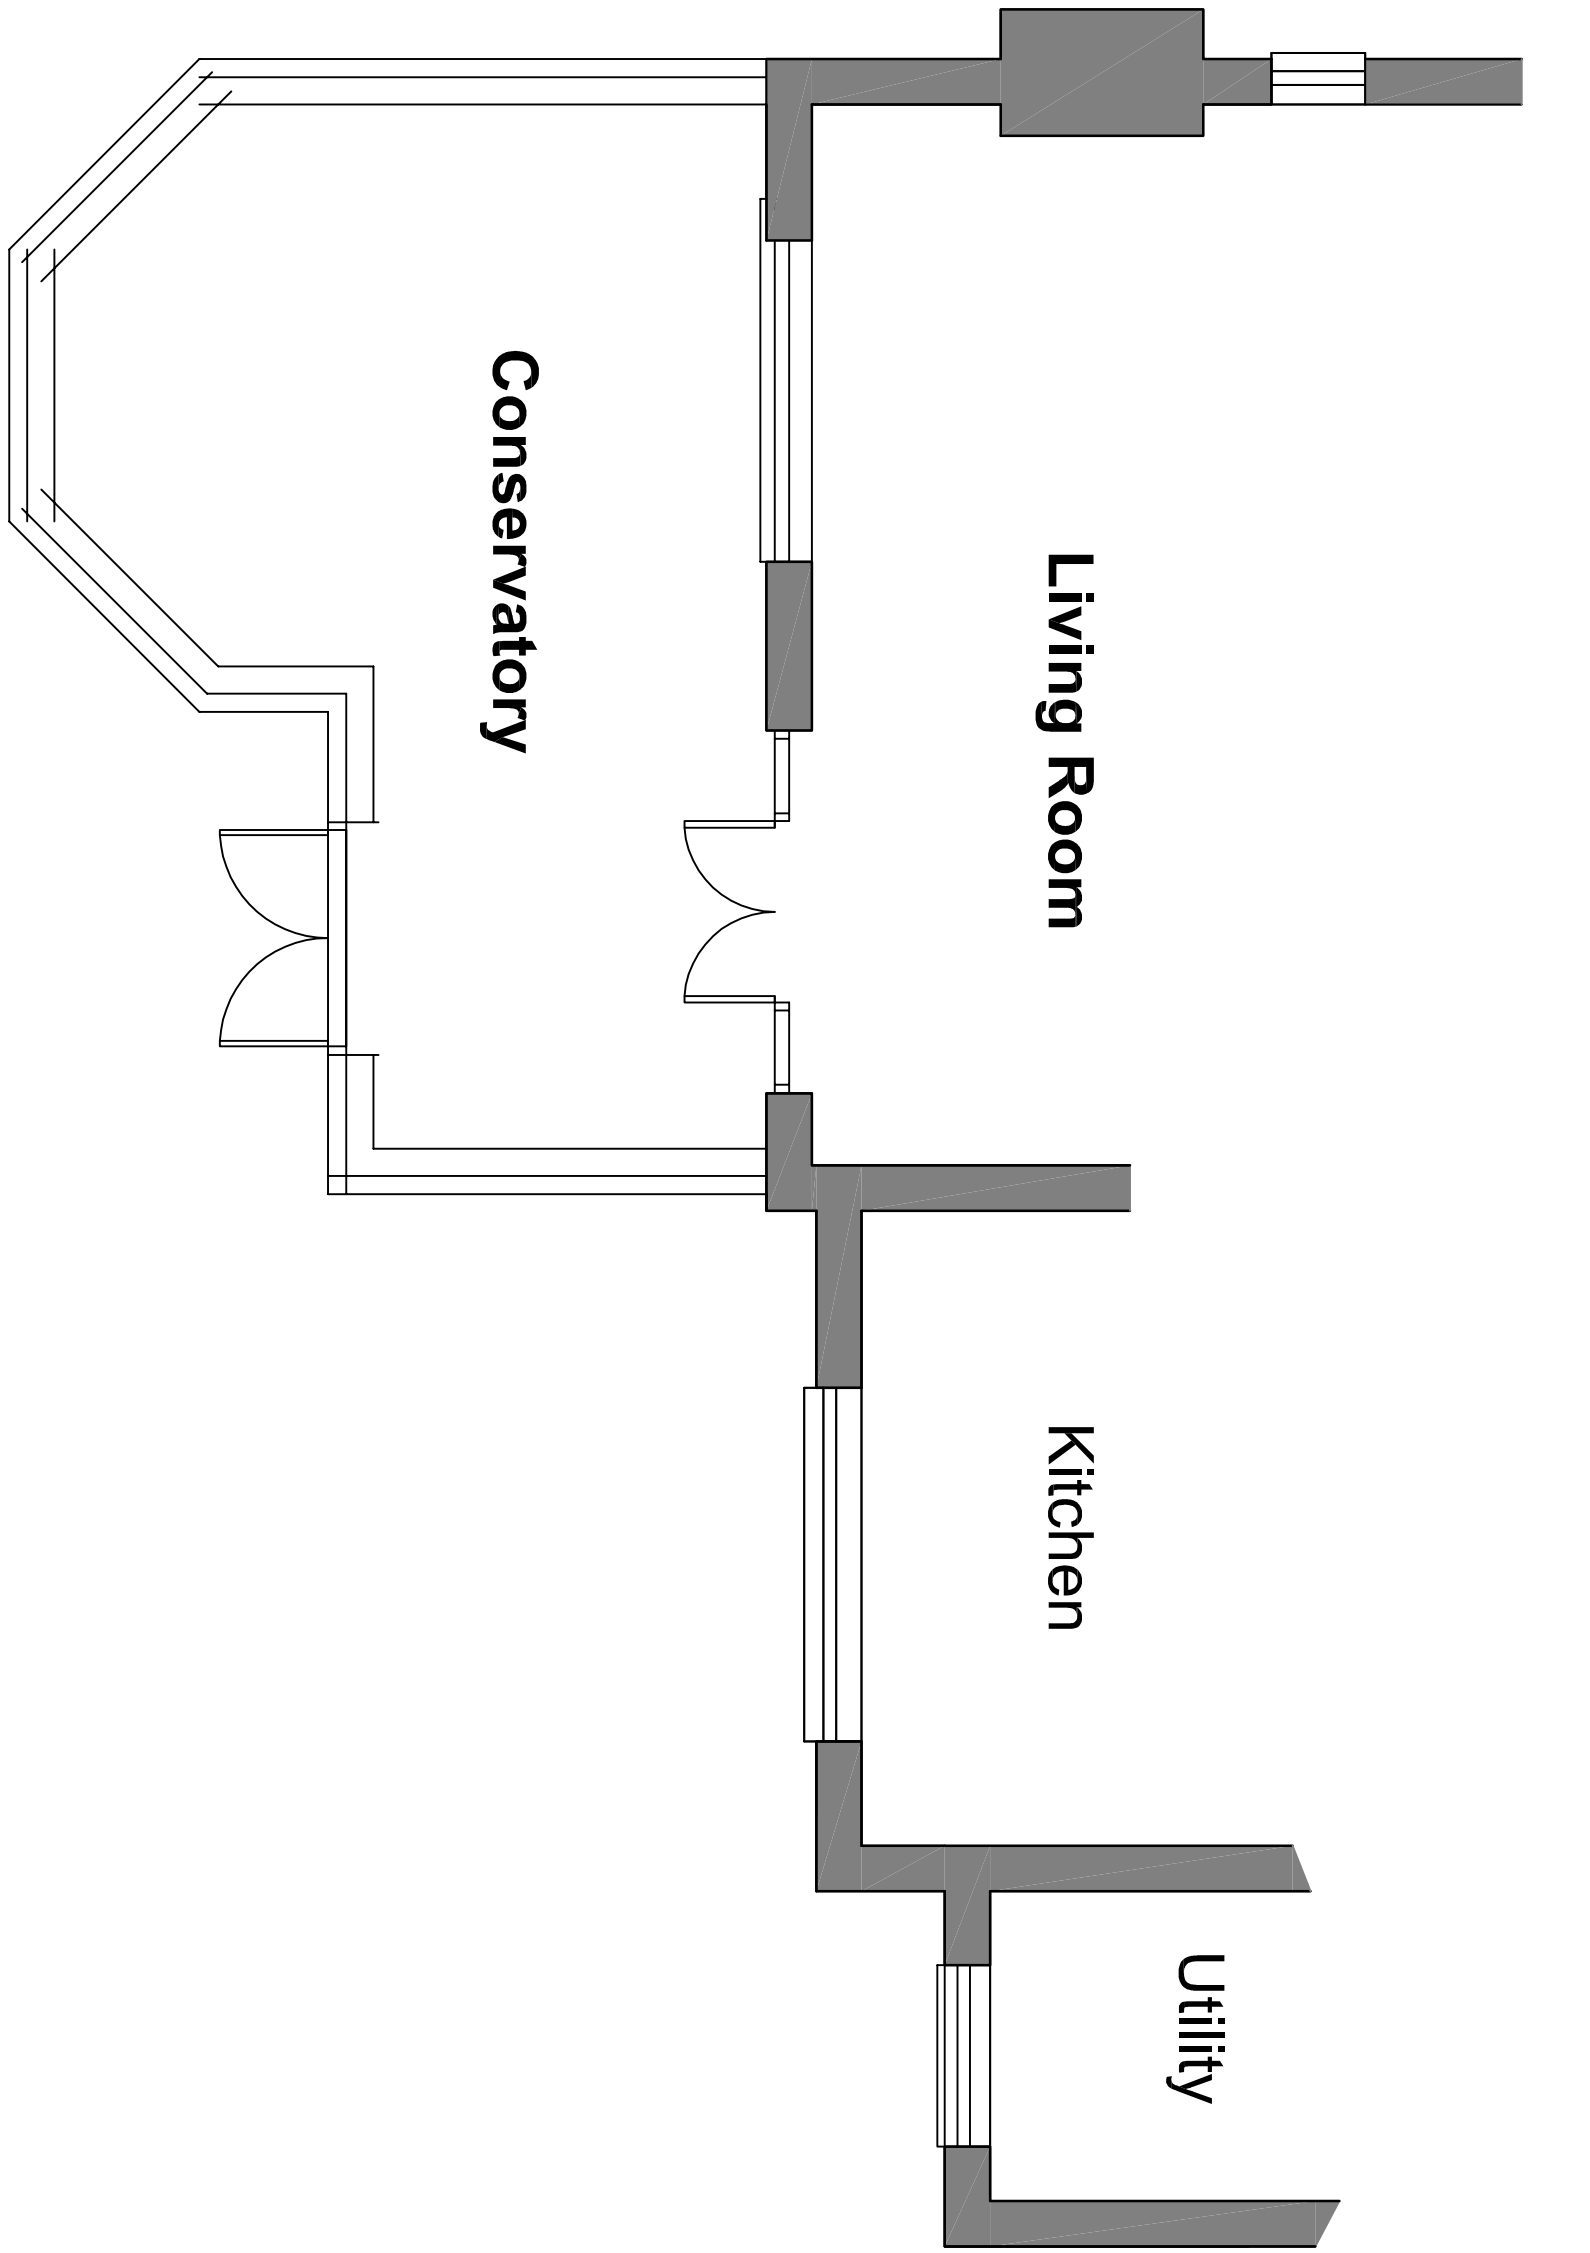

Ground Floor Plan

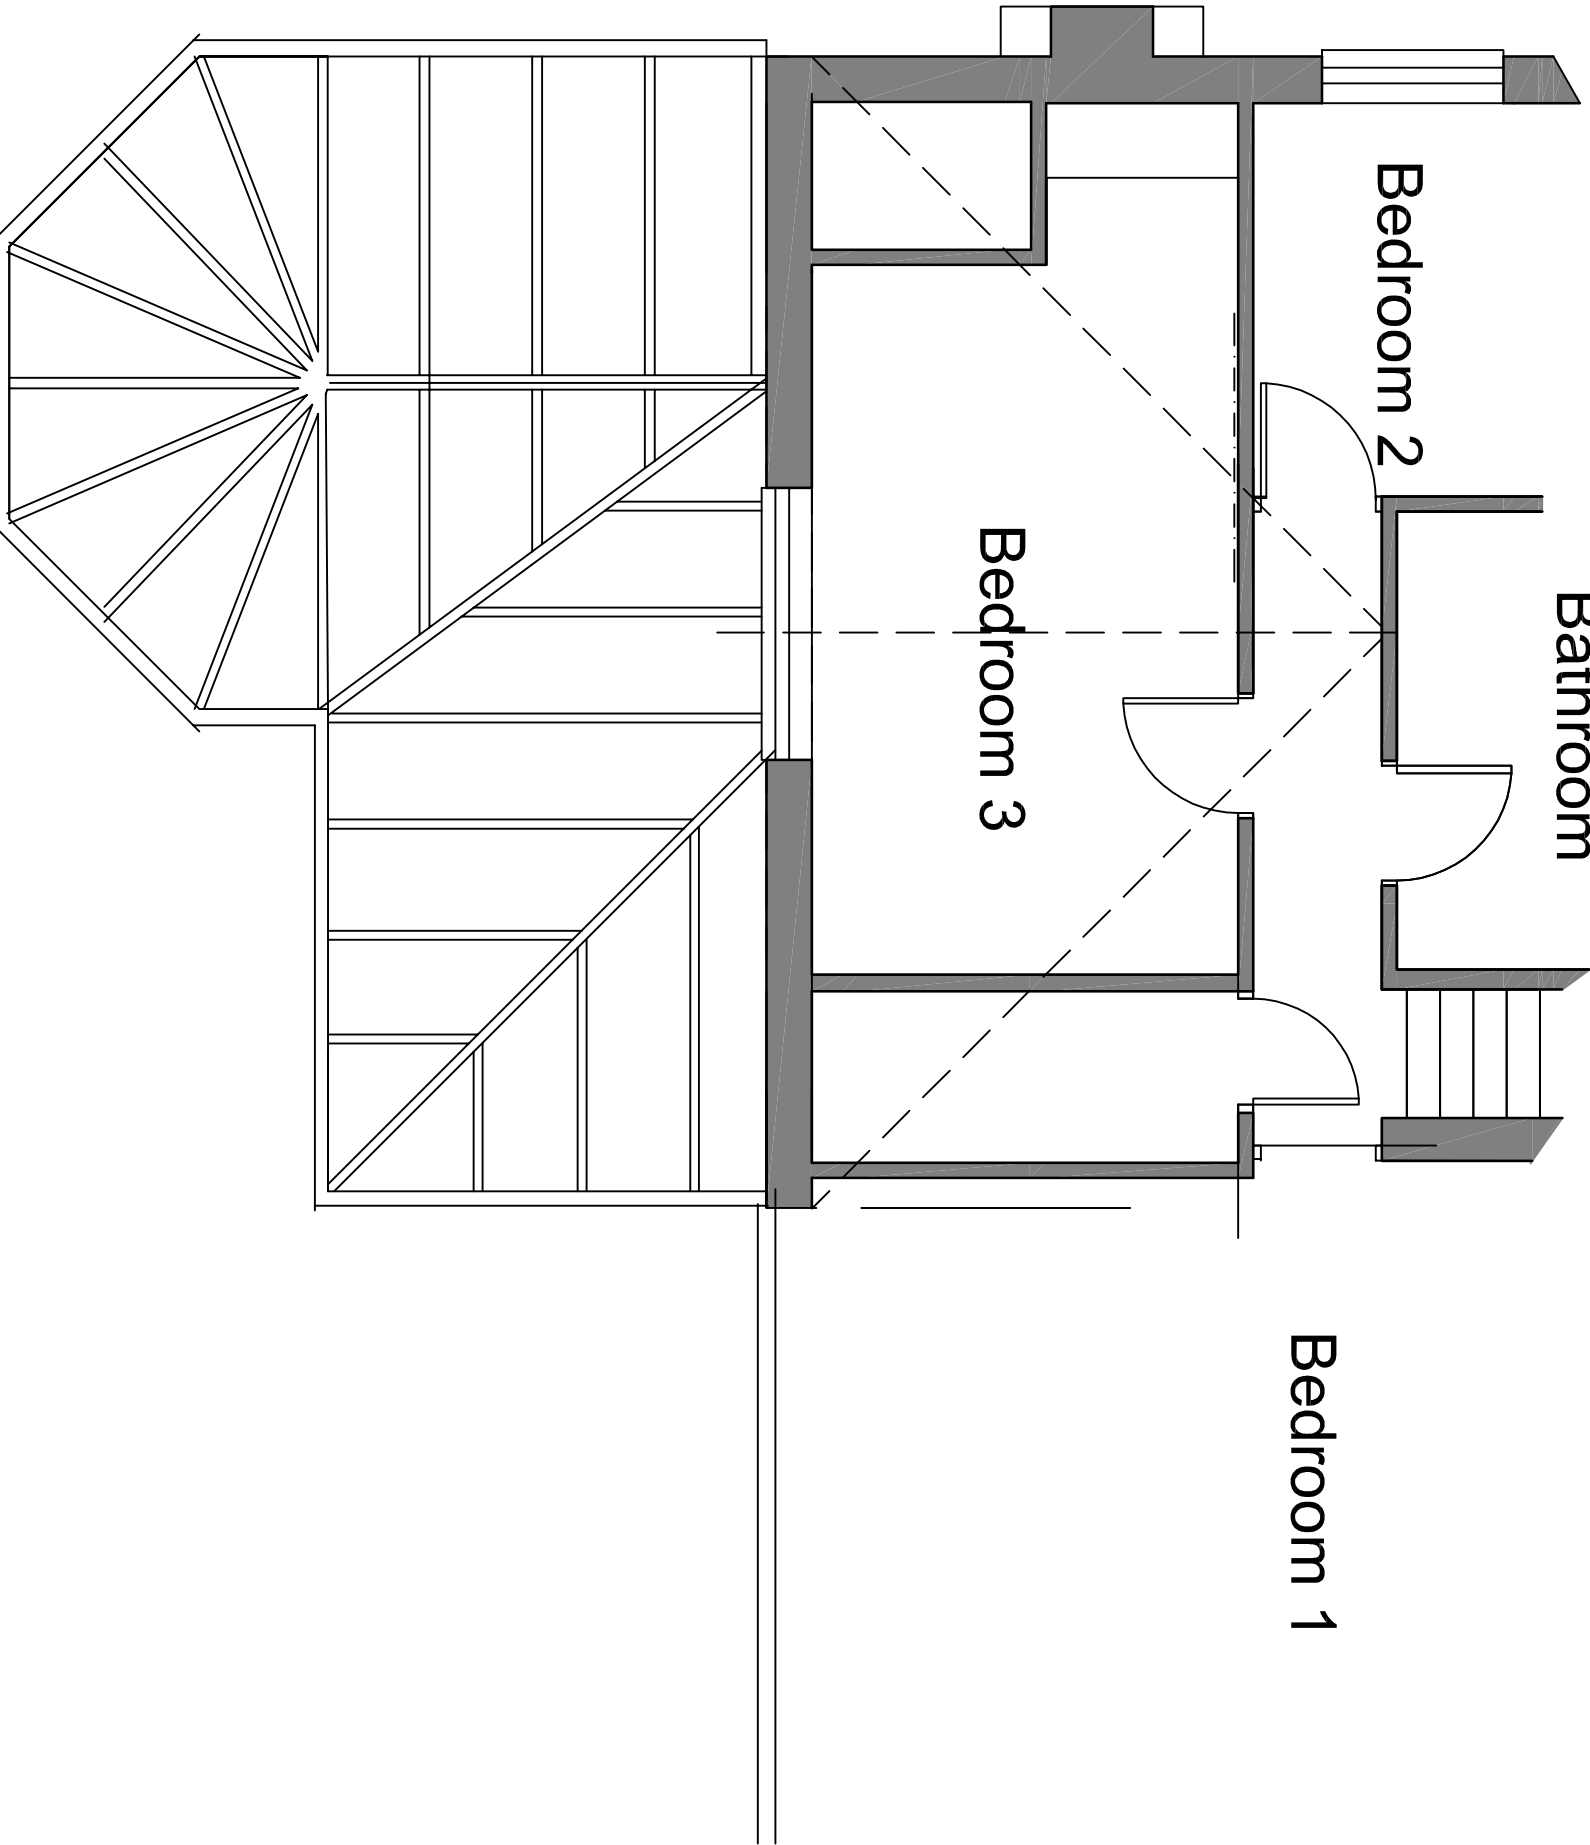

First Floor Plan

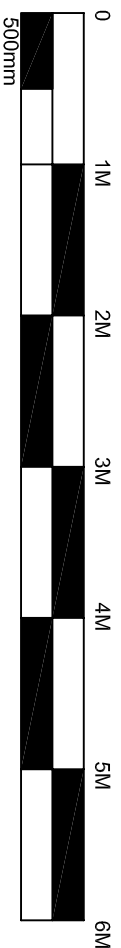

All dimensions are to be checked on site and are only to be scaled off the drawing for planning purposes. Any discrepancies are to be reported.
The route of existing foul and surface water drains and underground services are to be checked on site prior to commencement of works. The route of new drains shown on the drawing are to be adjusted as necessary.
All structures subjected to increased loadings are to be inspected and strengthened if necessary.
All building works are to be in accordance with the latest edition of The Building Regulations.

R E V I S I O N S .		D A T E .

MIKE HILL
ARCHITECTURAL SERVICES
Croon Cottage London Road East Hestley
Tel : 01685 840596
e-mail: mihill34@btinternet.com
BNG DEL.

Project : Proposed Addition
AWBROOK BUNGALOW
Ham Lane, Scaynes Hill.

Client : MR D. SMYTH

Drawing : As Existing
Scale : 1:50 @ A1
Date : August 2026
Drawn By : MGH
Drawing No :
Revision : 1726/1