




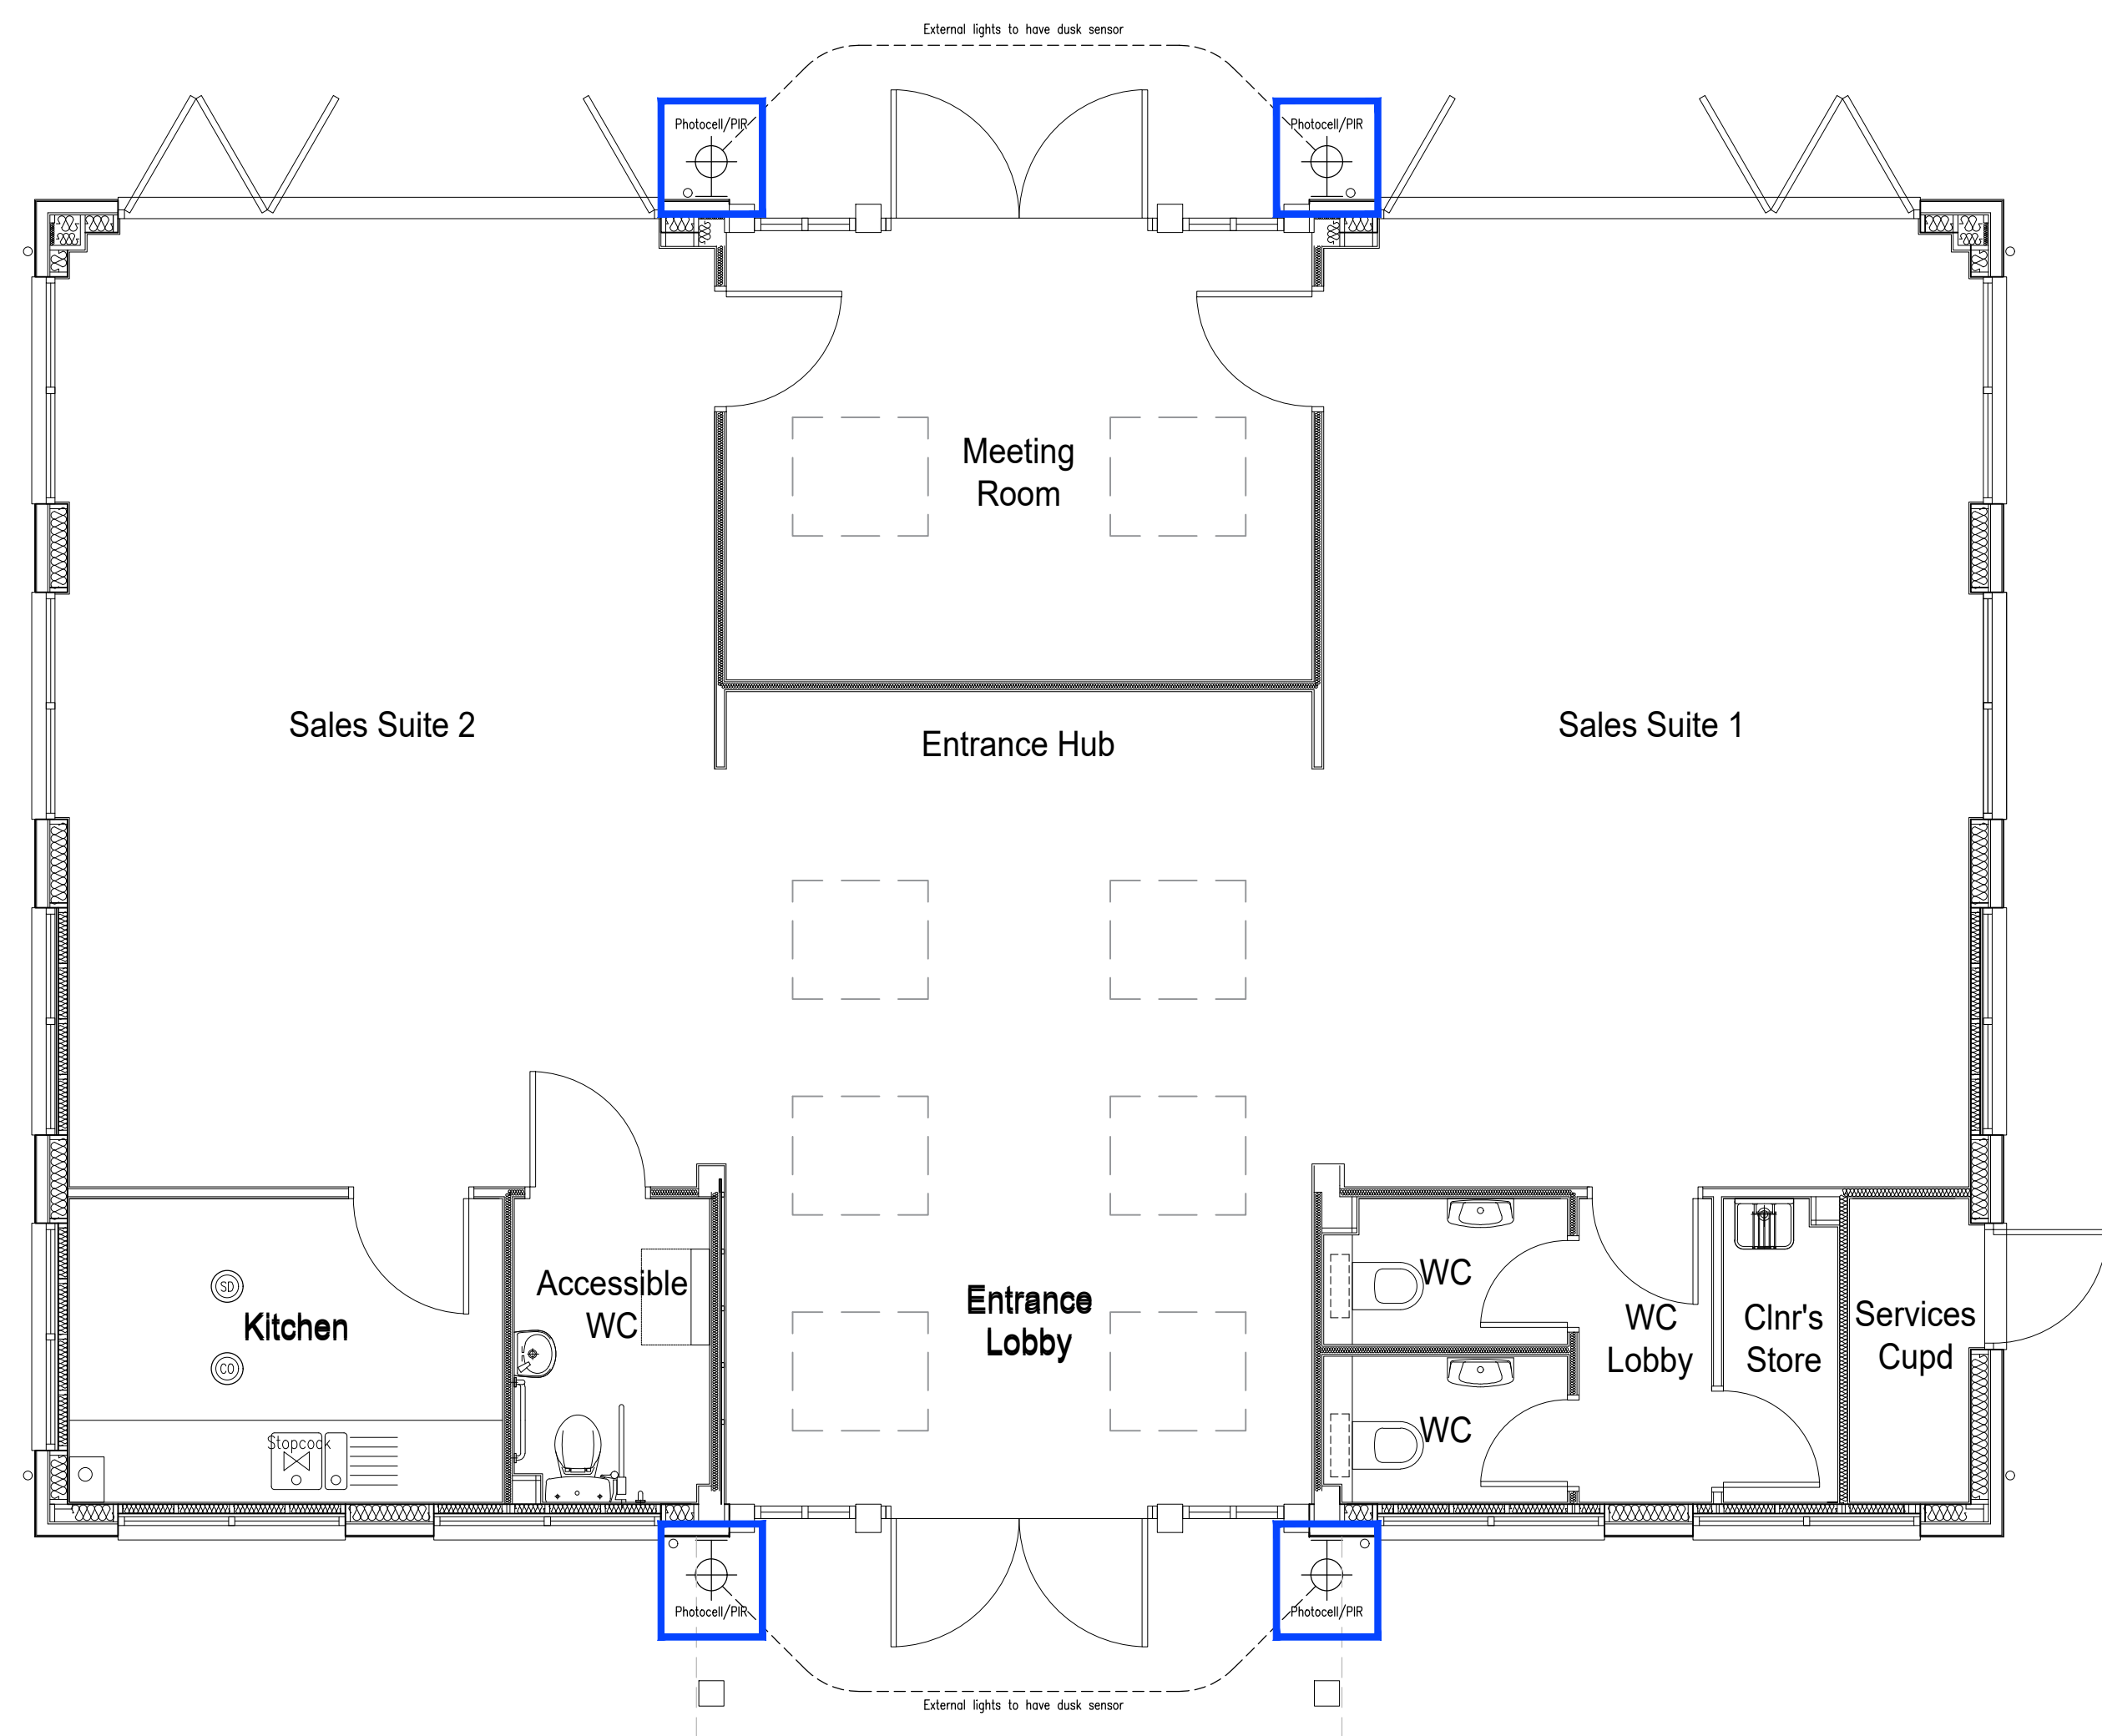

Floor Plan
Scale 1:50

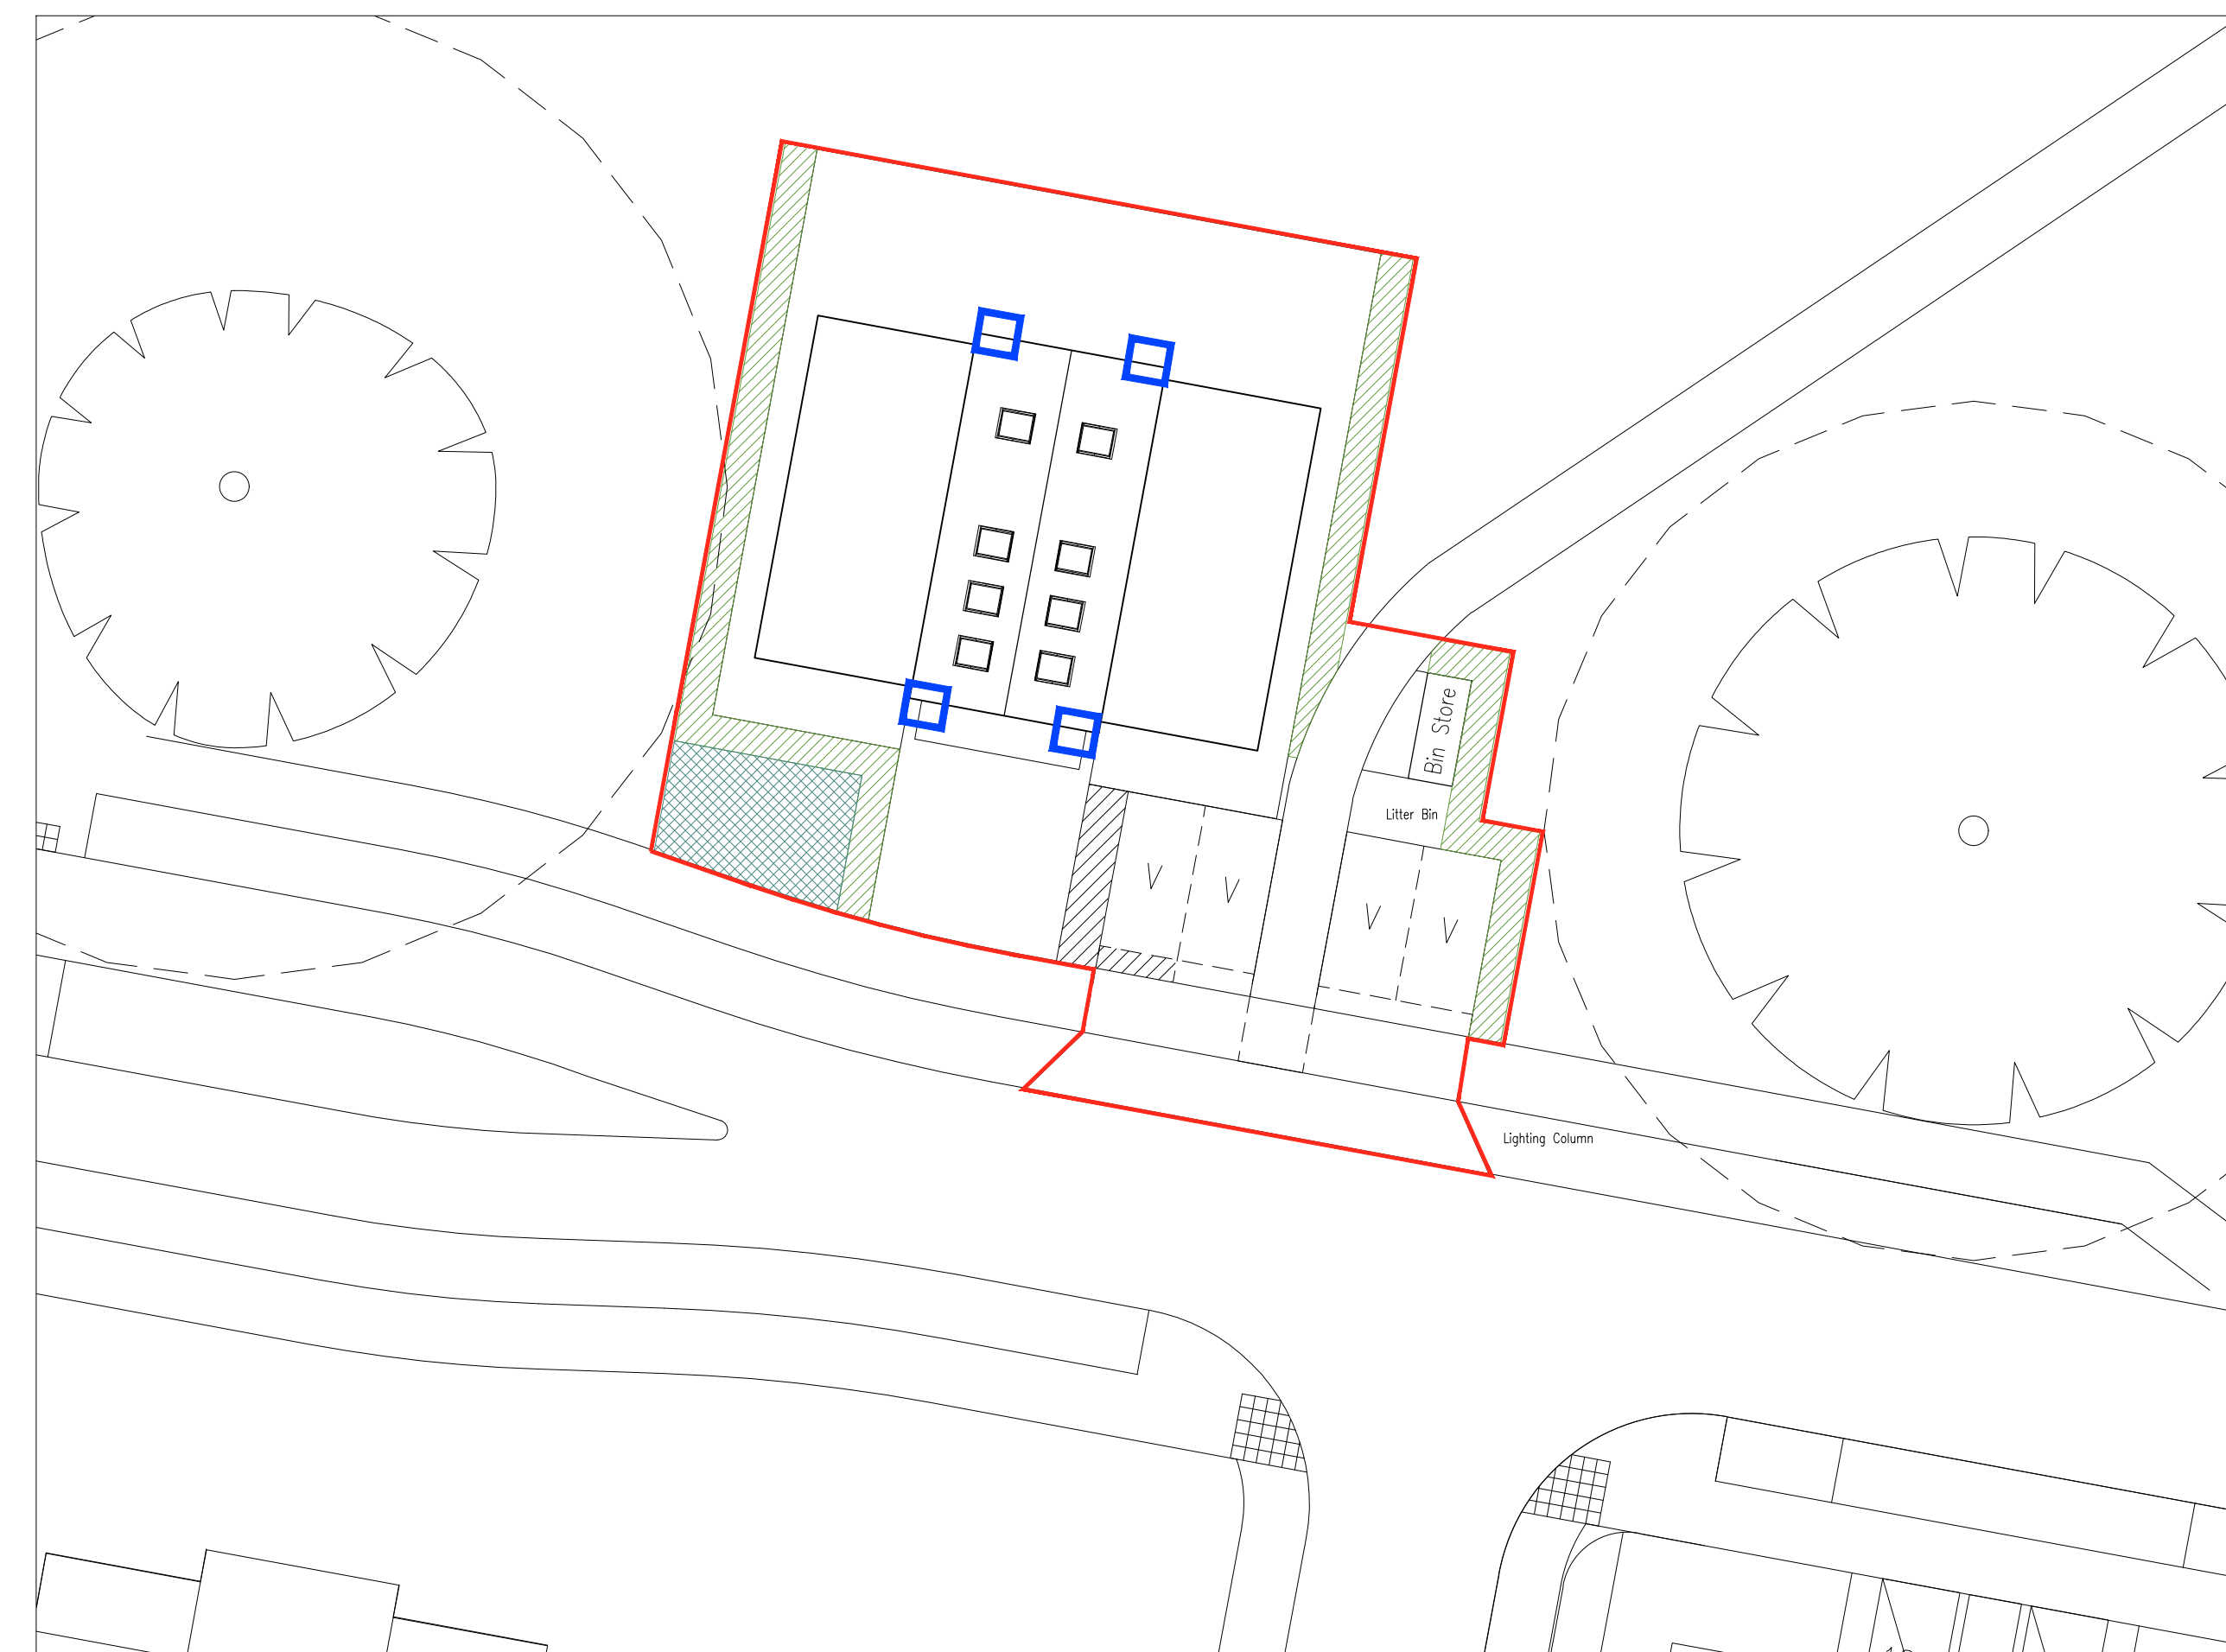

Site Plan
Scale 1:200

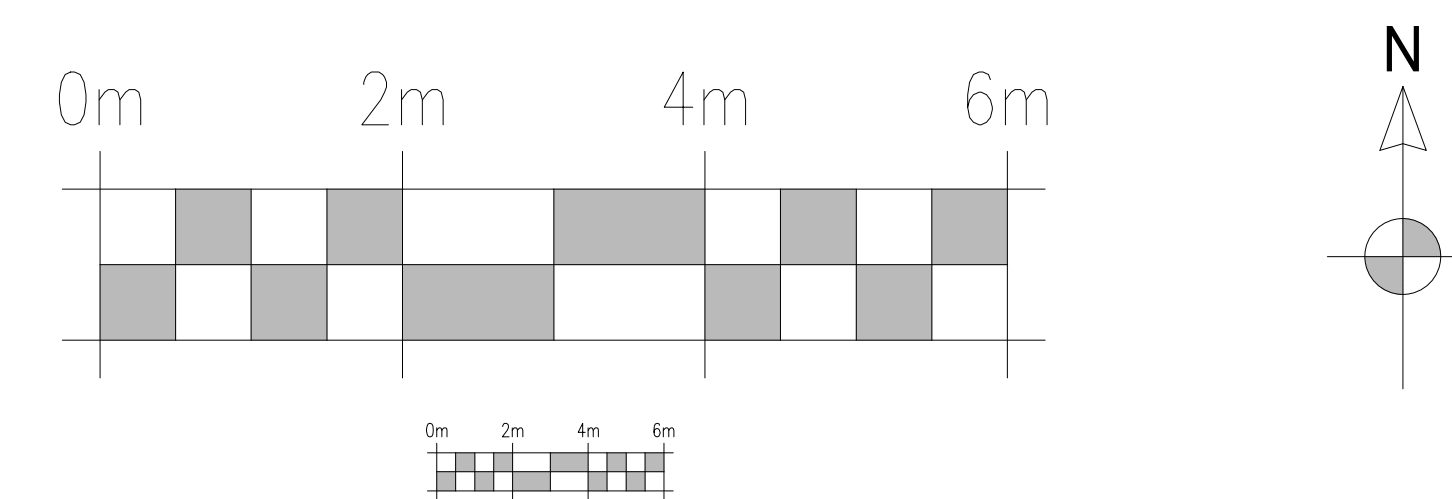

Greenlighting
Wall light 316 marine grade stainless steel
6W LED GU10 with integral PIR & Photocell
and dusk sensor.

REV	DATE	NOTE
DEVELOPMENT		
Hardriding Farm Brighton Road, Pease Pottage West Sussex, RH11 9AA SALES CENTRE		
DRAWING TITLE		
Sales Centre External Lighting Assessment		
 THAKEHAM Thakeham Homes Limited Thakeham House Summers Place Stane Street Billingshurst West Sussex RH14 9GN		
DRAWN	DATE	SCALE
LT	March 2021	Varies
DRG No.		REV.
T101_SC_012		