
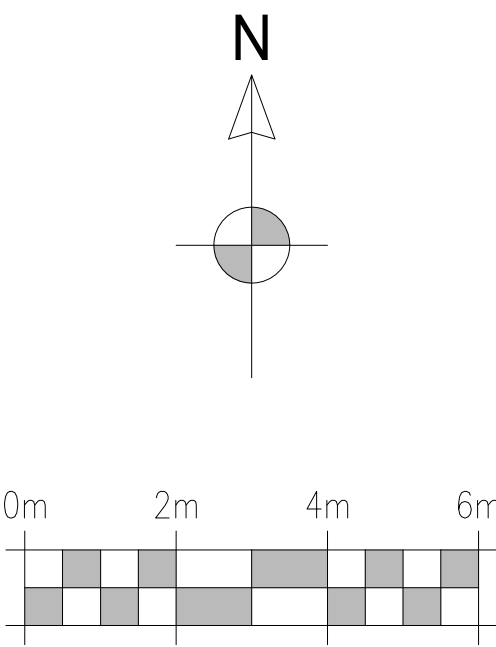


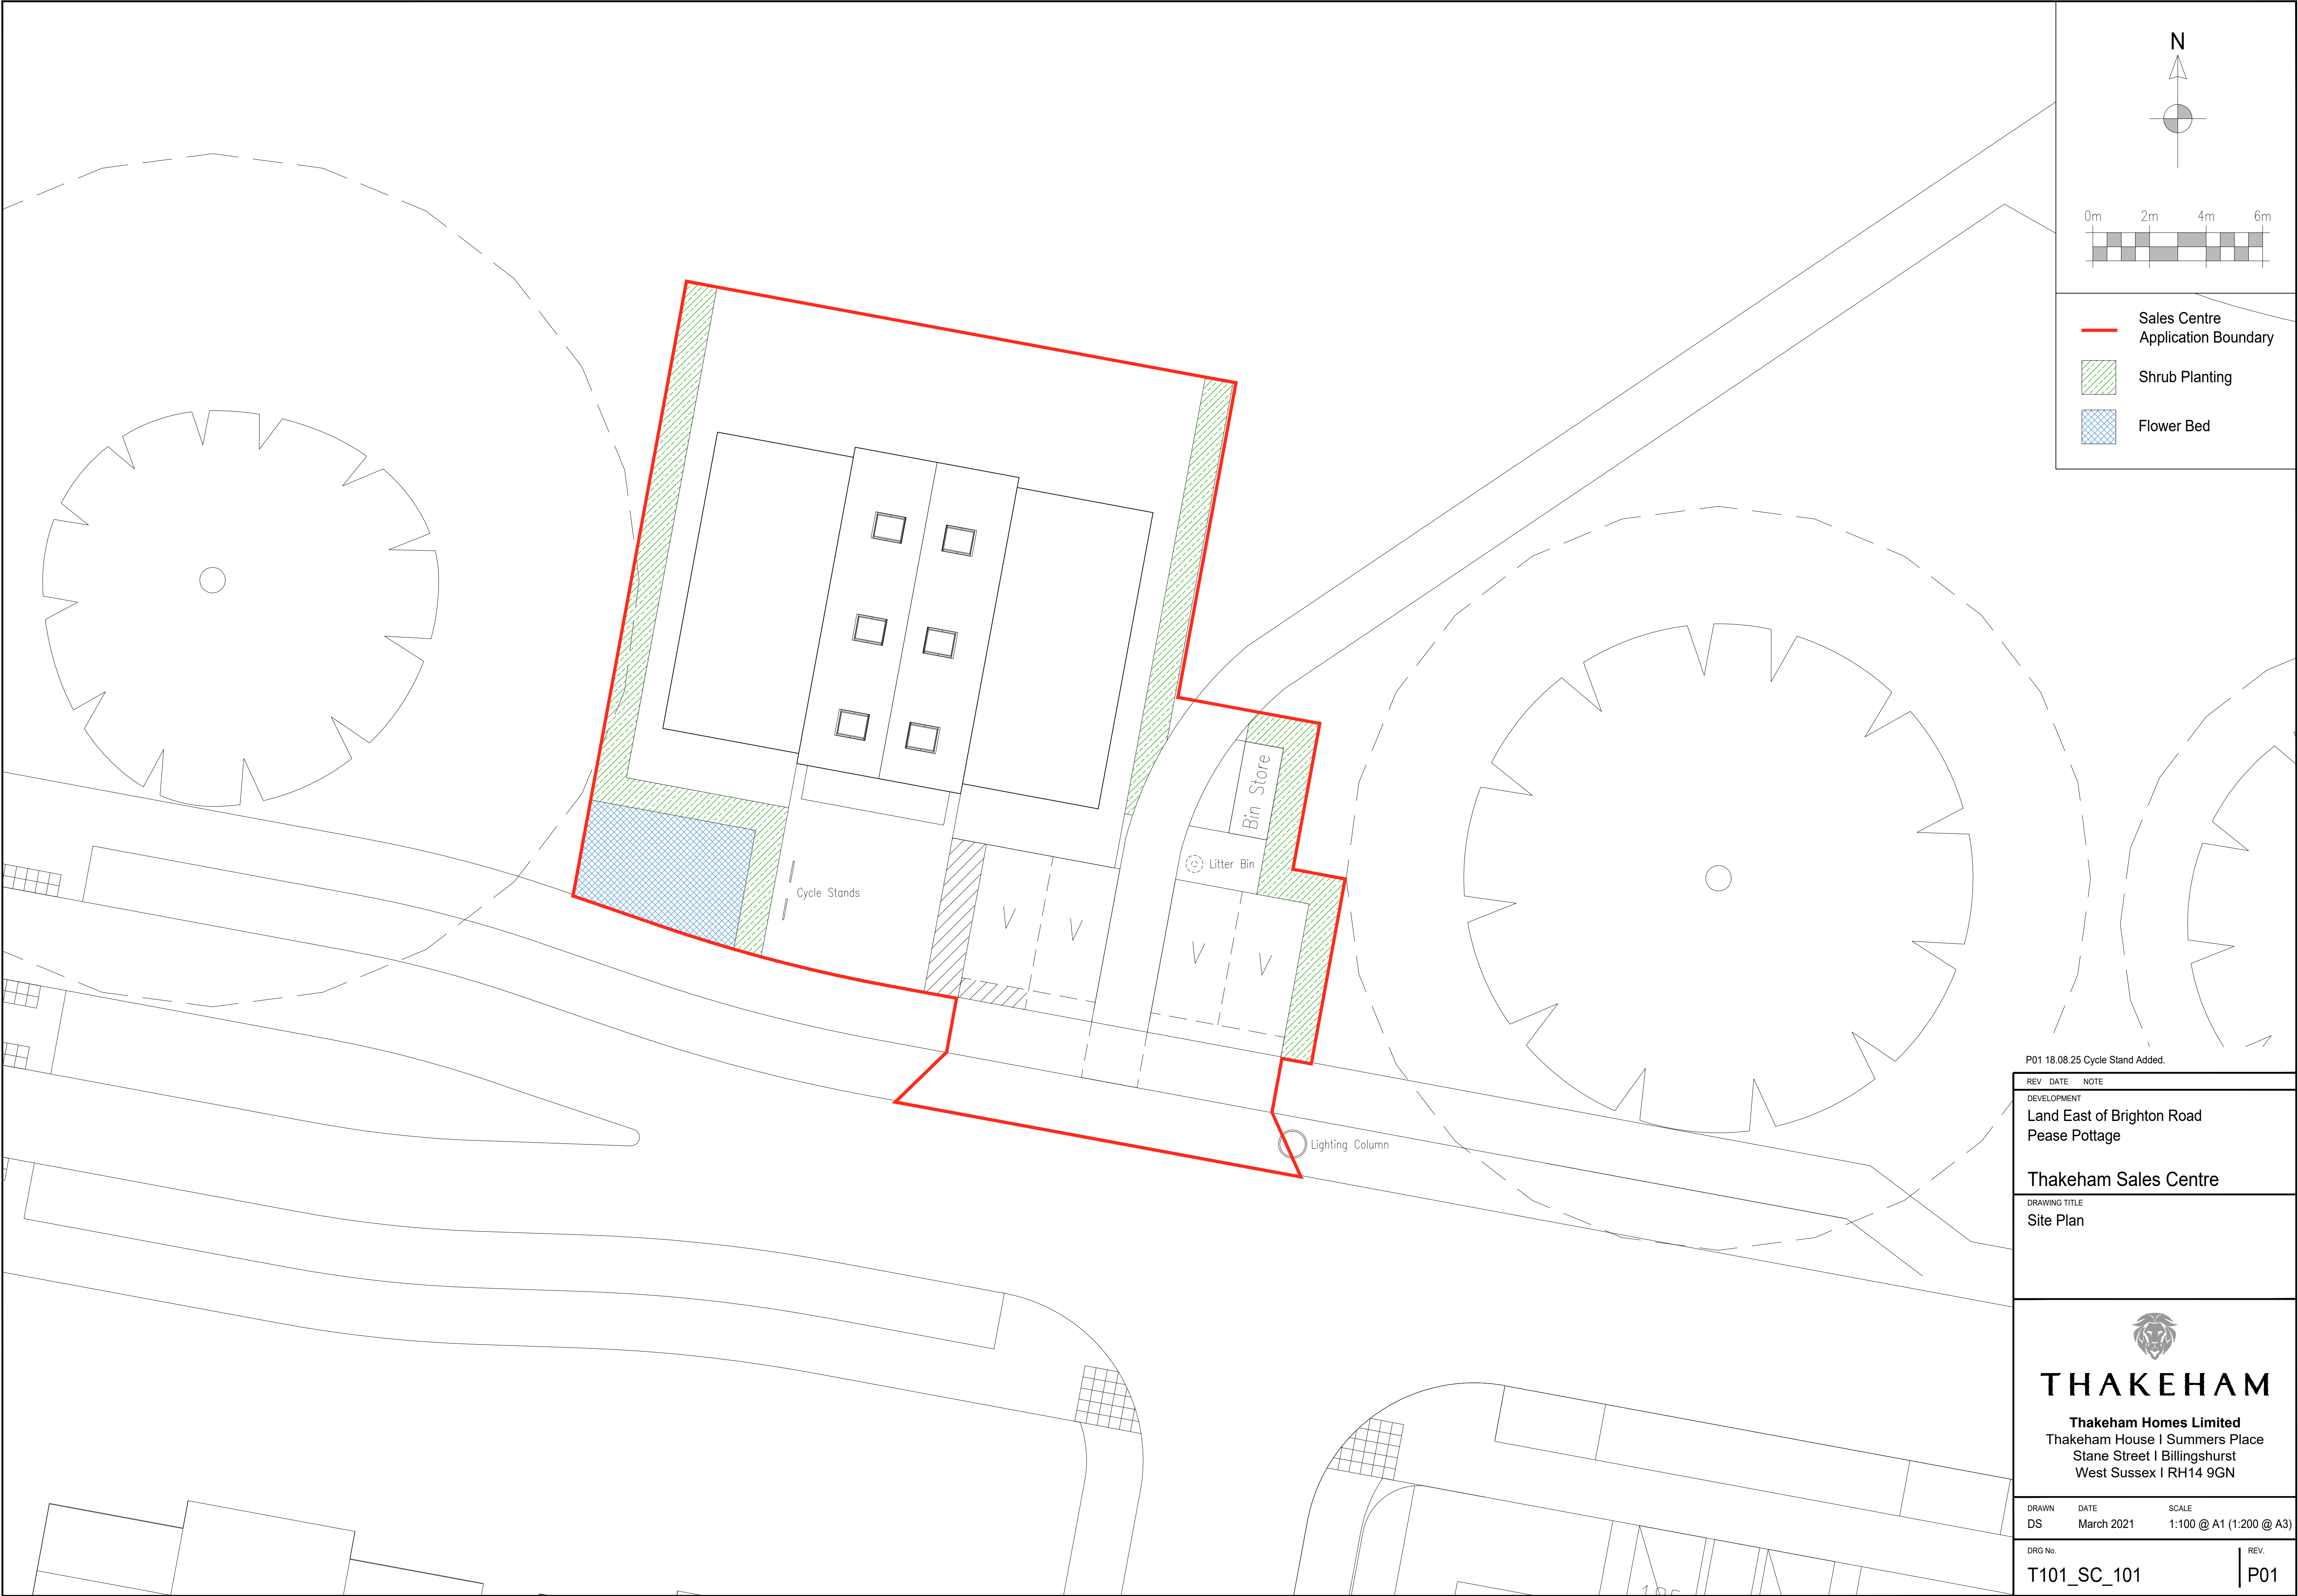

- Sales Centre Application Boundary
- Shrub Planting
- Flower Bed

P01 18.08.25 Cycle Stand Added.

REV	DATE	NOTE
DEVELOPMENT		
Land East of Brighton Road		
Pease Pottage		
Thakeham Sales Centre		
DRAWING TITLE		
Site Plan		
 THAKEHAM Thakeham Homes Limited Thakeham House Summers Place Stane Street Billingshurst West Sussex RH14 9GN		
DRAWN	DATE	SCALE
DS	March 2021	1:100 @ A1 (1:200 @ A3)
DRG No.	REV.	
T101_SC_101	P01	