

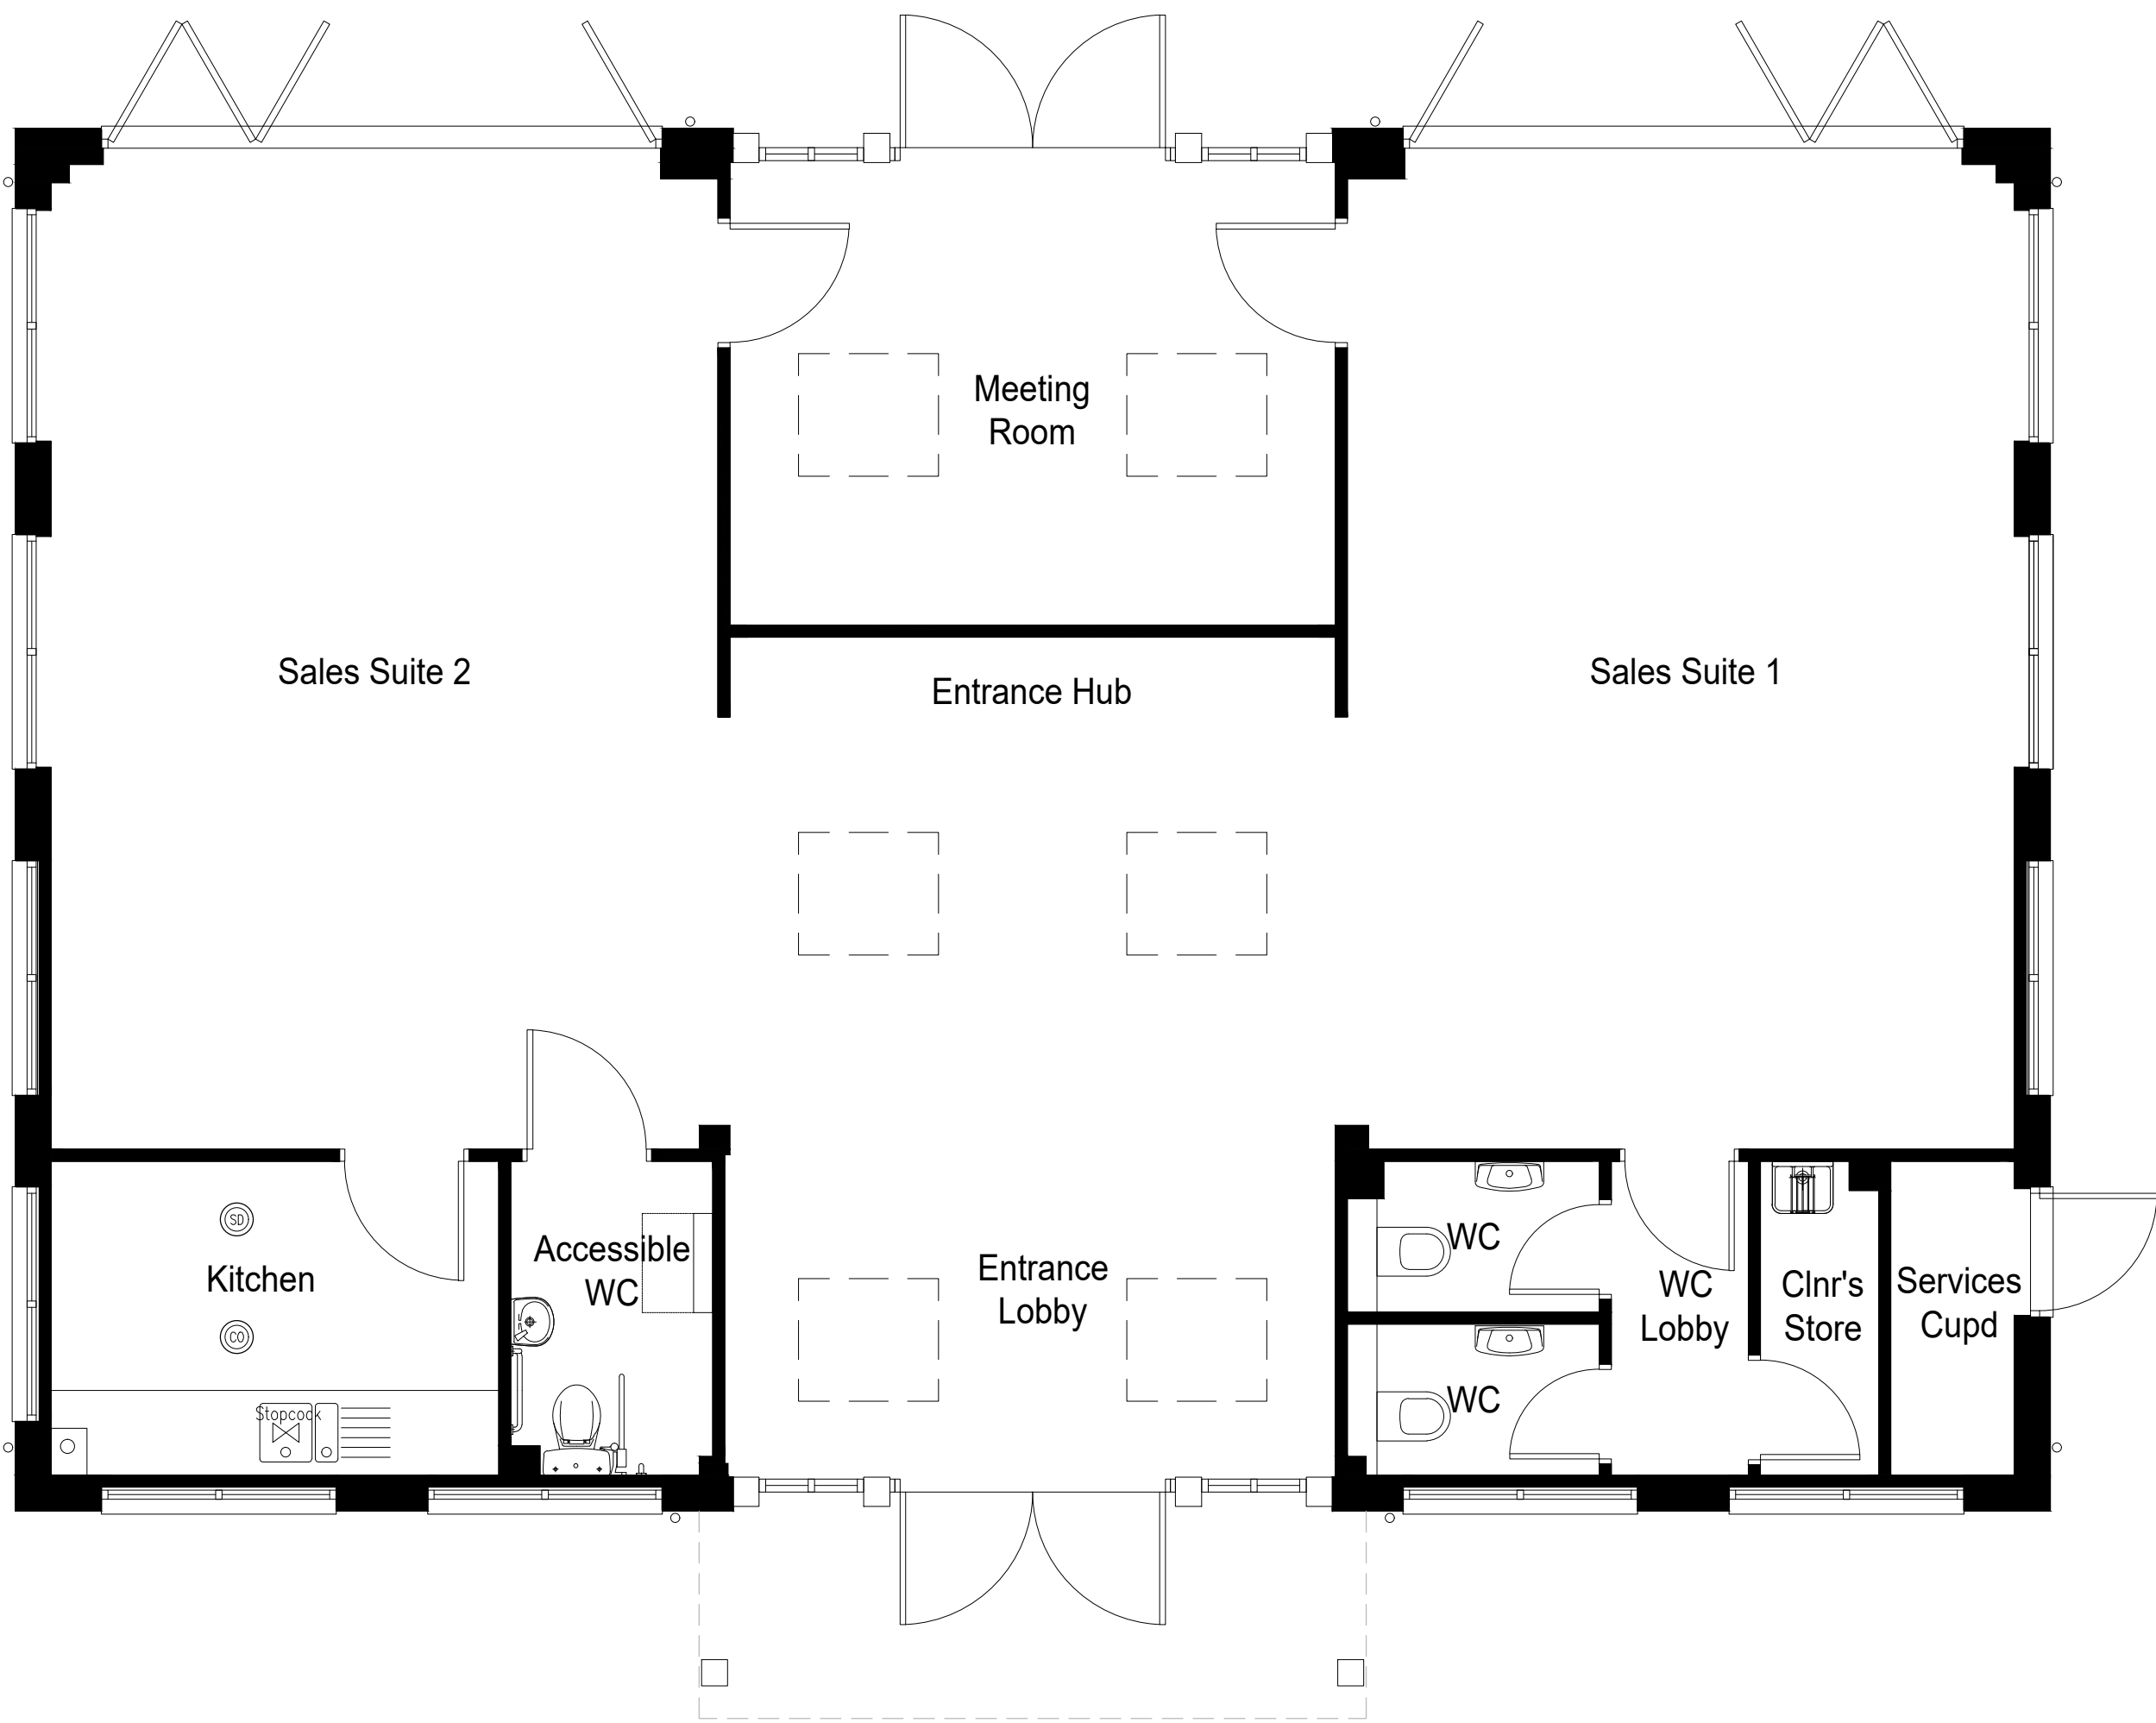
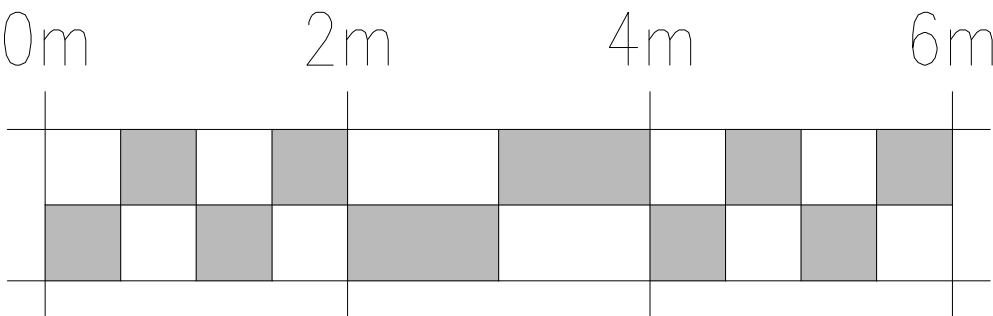


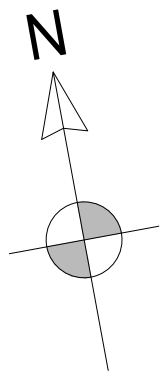

Ground Floor Plan

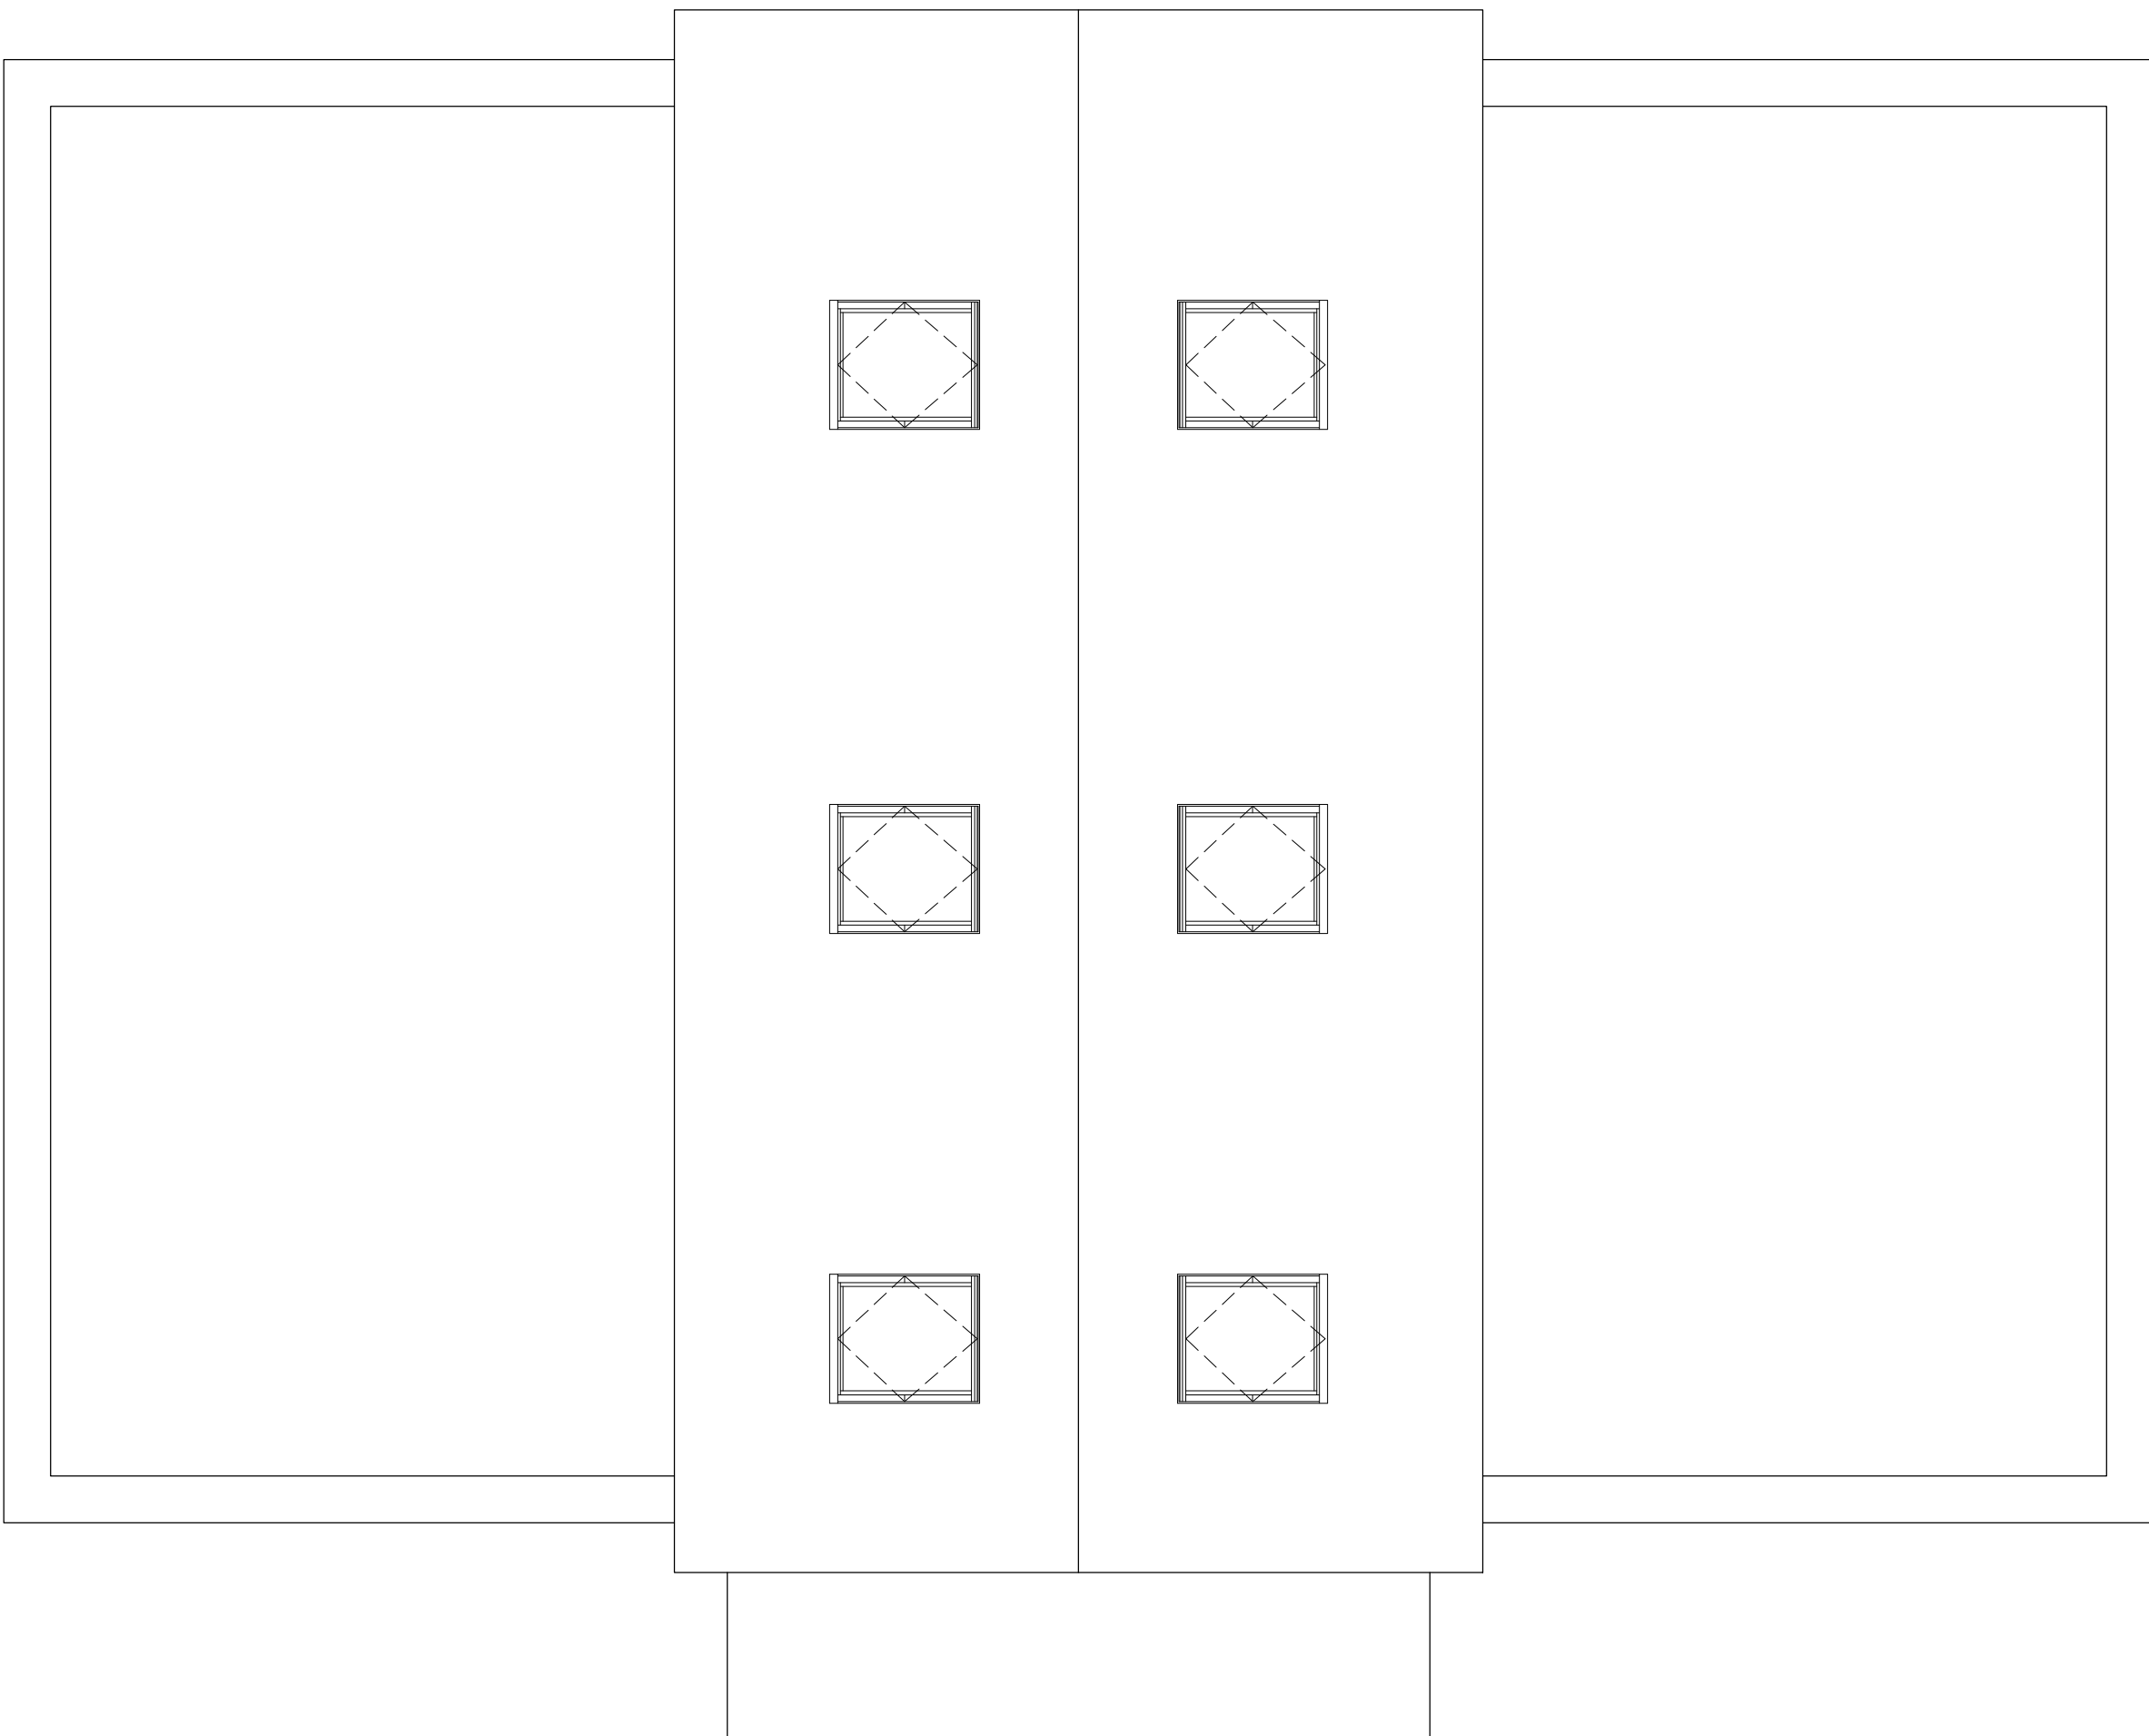

Roof Plan

Gross Internal Area
(Including Internal Walls)
1625 ft² / 151 m²

REV	DATE	NOTE
DEVELOPMENT		
Land East of Brighton Road Pease Pottage		
Thakeham Sales Centre		
DRAWING TITLE		
Plans		
 THAKEHAM Thakeham Homes Limited Thakeham House Summers Place Stane Street Billingshurst West Sussex RH14 9GN		
DRAWN	DATE	SCALE
LT	March 2021	1:50 @ A1 (1:100 @ A3)
DRG No.		REV.
T101_SC_102		