



location plan - scale 1:1250 @ A3

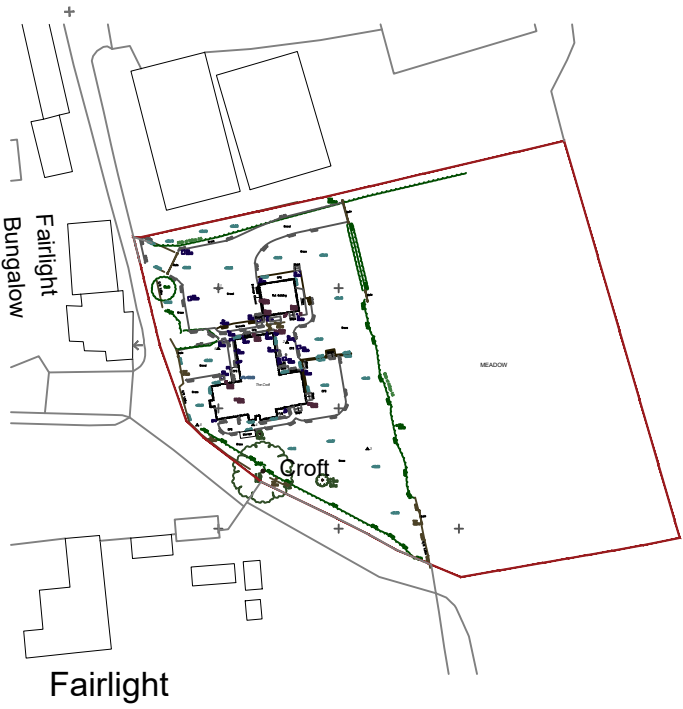

site plan - scale 1:500 @ A3

 

GENERAL NOTES :
1 - THIS DRAWING IS THE COPYRIGHT OF BENTLEY'S & CARTER AND IS NOT TO BE REPRODUCED OR TRANSMITTED IN ANY FORM OR BY ANY MEANS, WITHOUT PRIOR WRITTEN CONSENT.
2 - Do not scale from the drawing unless for planning purposes.
3 - All dimensions to be verified by the client and reported to Bentley's & Carter relevant consultants and specialist drawing.
4 - This drawing is to be used in conjunction with the relevant British Standards, Codes of Practice and Building Regulations.
5 - All works to comply with the relevant British Standards, Codes of Practice and Building Regulations.

PROJECT :
the croft, fairlight farm, holtye road, east grinstead, west sussex, rh19 3qf

DRAWING :
site - location plan

DRAWING STATUS :
planning submission

JOB NO:
jer - 0291

DRAWING NO:
100

SCALE:
as indicated @ A3

DATE:
january 2024

DRAWN BY:
pc

REVISIONS:
none

B+C ARCHITECTURE



t: 07751 878897
e: pc@bandcarchitect.co.uk
w: www.bandcarchitect.co.uk