


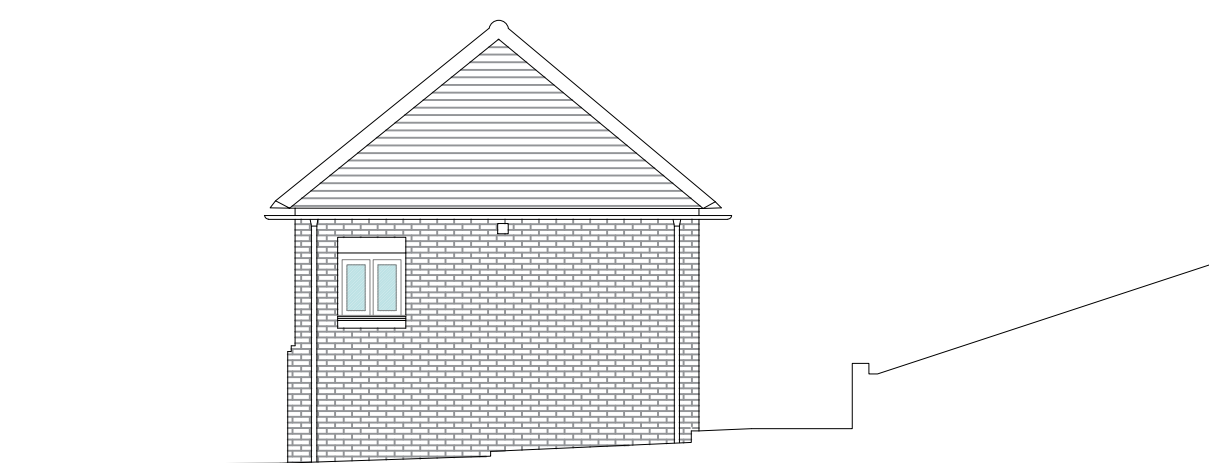


Existing East Elevation
1:100



Existing South Elevation
1:100



Existing West Elevation
1:100

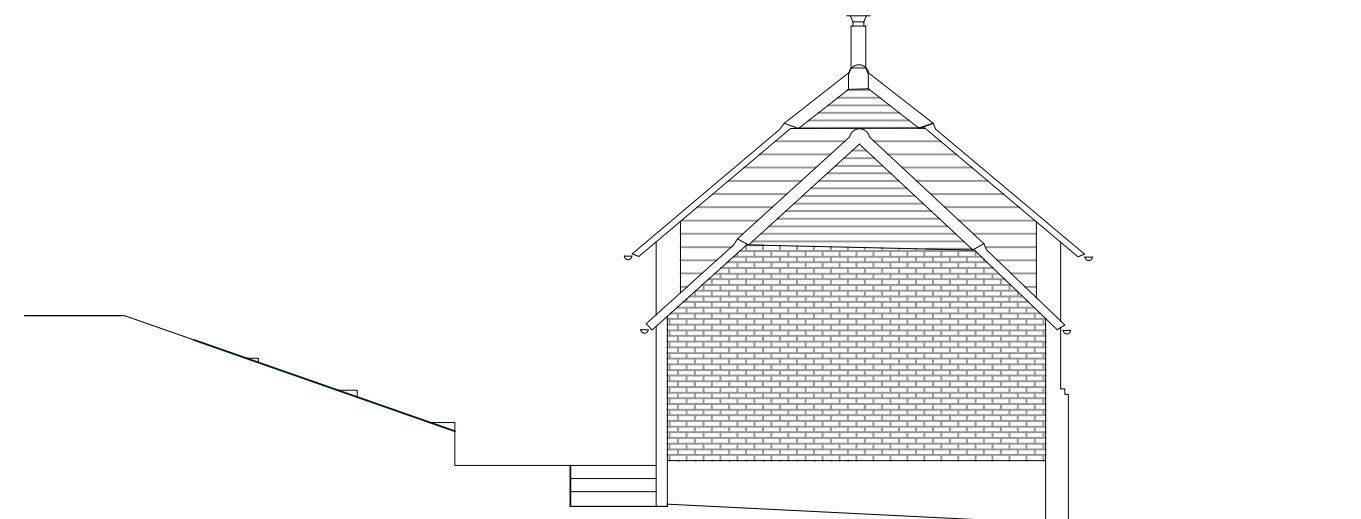

Existing North Elevation
1:100


Existing Roof Plan
1:100



New 4.5m side extension with side access to rear garden.




Proposed East Elevation
1:100

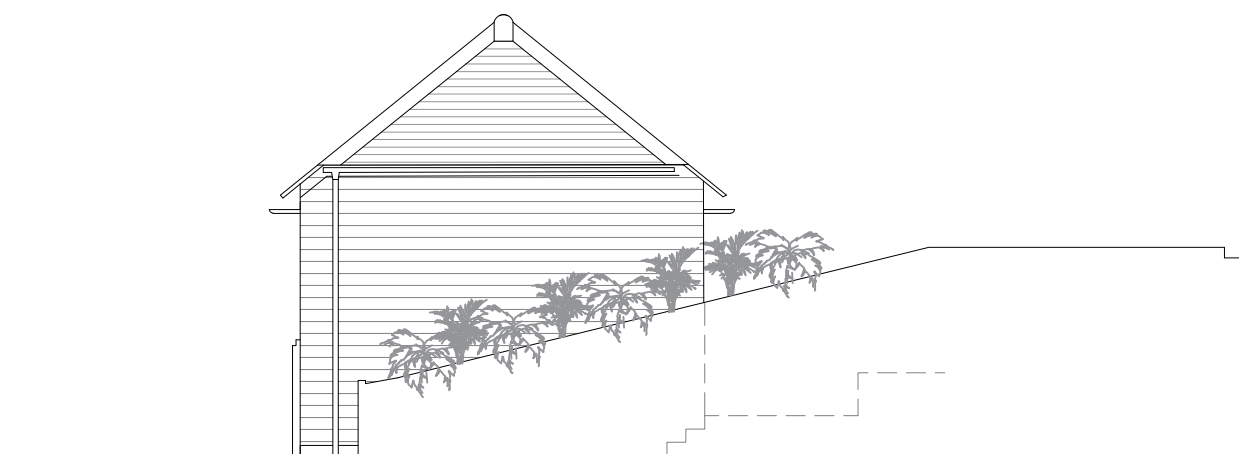

Proposed South Elevation
1:100





Proposed West Elevation
1:100

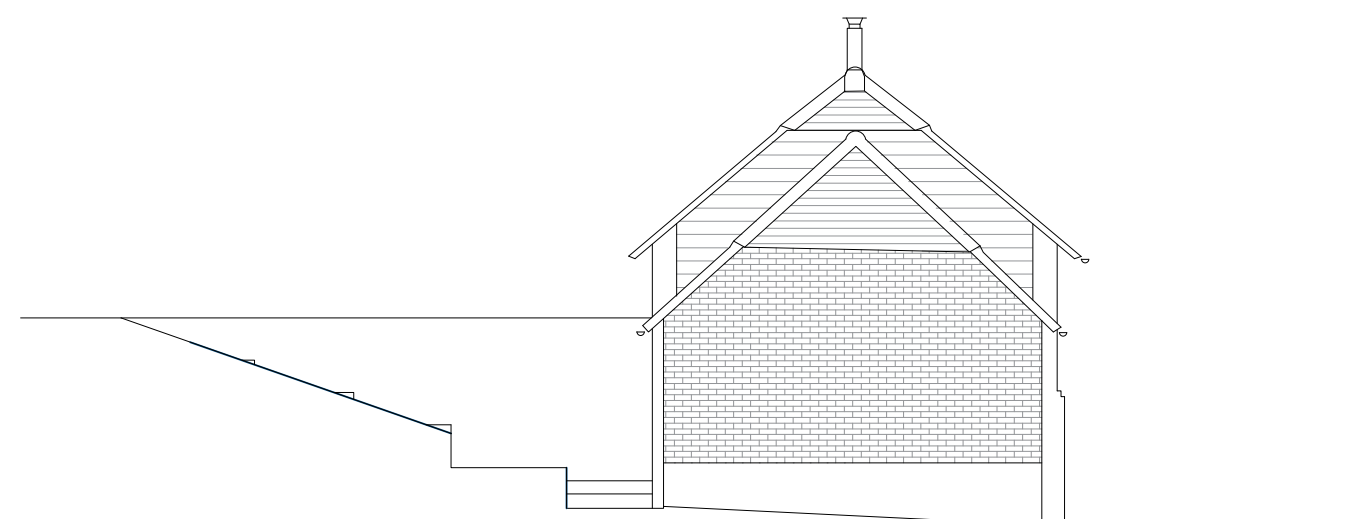

Proposed North Elevation
1:100

Proposed Roof Plan
1:100

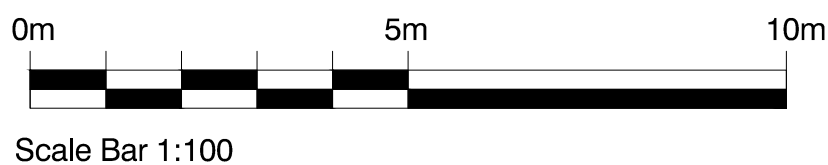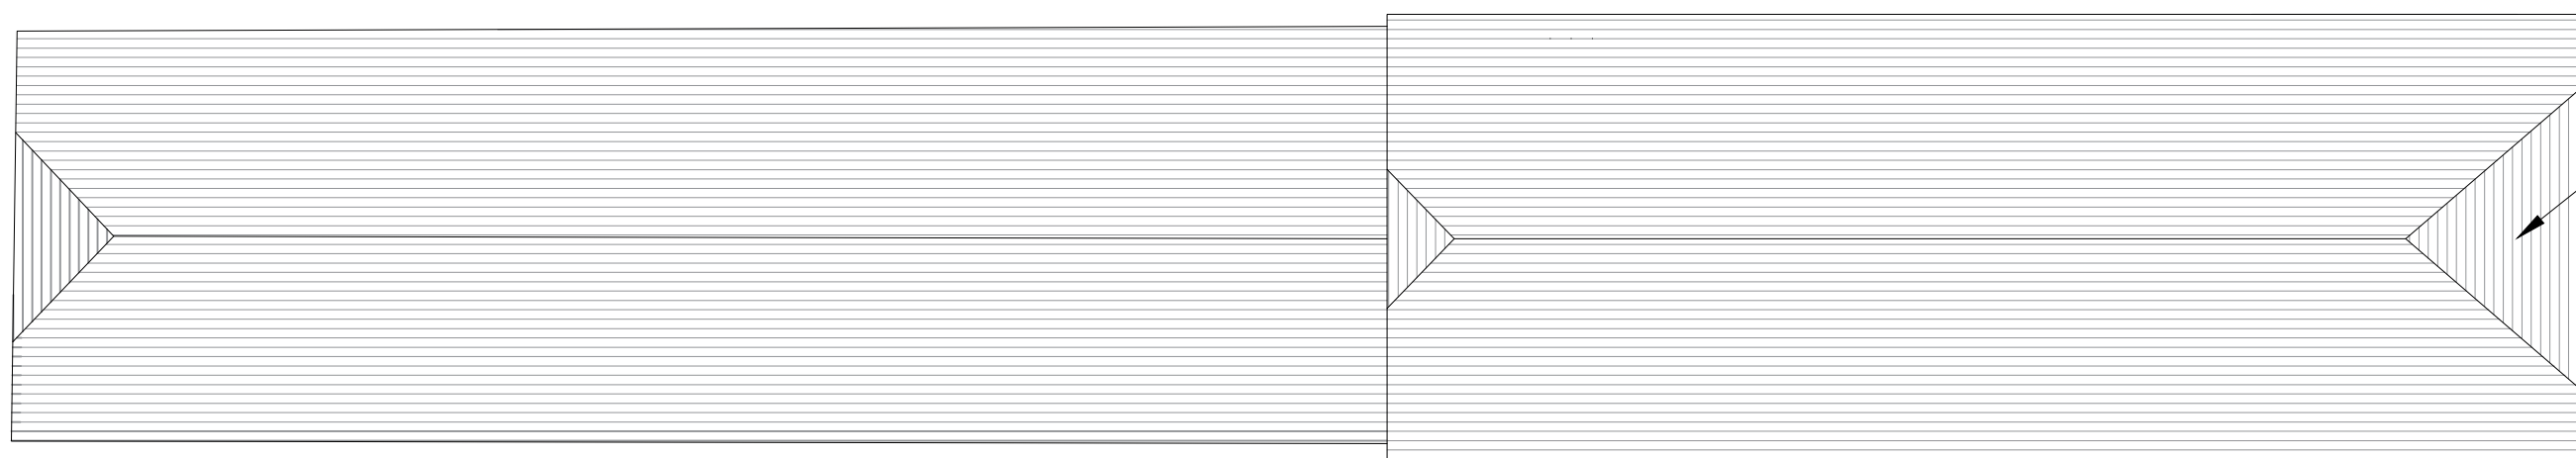

Client
Darren Giles

Project title
Honeybourne Farm,
The Stables, Truslers Hill Lane,
Albourne, West Sussex, BN6 9DU

Drawing description
Proposed Elevations

Page Size
A1

Drawn By
ML

Date
Feb 2025

SPRUCE
ARCHITECTURE
T 01273 885 440 E info@sprucearchitecture.com

This drawing is the copyright of Spruce Architecture.
Do not scale from this drawing.
All dimensions shown are approximate and should be checked on site.
Any discrepancies on this drawing are to be reported to Spruce Architecture.

Drawing no.
SP-0435.11

Revision
-