




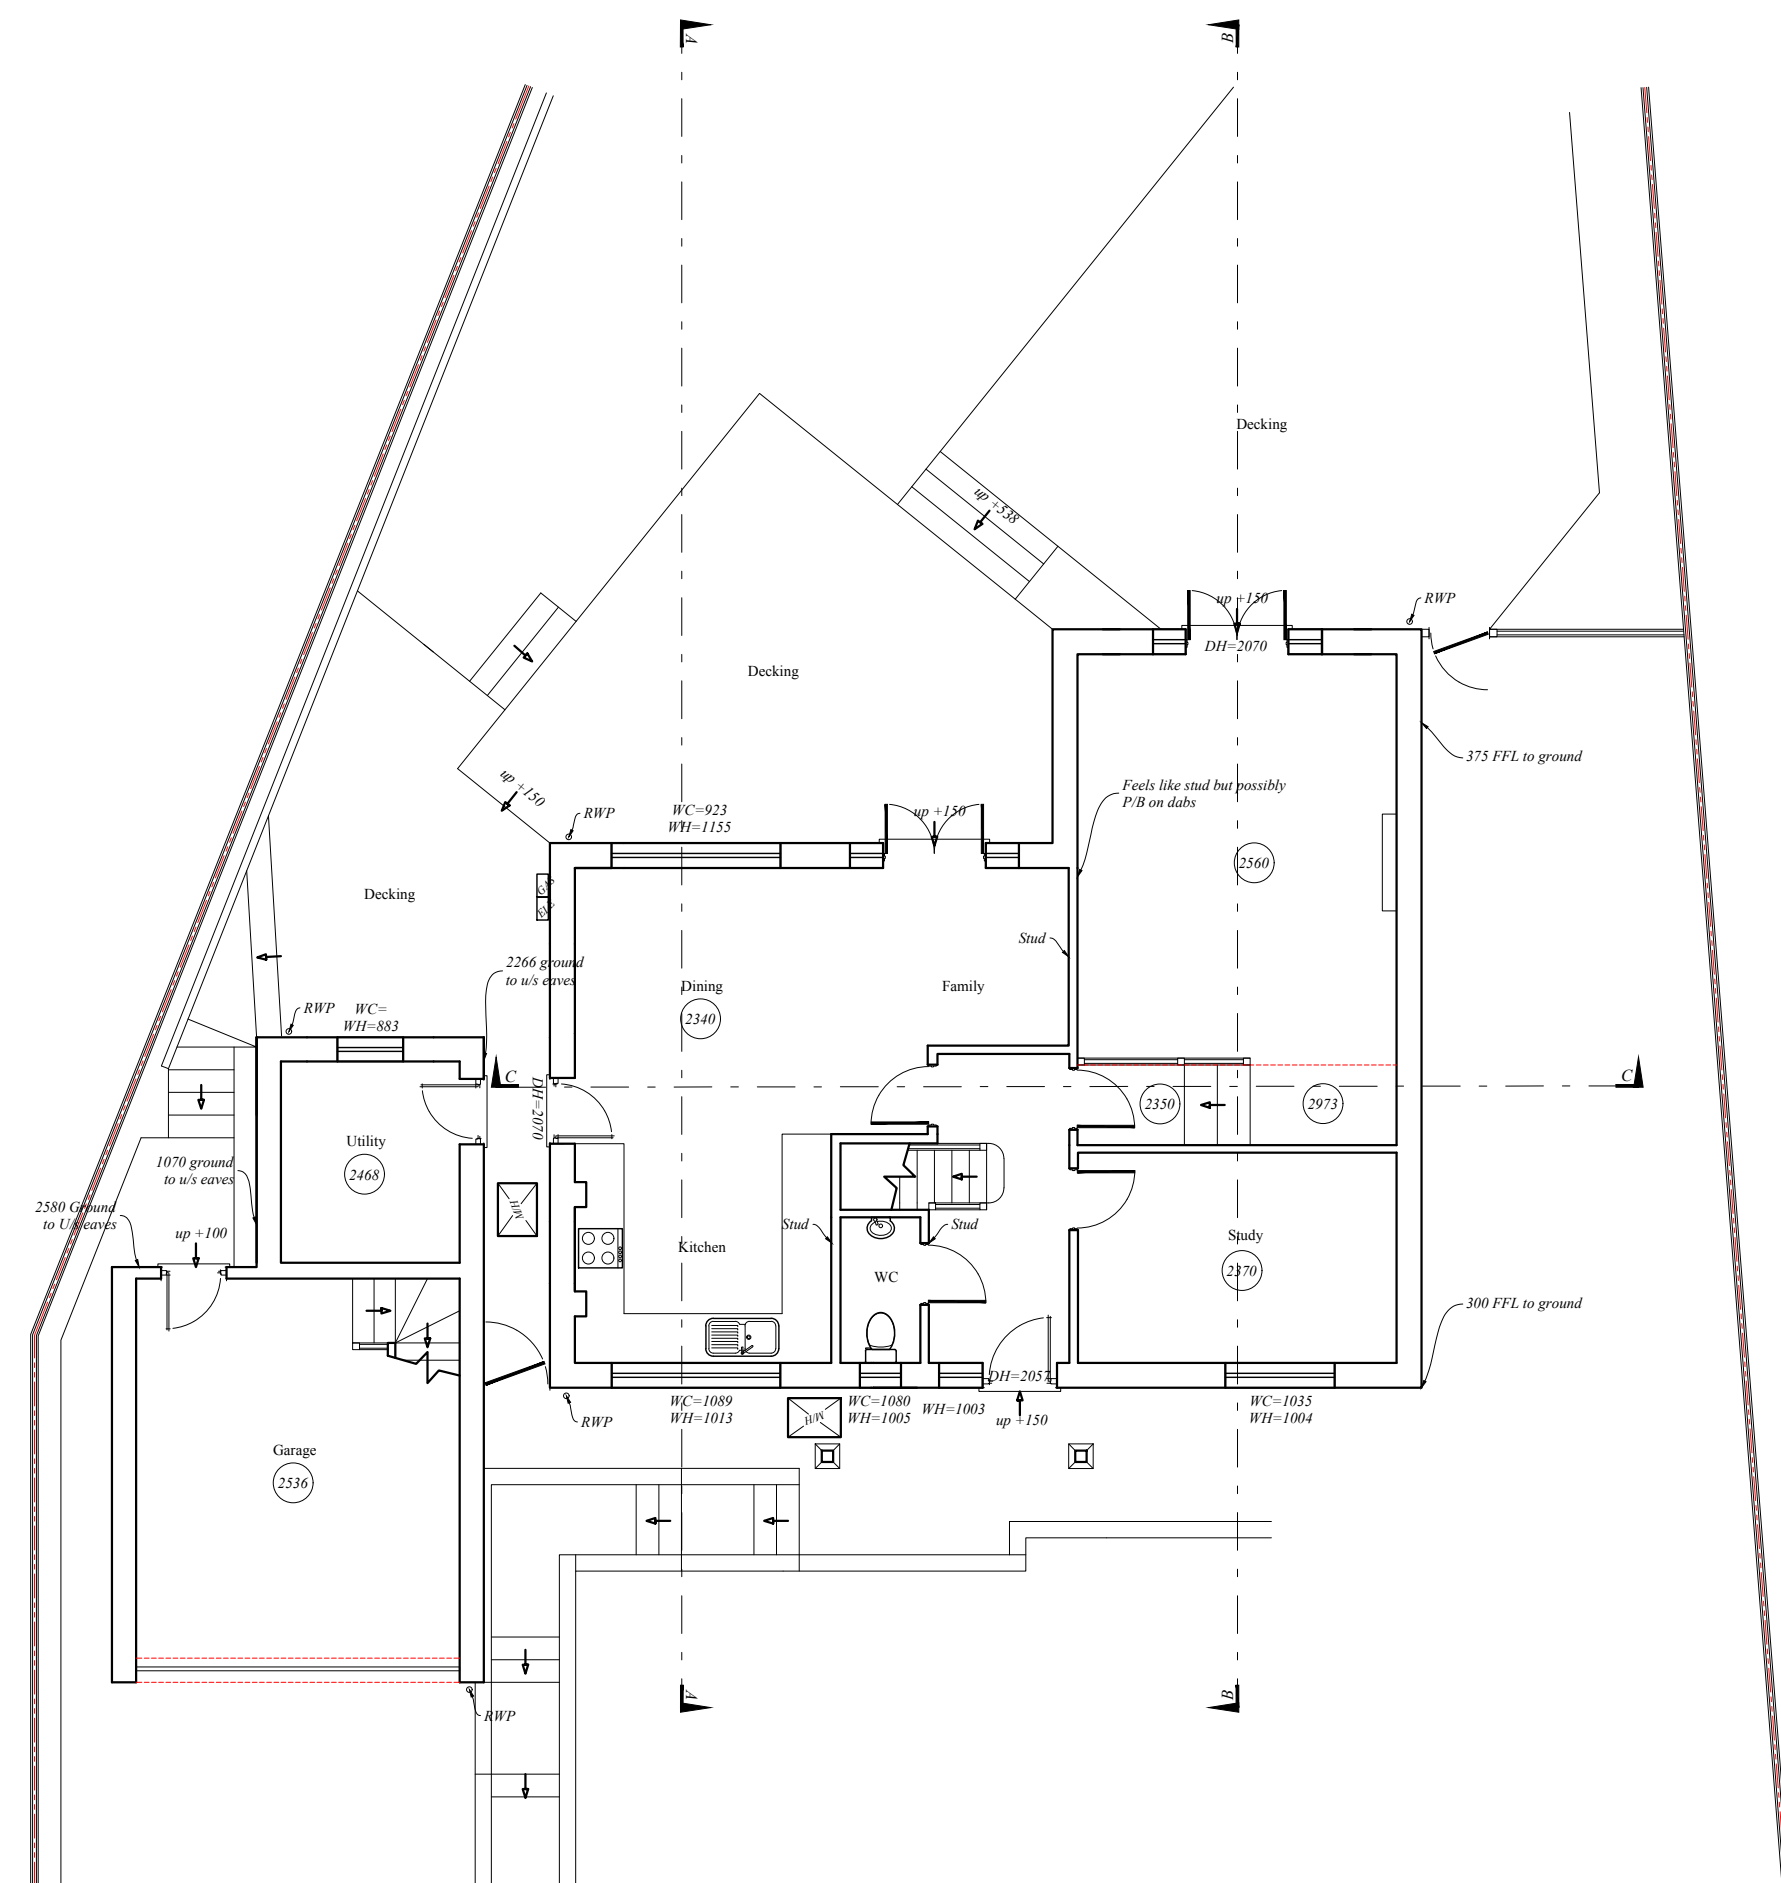


Ground Floor Plan

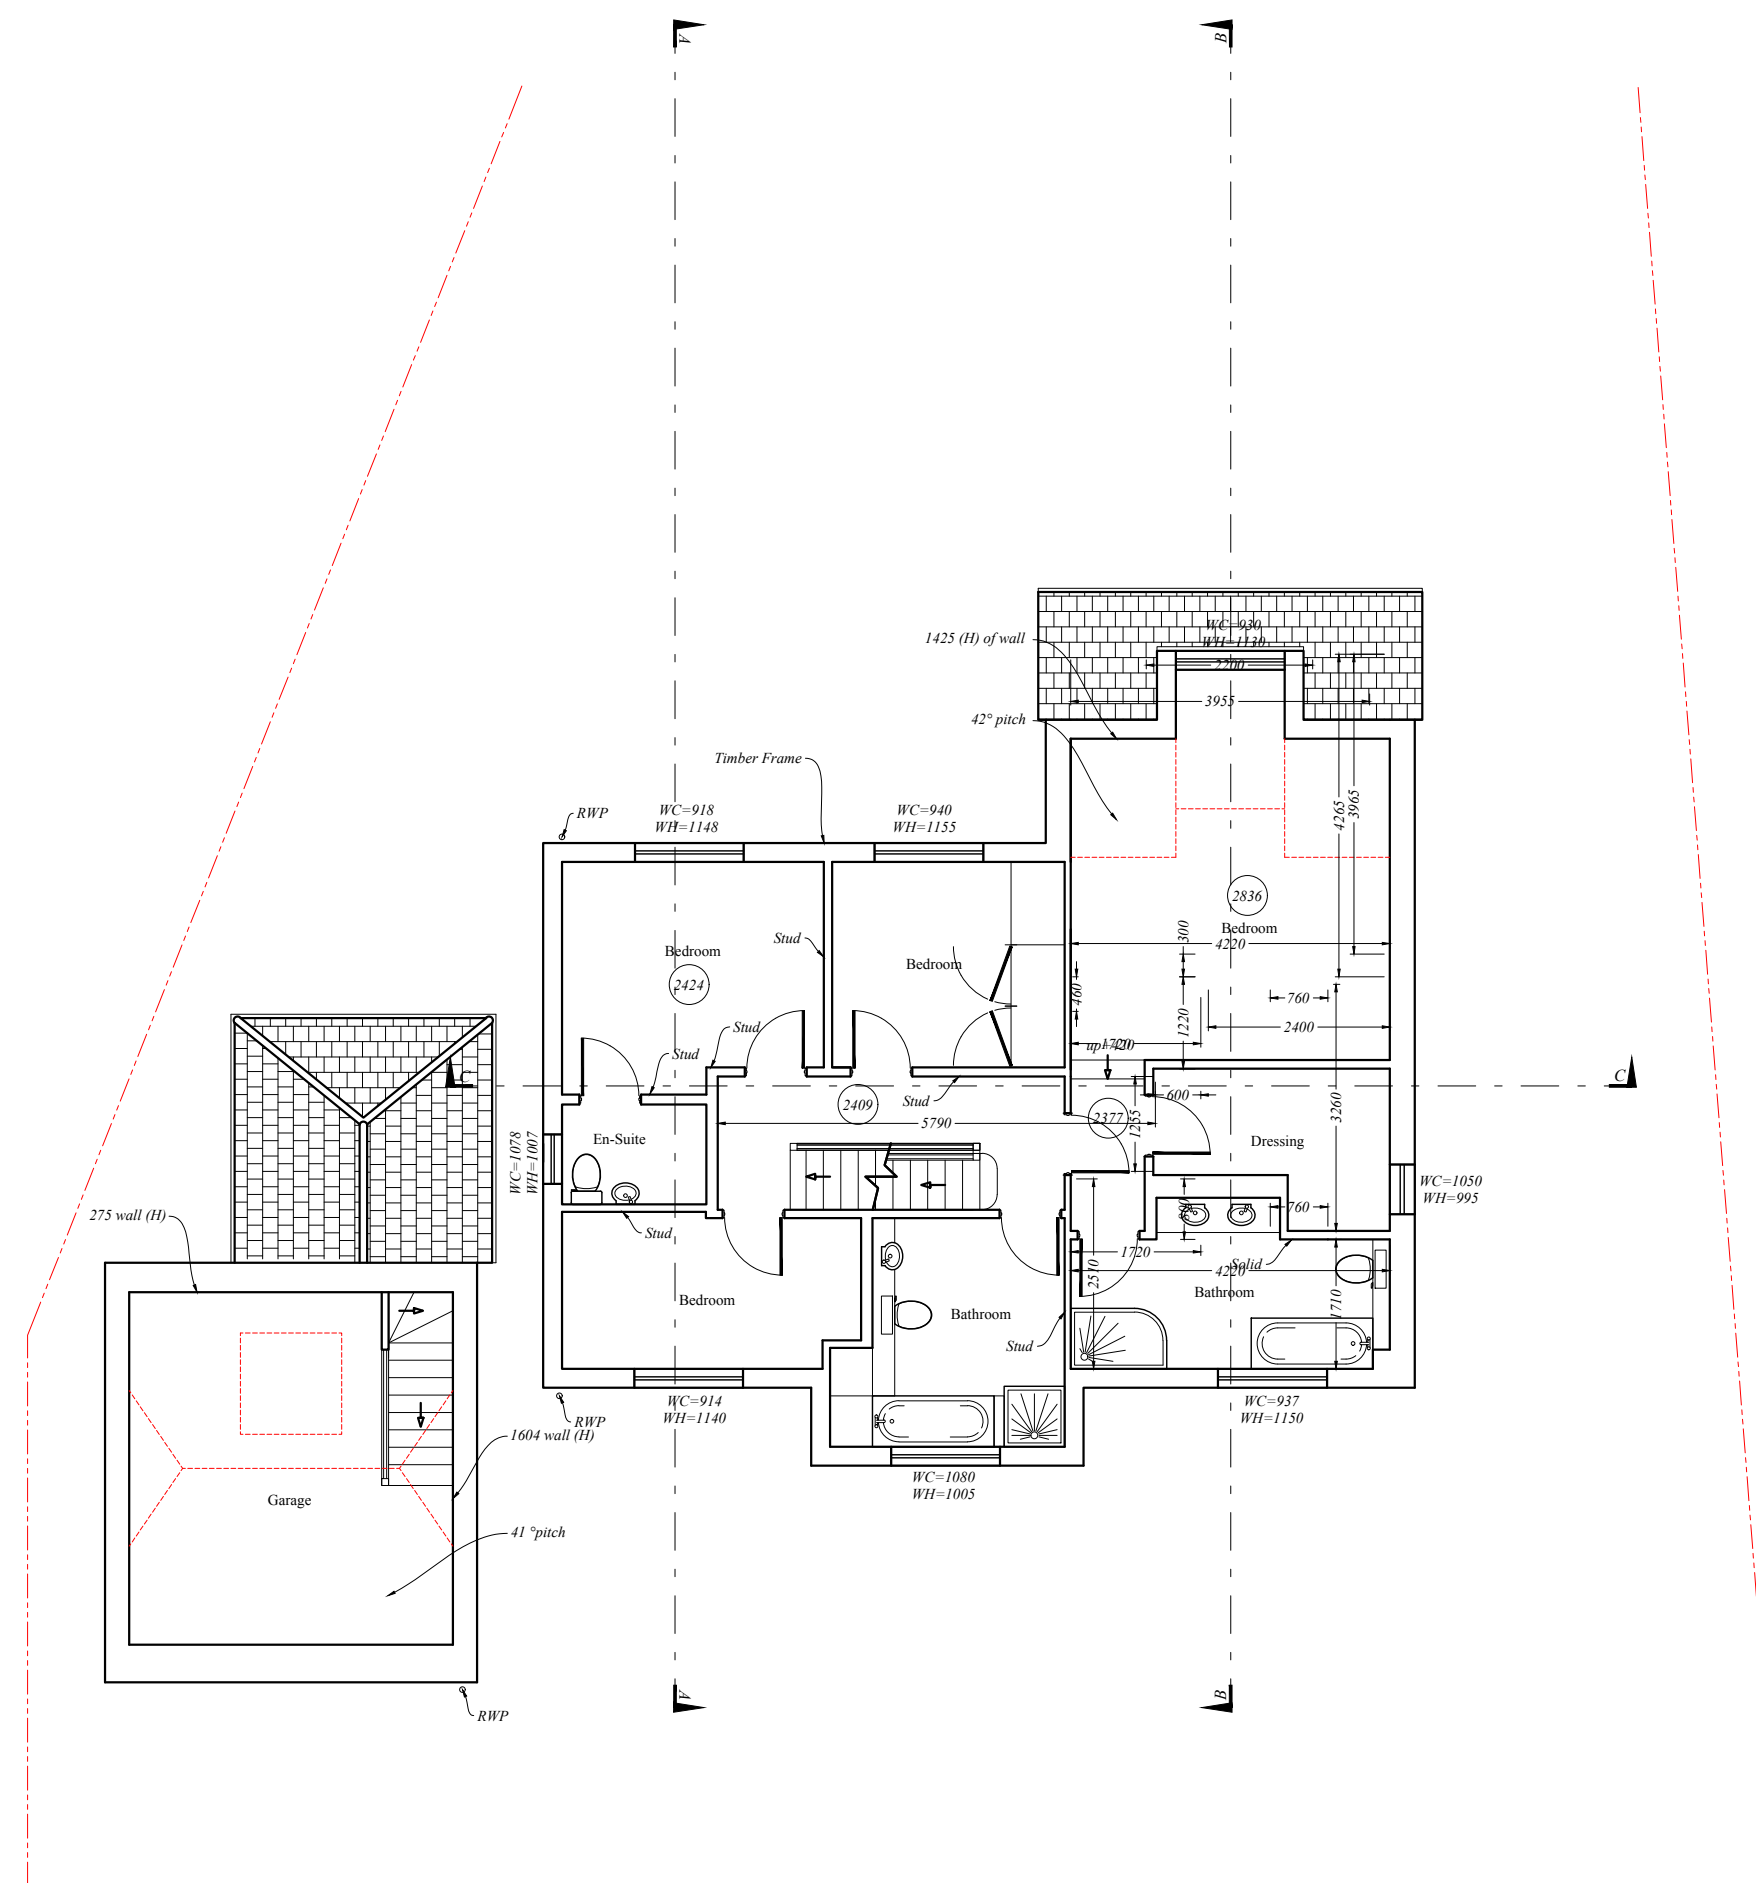


First Floor Plan

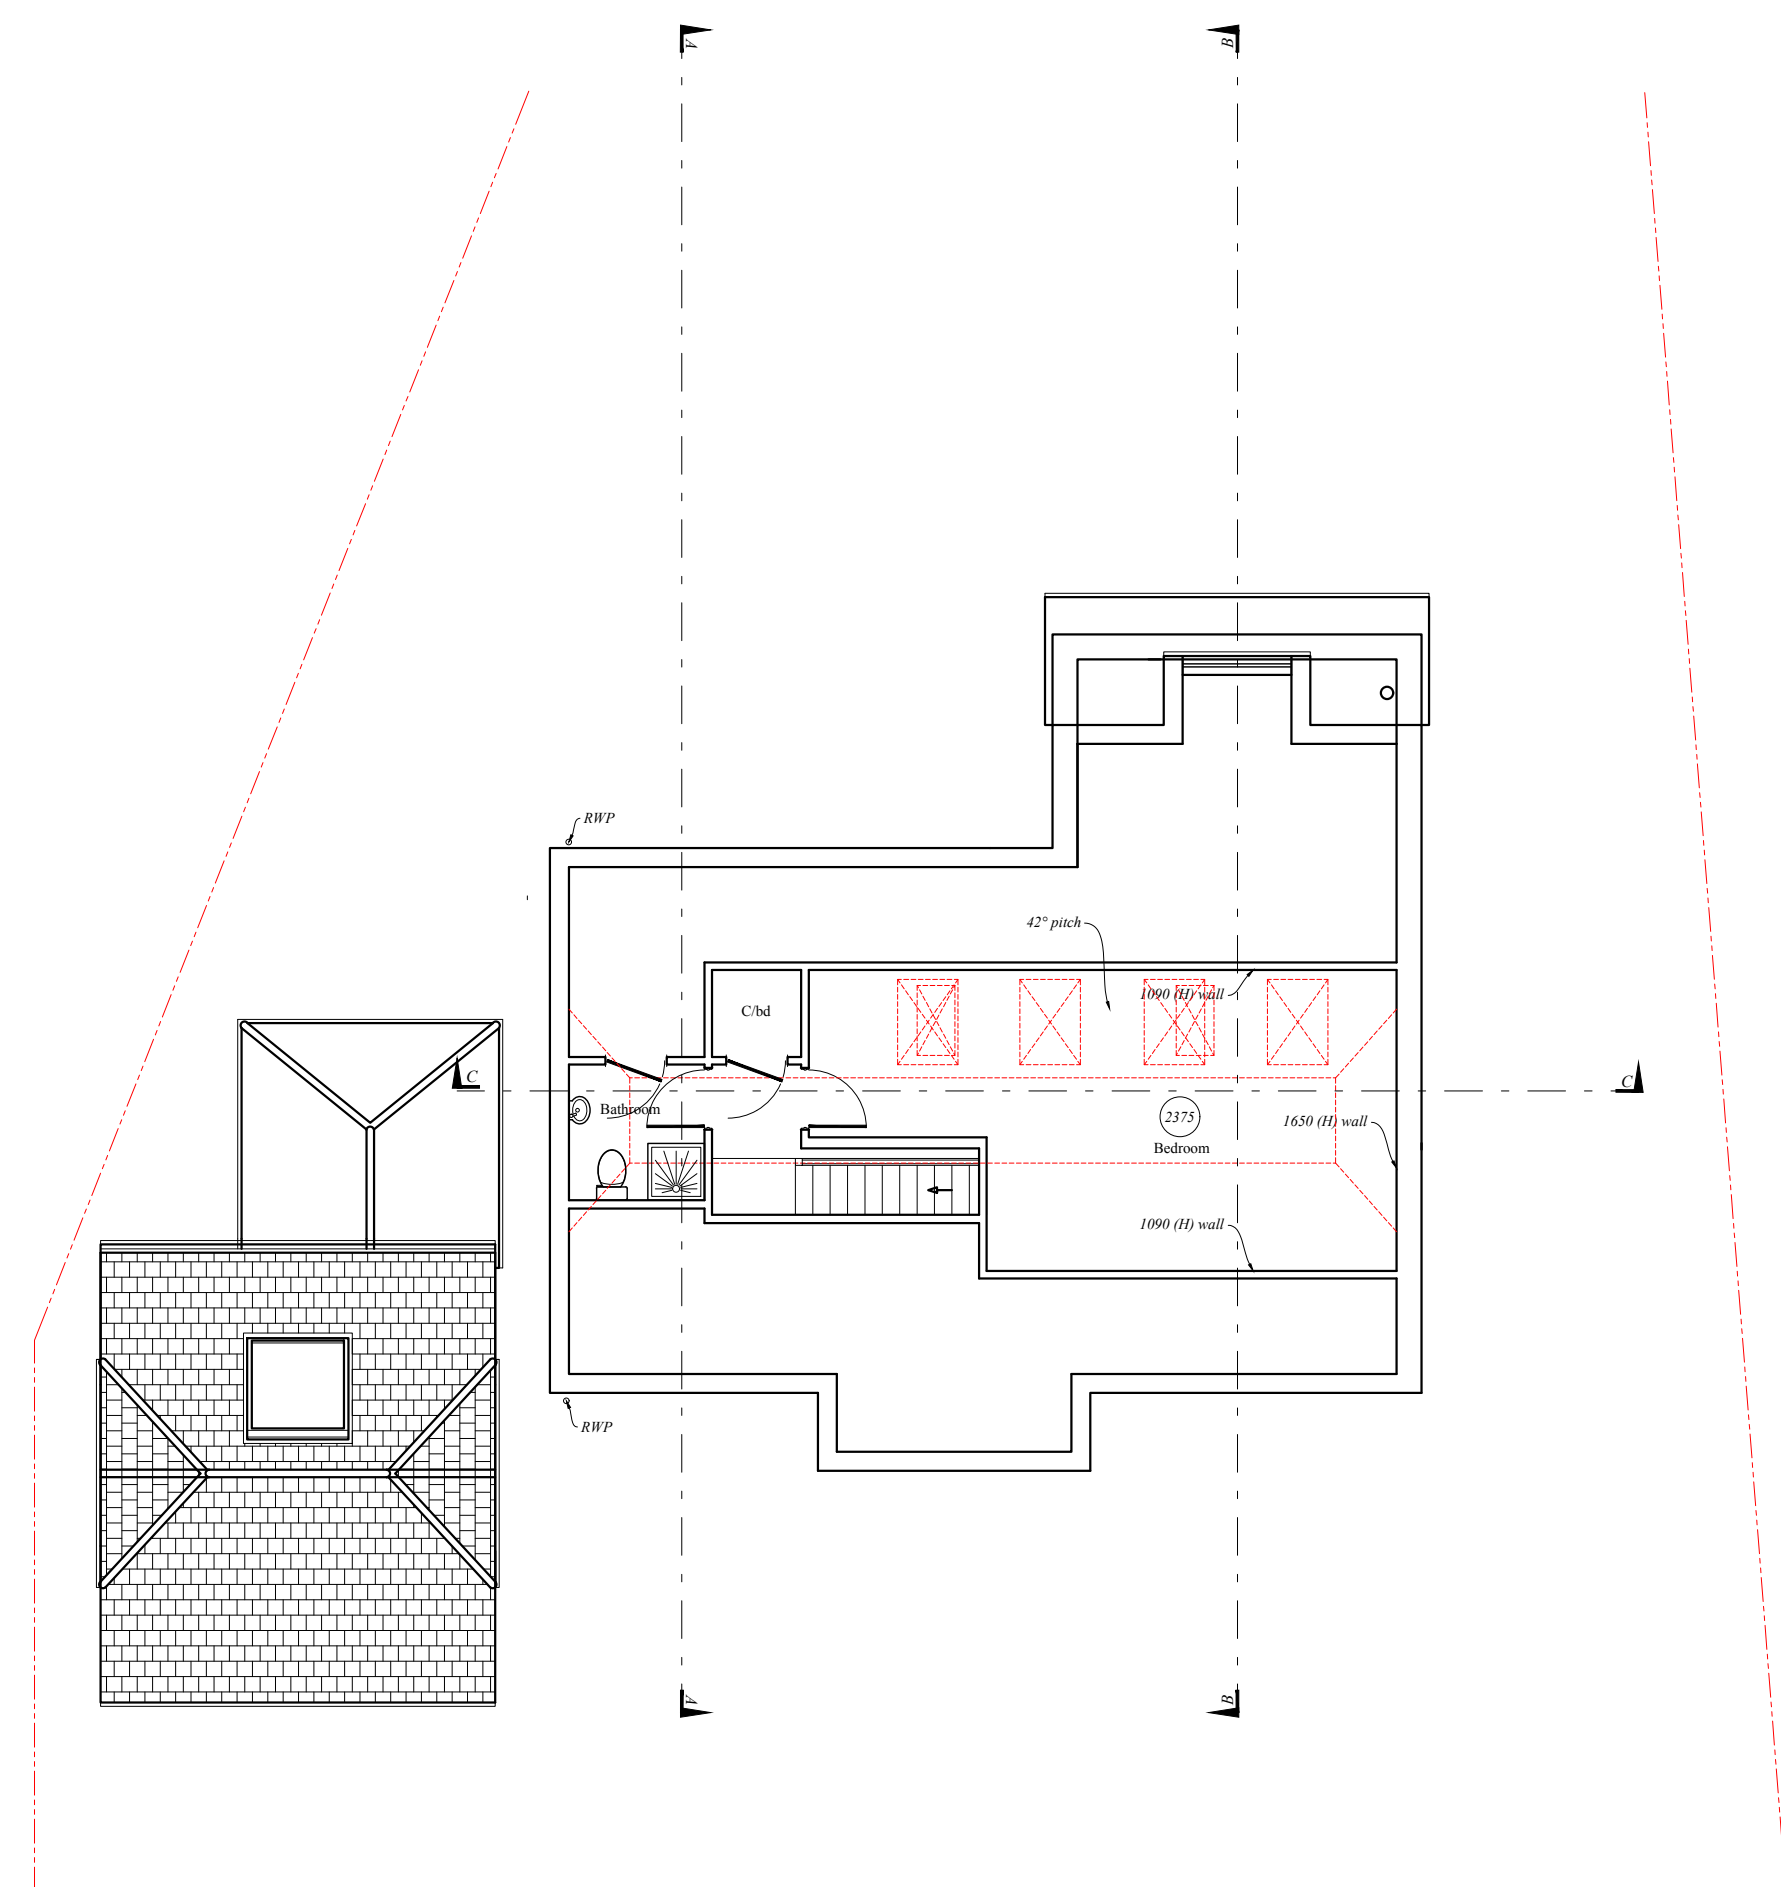

Loft Plan

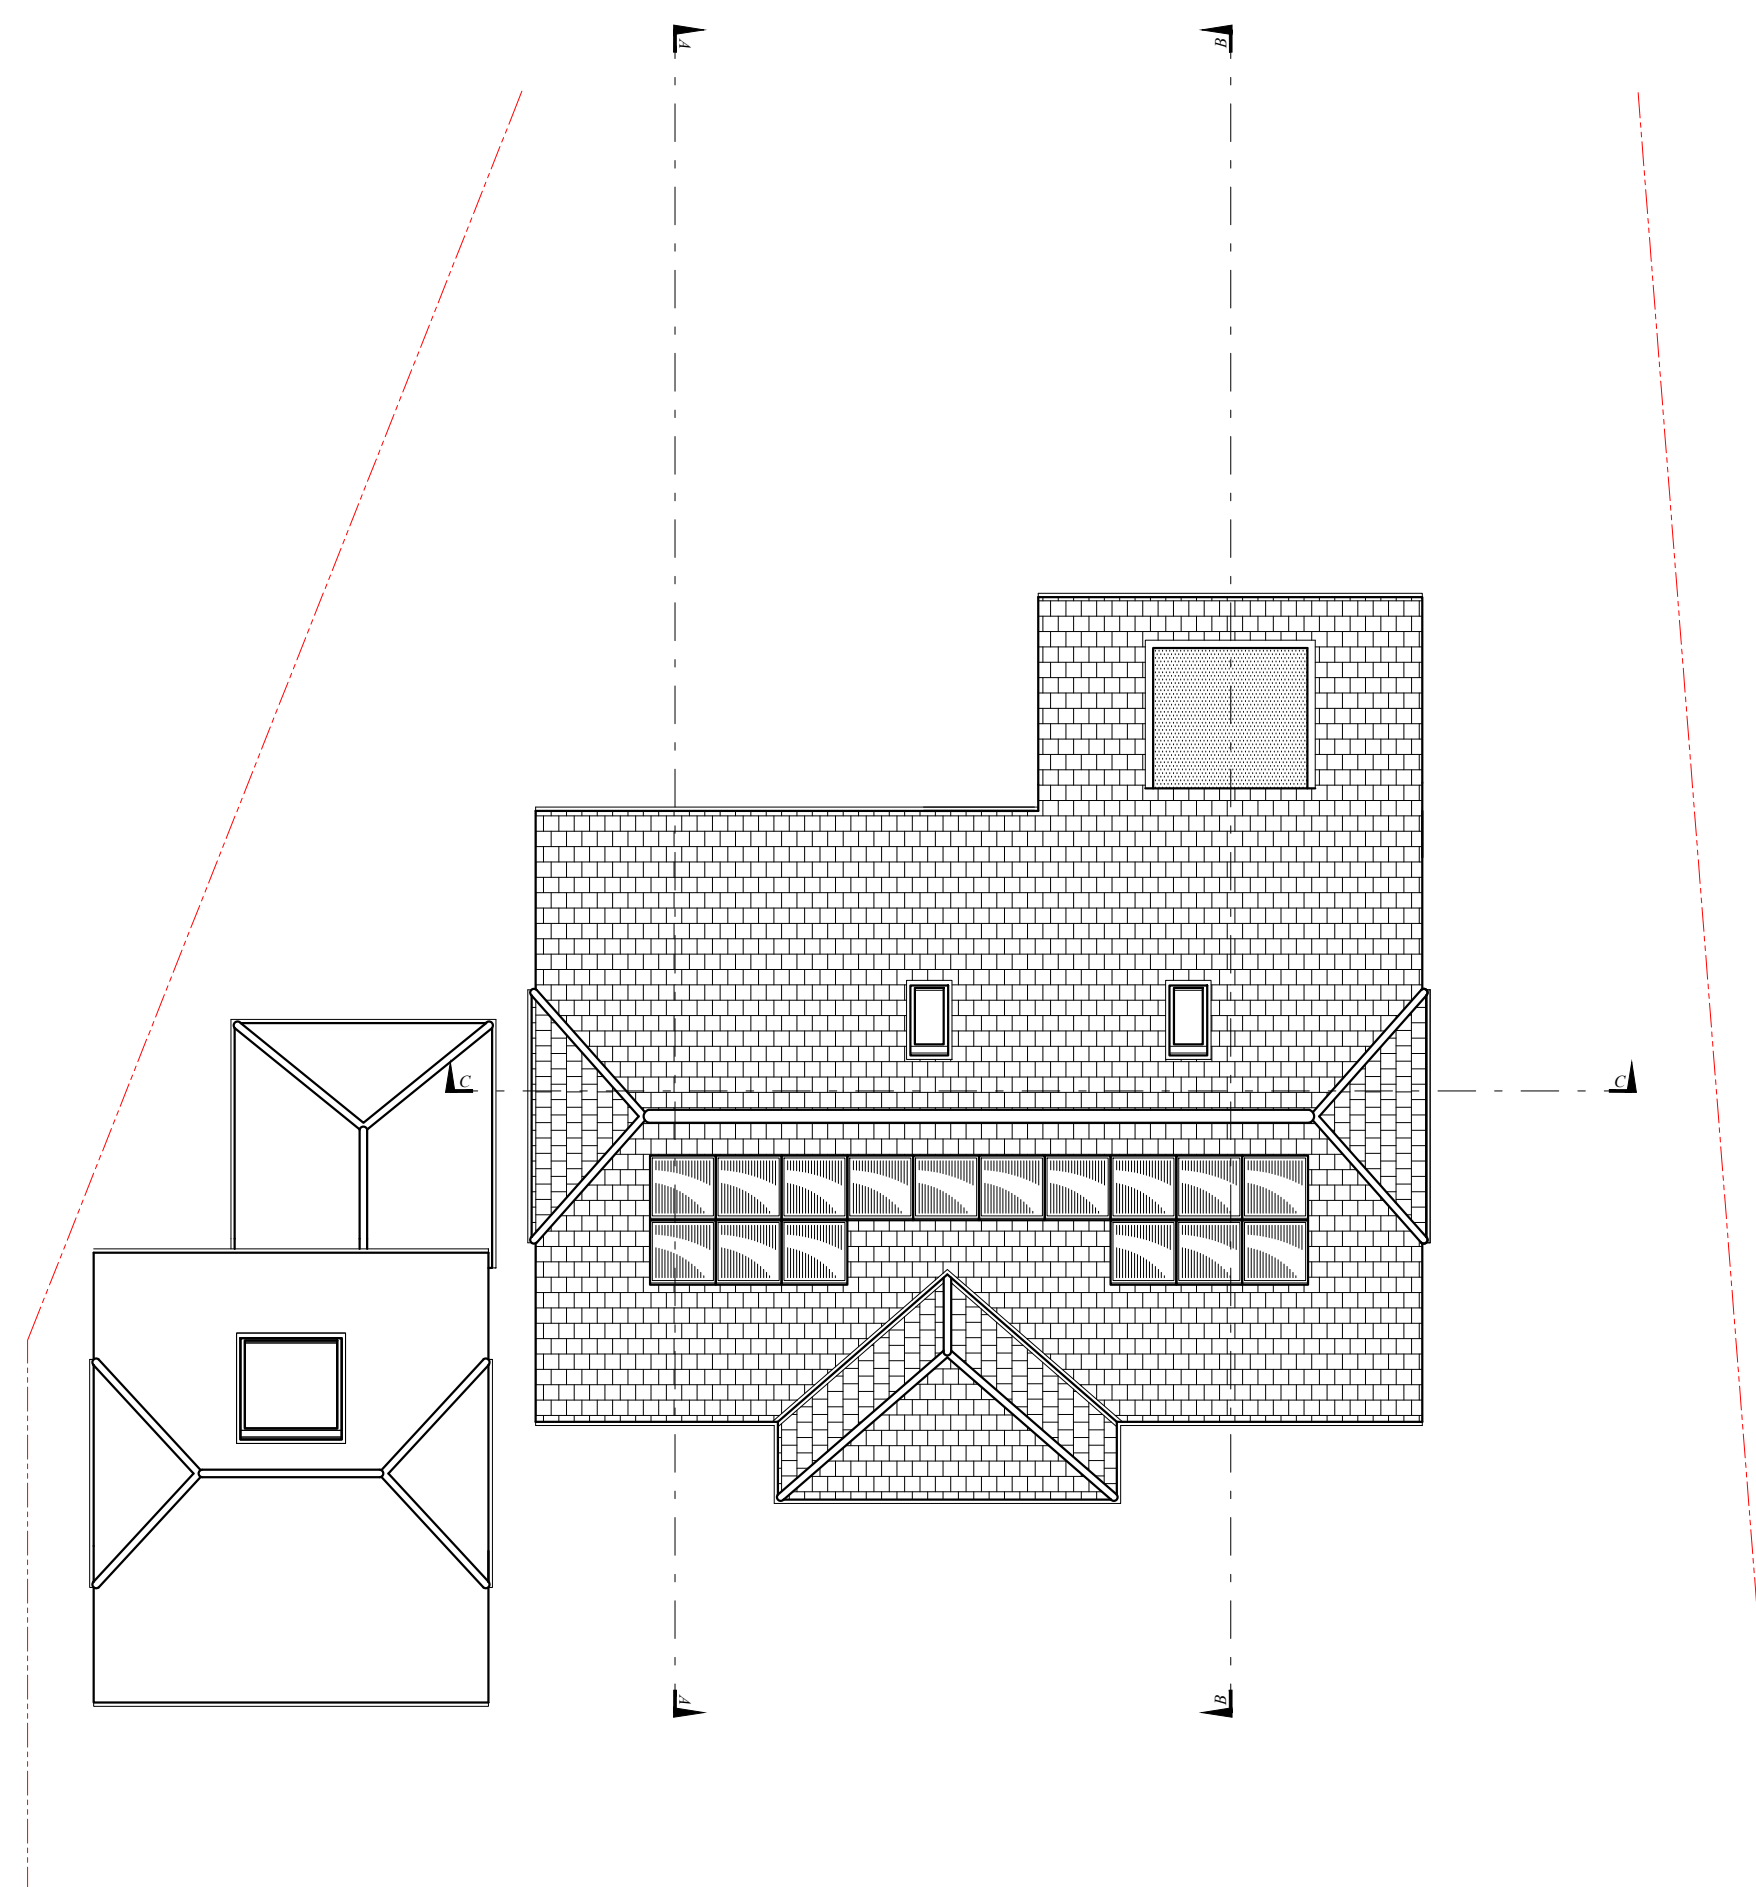

Roof Plan

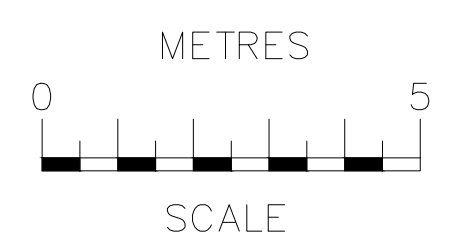

rev	date	description	
RB Design 3 Acres Avenue, Crawley Down, Crawley, West Sussex RH10 4LL Tel: 01342 323 766 Mob: 079585 998 928 Email: info@mosesandkiddesign.co.uk			
project	drawing	date	job no
4 Burston Gardens, Lingfield Road EAST GRINSTEAD RH19 2HD	WORKS	23.09.24	
drawn: Mr & Mrs Thwaites	PLANS EXISTING	scale: 1/10	price: PLN 01