




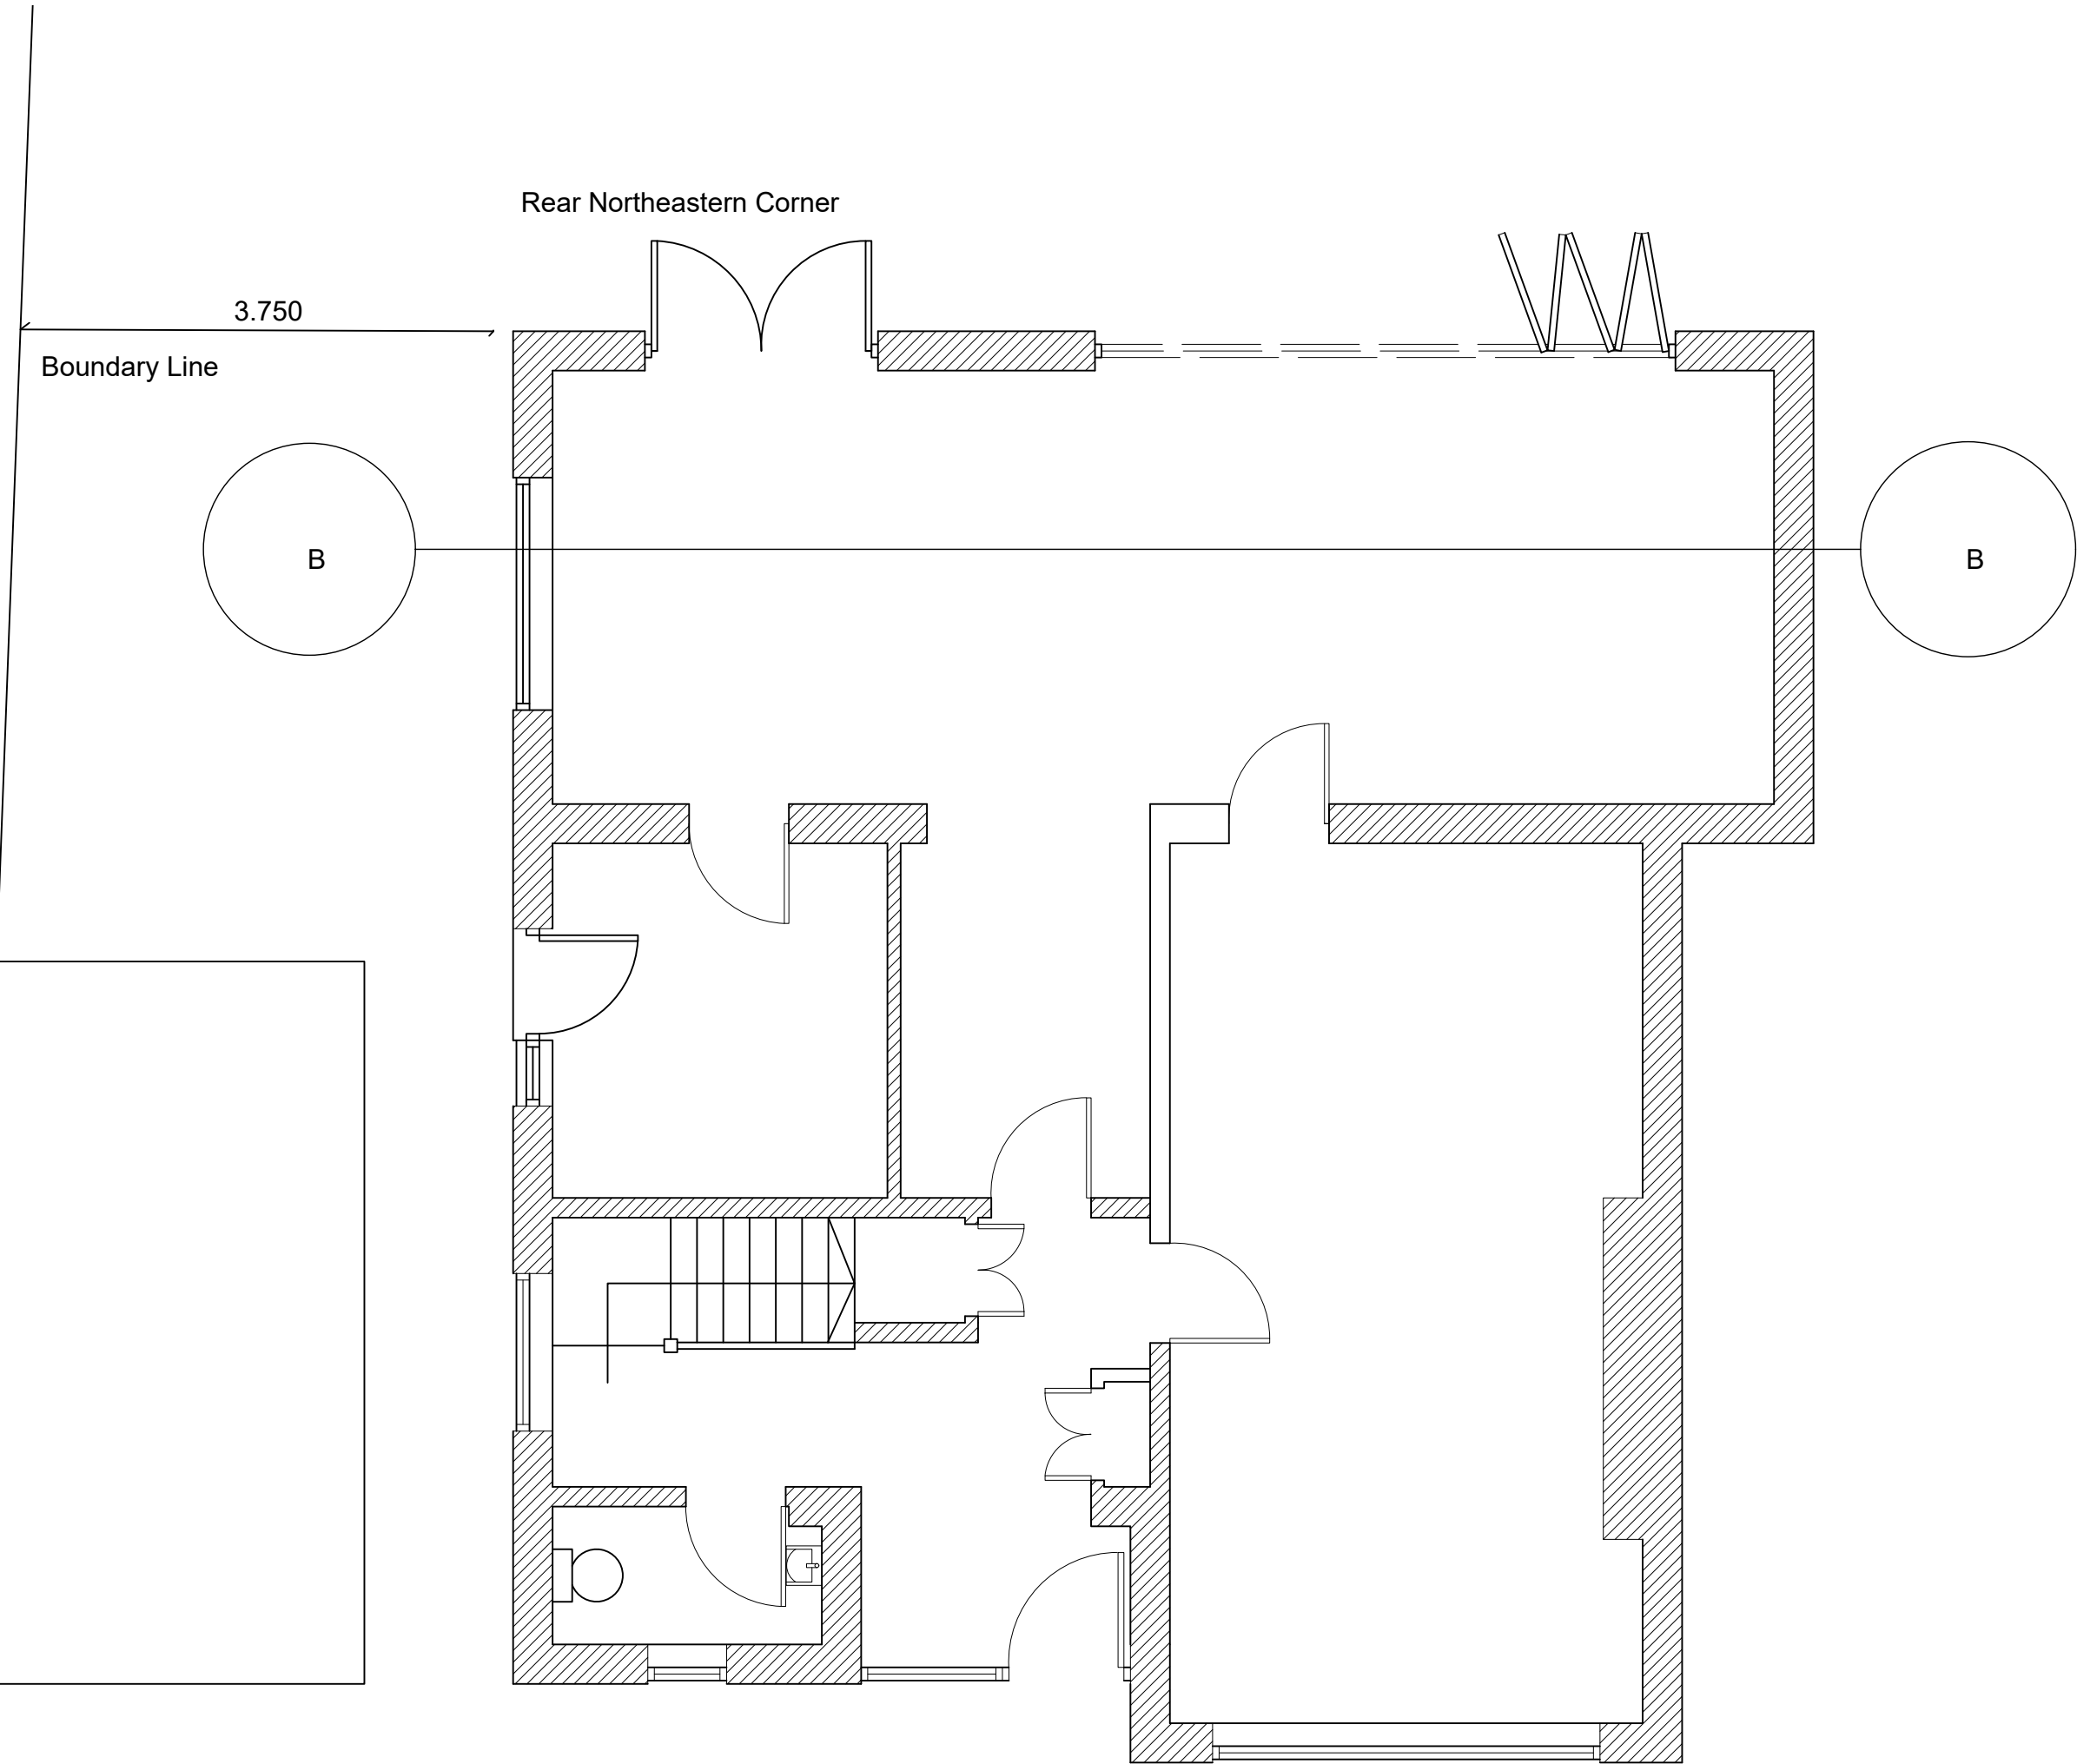


Existing Ground Floor @A1 1:50

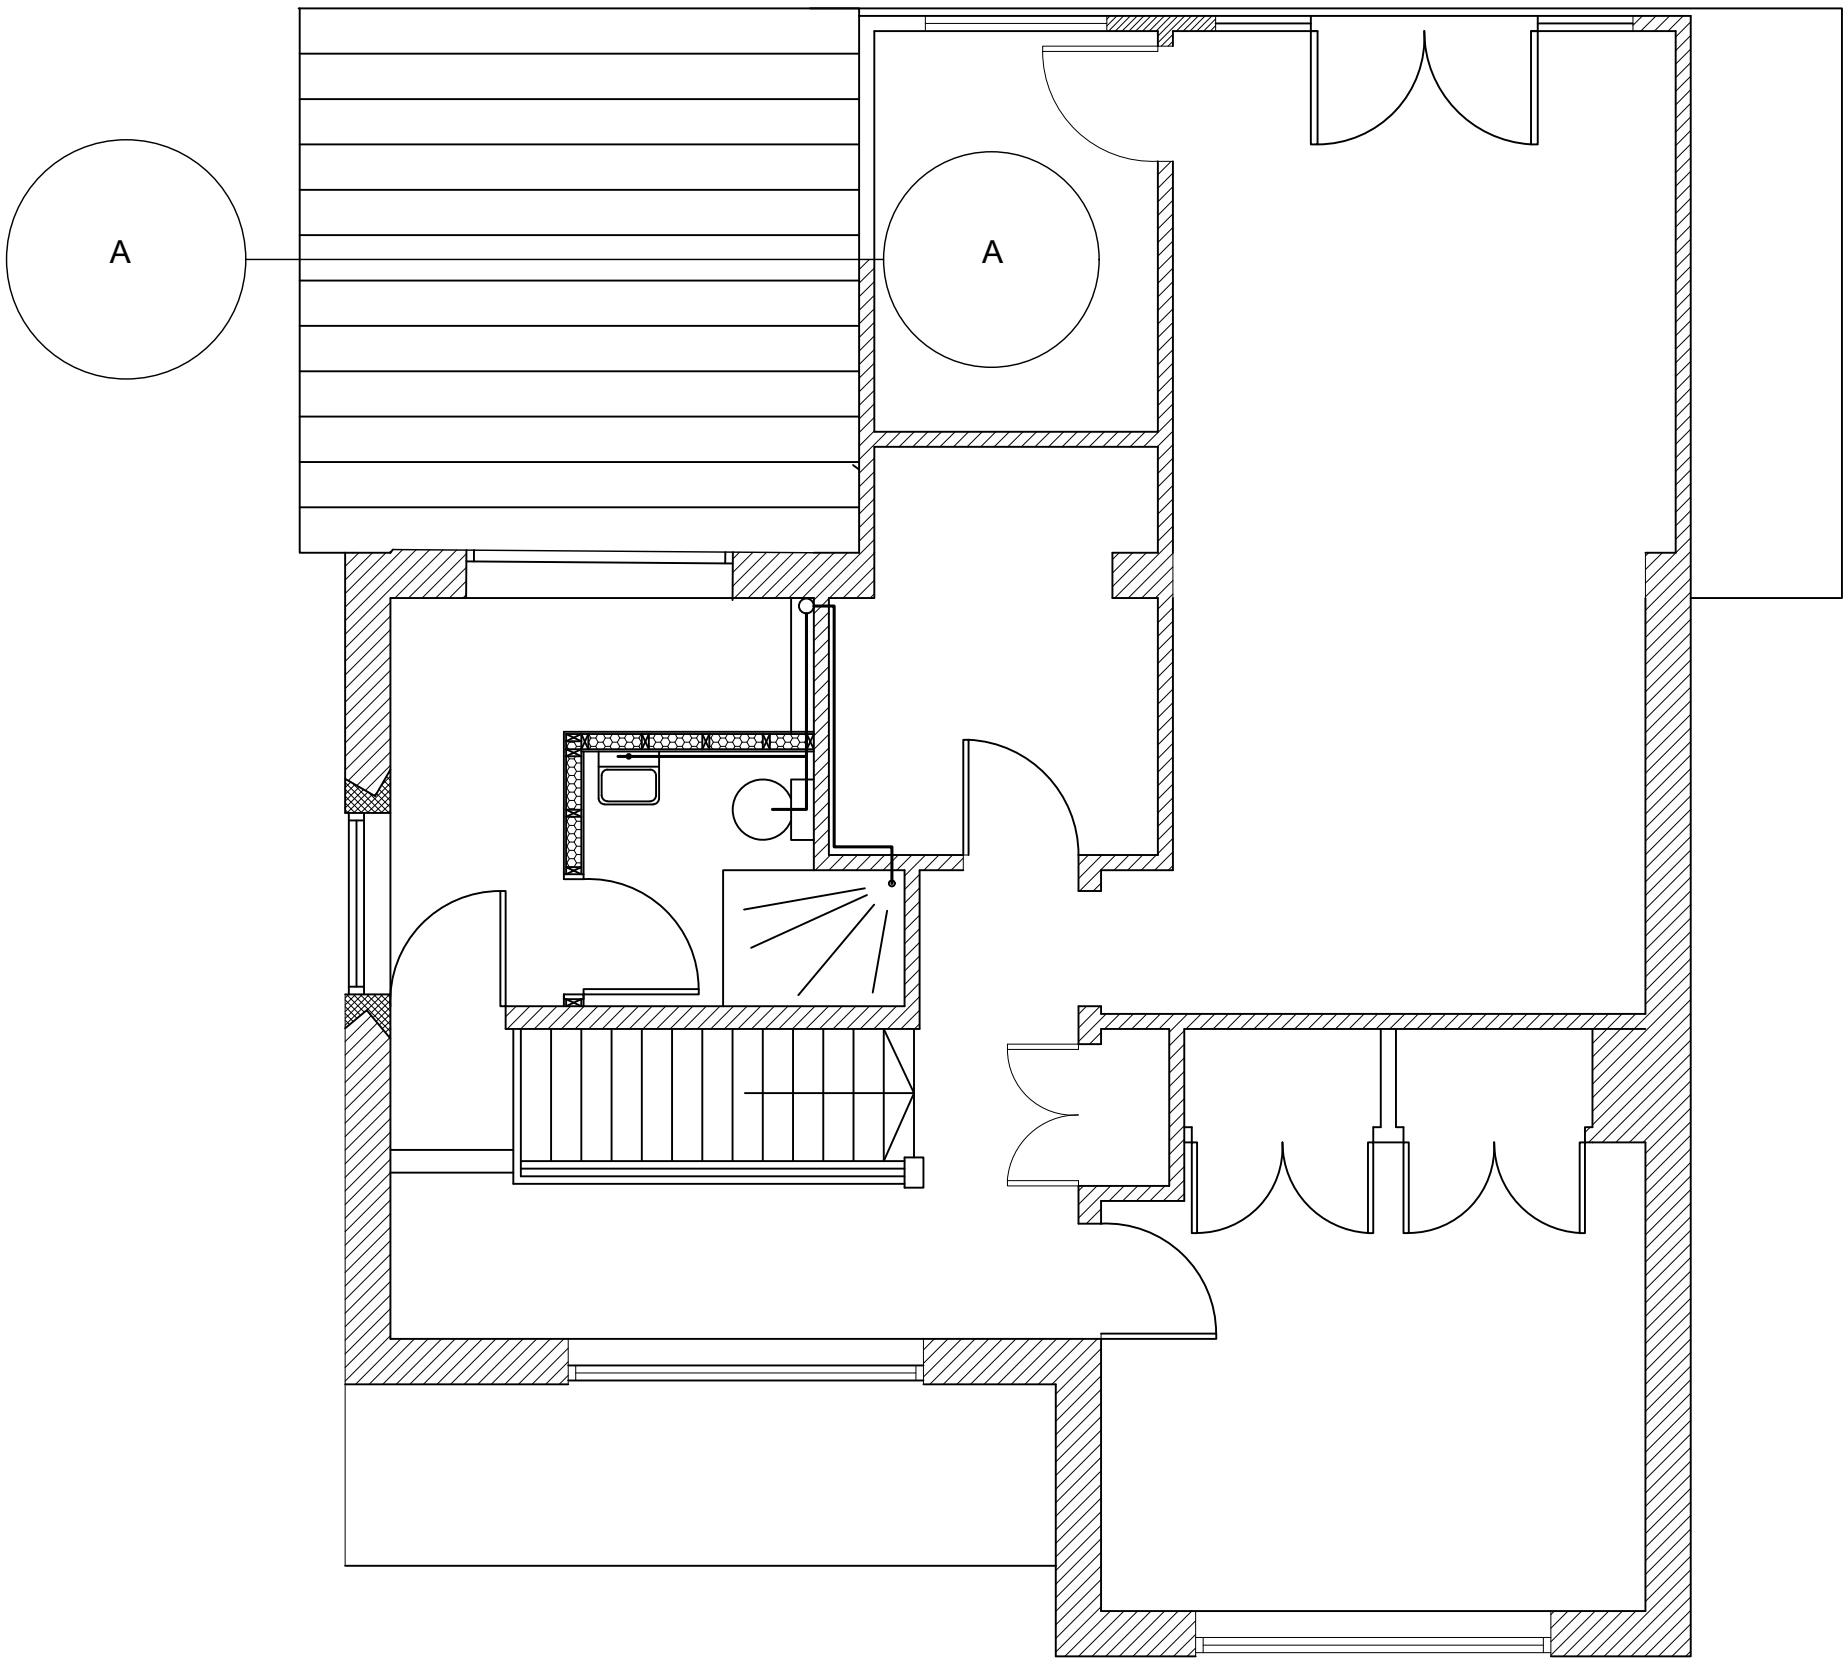

Existing First Floor @A1 1:50

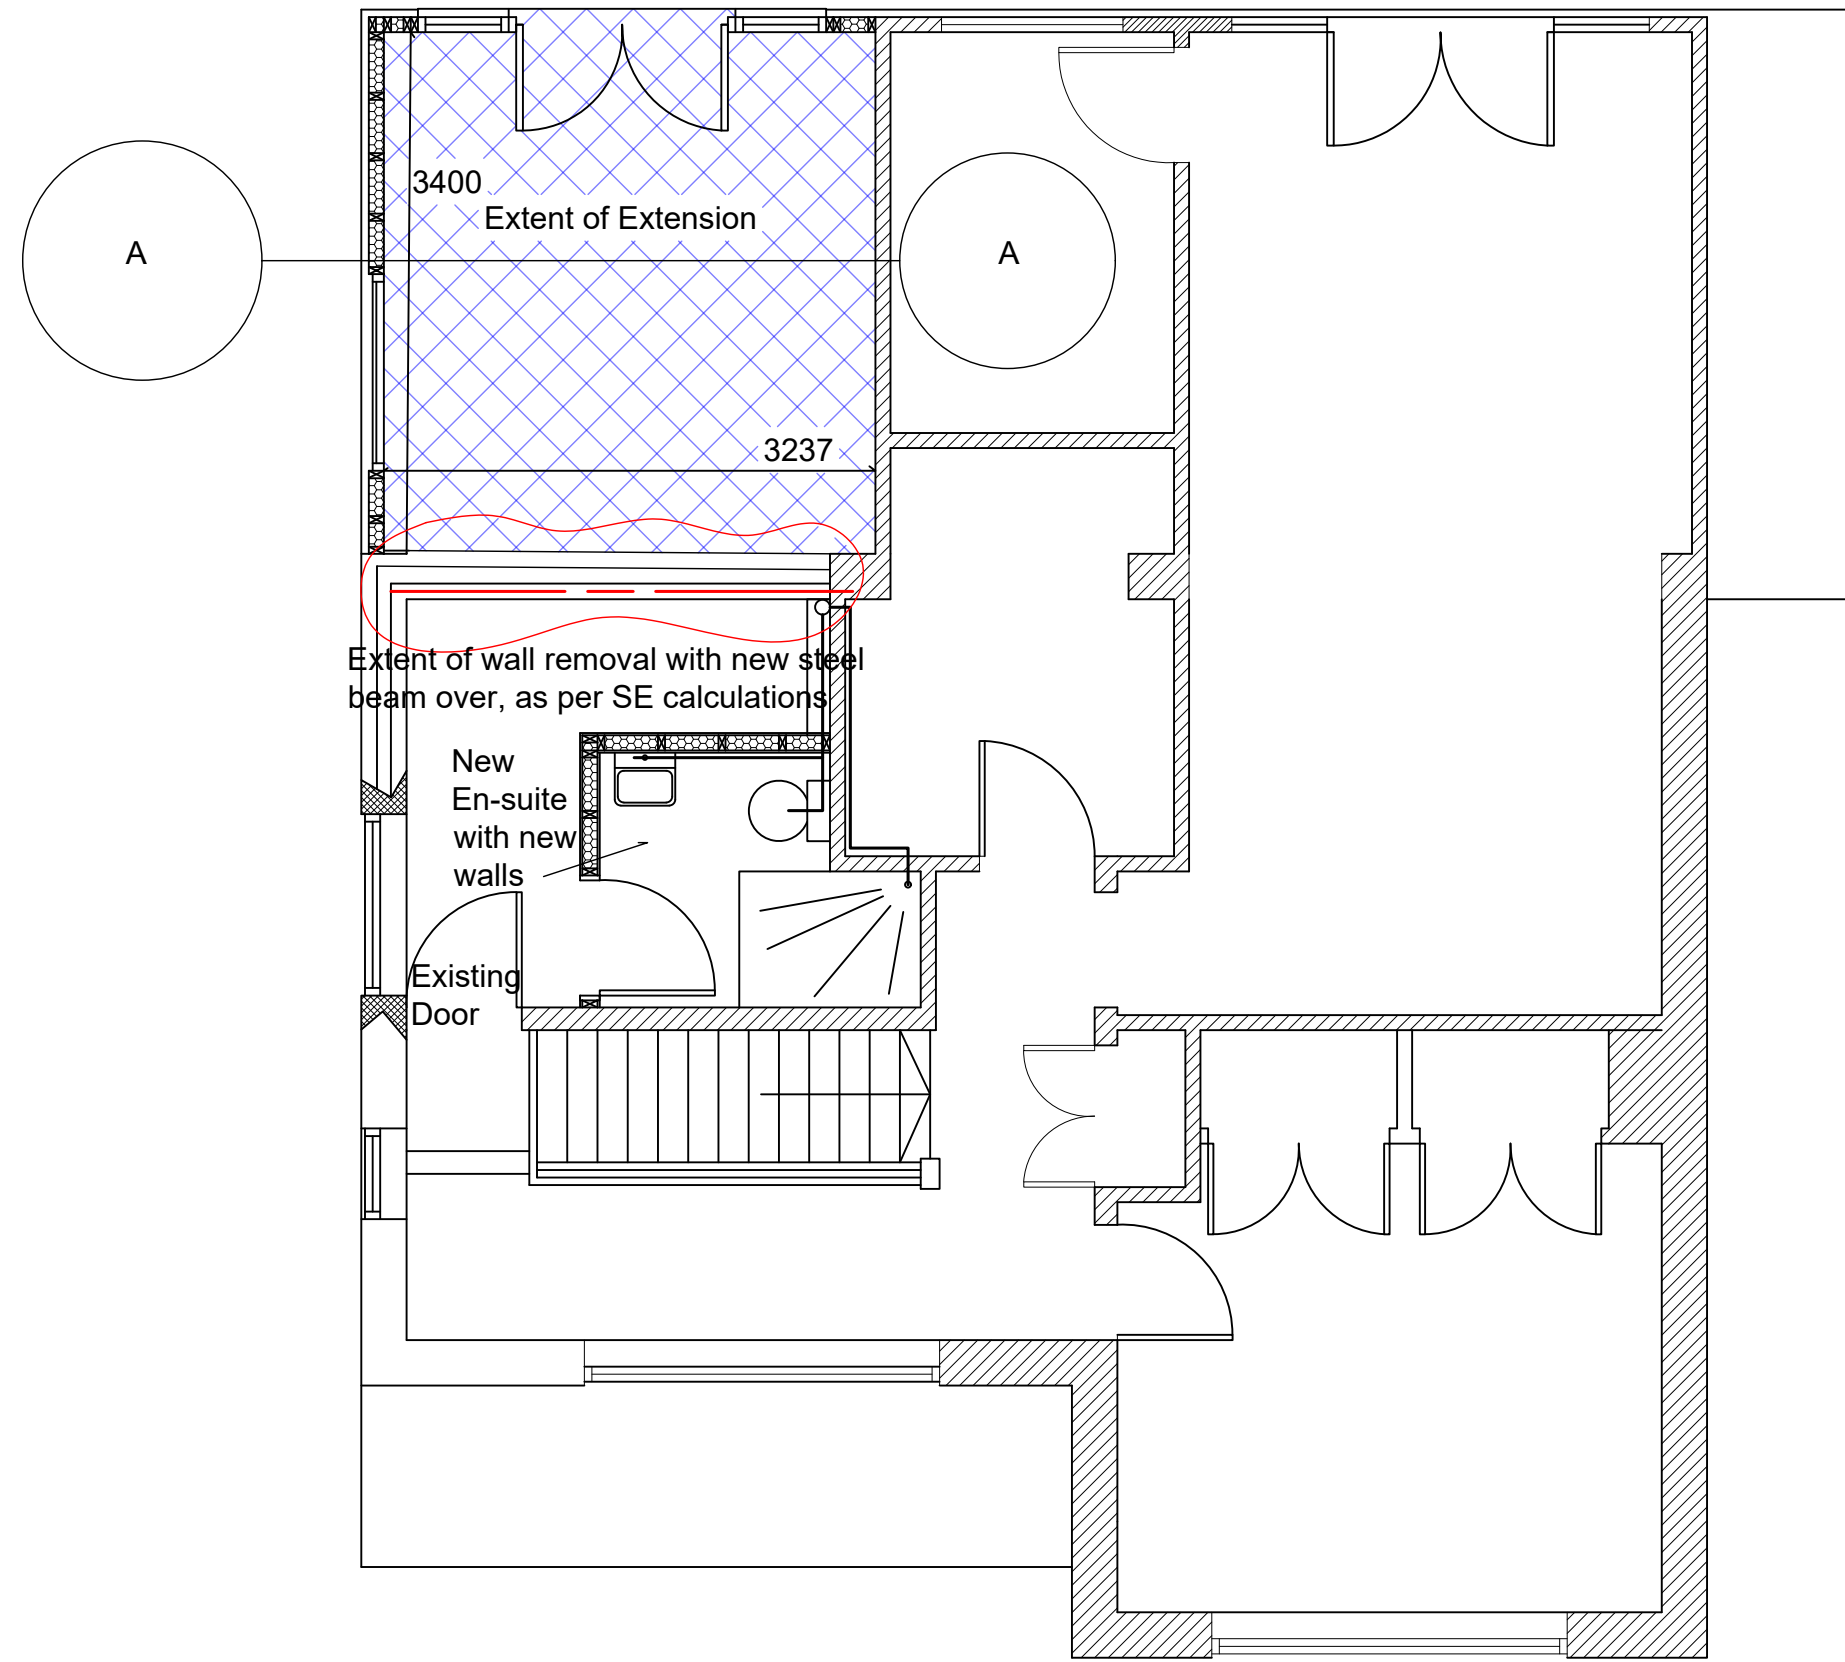

Proposed First Floor/Wall and roof removal Removal @A1 1:50
Showing extent of Extension

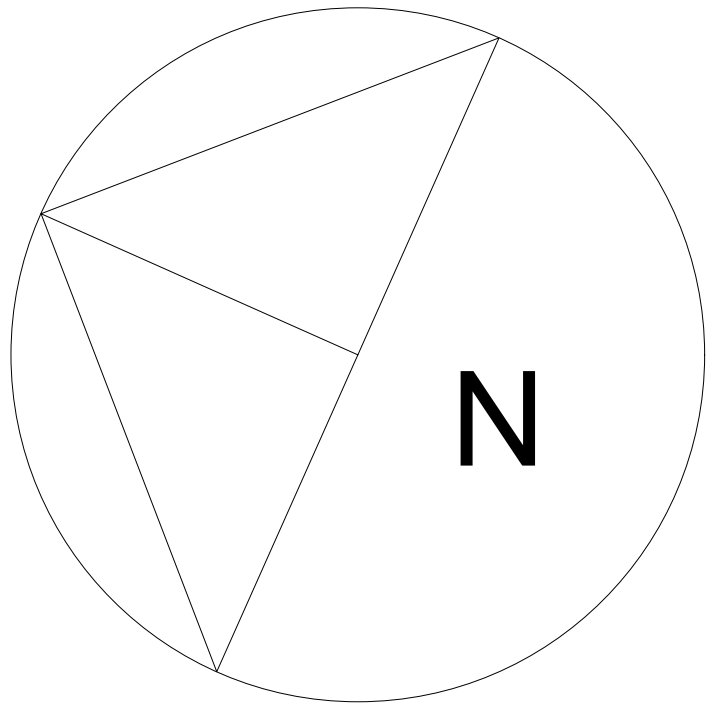

Project:

20 Marlborough Drive
Burgess Hill, RH15 0EU

Rear first floor extension with Juliet
Balcony to match the existing rear
elevation.


Drawing Titles:
Floor Plans and Elevations

As Proposed

As Existing

Mr & Mrs Dodds

Arrow Survey Consultants Ltd
Pond Cottage
Shortbridge Road
Pitdown
East Sussex
TN22 3XJ T: 07780 130524

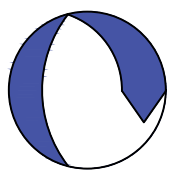

Scales:
1:50 1:100

Drawing No
1069PB

5 August 2025

Rev: 01



SCALE BAR 1:50 @ A1