



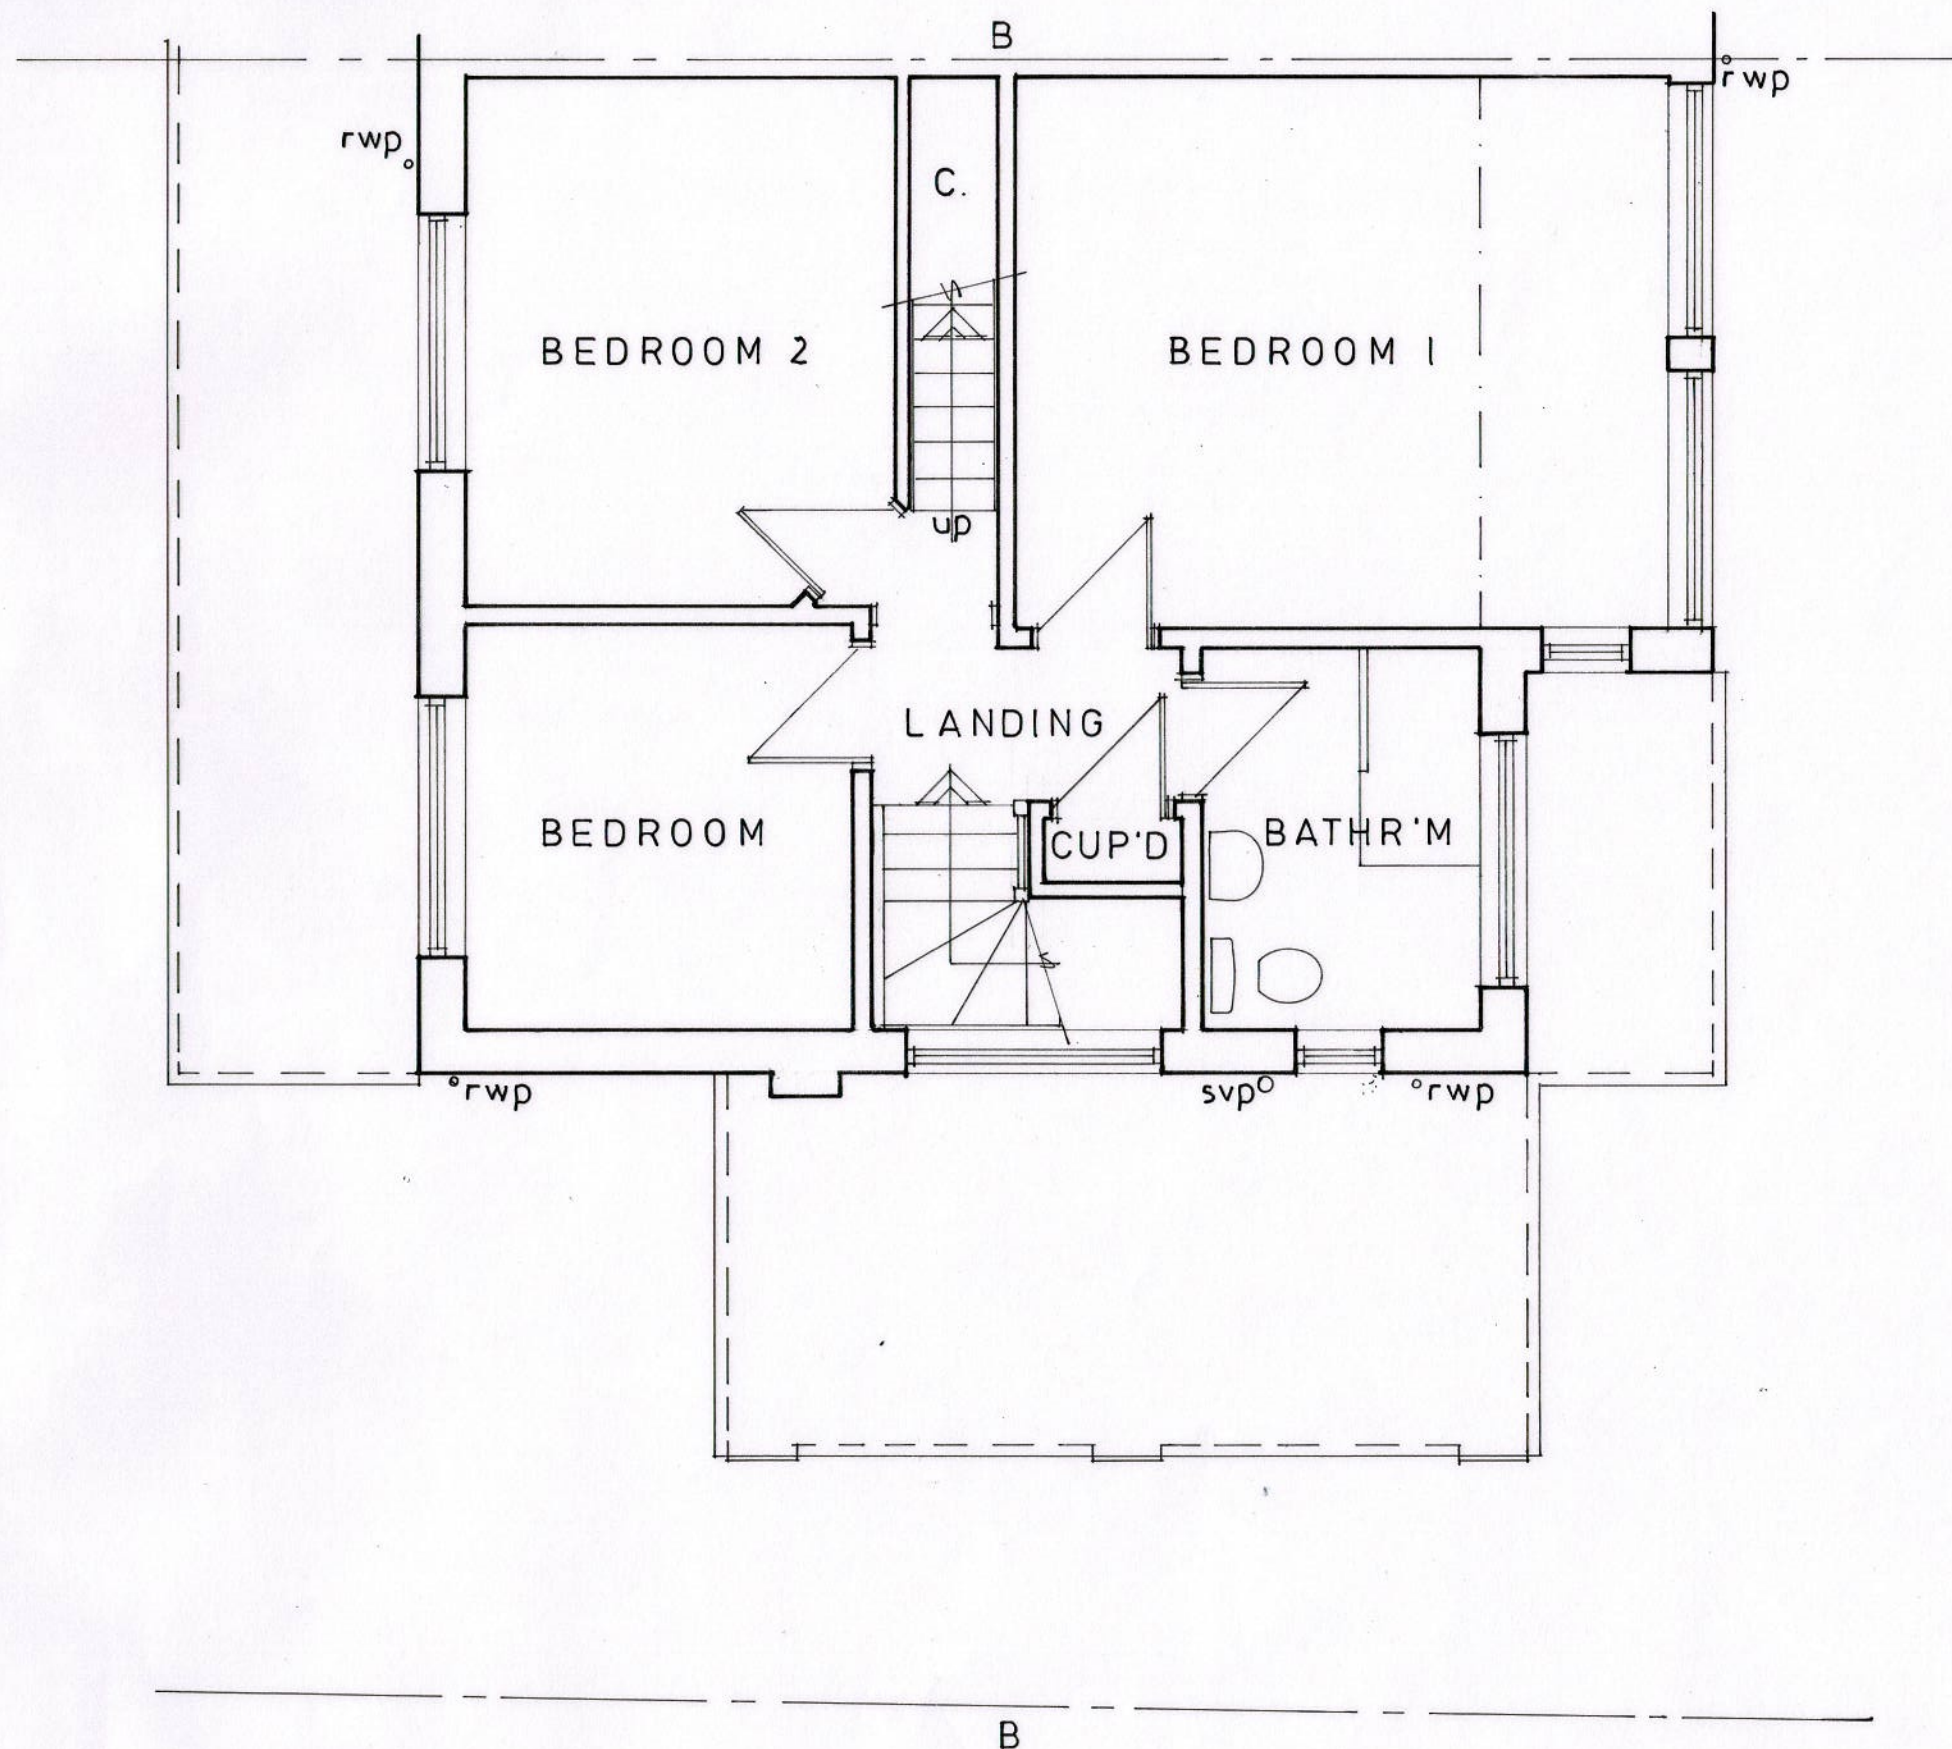

FIRST FLOOR PLAN

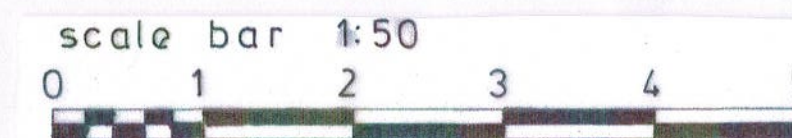

**Belmont Designs Practice
Limited**

37 Ashenground Road
Haywards Heath
West Sussex
RH16 4PS
email:james@belmont-designs.co.uk

Architectural Practice

Client
Mr J Brown &
Ms A Goodsell-Collett

Date Aug 2025
Scale 1:50 @ A3
Drawn JTM
Drawing No

Site
4 St Johns Avenue
Burgess Hill
RH15 8HH

B.029.25.03

Project
Proposed extensions
and alterations to property

copyright and all
dimensions to be
checked prior to
commencement

Existing First Floor Plan