



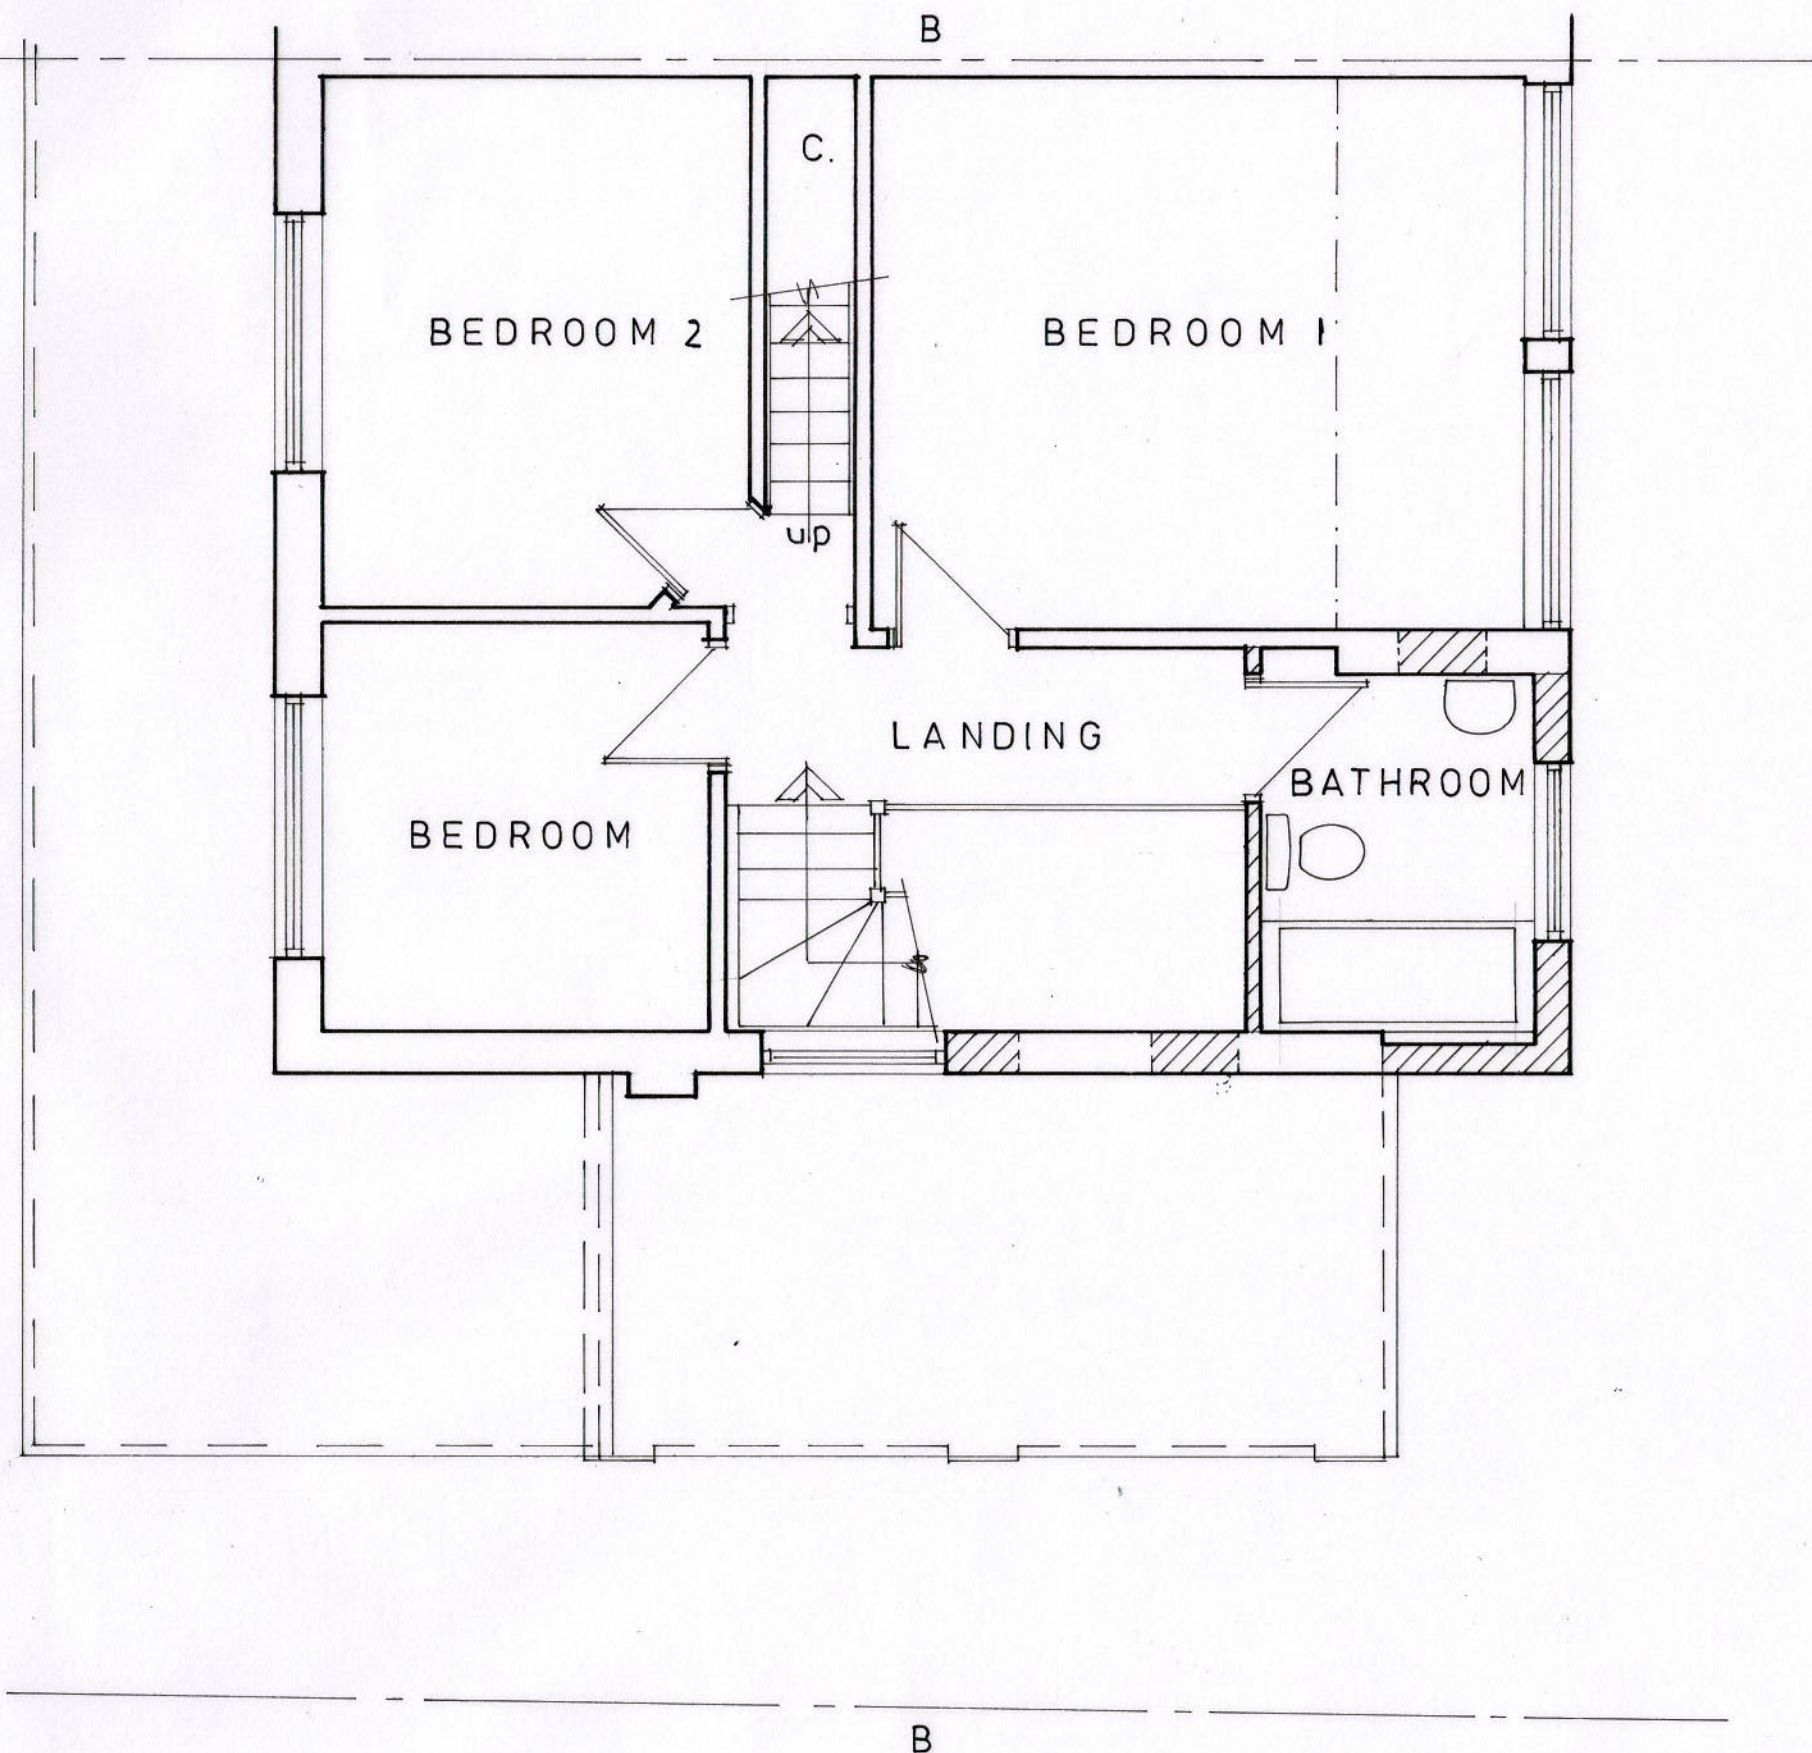

FIRST FLOOR PLAN

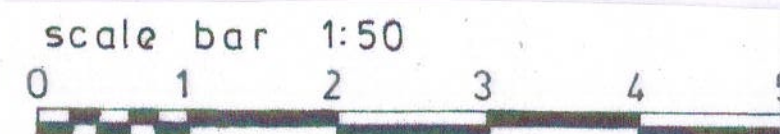

**Belmont Designs Practice  
Limited**

37 Ashenground Road  
Haywards Heath  
West Sussex  
RH16 4PS  
email:james@belmont-designs.co.uk

**Architectural Practice**

Client  
Mr J Brown &  
Ms A Goodsell-Collett

Site  
4 St Johns Avenue  
Burgess Hill  
RH15 8HH

Project  
Proposed extensions  
and alterations to property

**Proposed First Floor Plan - Planning**

Date Aug 2025  
Scale 1:50 @ A3  
Drawn JTM  
Drawing No

**B.029.25.07**

copyright and all  
dimensions to be  
checked prior to  
commencement