

General Note(s):

- This document contains confidential and proprietary information that cannot be reproduced or divulged, in whole or in part, without prior written authorisation from Carnegie Steel Buildings Ltd.
- Carnegie Steel Buildings Ltd is to be notified immediately of suspected omissions or discrepancies.
- All dimensions in millimetres, unless otherwise stated.
- Copyright @ CARNEGIE STEEL BUILDINGS LTD - Registered in England and Wales No.04820578.

FOR PLANNING



Proposed North Elevation
1:100



Proposed South Elevation
1:100




Proposed West Elevation
1:100

Aluminum Fascia to match
Refectory

Sandstone Cladding
to match material
of the Refectory

Planting details can
be found in
1232-ENP-SI-00-DR-L-90304

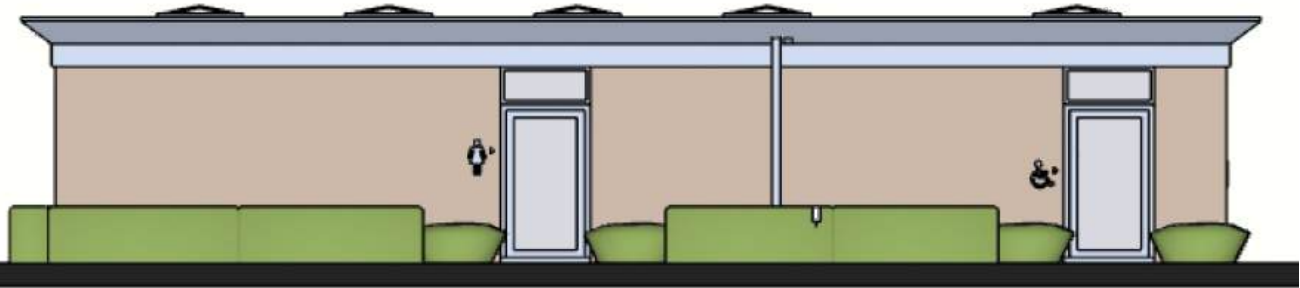

Proposed East Elevation
1:100



• Carnegie Steel Buildings Ltd T/A BM Steels • Email: info@bmsteels.co.uk
• Address: The Beeches, Old Ln, Tatsfield, Westerham TN16 2LH • Phone: 01959 572501

PROJECT TITLE:
Proposal on Juhring & Hobbs
Field, Saint Hill Manor

DRAWING TITLE:
Refectory Washroom -
Proposed Elevations.

CLIENT:
COSRECI

DRAWN: CG	CHECKED: CG	DATE: 26/09/2025	SCALE: 1:100@A3
PROJECT NO: 1093.01	DRAWING NO: 029	REV: A	SHEET NO: 1/1