

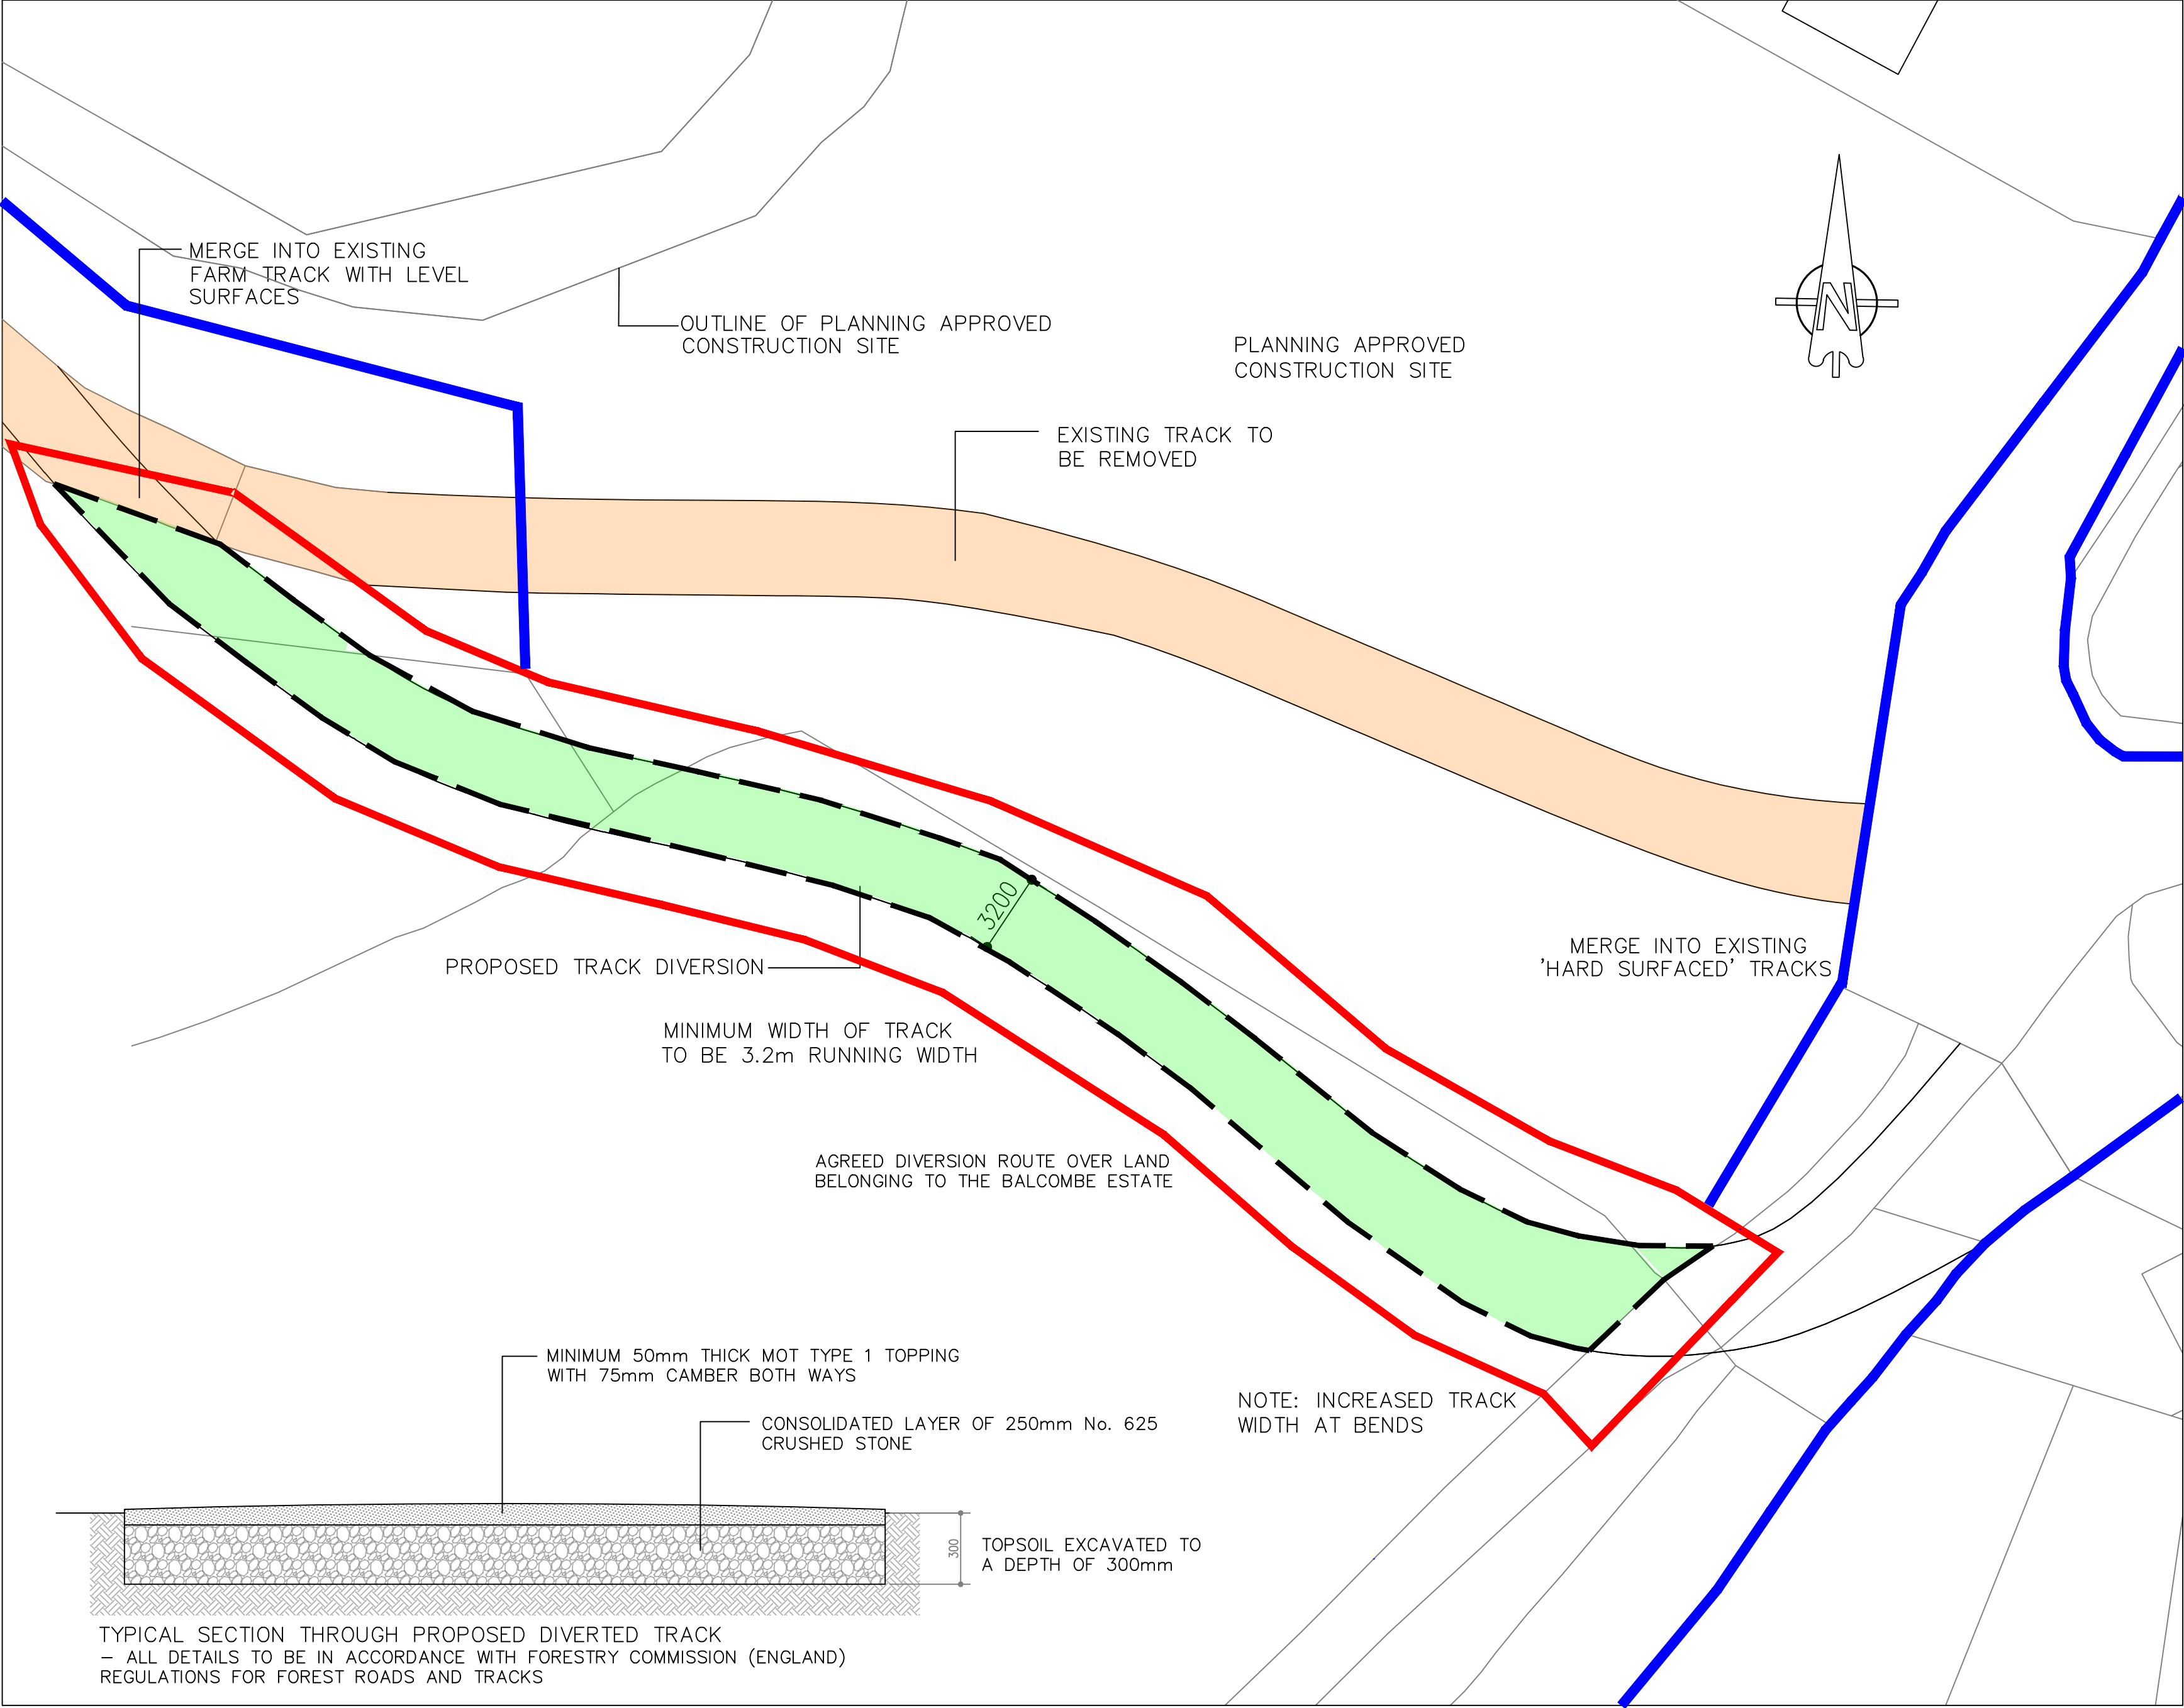


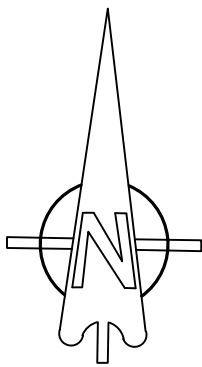

REV.D-MINOR MODS 16/10/2025
REV.C-TITLE MODS 13/10/2025
REV.B-MINOR MODS 17/04/2025
REV.A-MINOR MODS 21/03/2025

FOR DICKINSON TRUST		
SITE THE BALCOMBE ESTATE, CHURCH LANE, ARDINGLY, HAYWARDS HEATH. RH17 6UR		
TITLE PART SITE PLAN SHOWING DIVERSION OF EXISTING FARM TRACK		
SCALE 1: 200 ©A2	DRAWN AH 02/25	DRAWING NO. 02 REV D

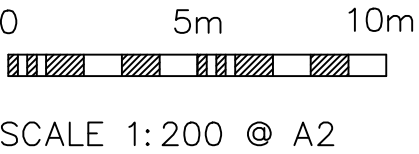