



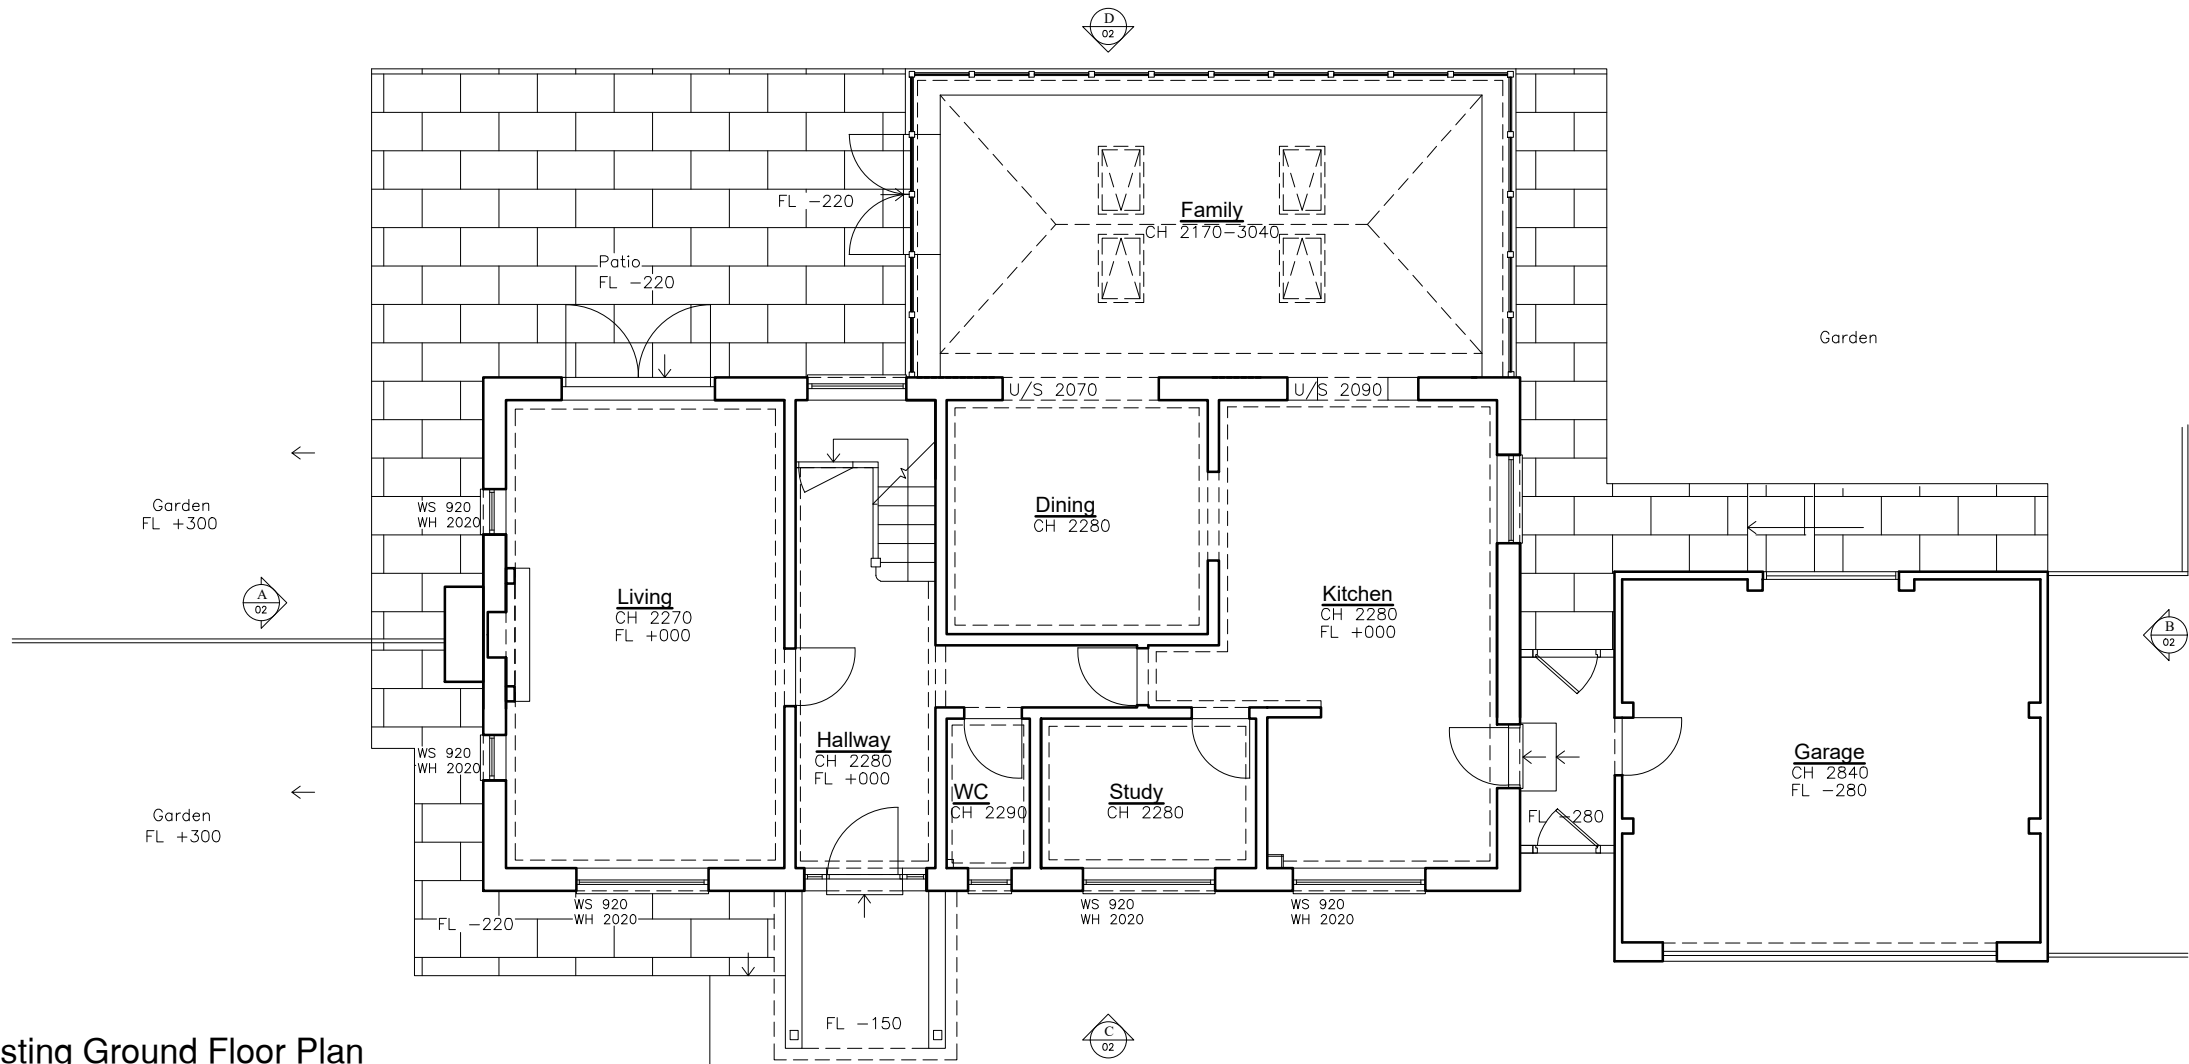


Existing Ground Floor Plan

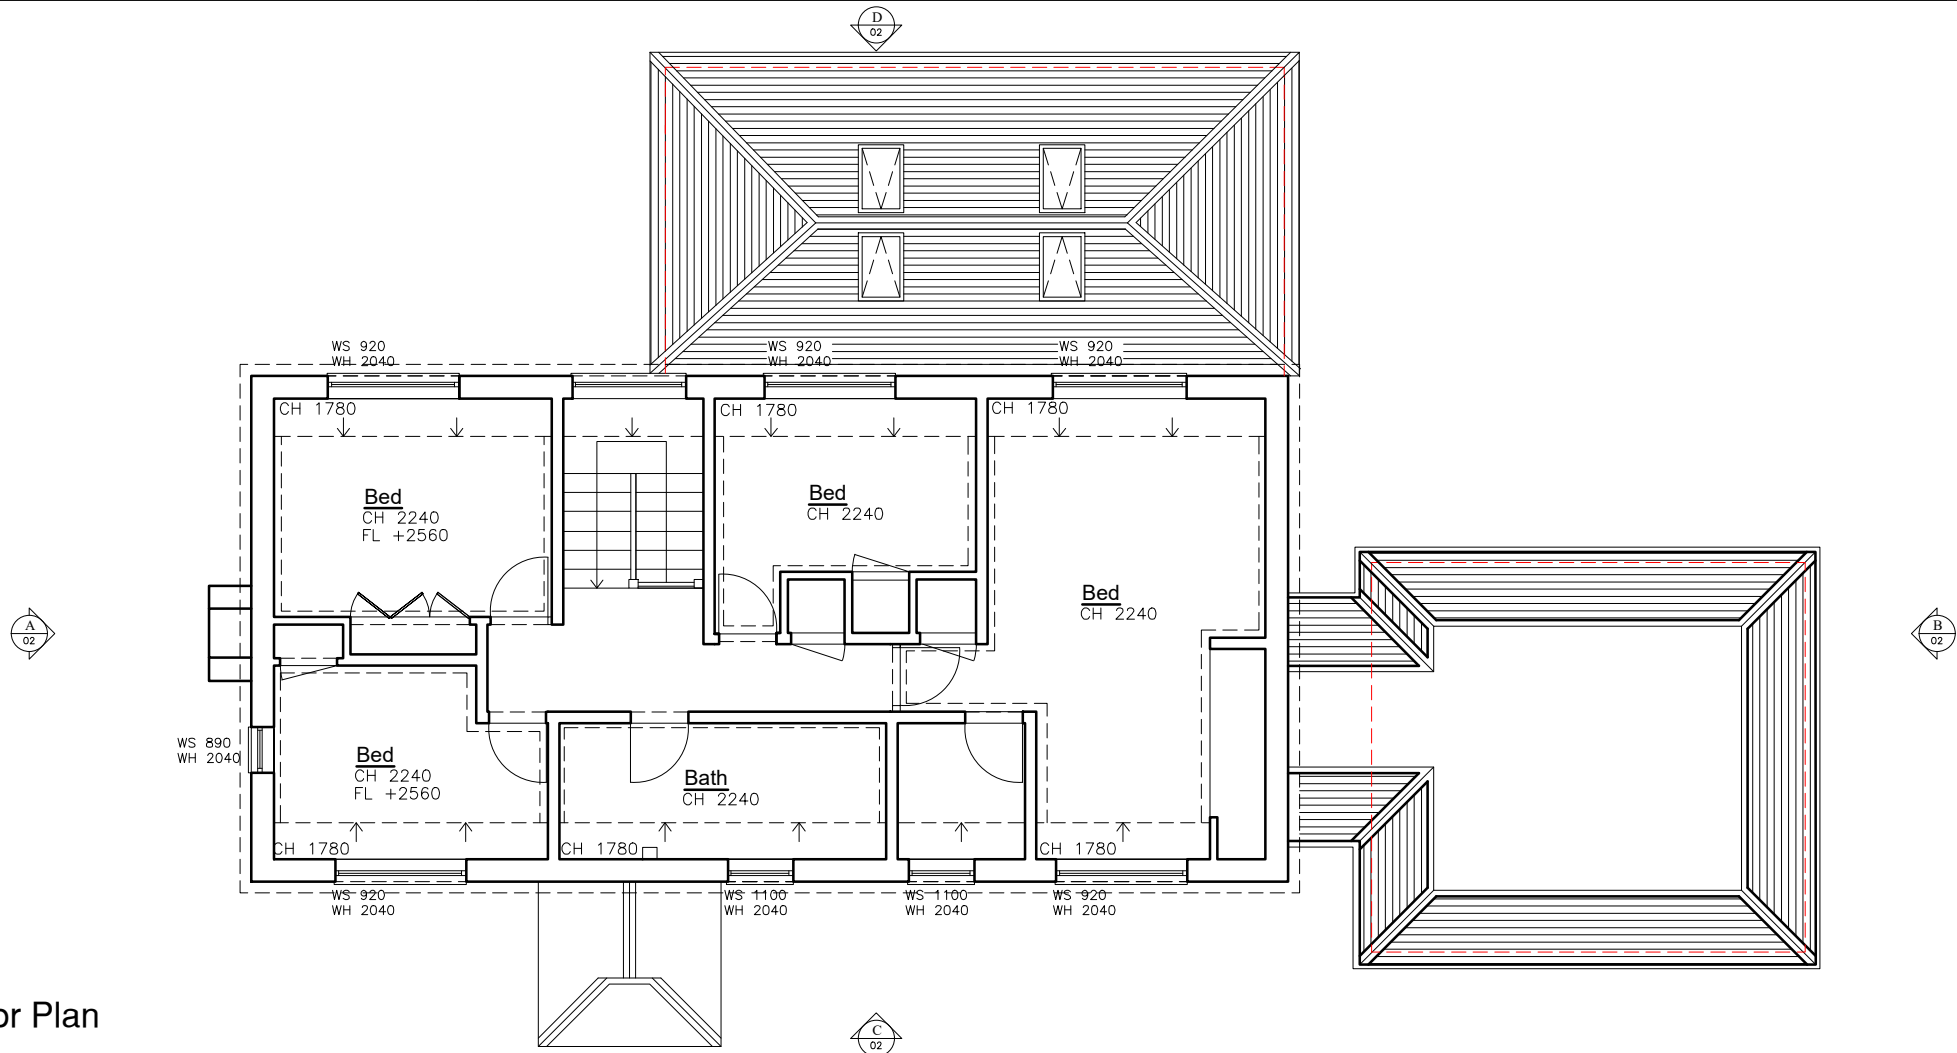

Existing First Floor Plan



PLANNING DRAWING

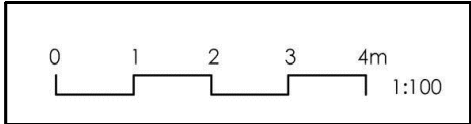

SARAH BREEZE RIBA

Client
Gill Jackson

Project
Walstead Place Farmhouse
Scaynes Hill Road, Lindfield
West Sussex RH16 2QG

Title
Existing Ground & First
Floor Plans

Drawn by
SB

Checked by
GJ

Scale
A3 @ 1:100

Date
30/11/25

Project no.
BA219

Dwg. no.
00

Revision
--

Prelim.