



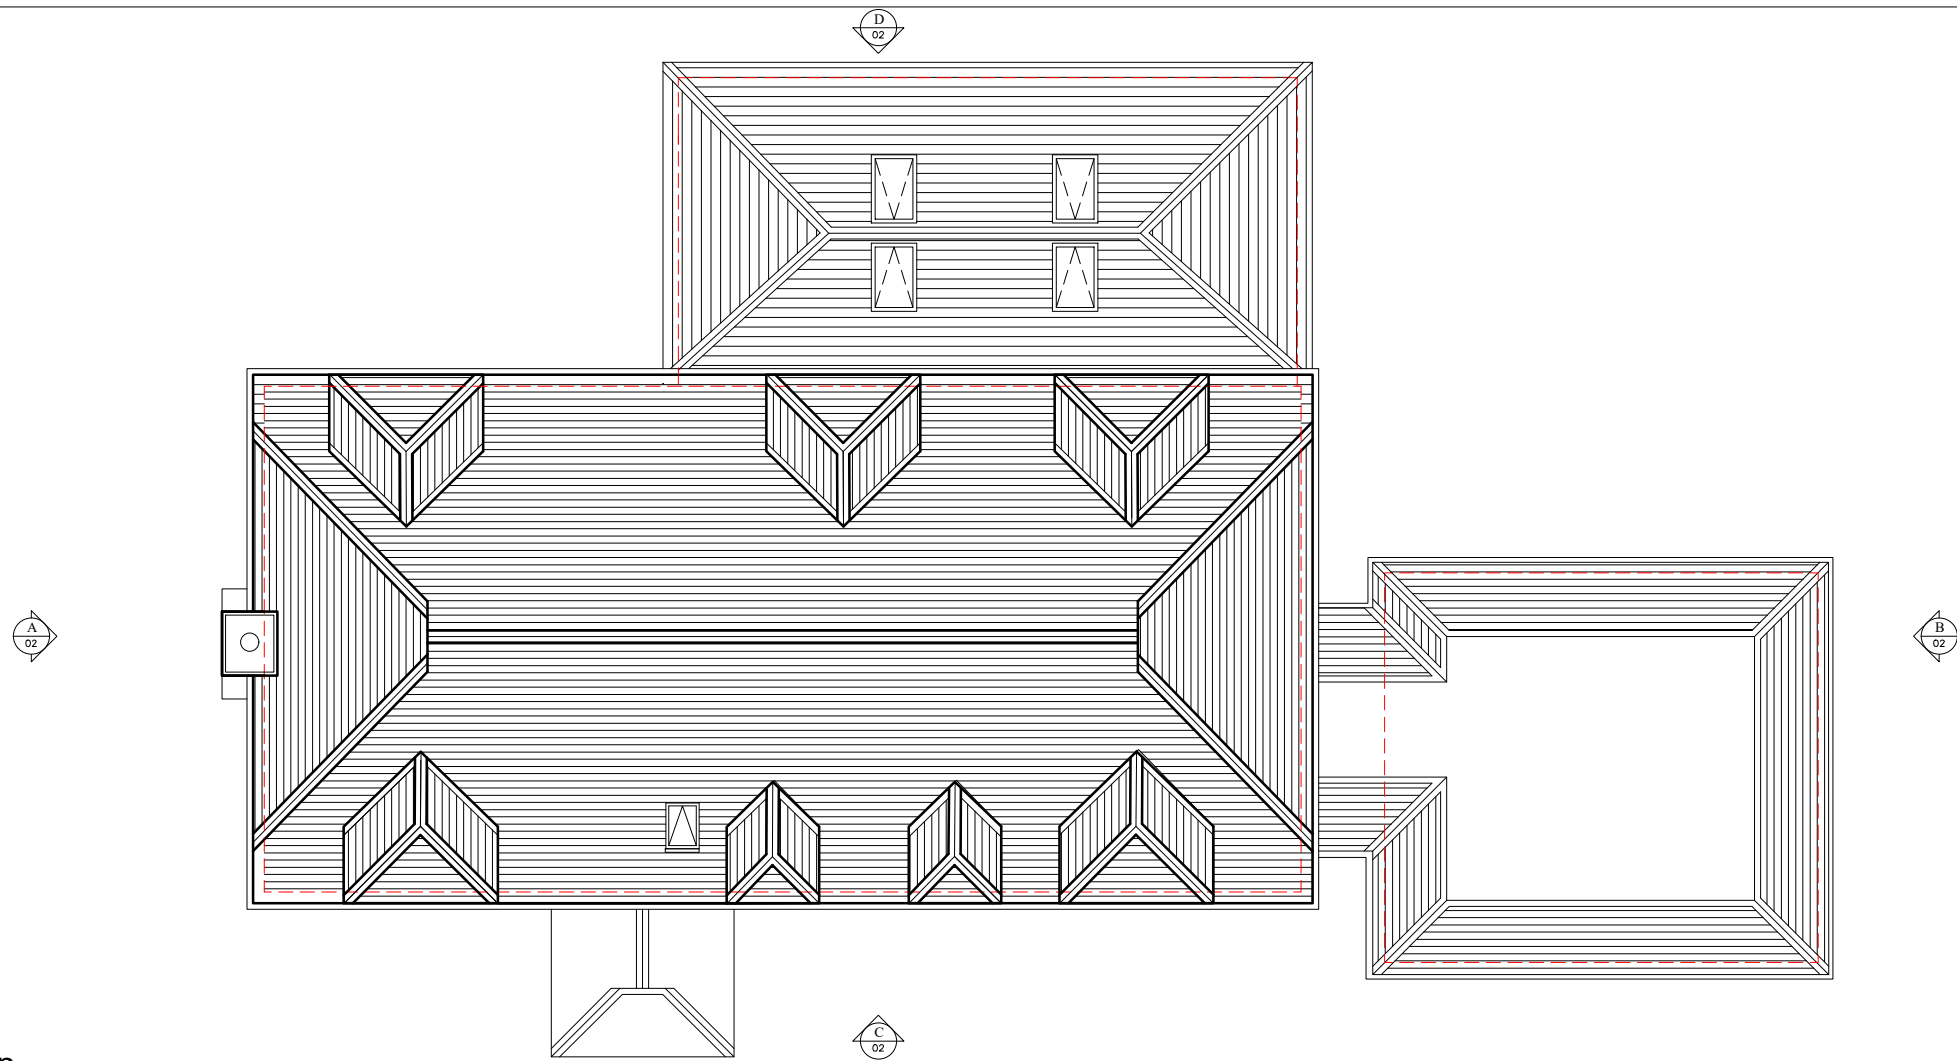


Existing Roof Plan

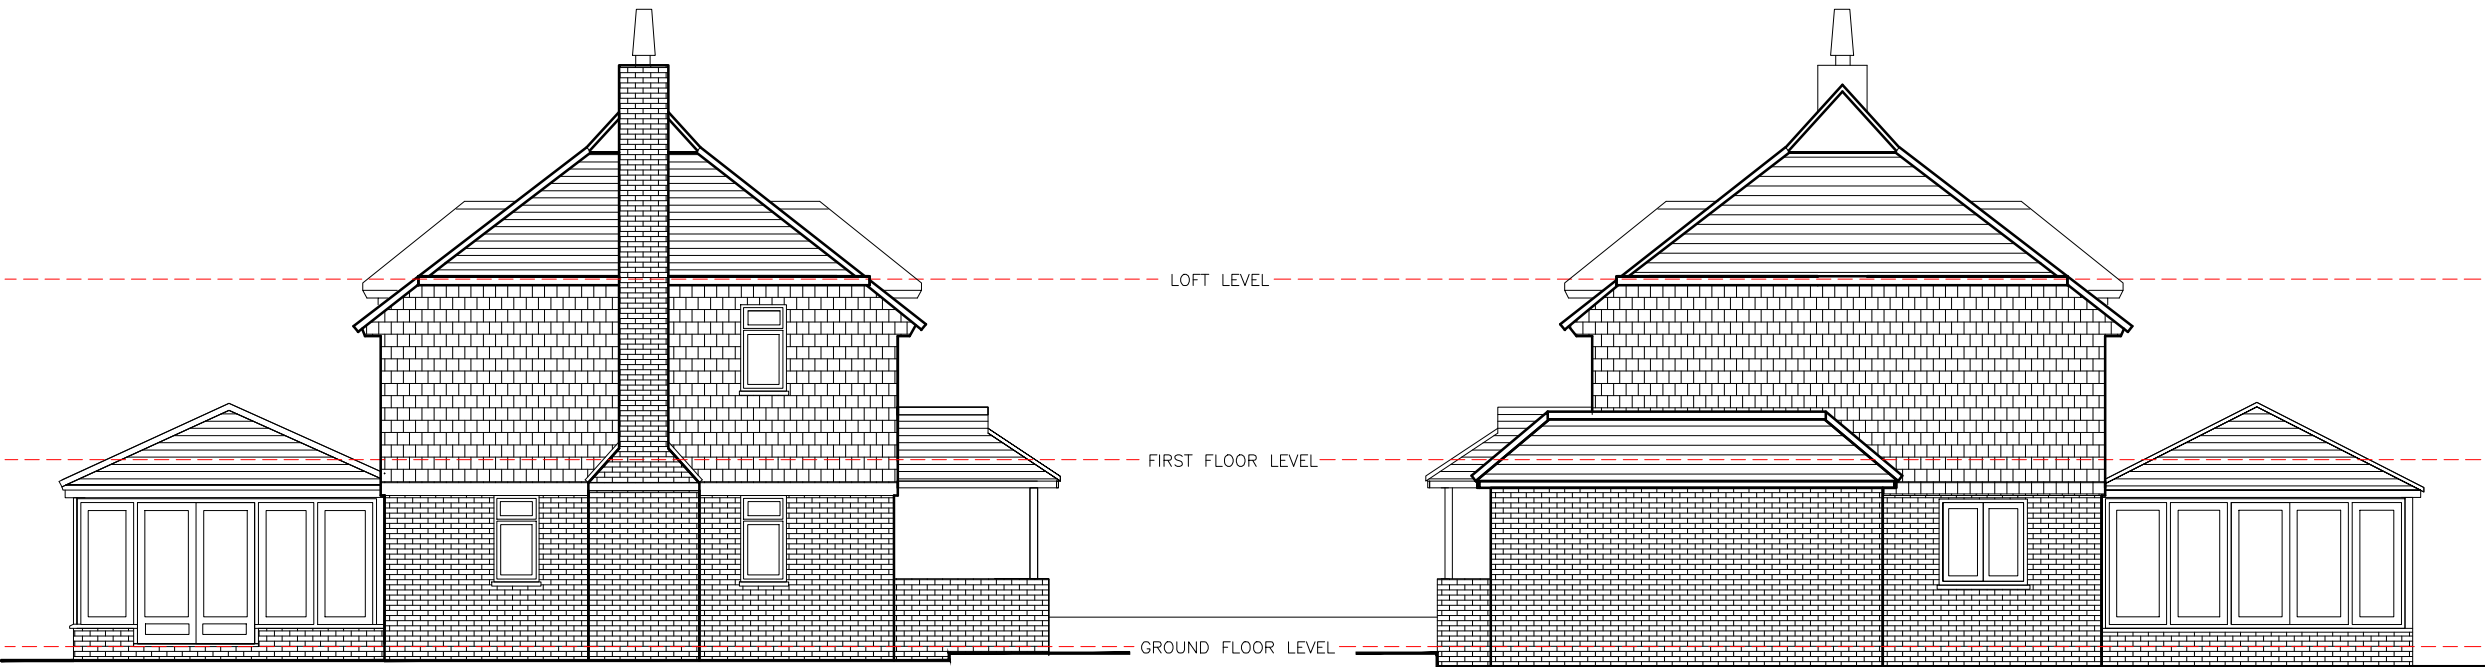

A) Existing Side Elevation

B) Existing Side Elevation

PLANNING DRAWING

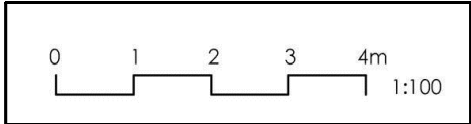

SARAH BREEZE RIBA

Client
Gill Jackson

Project
Walstead Place Farmhouse
Scaynes Hill Road, Lindfield
West Sussex RH16 2QG

Title
Existing Roof Plan &
Side Elevations

Drawn by SB	Checked by GJ
----------------	------------------

Scale A3 @ 1:100	Date 30/11/25
---------------------	------------------

Project no.	Dwg. no.	Revision	Prelim.
-------------	----------	----------	---------

BA219	01	--	
-------	----	----	--