



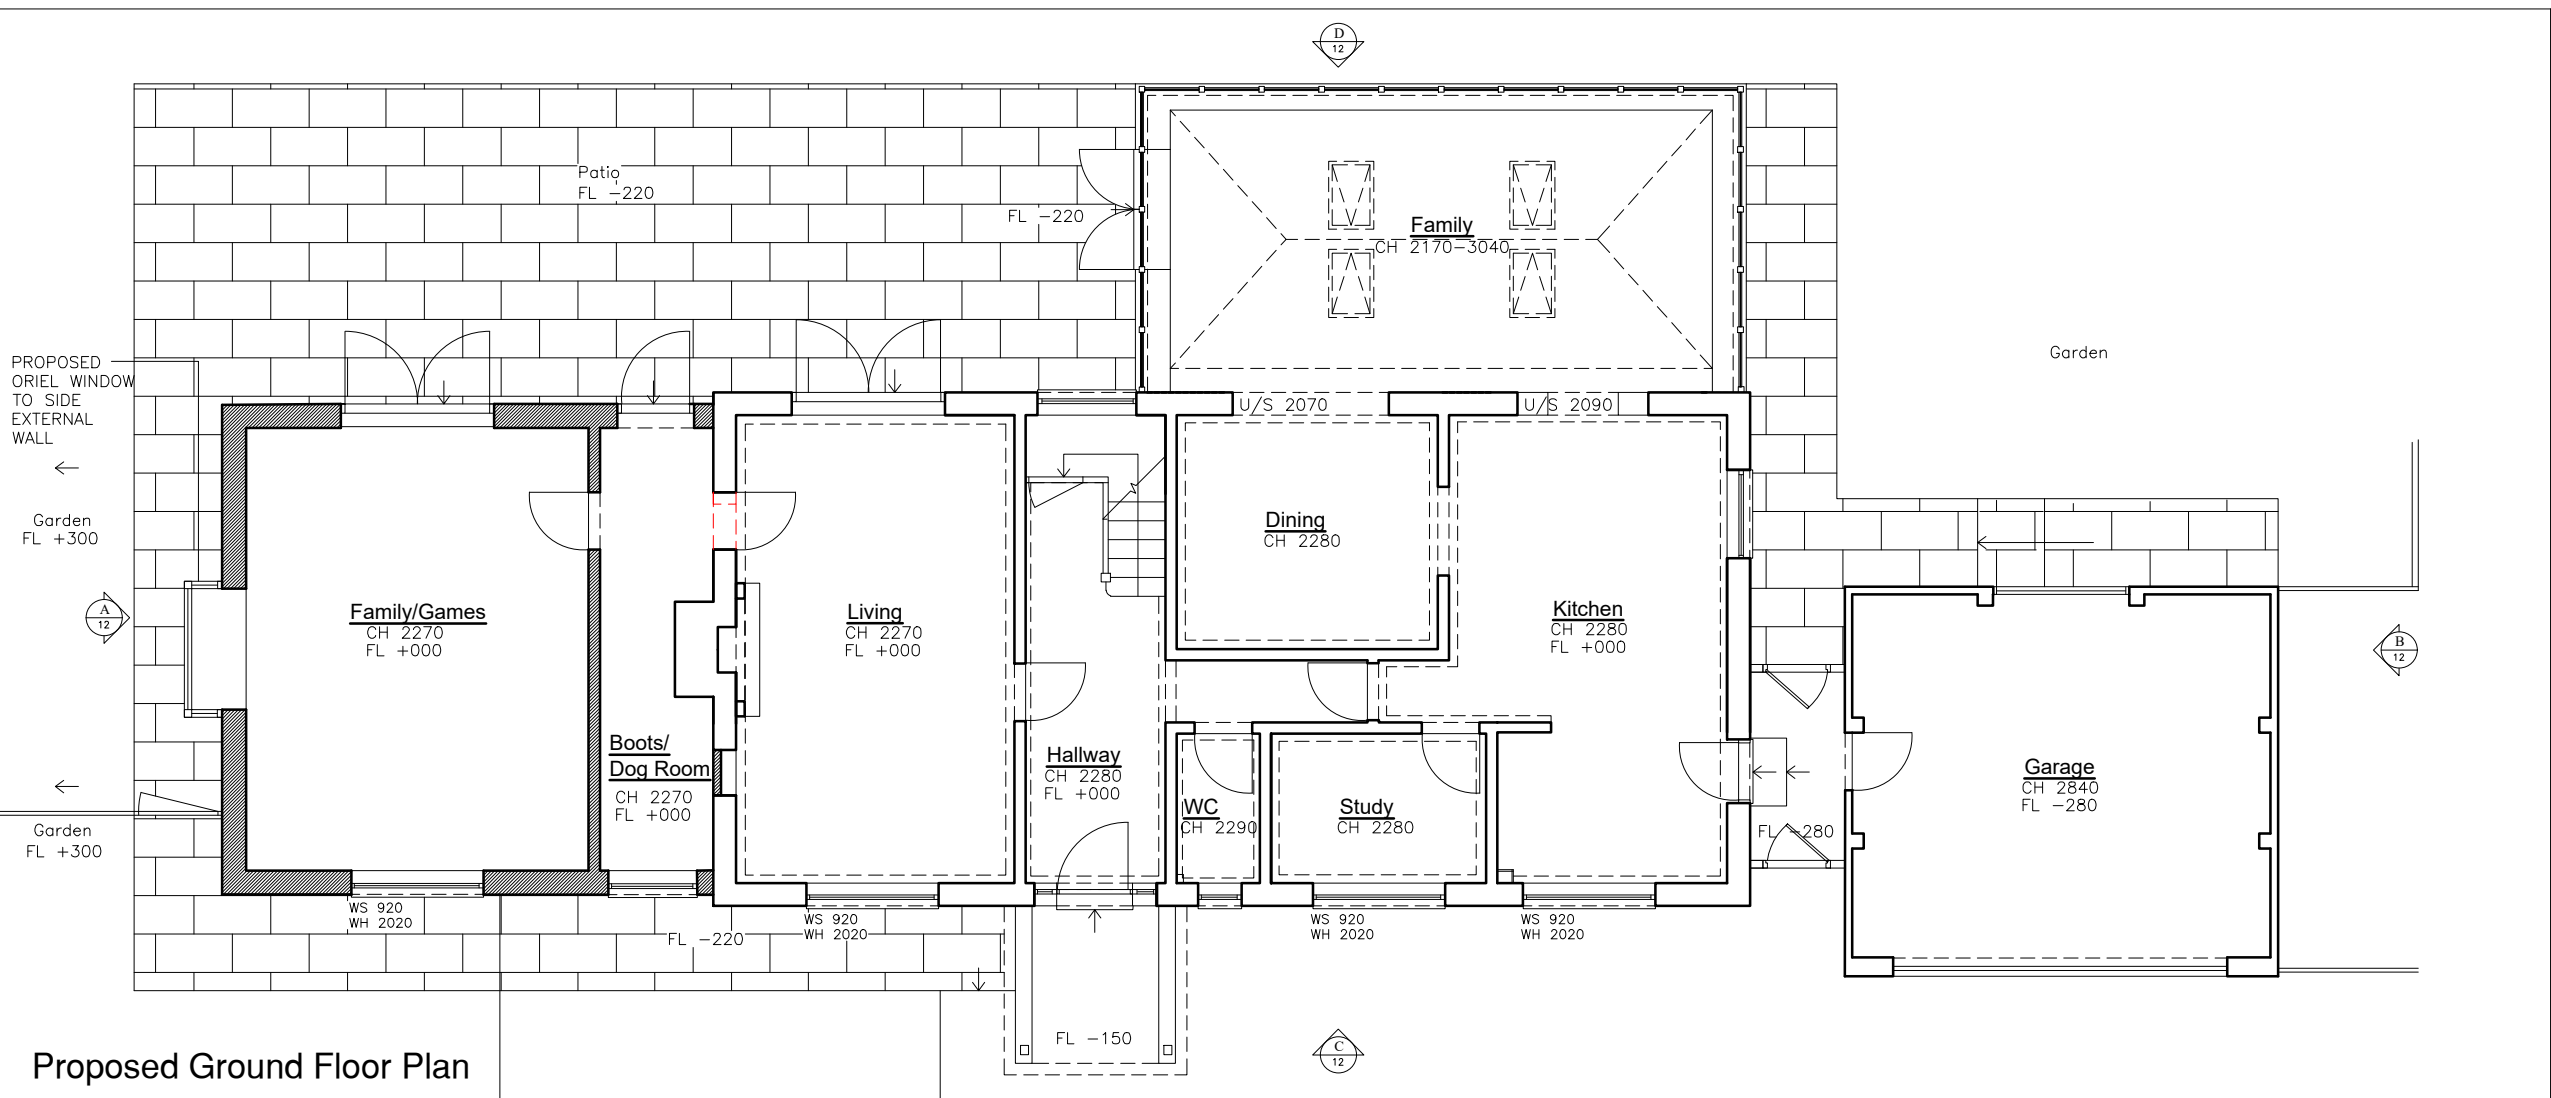

Proposed Ground Floor Plan

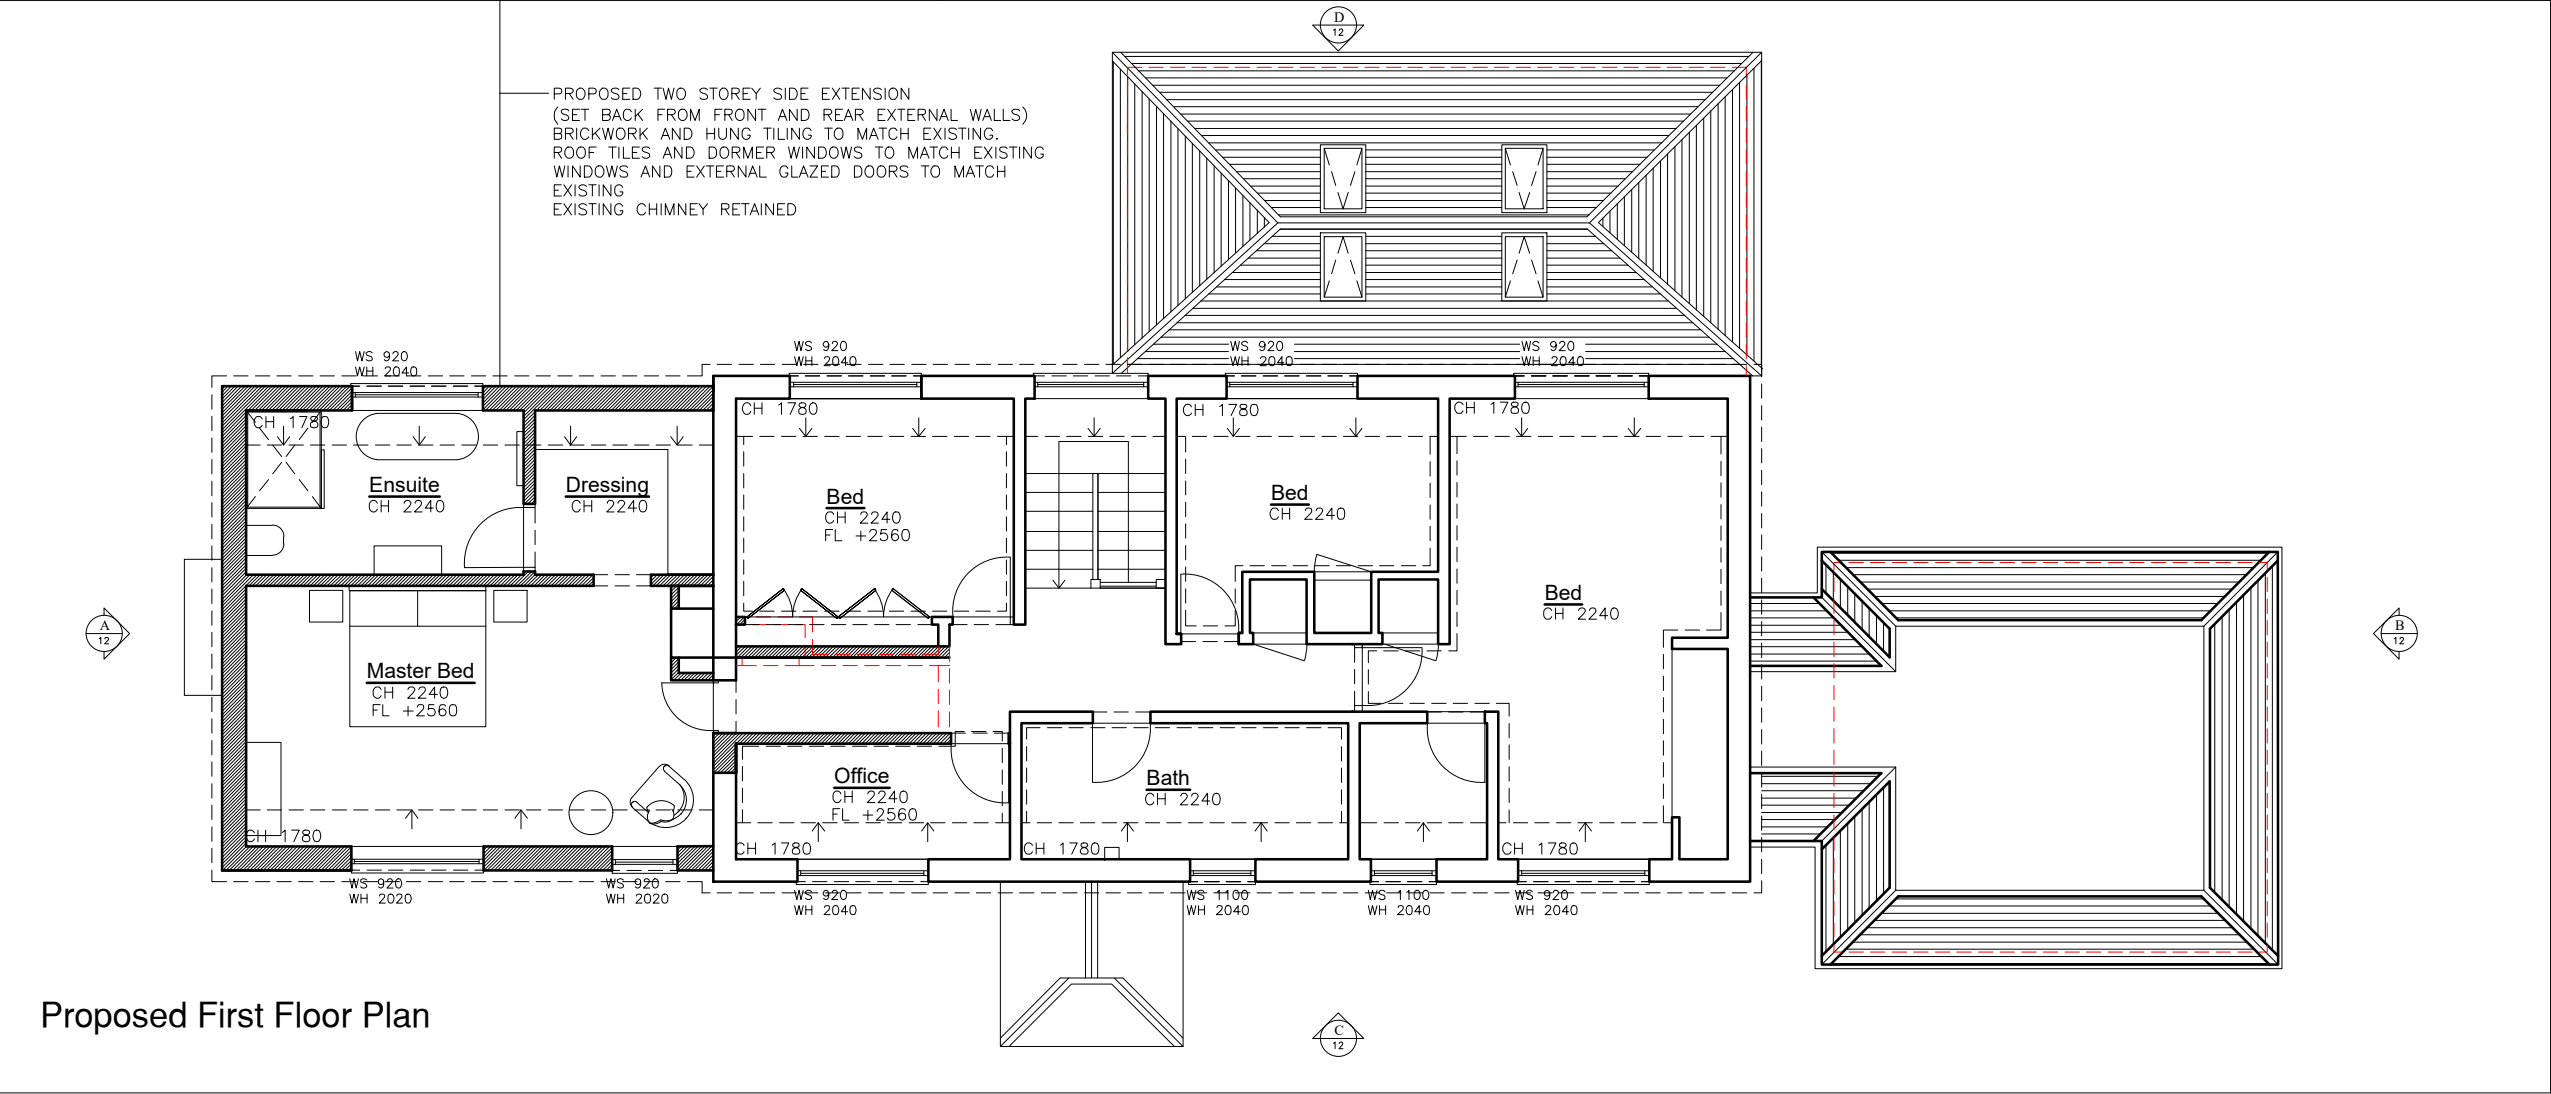


Proposed First Floor Plan

PROPOSED DEMOLITION
PROPOSED NEW INTERNAL & EXTERNAL WALLS



PLANNING DRAWING

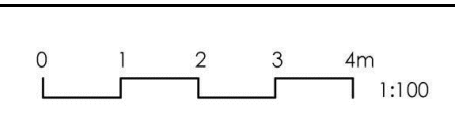

SARAH BREEZE RIBA

Client
Gill Jackson

Project
Walstead Place Farmhouse
Scaynes Hill Road, Lindfield
West Sussex RH16 2QG

Title
Proposed Ground & First
Floor Plans

Drawn by
SB

Checked by
GJ

Scale
A3 @ 1:100

Date
01/12/2025

Project no.	Dwg. no.	Revision	Prelim.
BA219	10	--	