



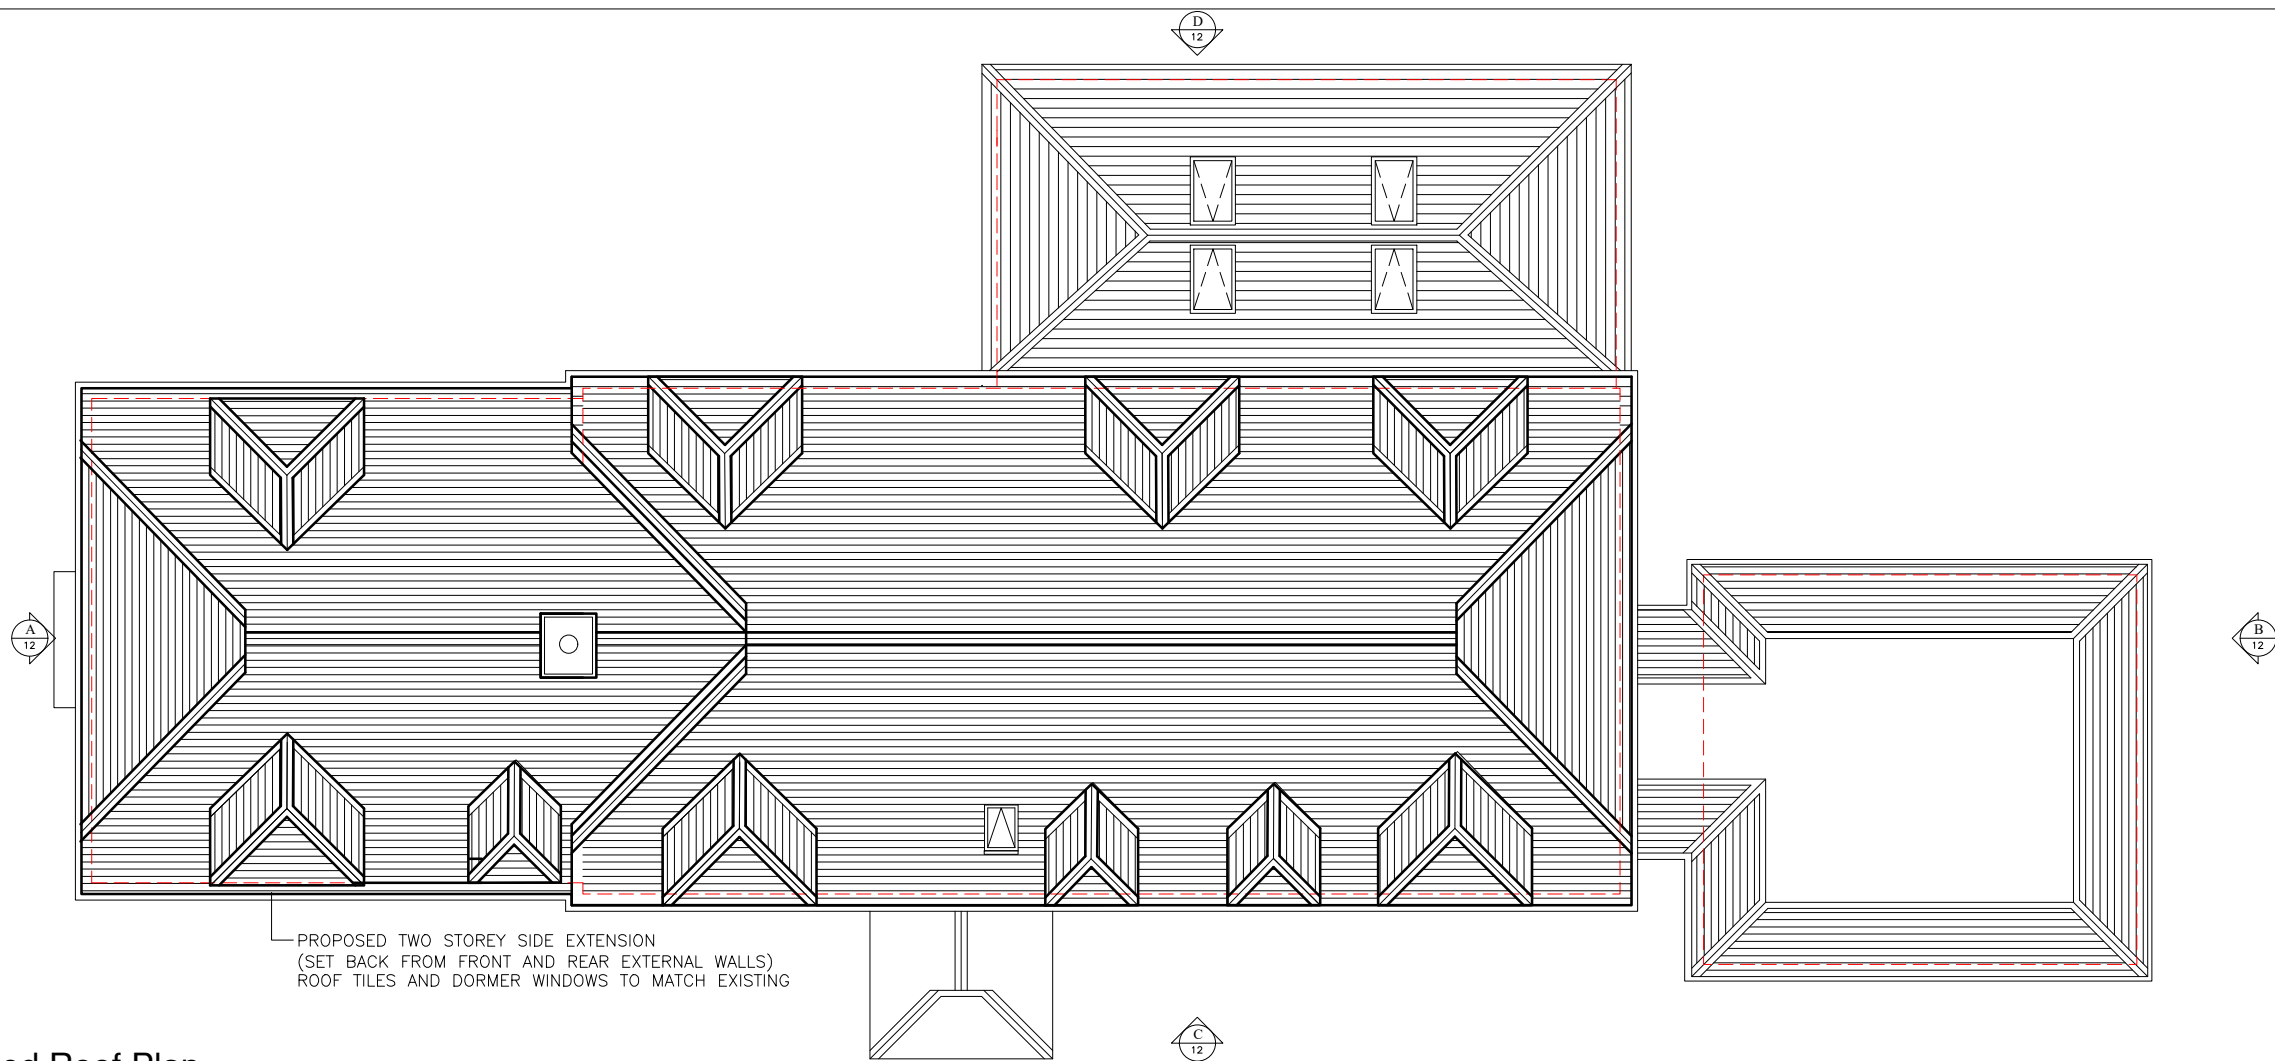

Proposed Roof Plan

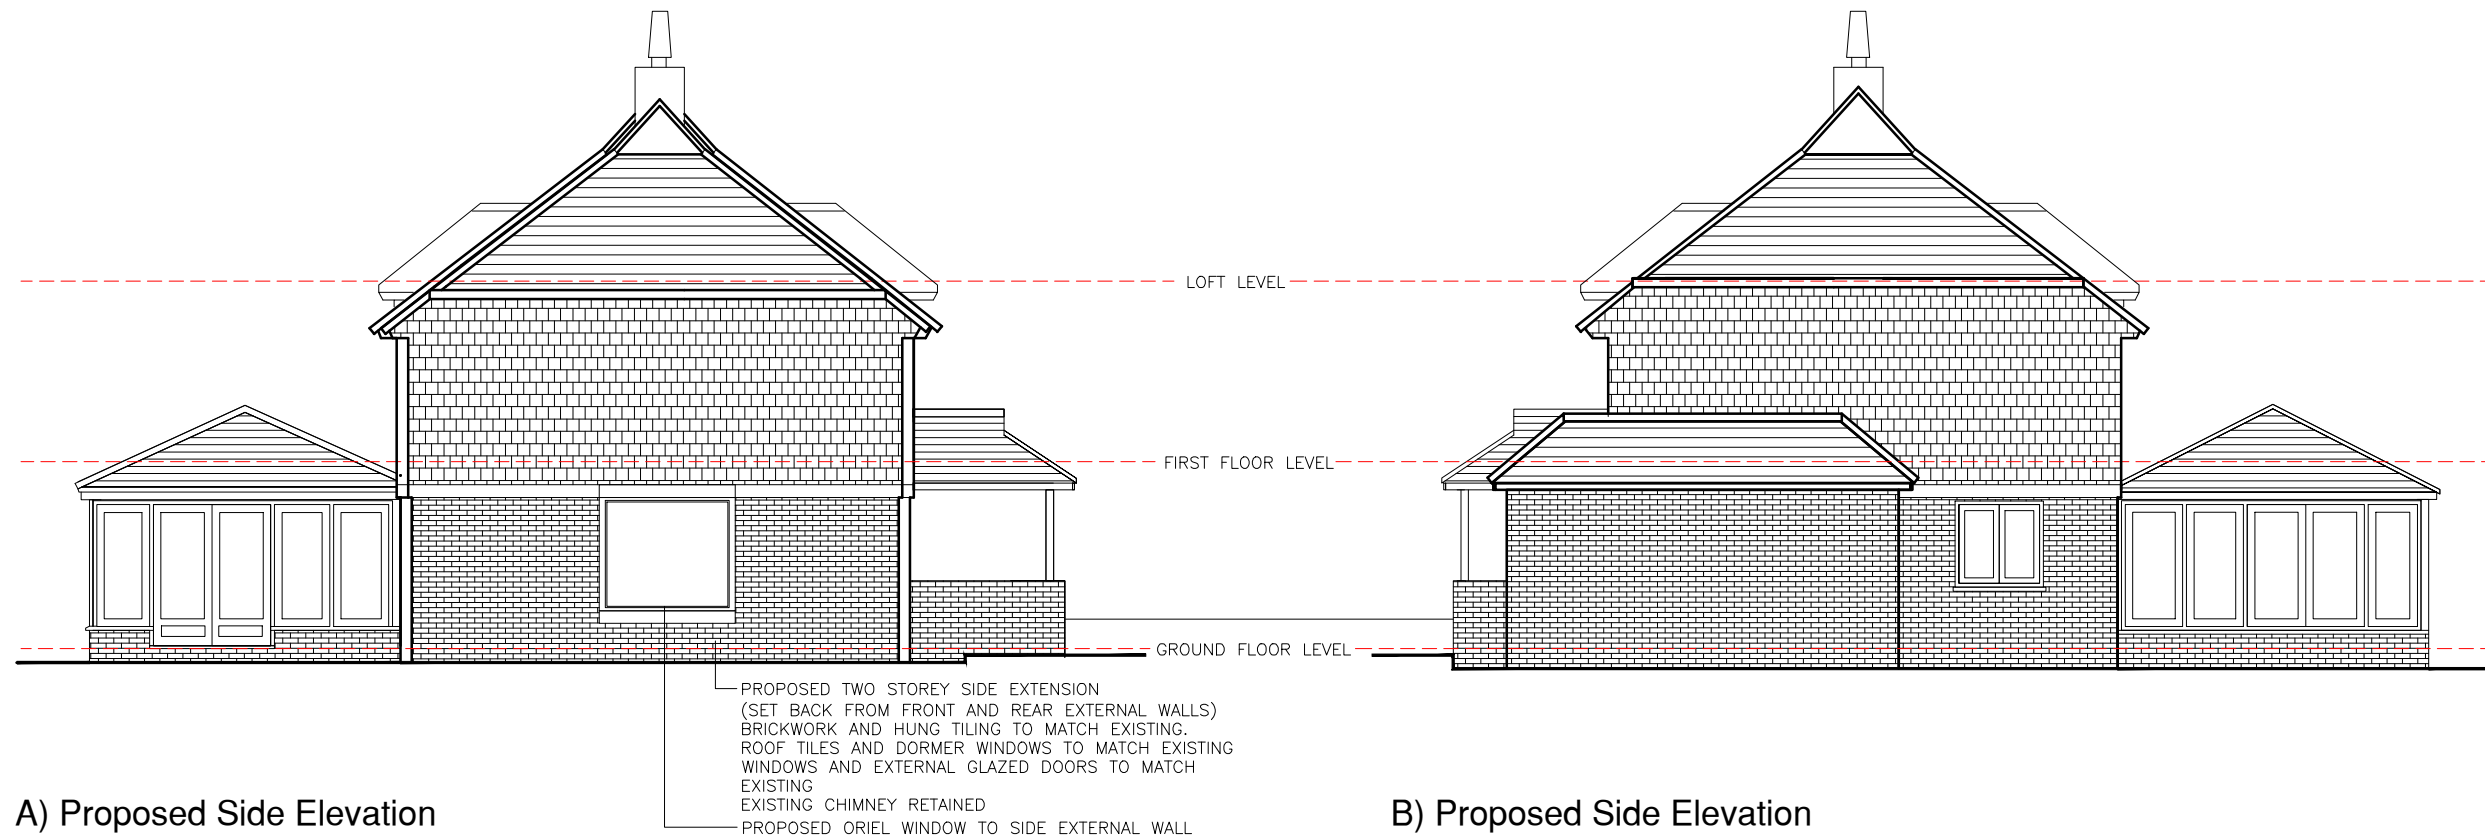


A) Proposed Side Elevation

B) Proposed Side Elevation



PLANNING DRAWING

 

SARAH BREEZE RIBA

Client
Gill Jackson

Project
Walstead Place Farmhouse
Scaynes Hill Road, Lindfield
West Sussex RH16 2QG

Title
Proposed Roof Plan &
Side Elevations

Drawn by SB		Checked by GJ	
Scale A3 @ 1:100		Date 01/12/2025	
Project no.	Dwg. no.	Revision	Prelim.
BA219	11	--	