




C) Proposed Front Elevation


PROPOSED TWO STOREY SIDE EXTENSION
(SET BACK FROM FRONT AND REAR EXTERNAL WALLS)
BRICKWORK AND HUNG TILING TO MATCH EXISTING.
ROOF TILES AND DORMER WINDOWS TO MATCH EXISTING
WINDOWS AND EXTERNAL GLAZED DOORS TO MATCH EXISTING
EXISTING CHIMNEY RETAINED

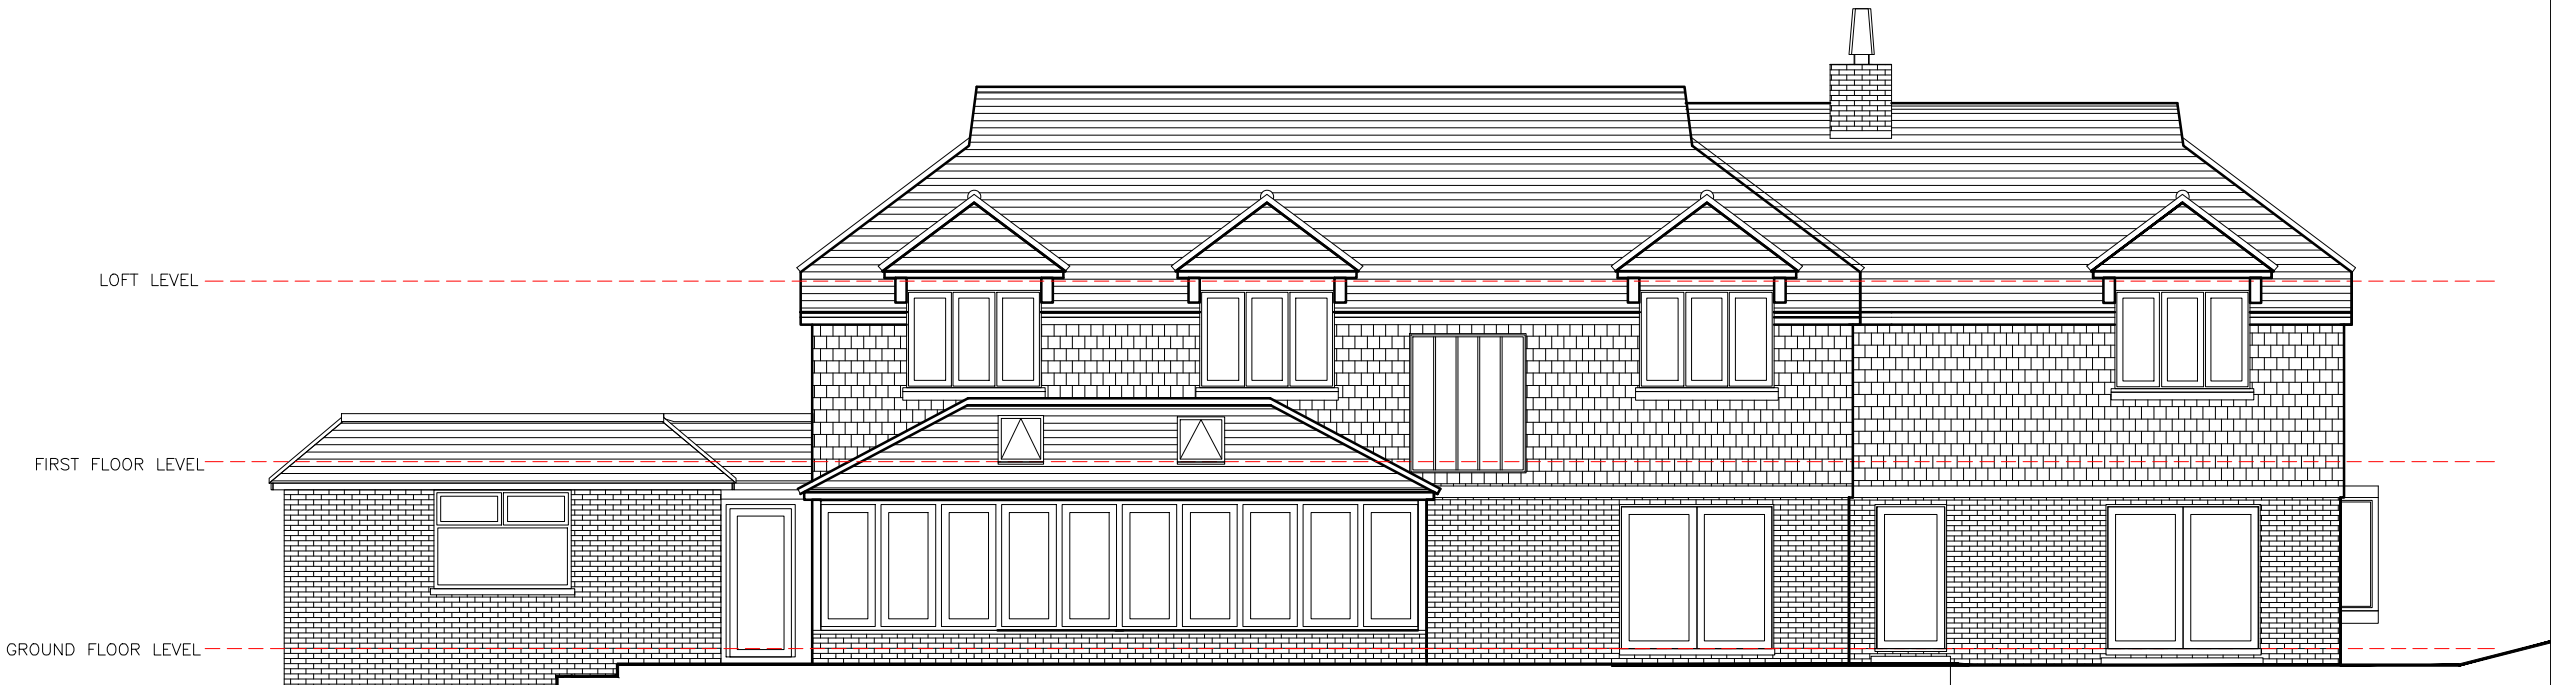

D) Proposed Rear Elevation

PROPOSED TWO STOREY SIDE EXTENSION
(SET BACK FROM FRONT AND REAR EXTERNAL WALLS)
BRICKWORK AND HUNG TILING TO MATCH EXISTING.
ROOF TILES AND DORMER WINDOWS TO MATCH EXISTING
WINDOWS AND EXTERNAL GLAZED DOORS TO MATCH EXISTING
EXISTING CHIMNEY RETAINED

PLANNING DRAWING

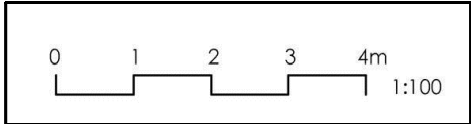

SARAH BREEZE RIBA

Client
Gill Jackson

Project
Walstead Place Farmhouse
Scaynes Hill Road, Lindfield
West Sussex RH16 2QG

Title
Proposed Front & Rear
Elevations

Drawn by SB	Checked by GJ
----------------	------------------

Scale A3 @ 1:100	Date 01/12/2025
---------------------	--------------------

Project no.	Dwg. no.	Revision	Prelim.
BA219	12	--	