




FRONT (NORTH) ELEVATION

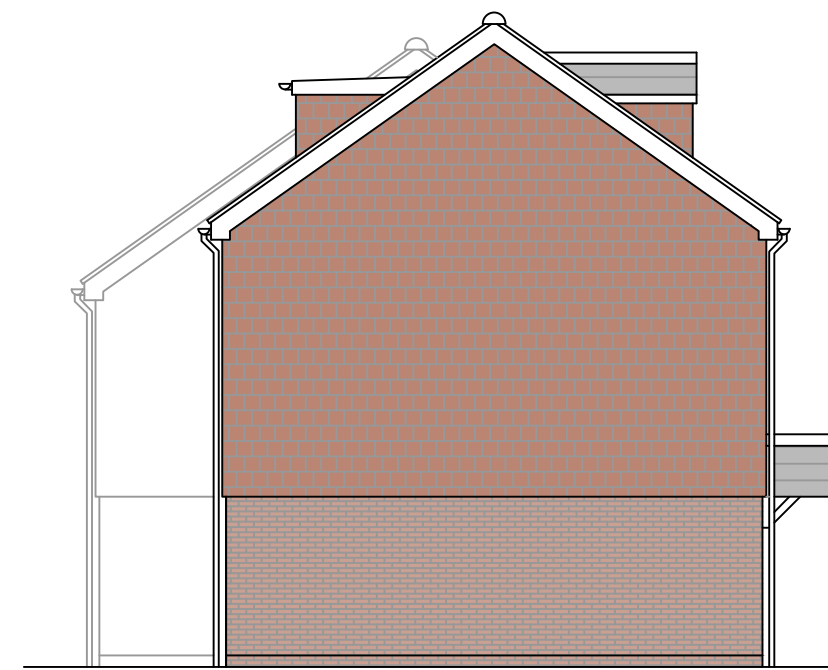



SIDE (EAST) ELEVATION




SIDE (WEST) ELEVATION

Revision:
A - Second Floor Added
B - Minor Changes




Date:
11th June 2026
7th July 2026

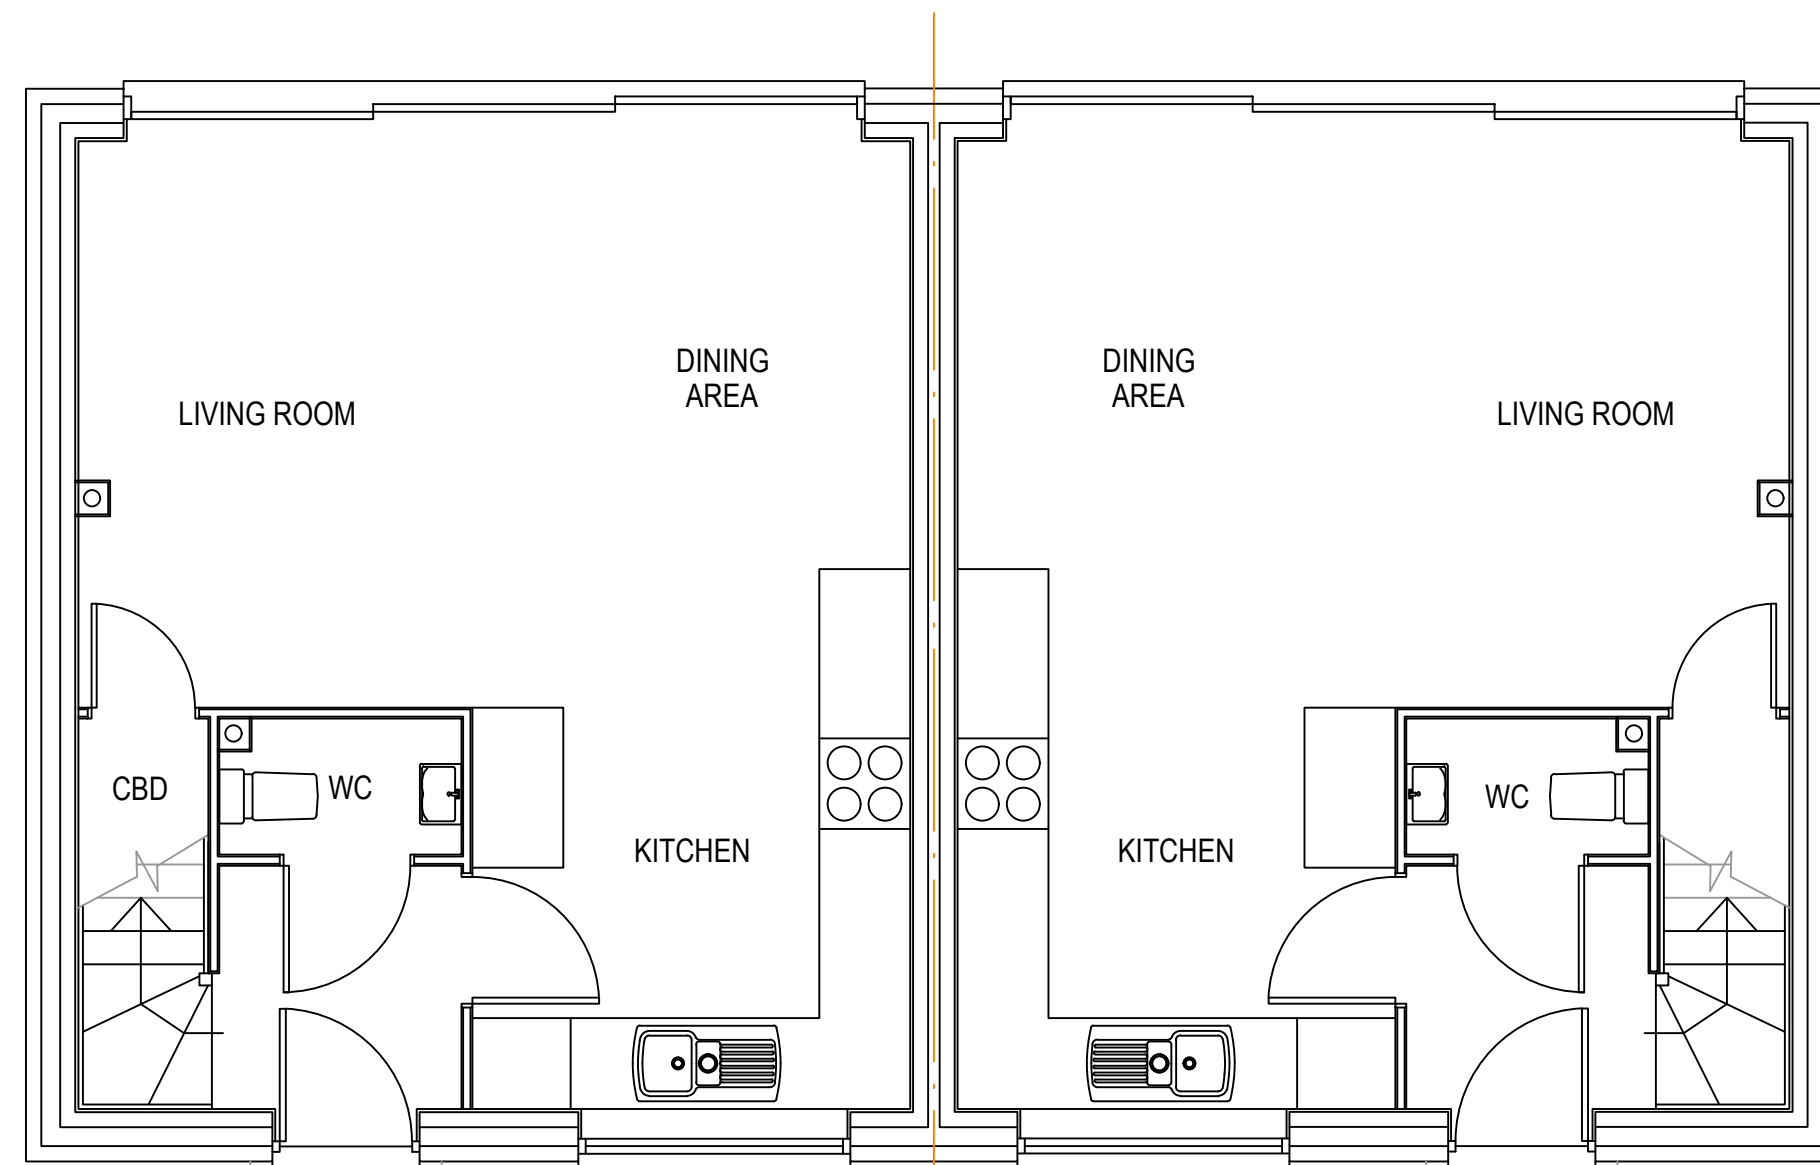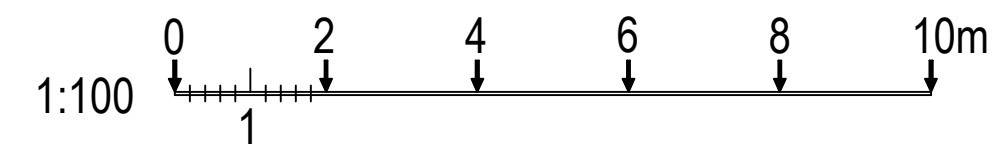


PLOT 1
GROUND FLOOR PLAN

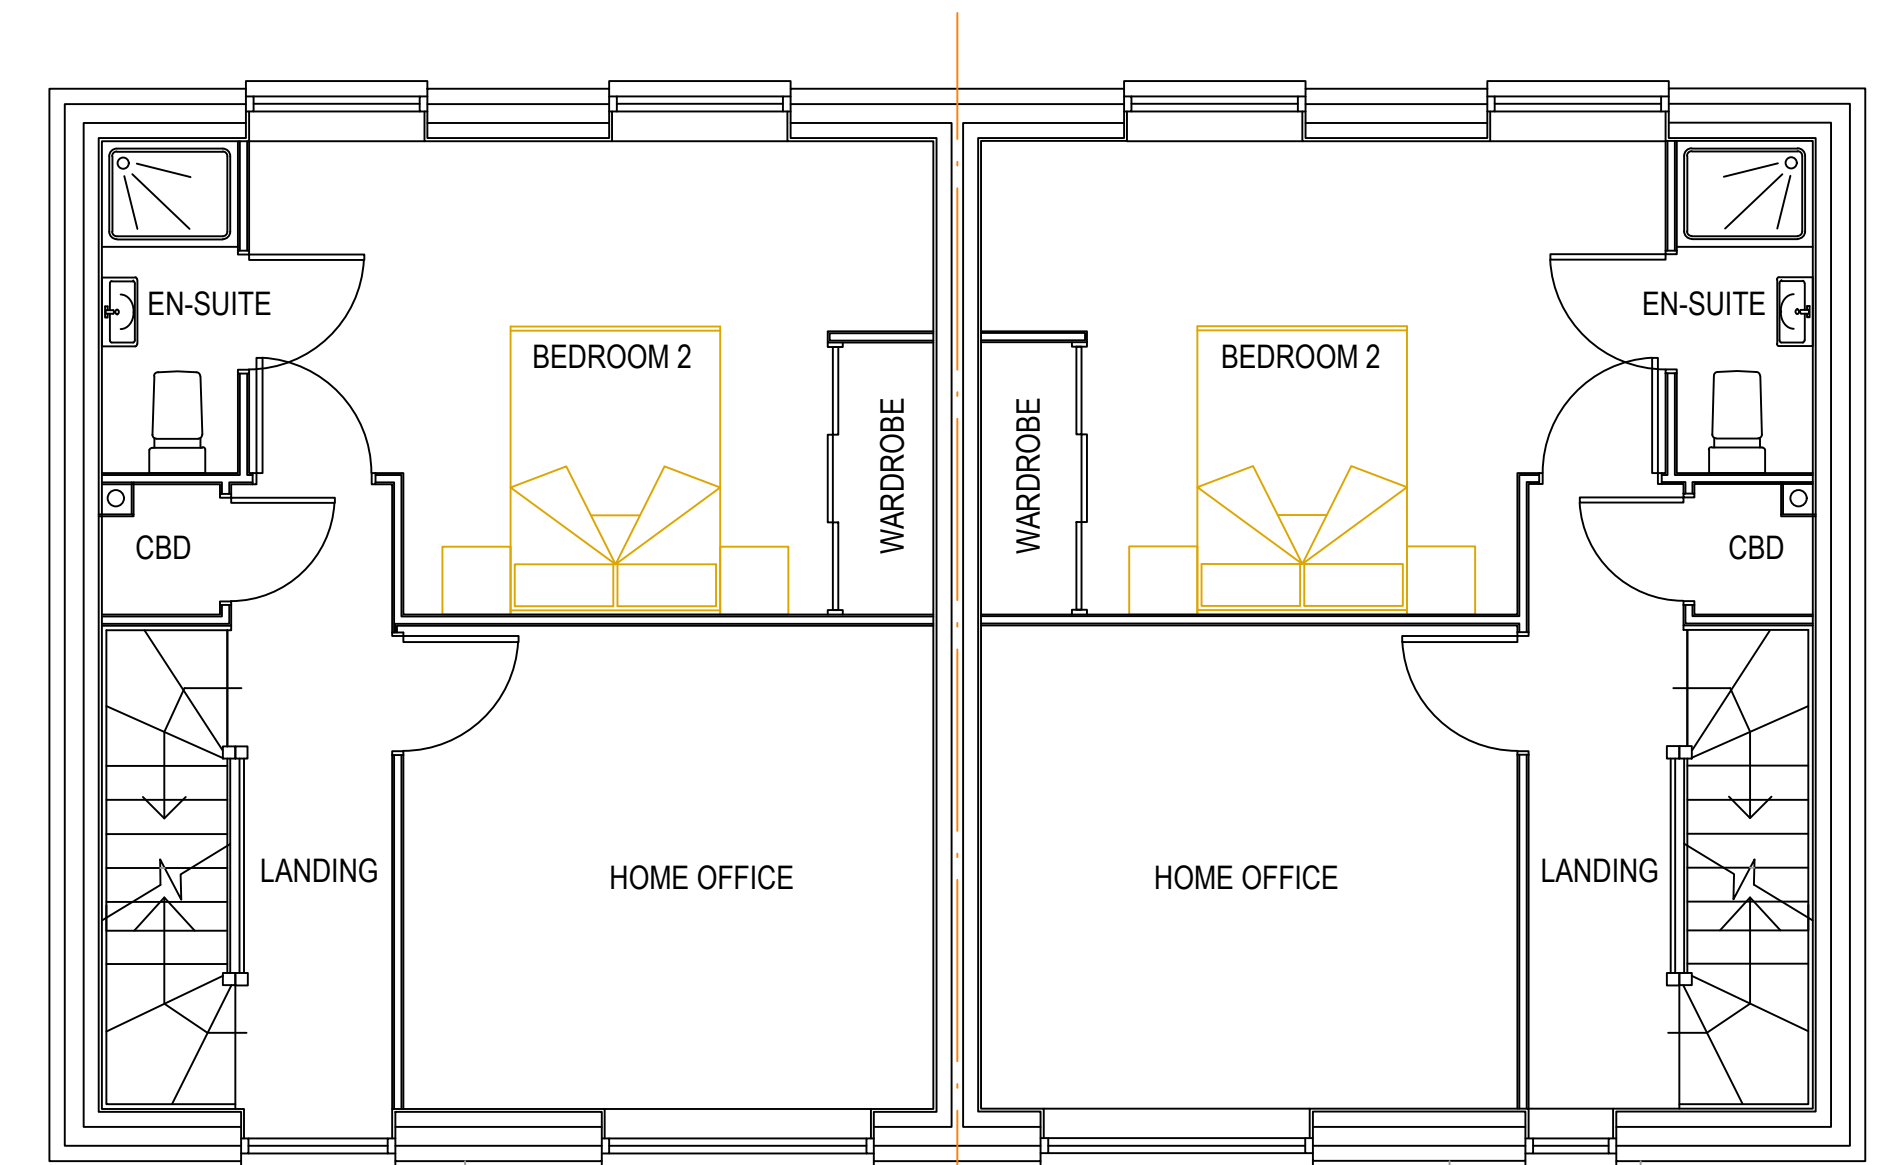

PLOT 1
FIRST FLOOR PLAN

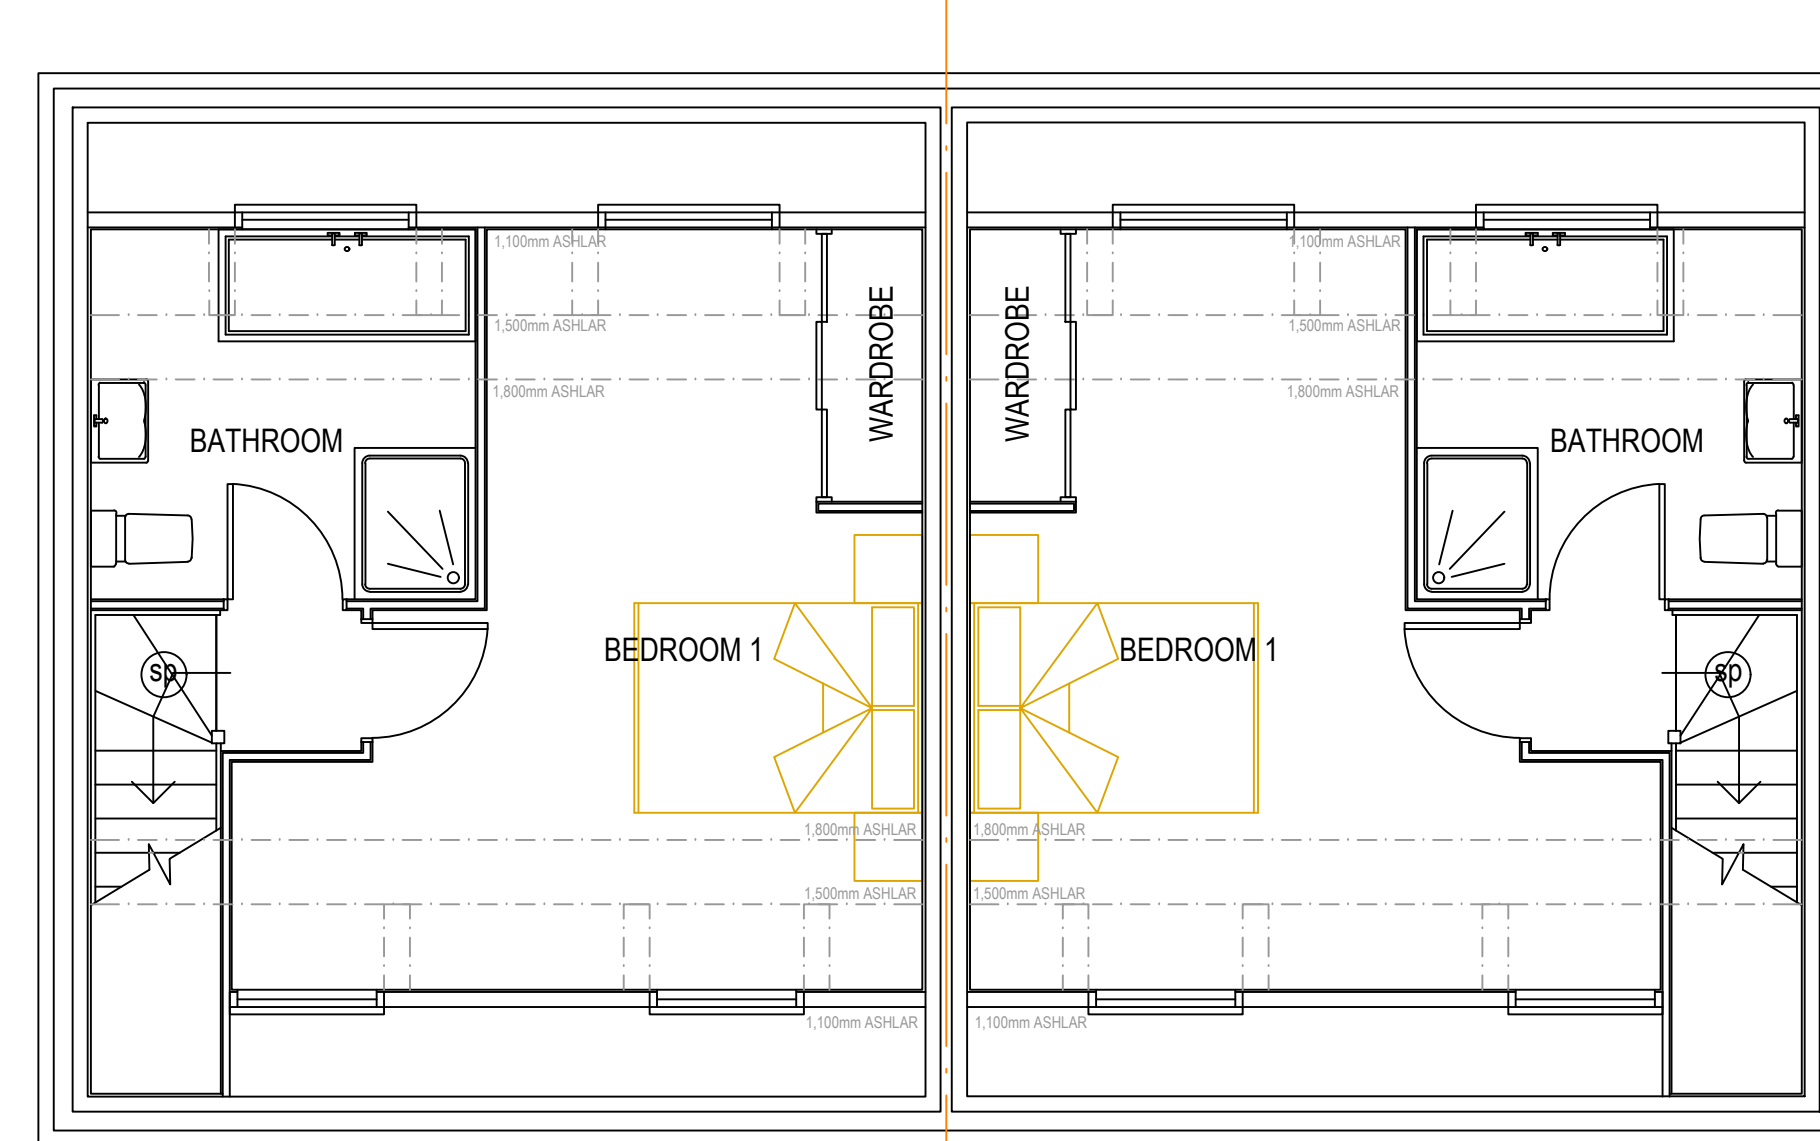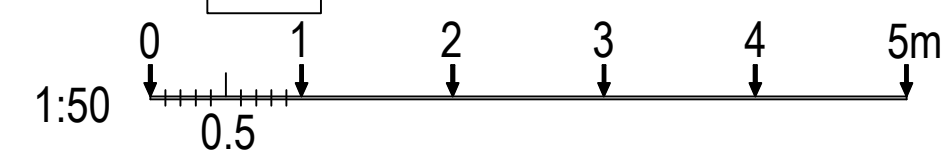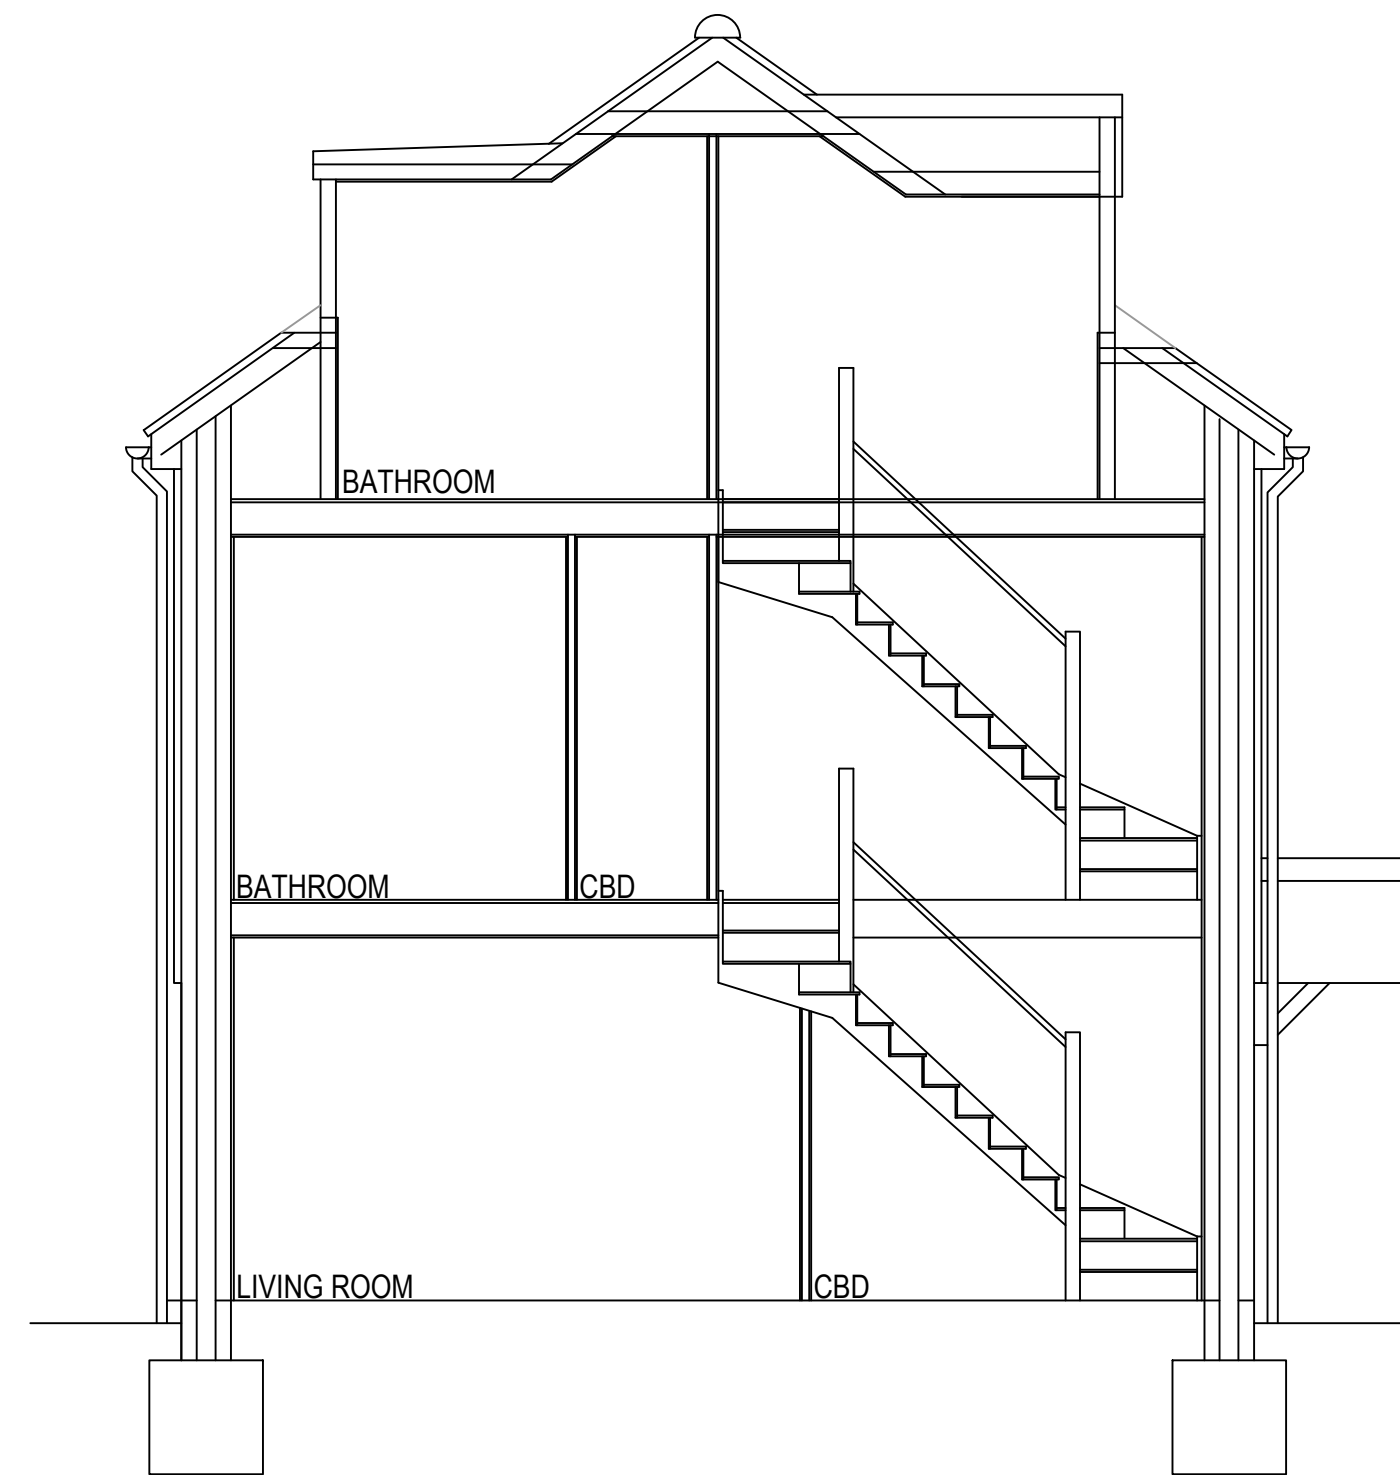

PLOT 1
SECOND FLOOR PLAN

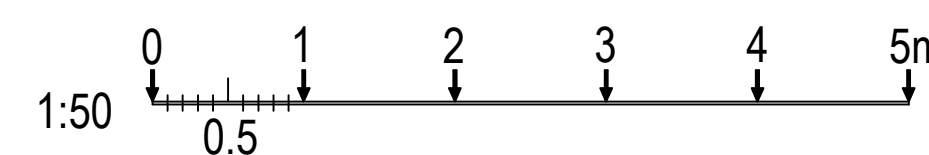

The Park Lane Group,
141-145 Bohemia Road,
St. Leonards-on-Sea,
TN37 6RL

T 01424 448980
E oliver@parklanegroup.net

JOB:

Land Adjacent to 18 St James's Road,
East Grinstead,
RH19 1DL

Date: June 2026

Stage: Planning Stage

Works:

Proposed Floor Plans & Elevations - Plots 1 & 2

Drawing Scale: 1:50 & 1:100

Drawing Size: A1

Drawing No: PLG/1043/2

Revision: B

