





FRONT (NORTH) ELEVATION

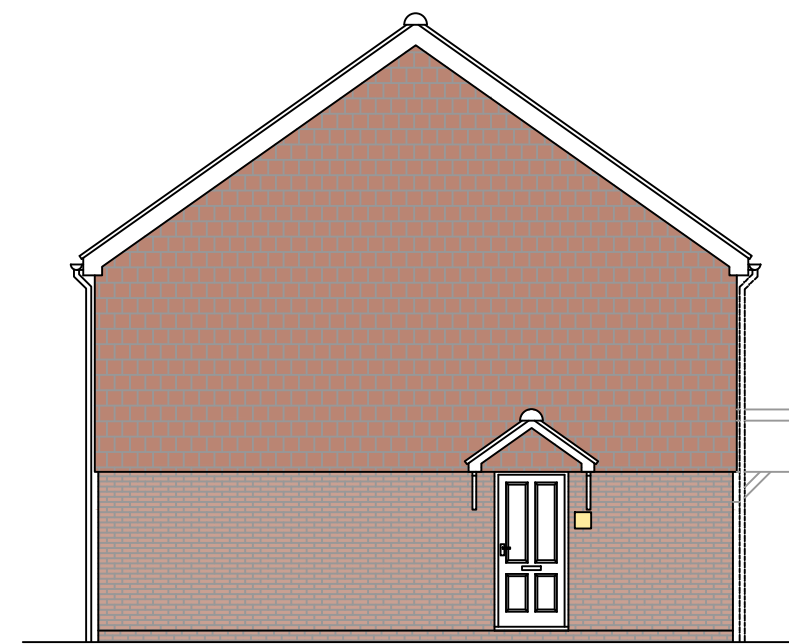

SIDE (EAST) ELEVATION


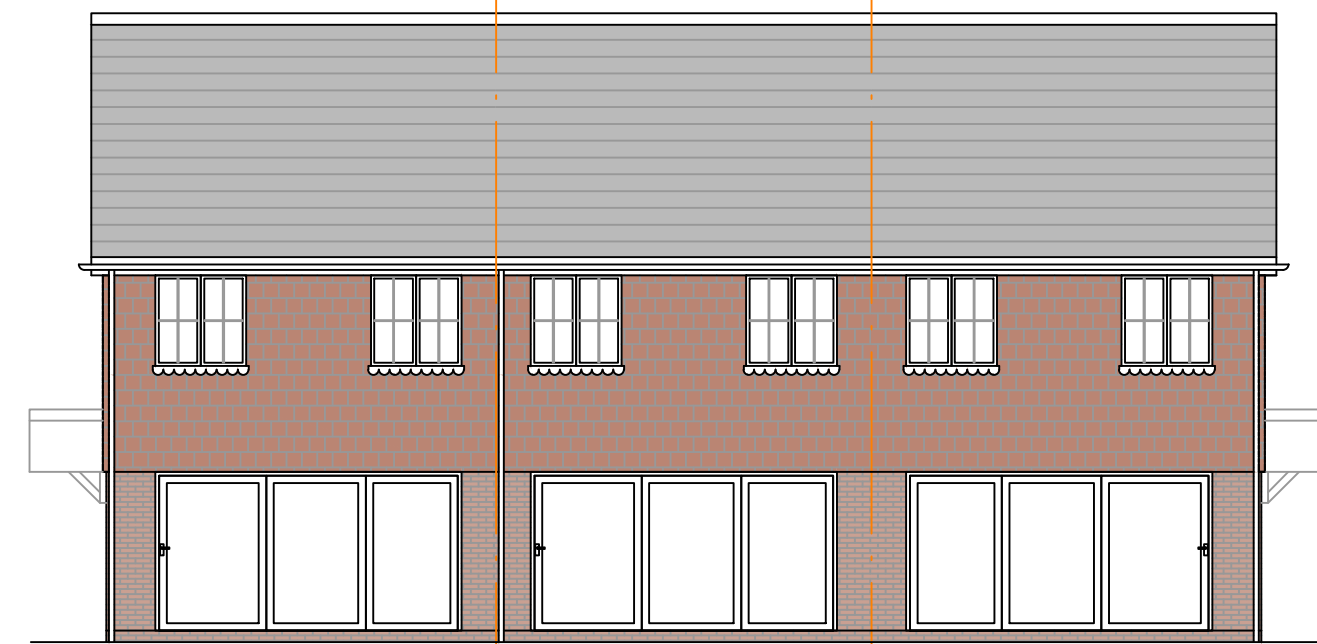


REAR (SOUTH) ELEVATION



SIDE (WEST) ELEVATION

1:100
0 2 4 6 8 10m

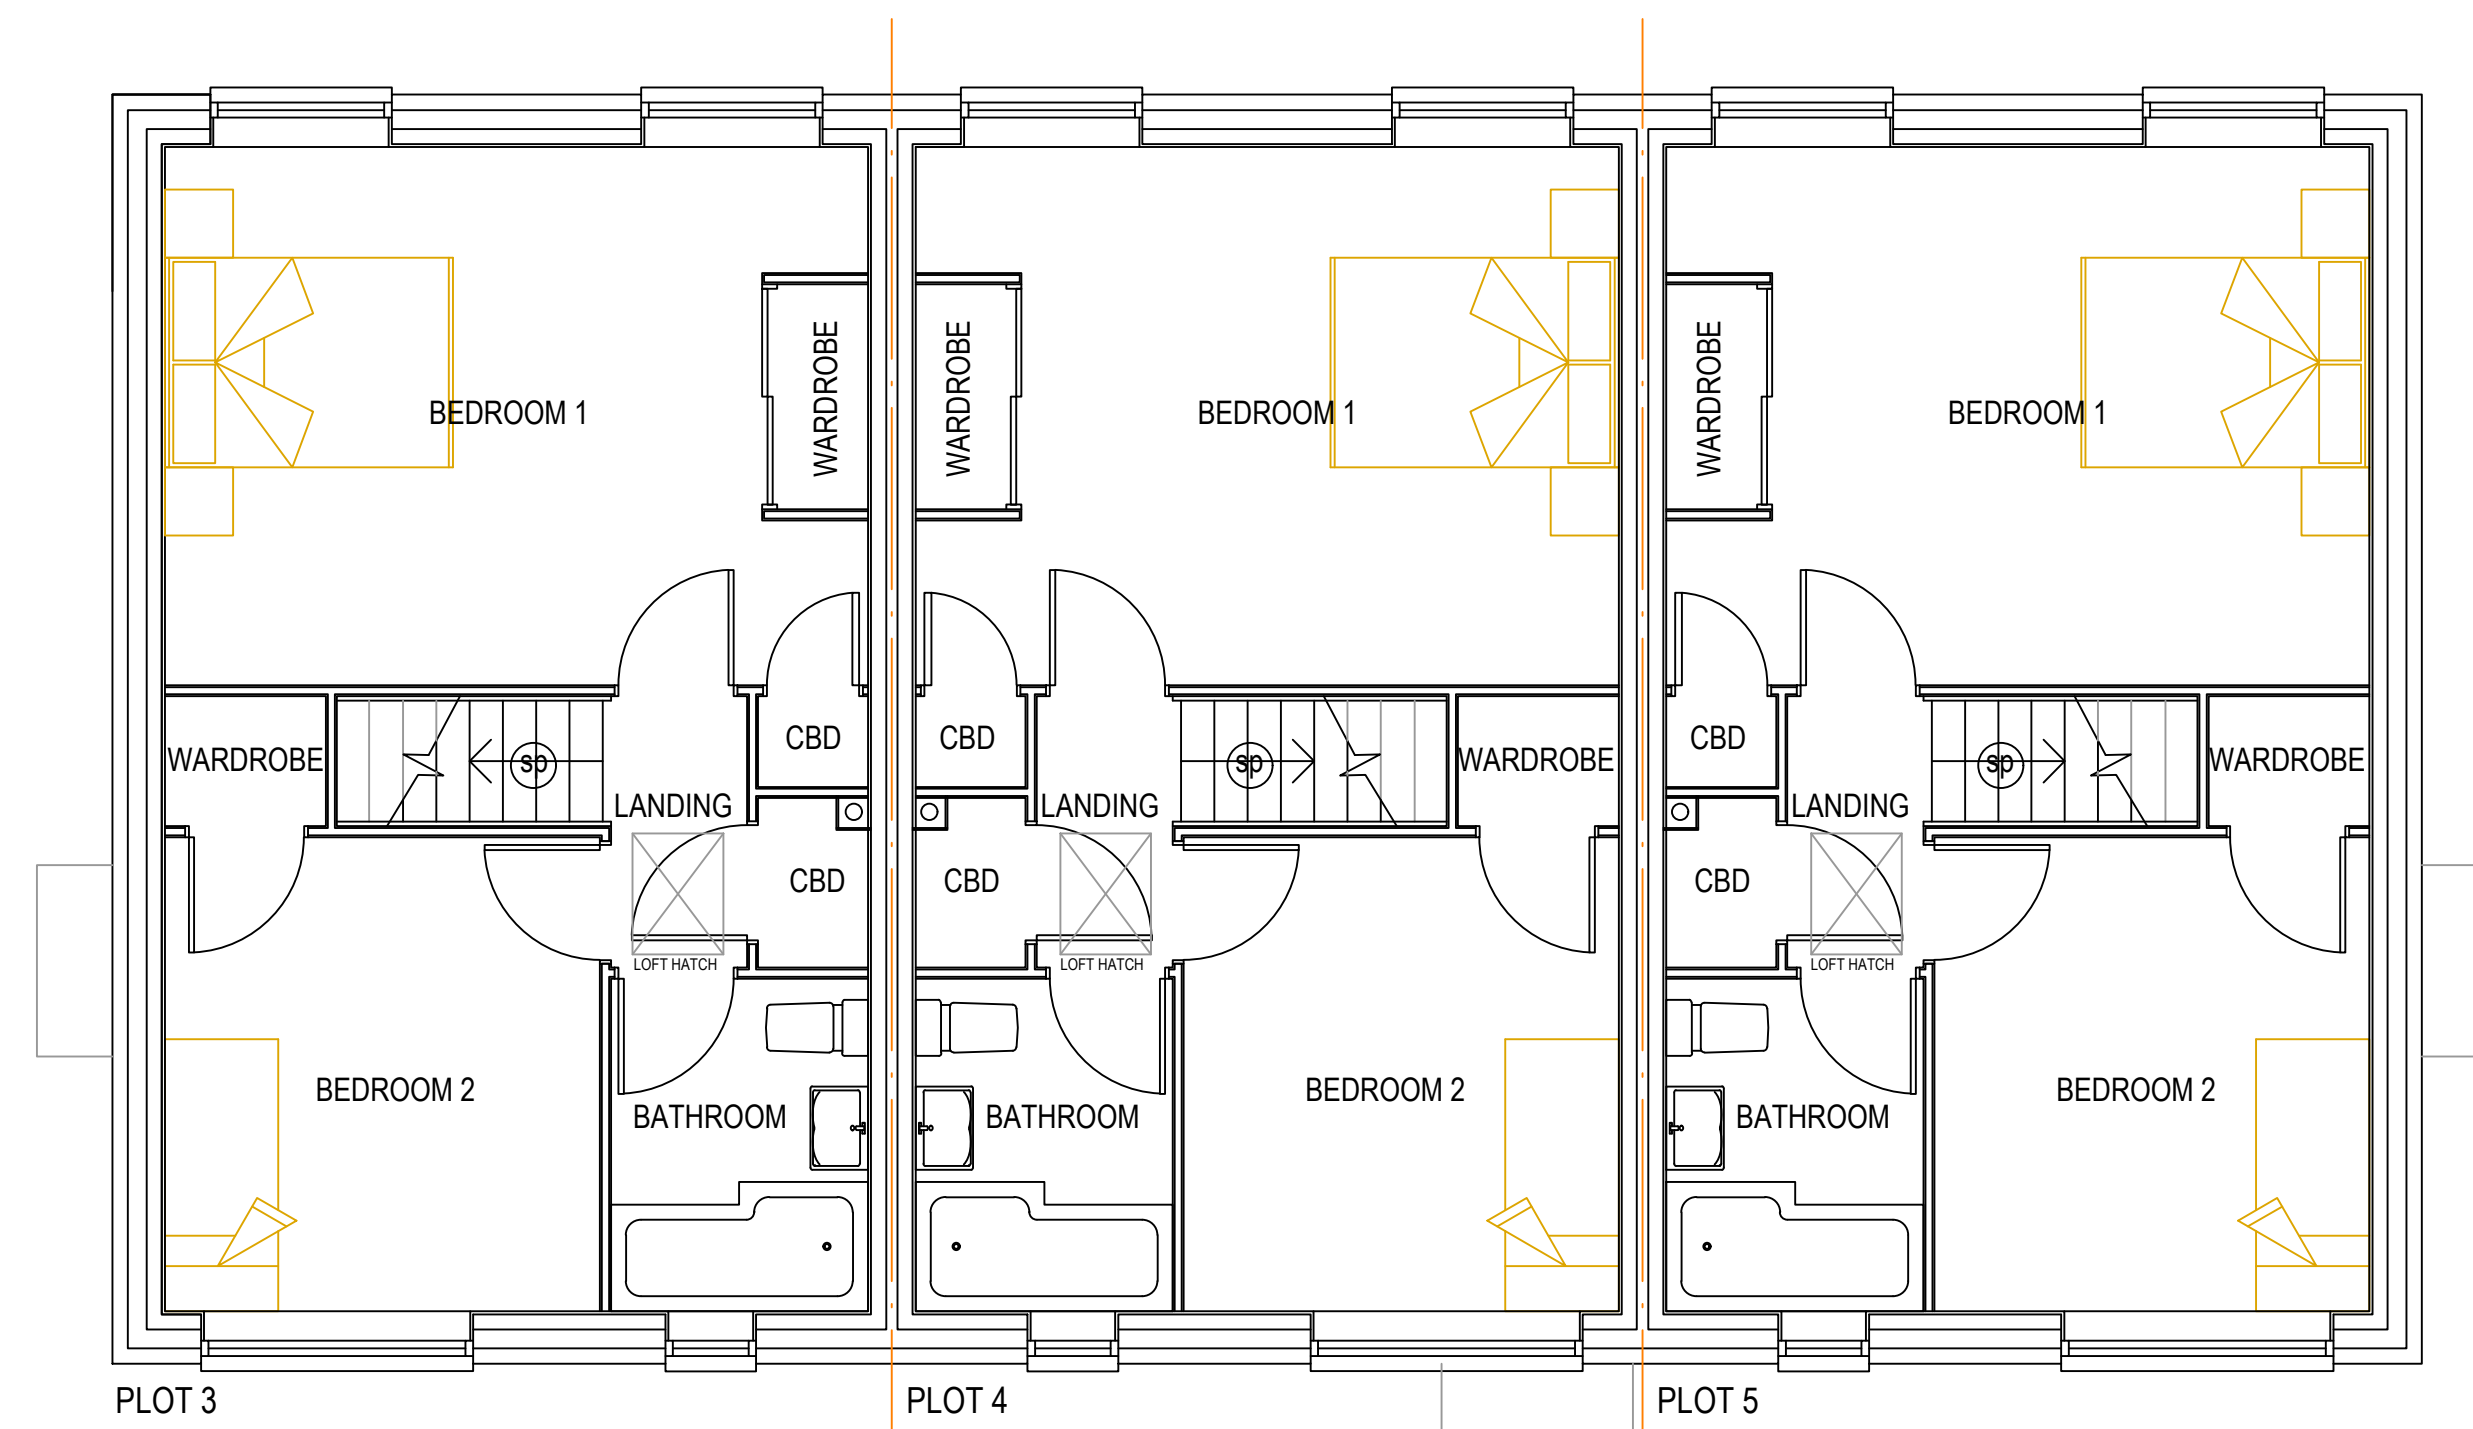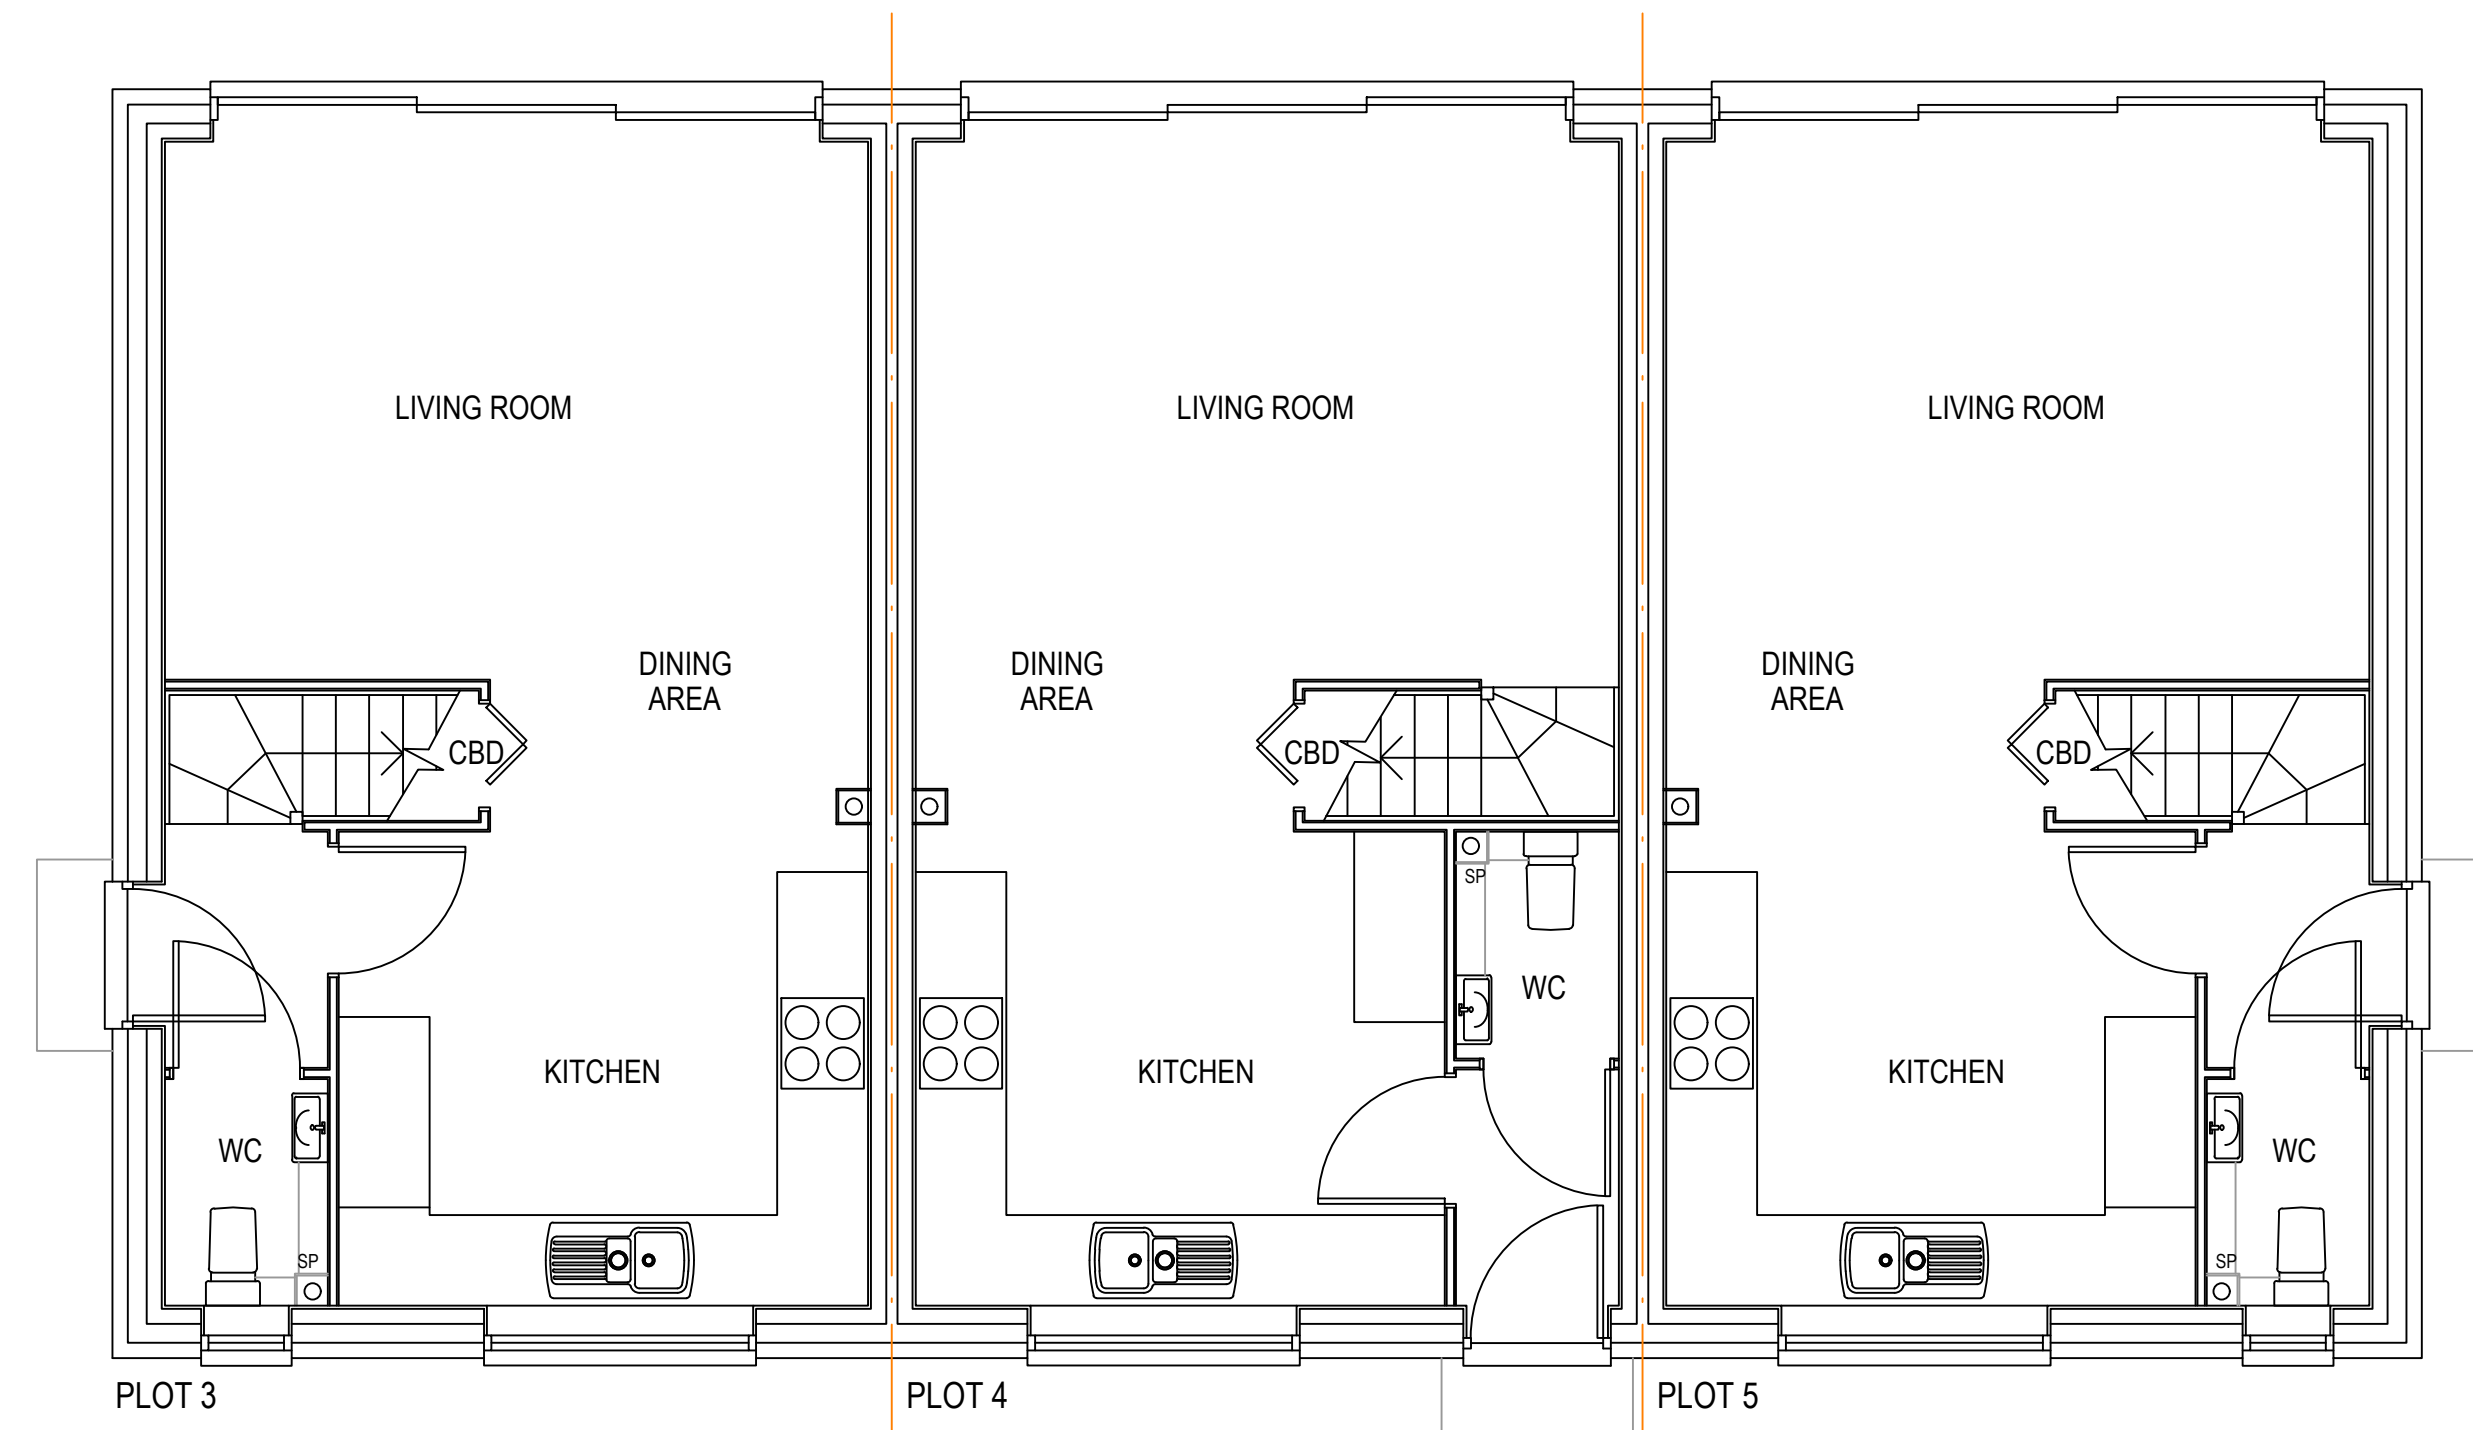

1:50
0 1 2 3 4 5m

Revision:

Date:

The Park Lane Group,
141-145 Bohemia Road,
St. Leonards-on-Sea,
TN37 6RL

T 01424 448980
E oliver@parklanegroup.net

JOB:

Land Adjacent to 18 St James's Road,
East Grinstead,
RH19 1DL

Date: June 2026

Stage: Planning Stage

Works:

Proposed Floor Plans & Elevations - Plots 3-5

Drawing Scale: 1:50 & 1:100

Drawing Size: A1

Drawing No: PLG/1043/3

Revision:

