




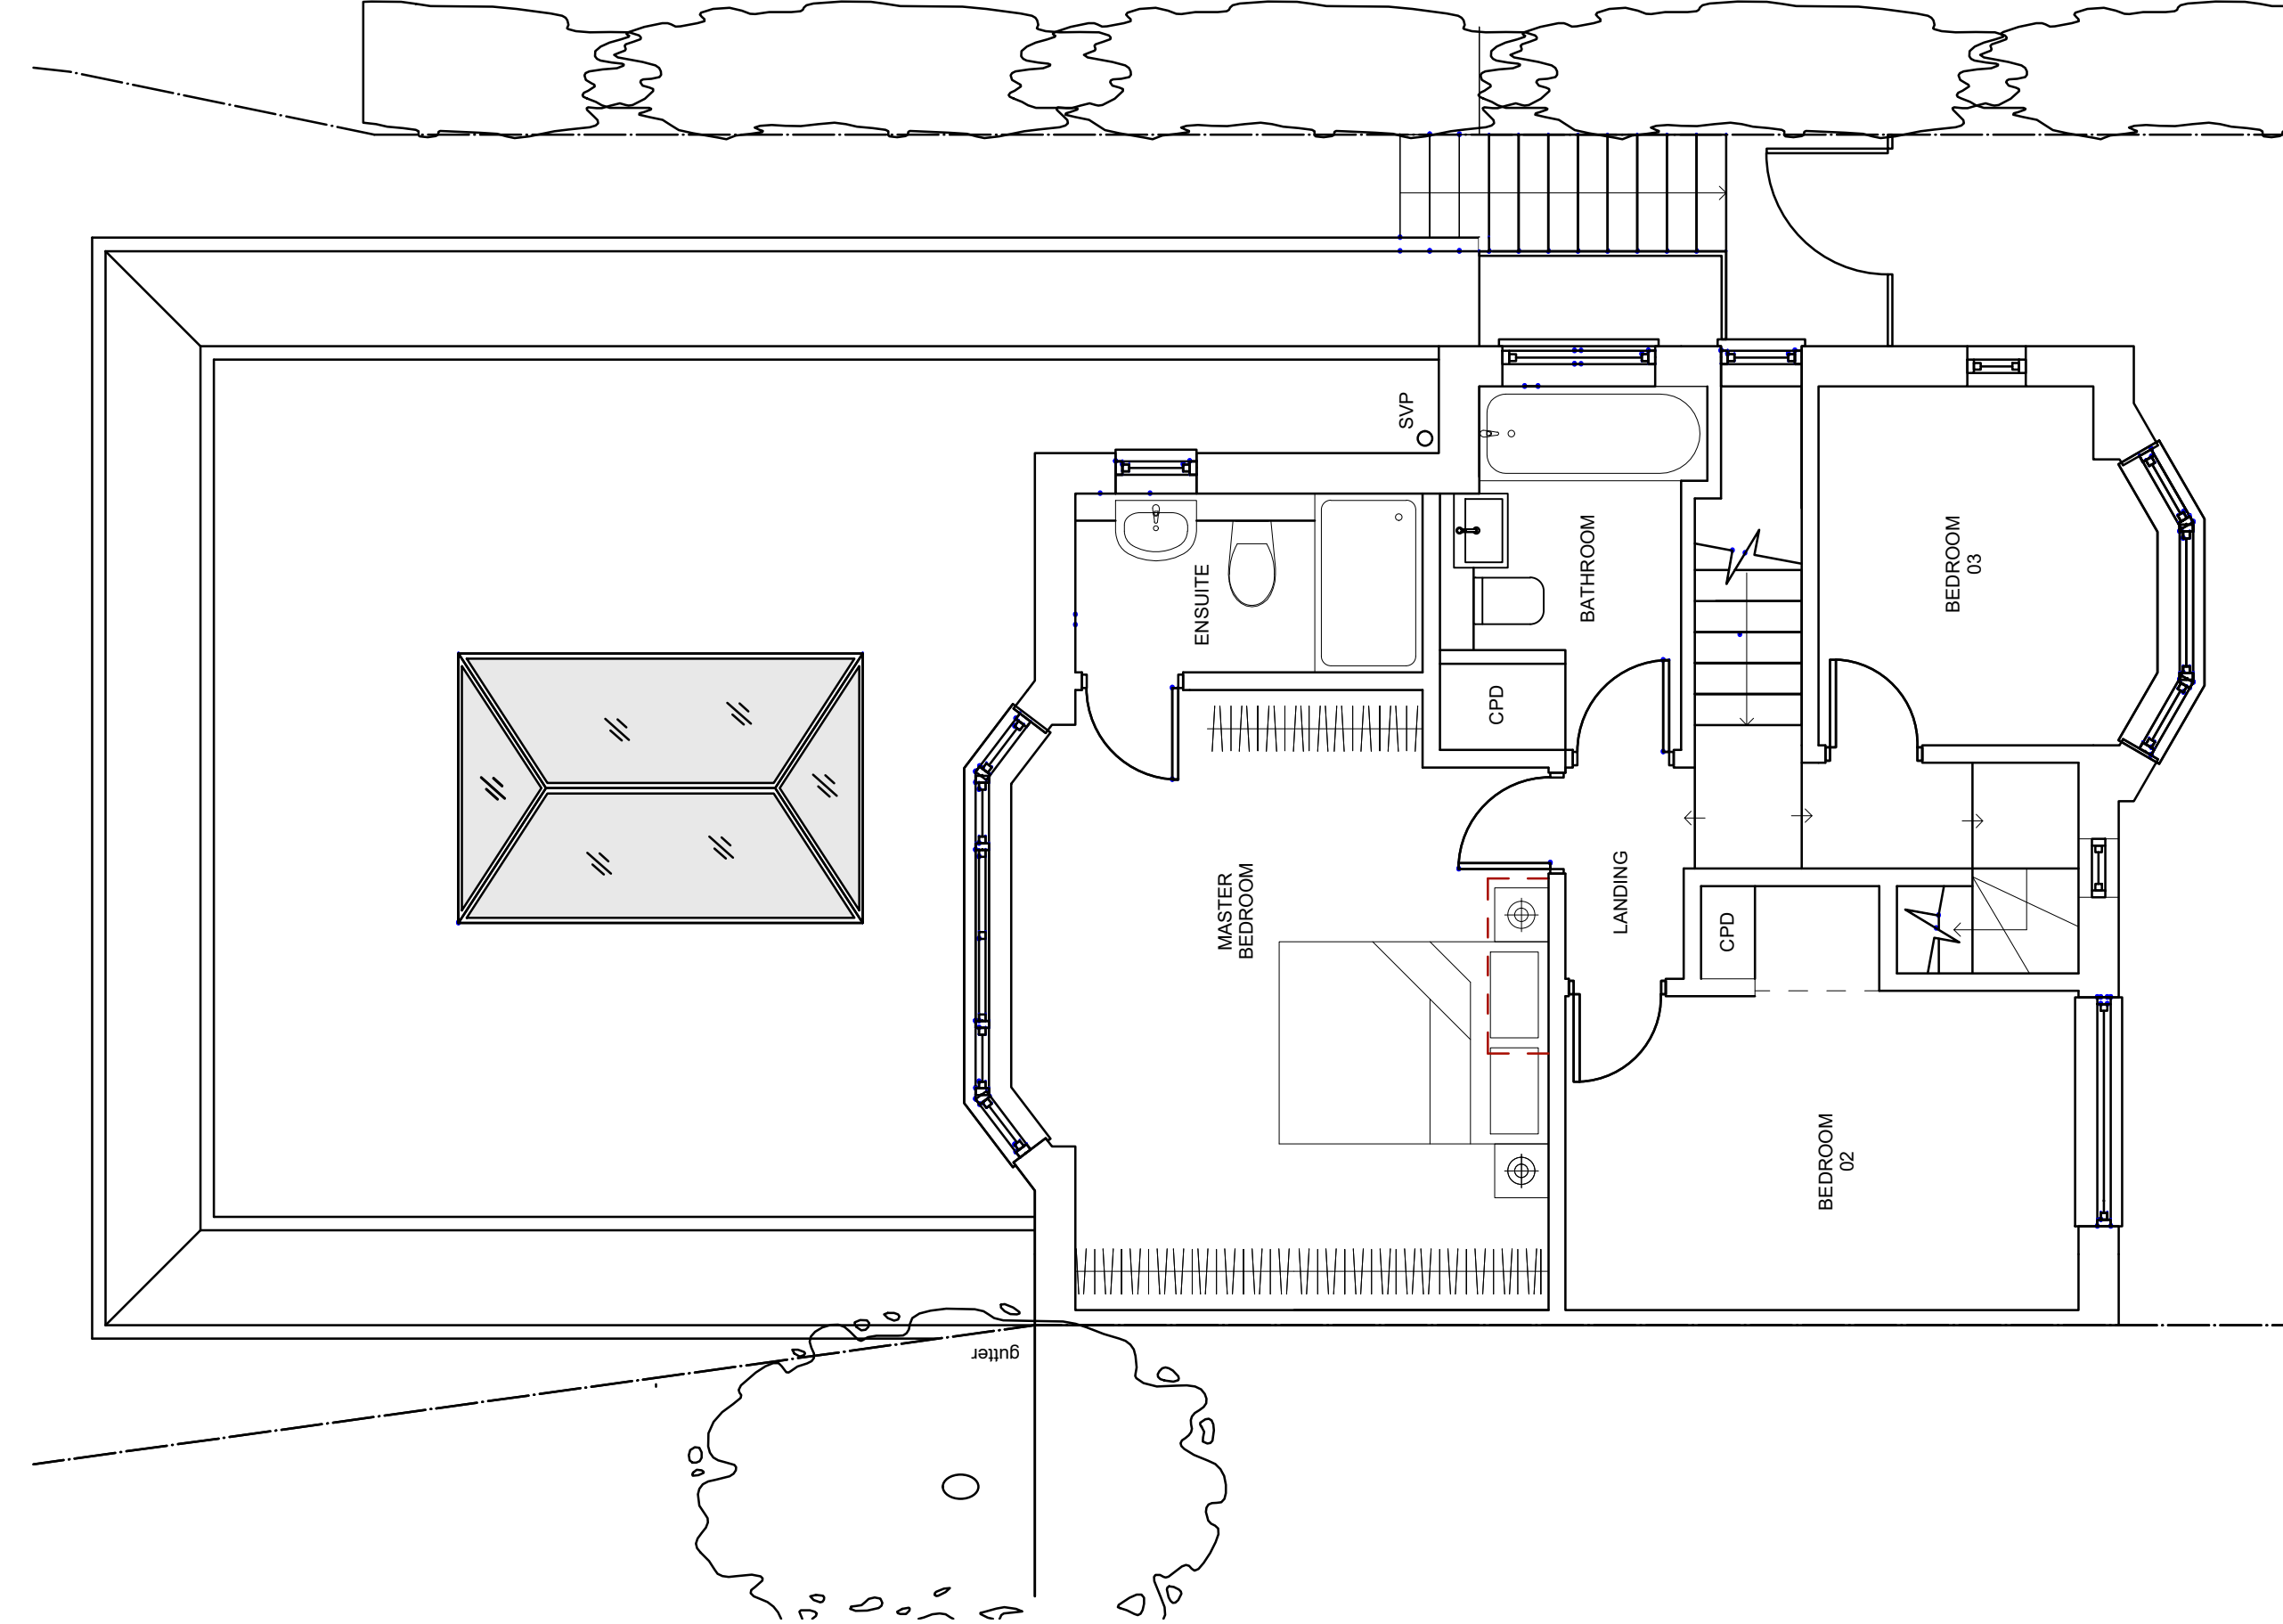


Proposed First Floor Plan 1:50

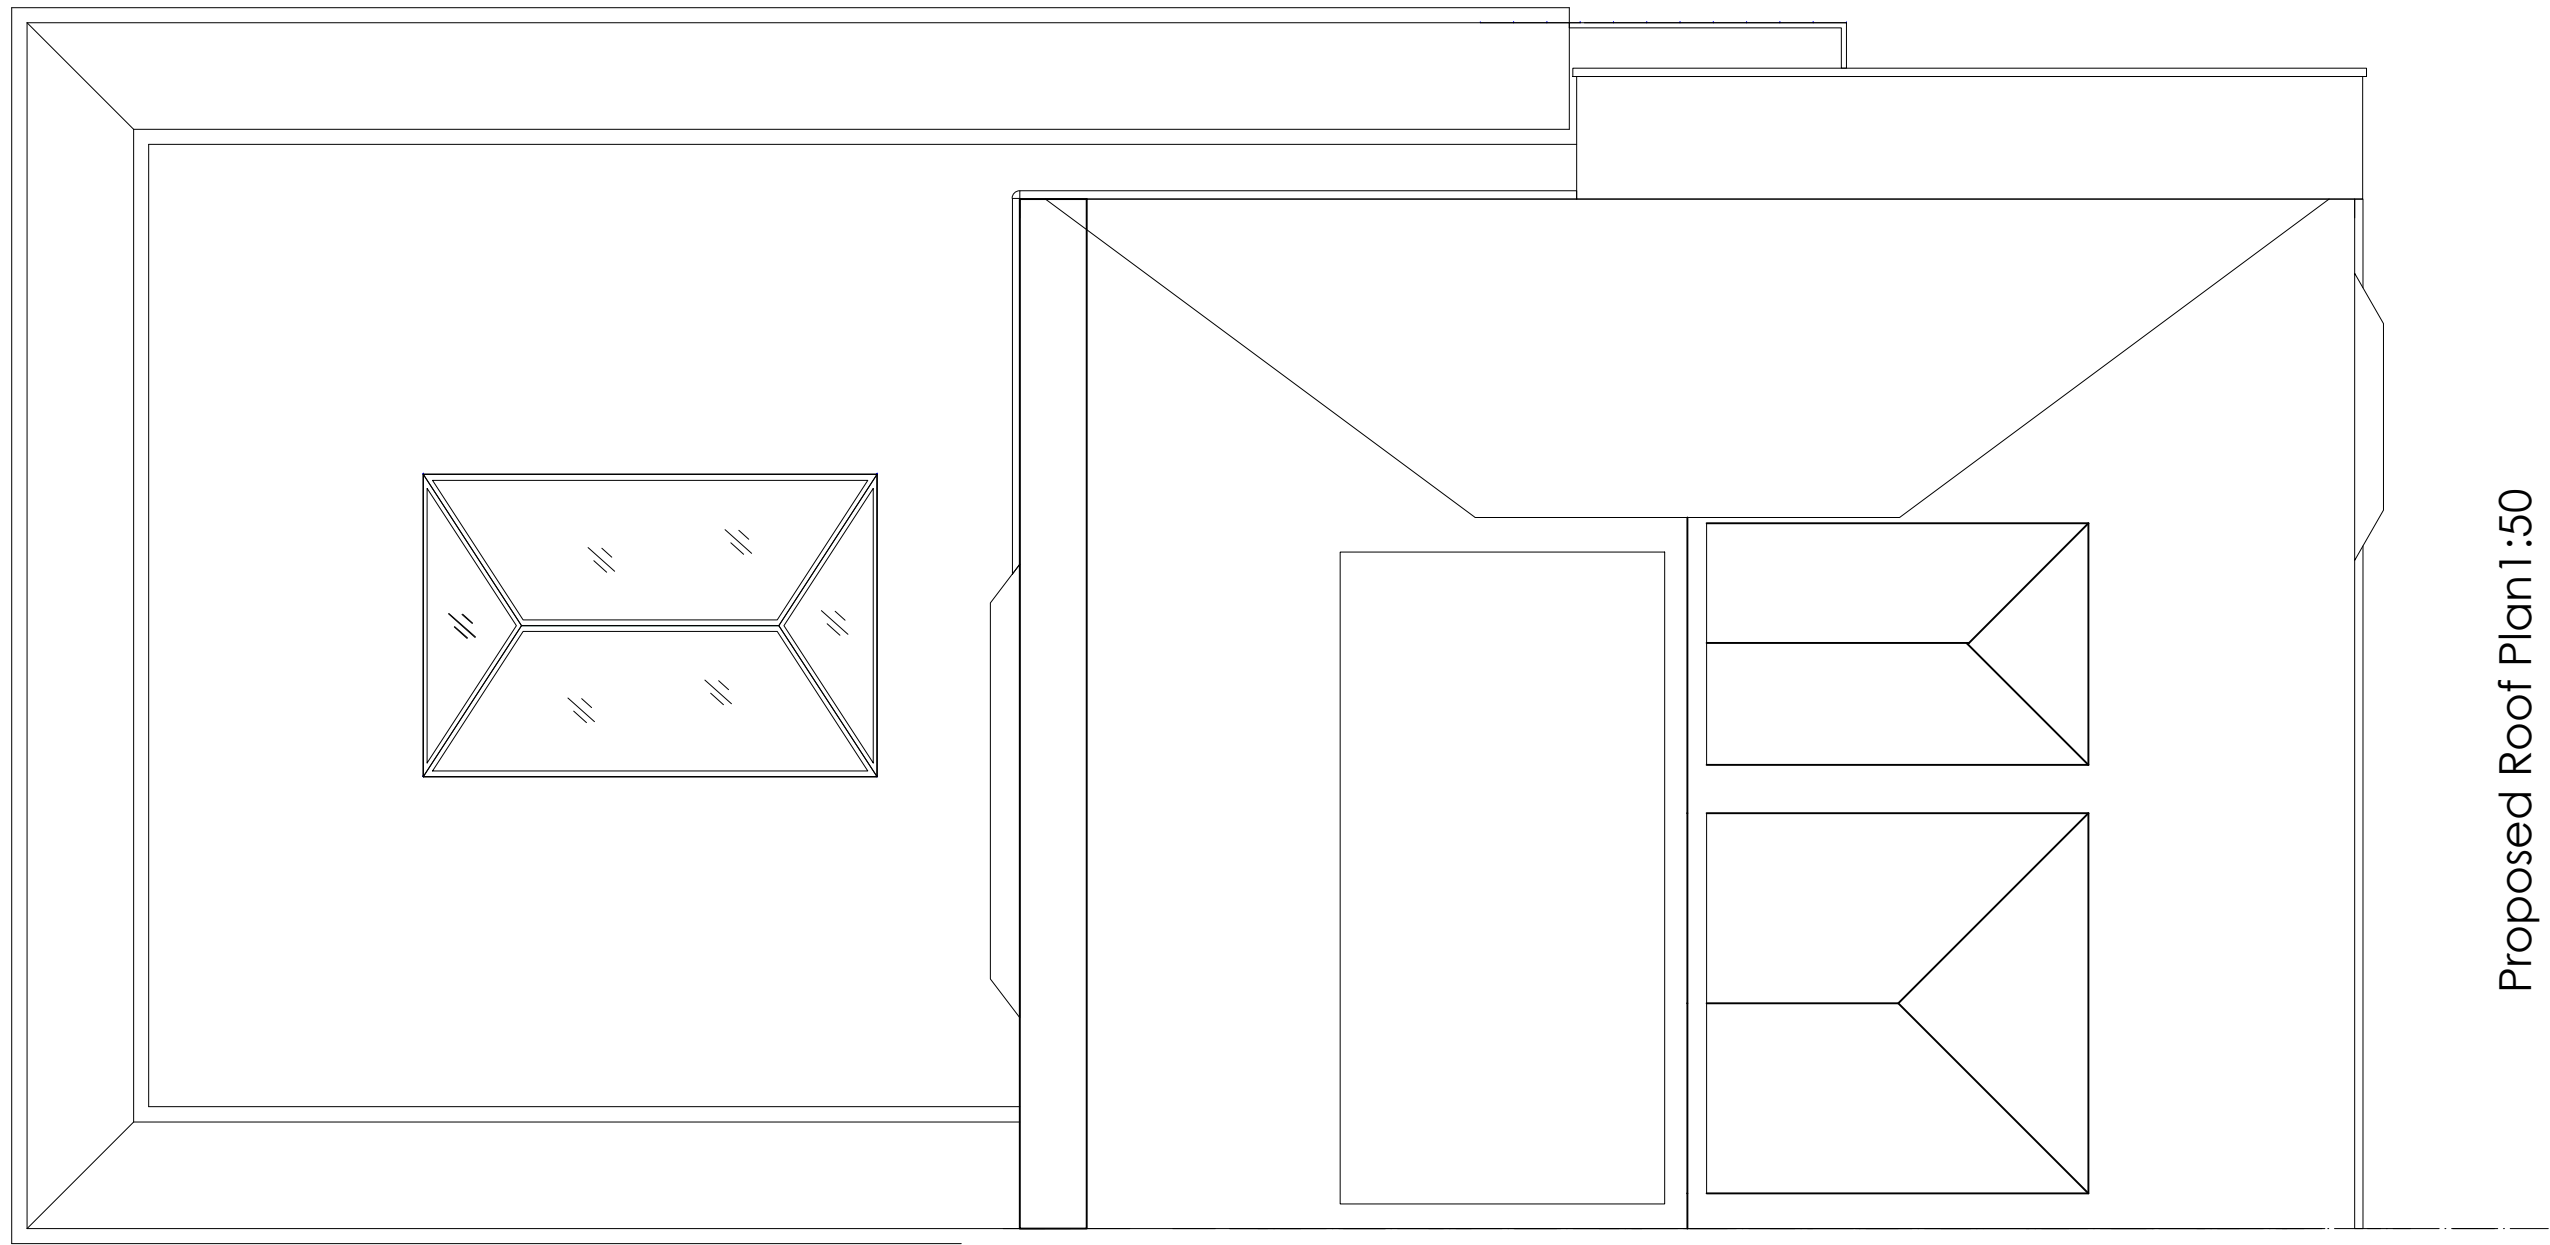


Proposed Roof Plan 1:50

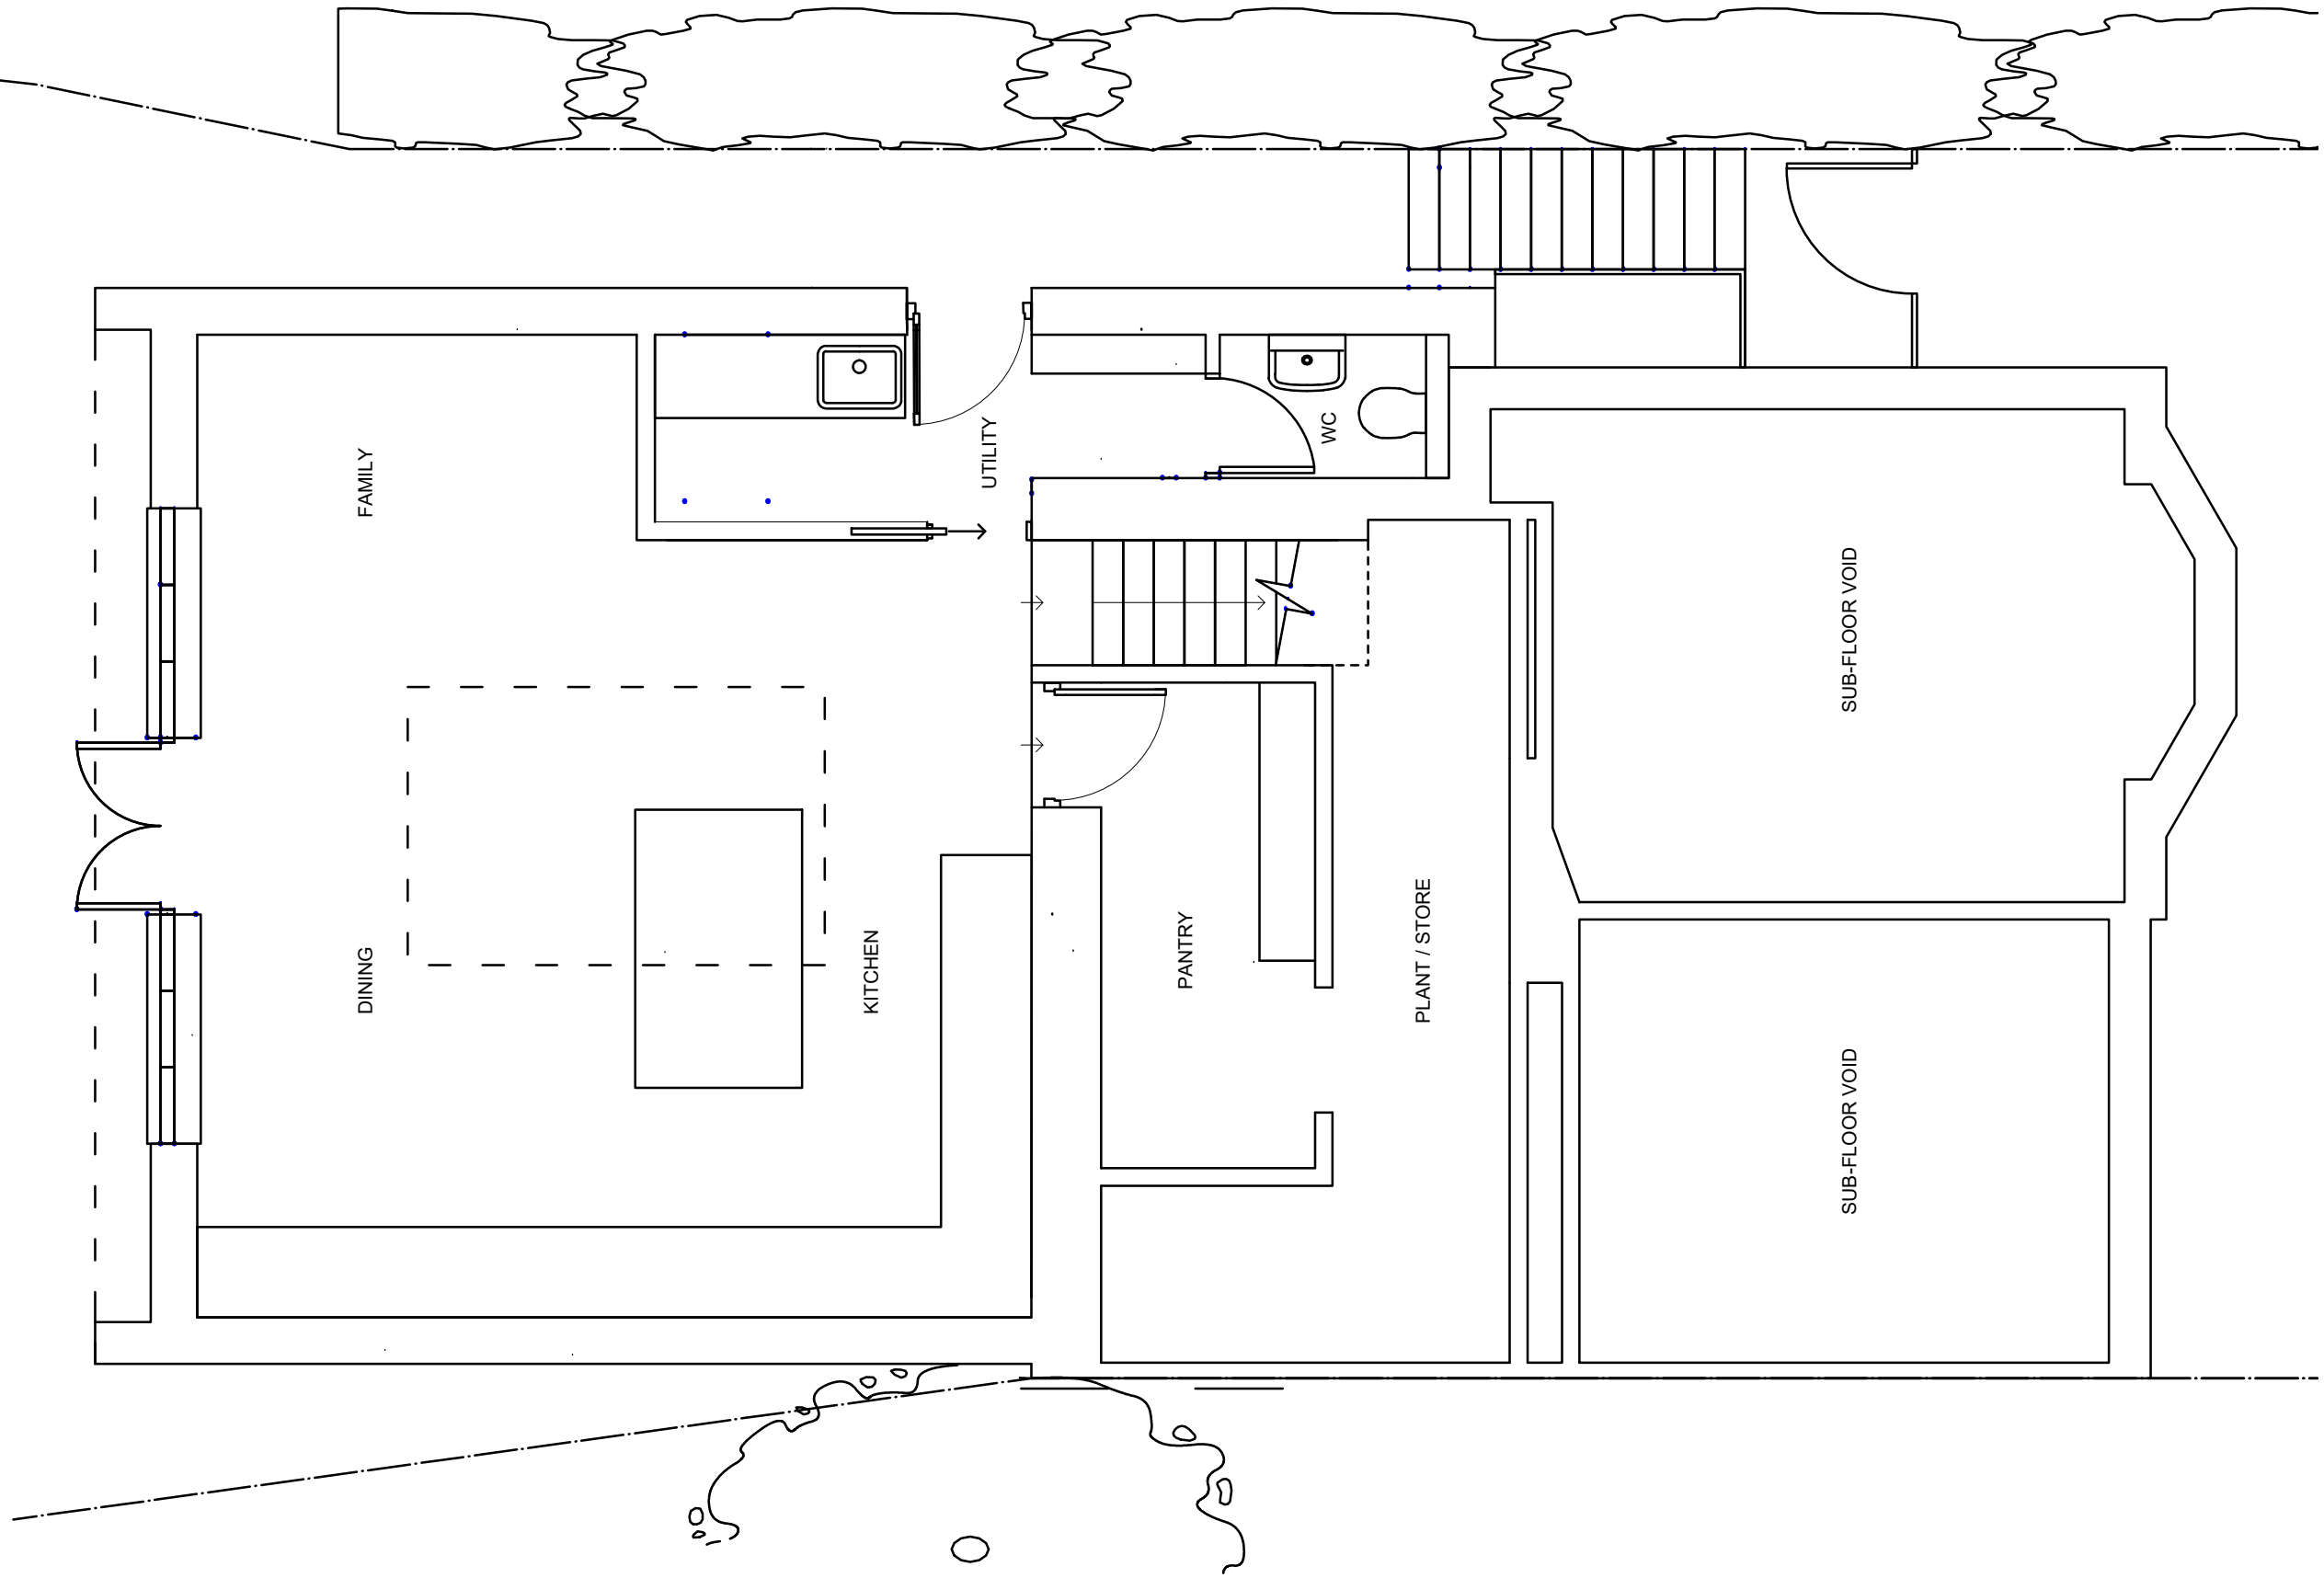

Proposed Ground/Lower Ground Floor Plan 1:50

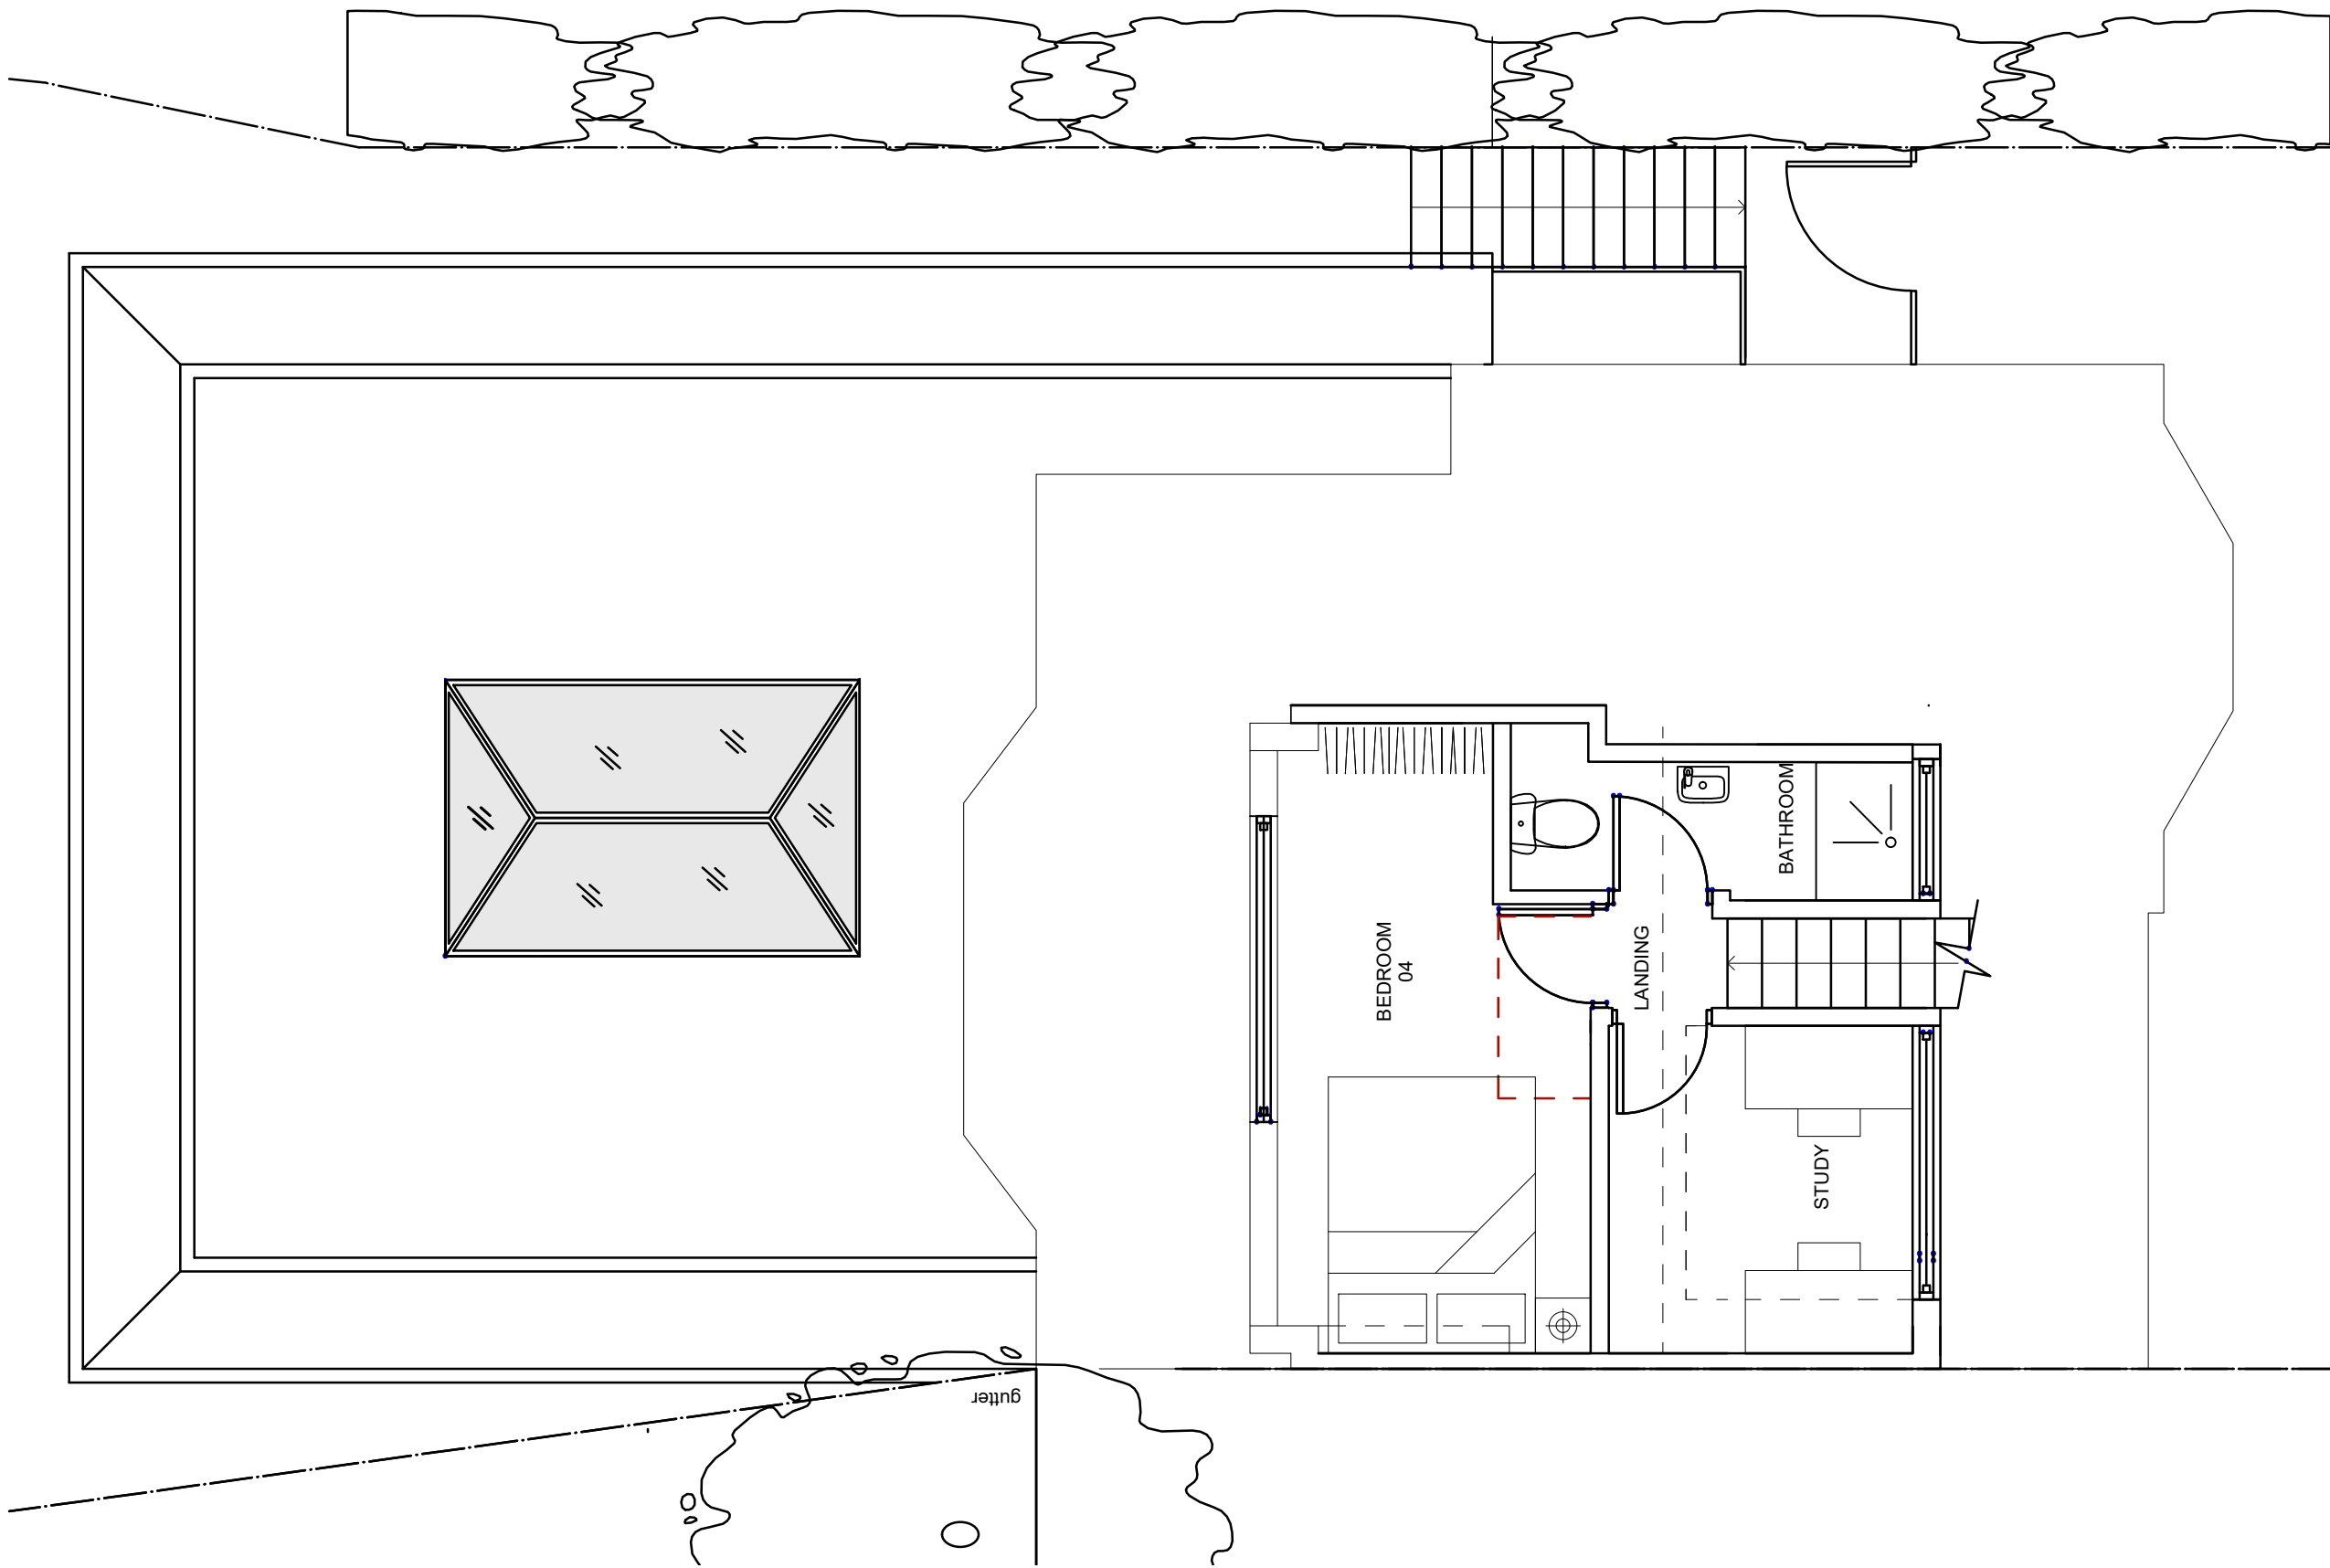

Proposed Second Floor Plan 1:50

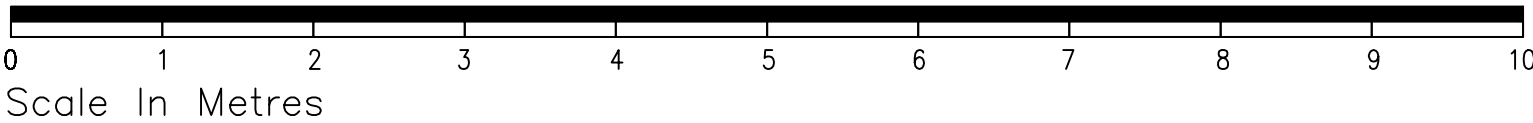

SKETCH
DRAWING

- NOTES
- Copyright of this drawing remains the property of Buchan Rum Architects Limited and should not be reproduced in full or parts or re-used without written permission from Buchan Rum Architects
 - These drawings must be read in conjunction with the structural engineers drawings & details, and with all other consultants, sub-contractor and specialist's drawings & details.
 - All dimensions are in millimetres, unless stated otherwise.
 - All goods materials workmanship to conform with current building regulations BS8 and CDM.
 - All dimensions must be checked on site, and any discrepancies verified with the architect.
 - Do not scale from the drawing
 - Any discrepancies between the drawings, details and specification must be reported to the architect immediately before work is put in hand.
 - All works to be carried out in full accordance with current Building Regulations, British Standards and all Health & Safety Regulations
 - If in doubt please ask.

rev. date comment

Client

Site address
22 SUMMERHILL CLOSE

Job Title
New Residential Development

Proposed Plans

BUCHAN RUM

9 SAVILL ROAD
LINDFIELD
WEST SUSSEX RH162NY

E : info@buchanrumarchitecture.co.uk

Scale 1:20 & 1:50

Size A1

12/2025

Dim By BRA

Drawing number:

PL_00_118

Rev

03