



BELMONT DESIGNS
ARCHITECTURAL PRACTICE

james@belmont-designs.co.uk
www.belmont-designs.co.uk
37 Ashenground Road
Haywards Heath
RH16 4PS
Tel: 01444 455161 Mobile 07885 387900

NOTES

DO NOT SCALE OFF THIS DRAWING.

CHECK ALL DIMENSIONS ON SITE BEFORE ANY WORK IS COMMENCED.
ALL GOODS MATERIALS AND WORKMANSHIP MUST CONFORM WITH CURRENT BUILDING REGULATIONS, BRITISH STANDARDS AND CODES OF PRACTICE.

Rev	Date	By	Amendment
-----	------	----	-----------

Client
Mr & Mrs J Bullivant

Site Address
**Land adjacent to Twinham
34 Hurst Road
Hassoeks
BN6 9NL**

Project
**Proposed detached dwelling
with parking**


Drawing Title
**Proposed Elevations
PLANNING**

Date	Scale	Drawn By	JM
Dec 2024	1:50@A1	Checked By	JTM
Job No	Dwg No	Rev	
B.043.24	03	*	


1m 5m 10m.
1:100




South . Front Elevation as Proposed

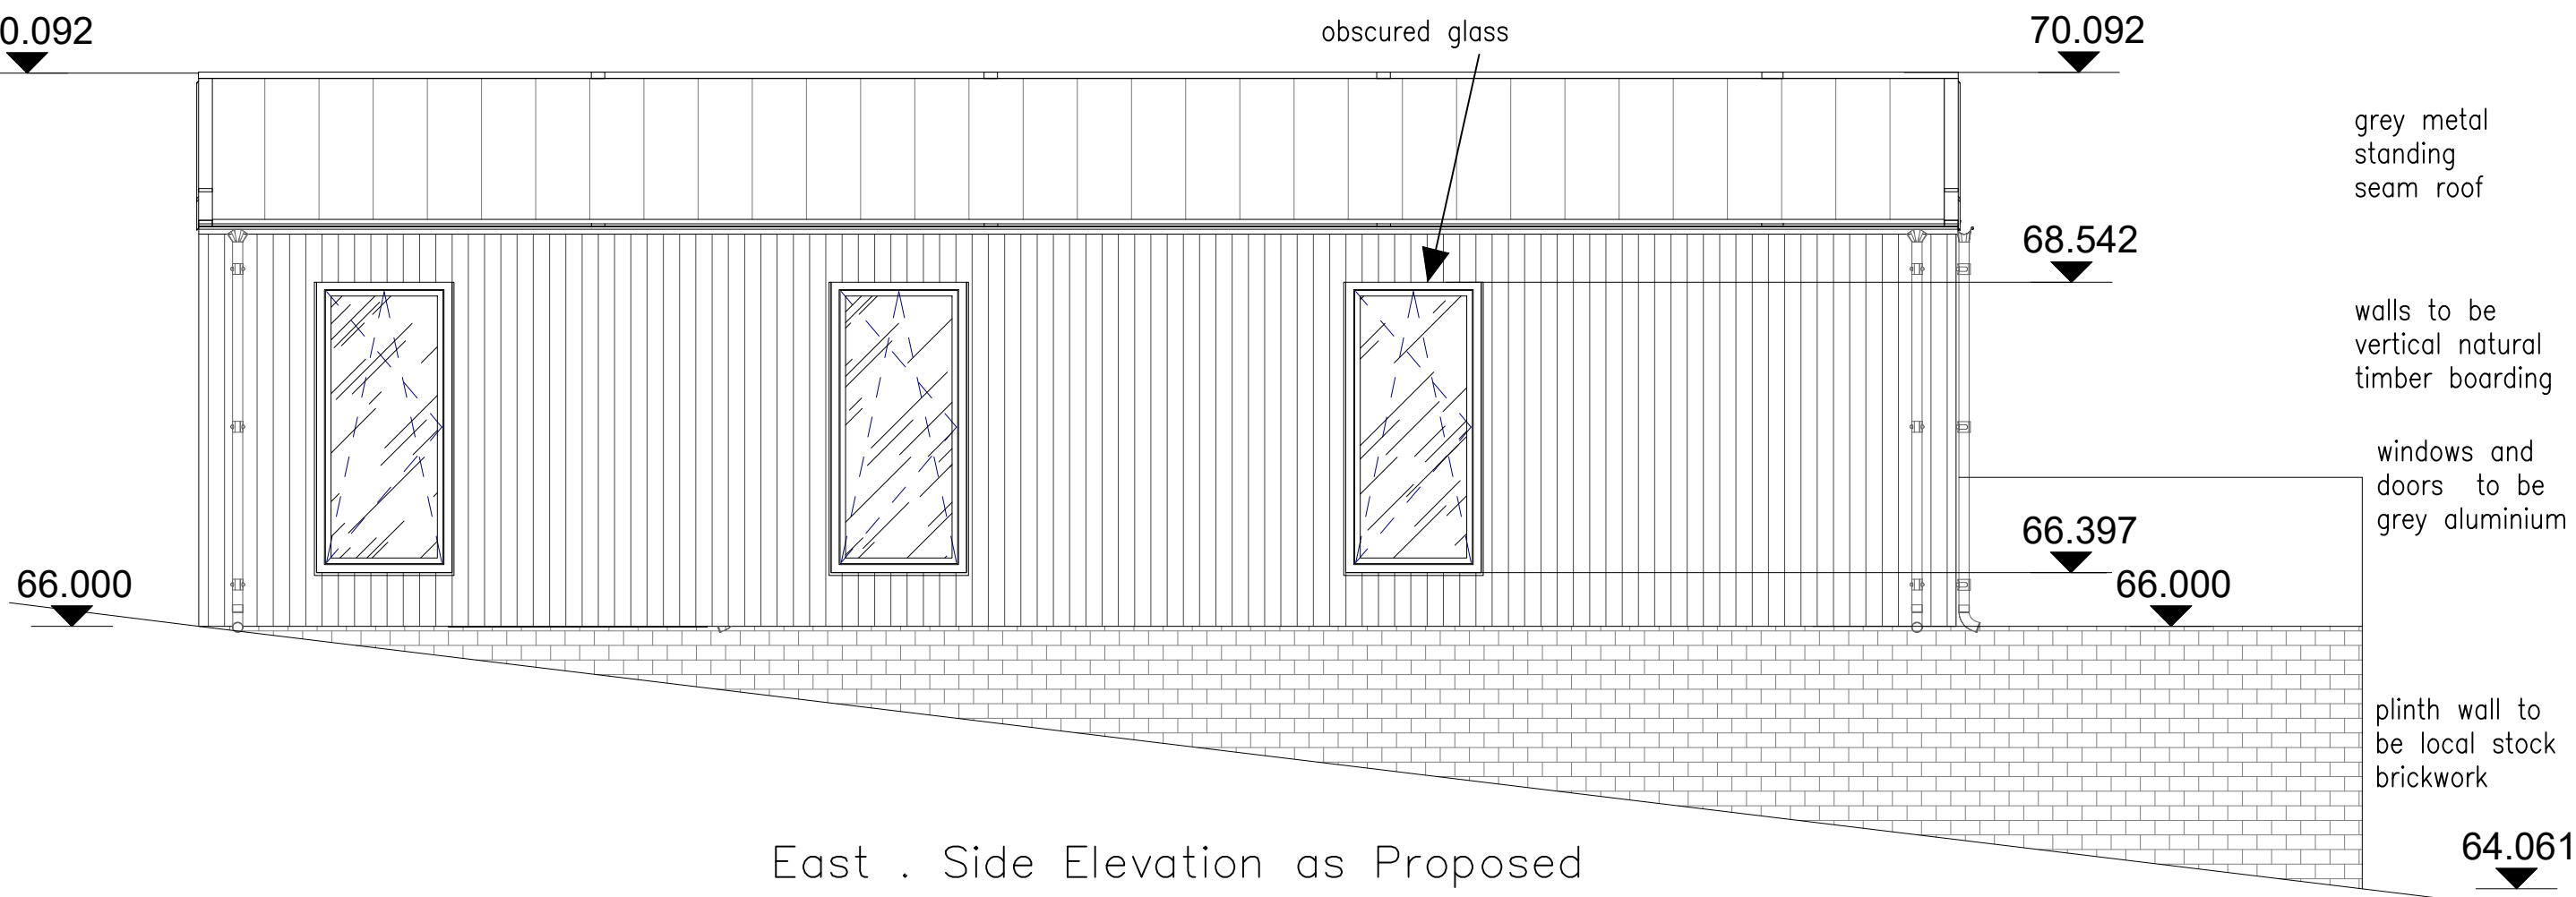

East . Side Elevation as Proposed

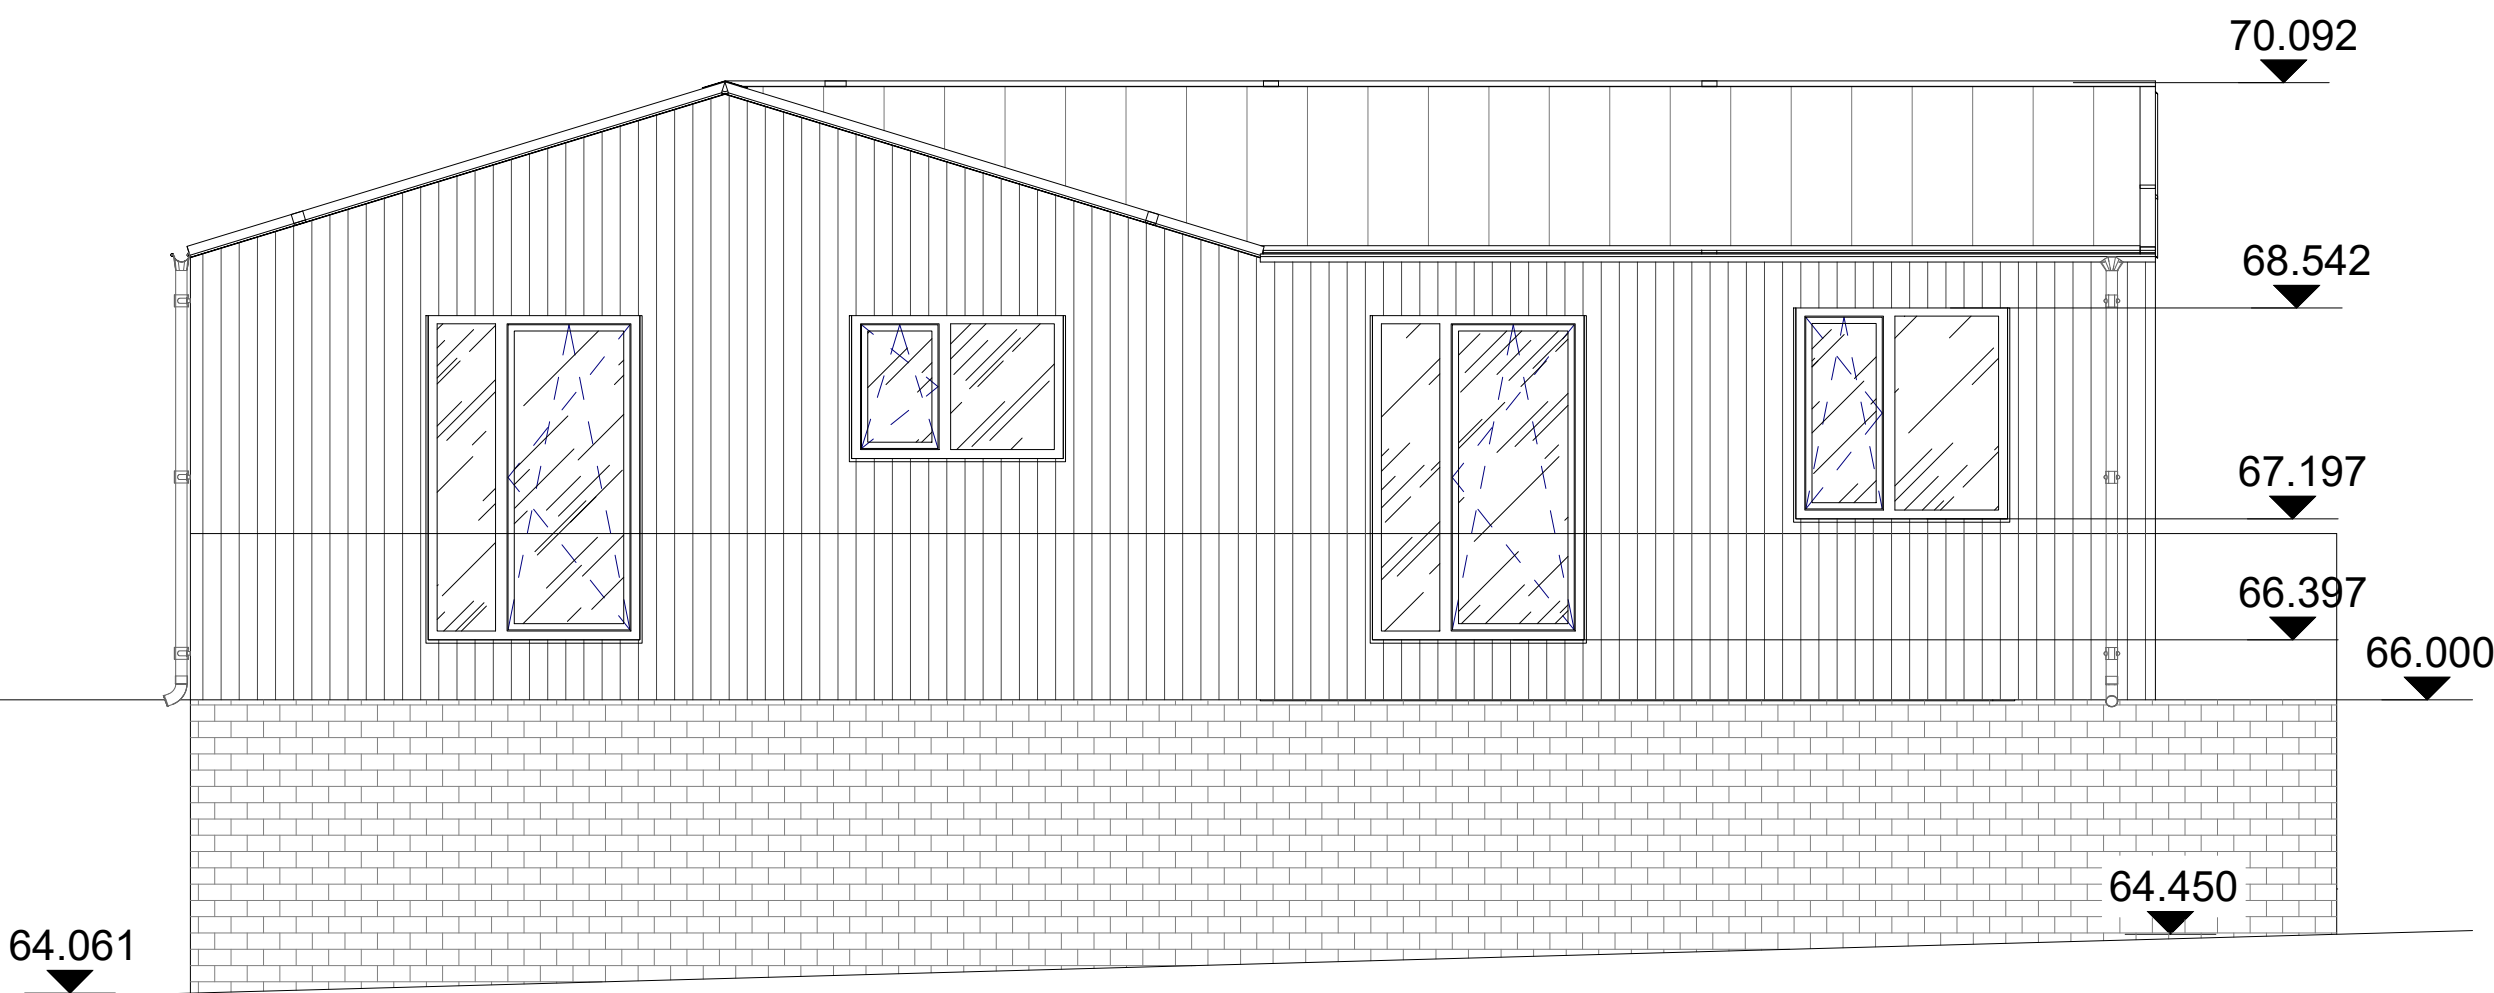

North . Rear Elevation as Proposed

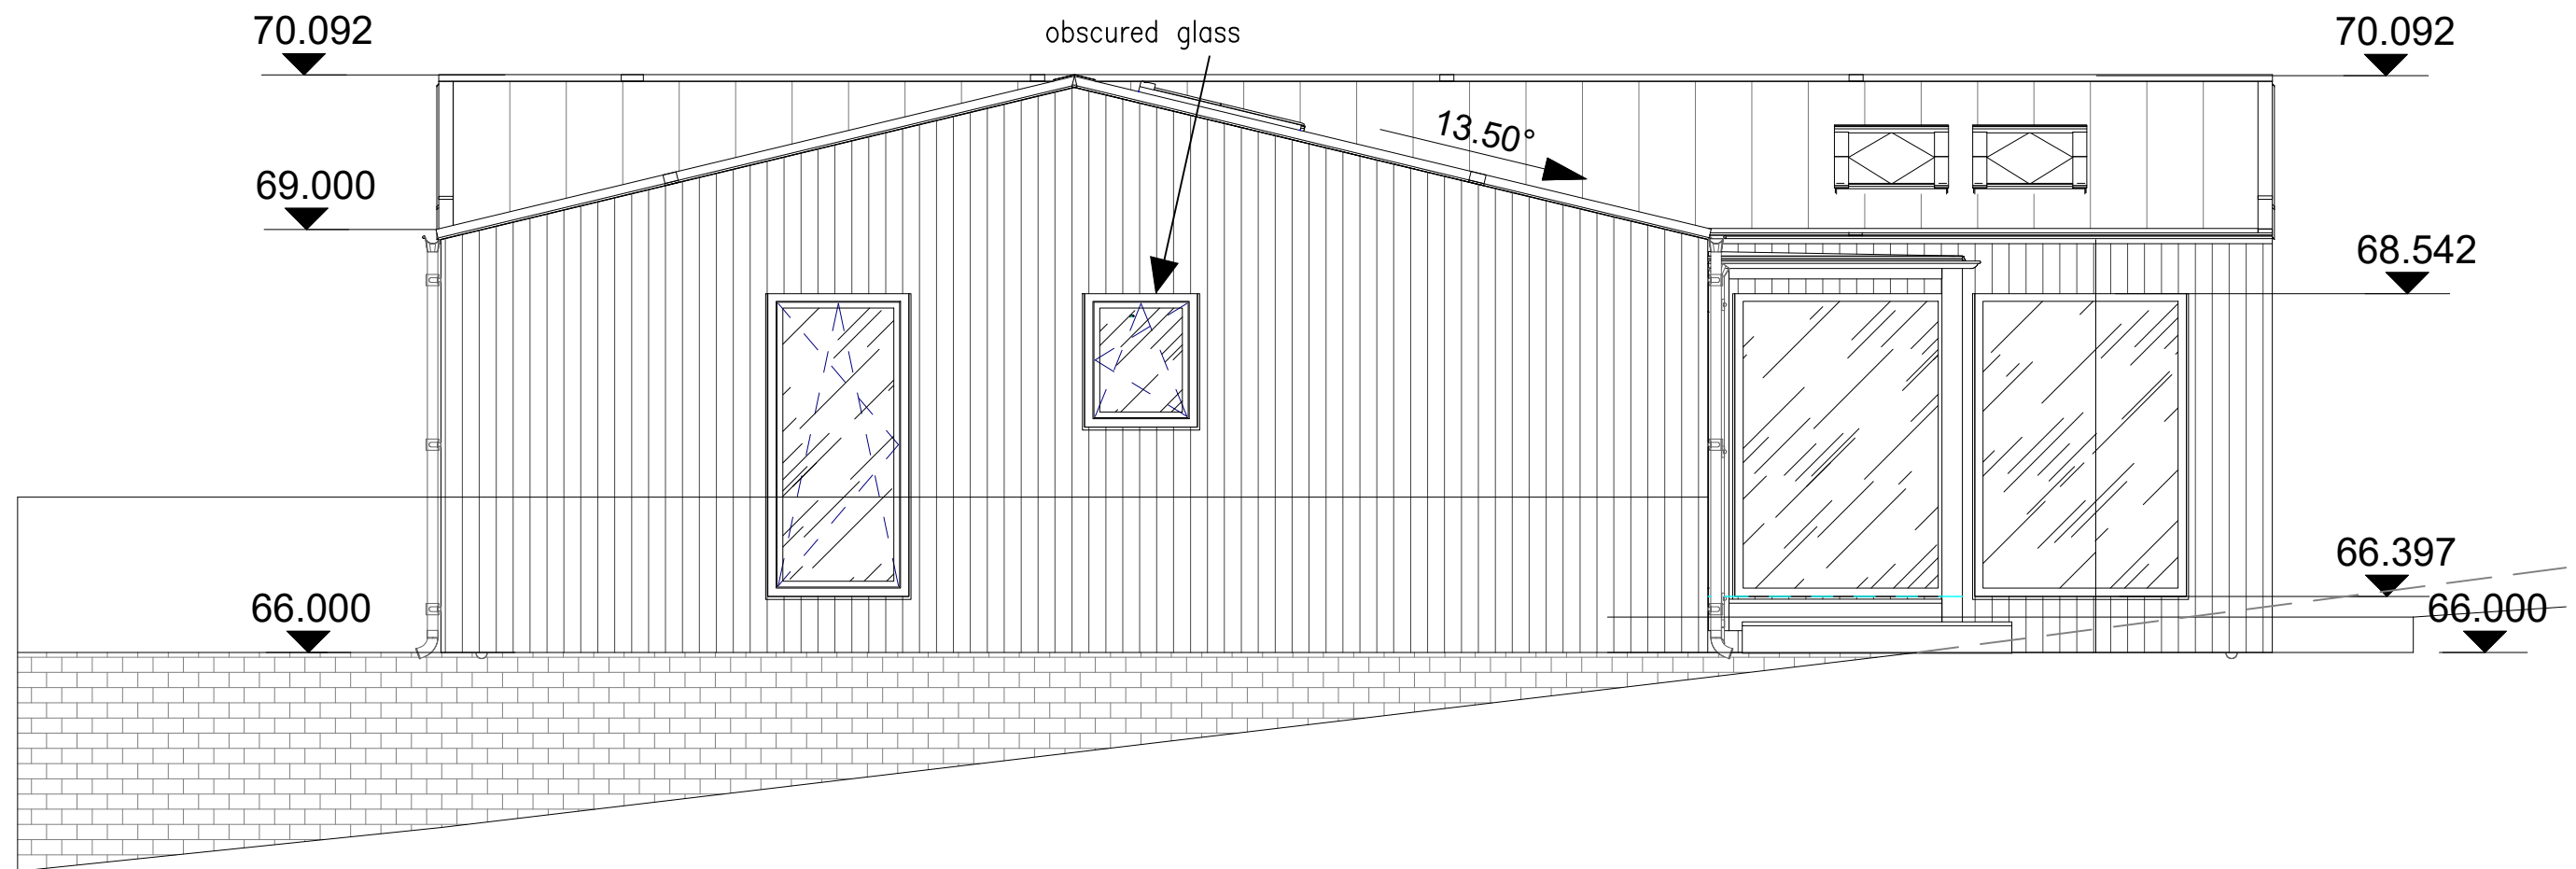

West . Side Elevation as Proposed