



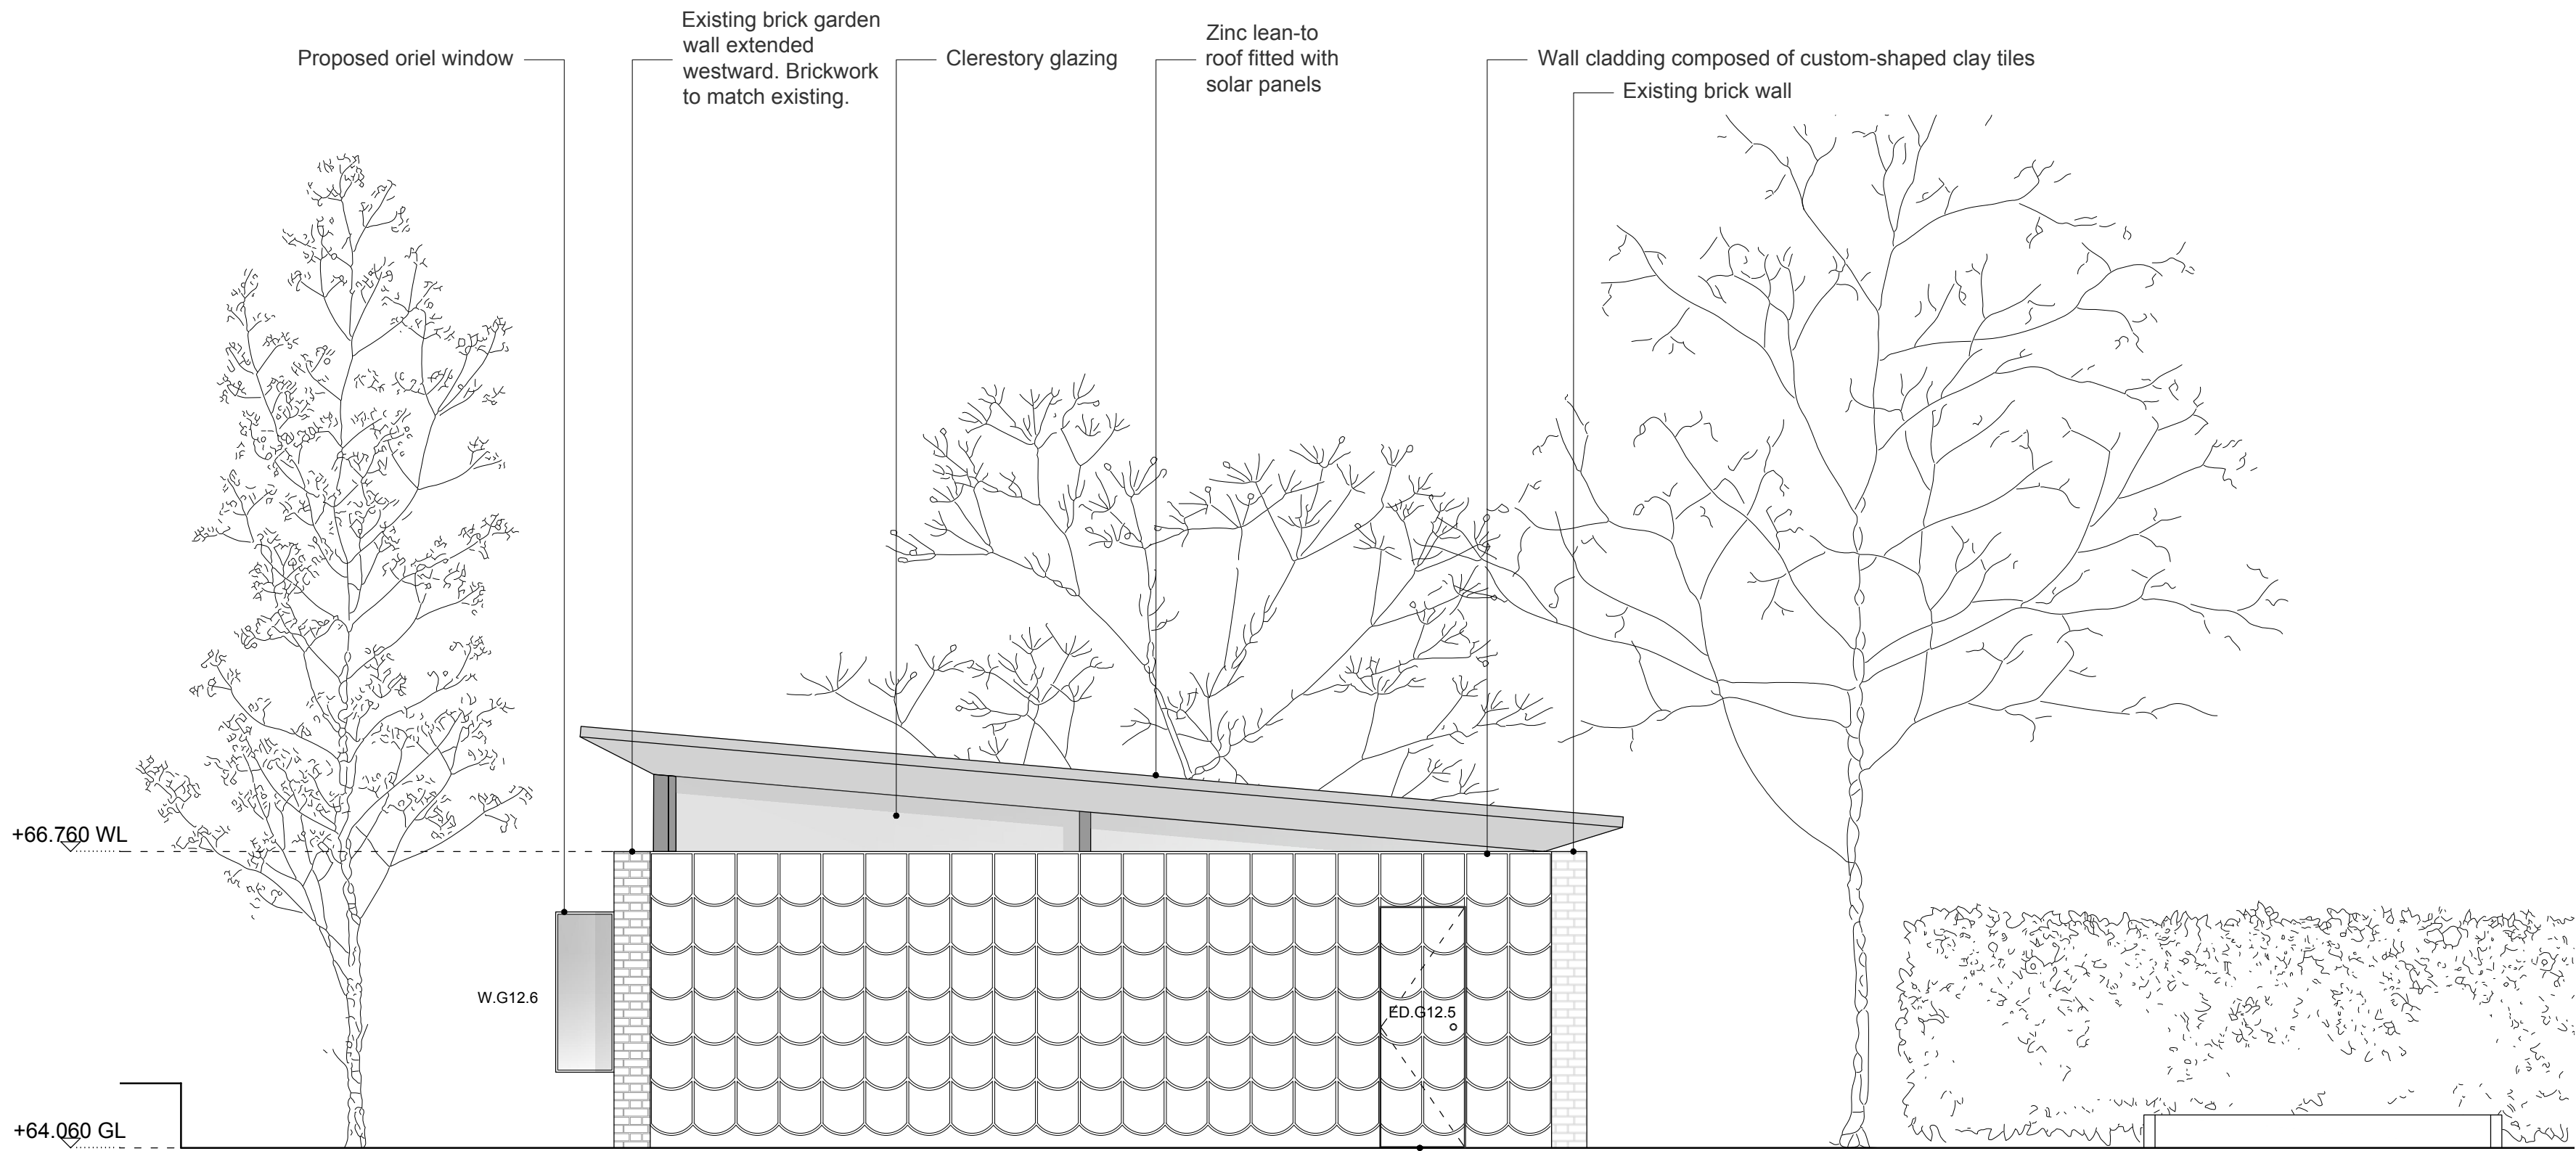

03 Proposed West Elevation
1:50 @ A1 ; 1:100 @ A3

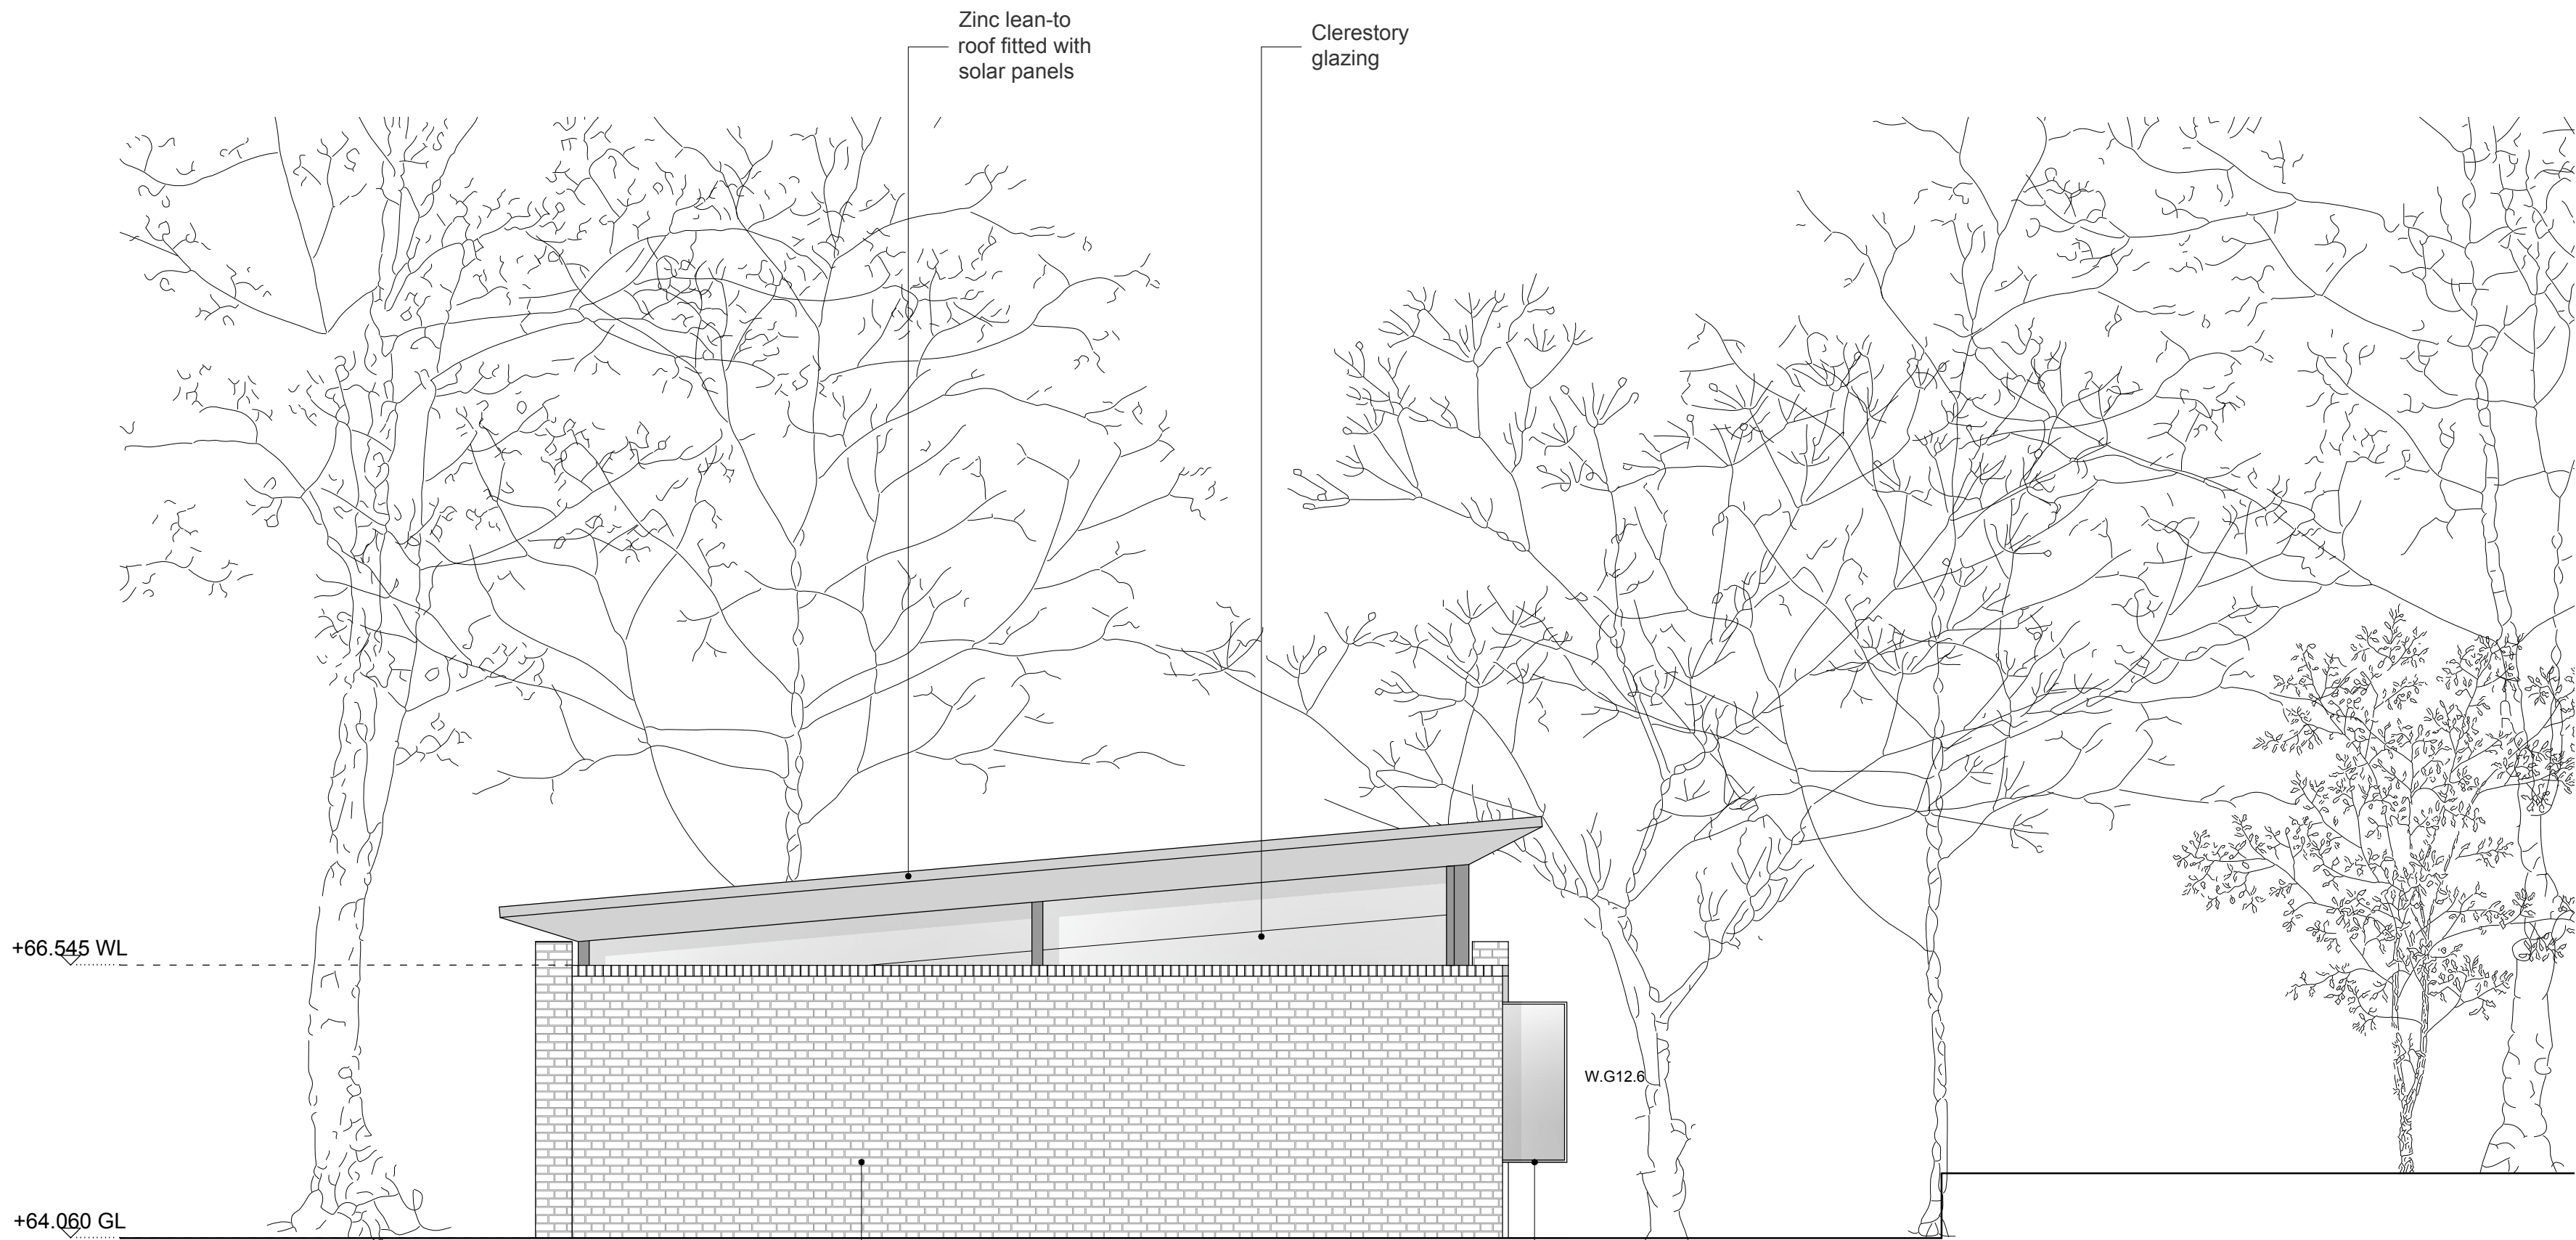


04 Proposed East Elevation
1:50 @ A1 ; 1:100 @ A3

Existing brick wall to be inspected for structural stability and repaired accordingly. Extg brickwork and coping to be cleaned to remove all algae, moss and fungi. All damaged, loose, missing or discoloured brick joints to be repointed with lime mortar to match.

BL Beam Level
CL Ceiling Level
FL Floor Level
DP Down Pipe
HWC Hot Water Cylinder
SVP Soil Vent Pipe
RWP Rain Water Pipe
RWO Rain Water Outlet

Proposed Walls
Existing Walls
Demolition

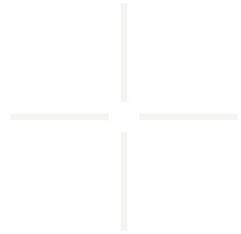

This drawing is to be used for planning purposes only.
Not for construction.

This drawing is the property of Richard Parr Associates.
Copyright is reserved by them and the drawing is issued on the condition that it is not copied, reproduced, retained or disclosed to any unauthorised person, either wholly or in part without written consent.

© Copyright Richard Parr Associates

Checked by
FL

Drawn by
FL

Date

Description
Rev

Job No

335

Project

Sunte House

Title

Pool House Proposed East &

West Elevations

Drg No

335_PH_DR_00_201

Scale

1:50 @ A1 ; 1:100 @ A3

Date of First Issue


18.06.25

Rev

P01

Status

Planning

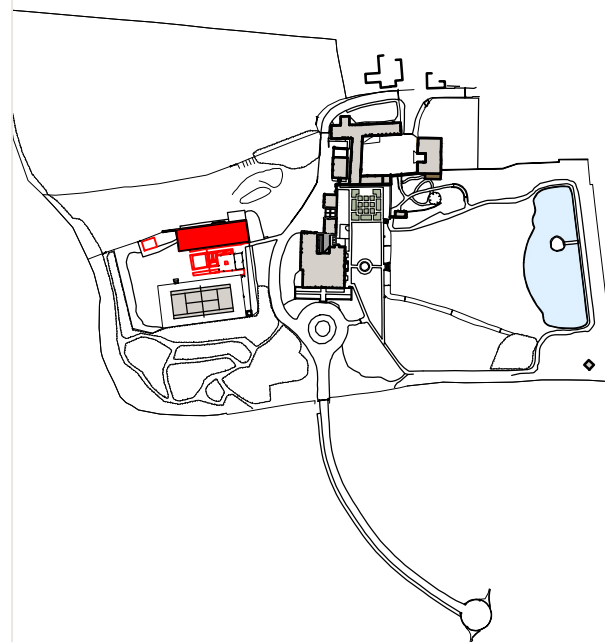

**RICHARD PARR
ASSOCIATES**

studio@richardparr.com
+44 (0)1453 860200
richardparr.com
@richardparrassociates

+ COUNTRY
Easter Park
Nympsfield, Stonehouse
Gloucestershire GL10 3UL

TOWN
The People's Hall
Studio 5, 2 Olaf Street
London W11 4BE