





existing shopfront elevation - car park entrance
scale - 1:50 @ A1 / 1:100 @ A3

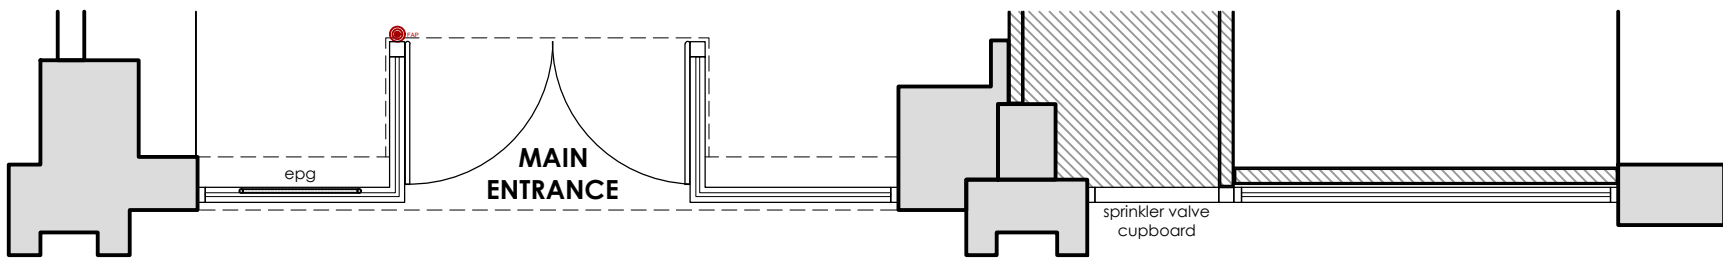

existing key plan - car park entrance
1:50 @ A1 / 1:100 @ A3




proposed shopfront elevation - car park entrance
scale - 1:50 @ A1 / 1:100 @ A3

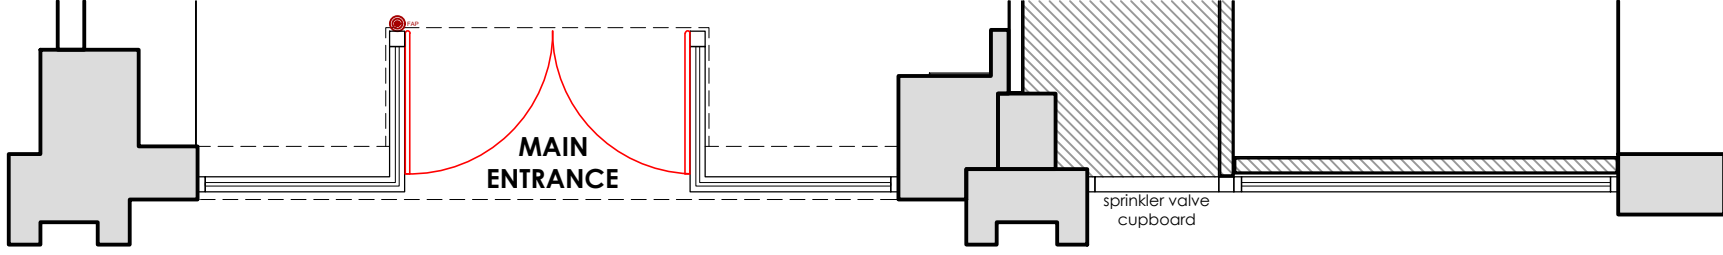

proposed key plan - car park entrance
1:50 @ A1 / 1:100 @ A3




existing
projecting sign
scale - 1:20 @ A1

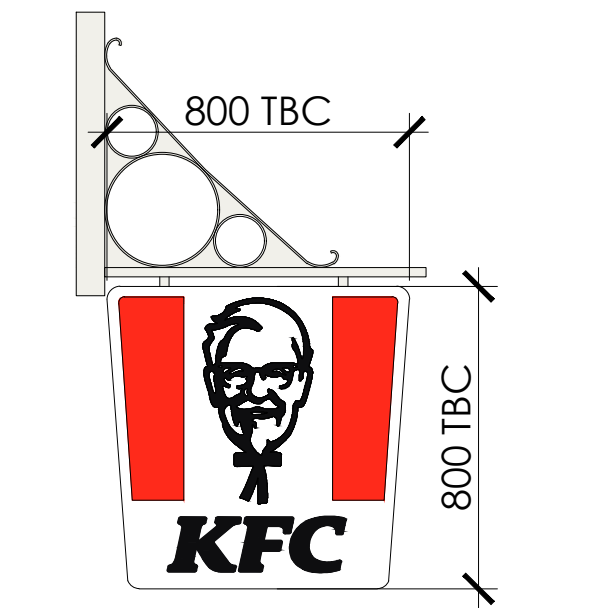

proposed
projecting sign
scale - 1:20 @ A1




existing shopfront elevation - shopping centre entrance
scale - 1:50 @ A1 / 1:100 @ A3

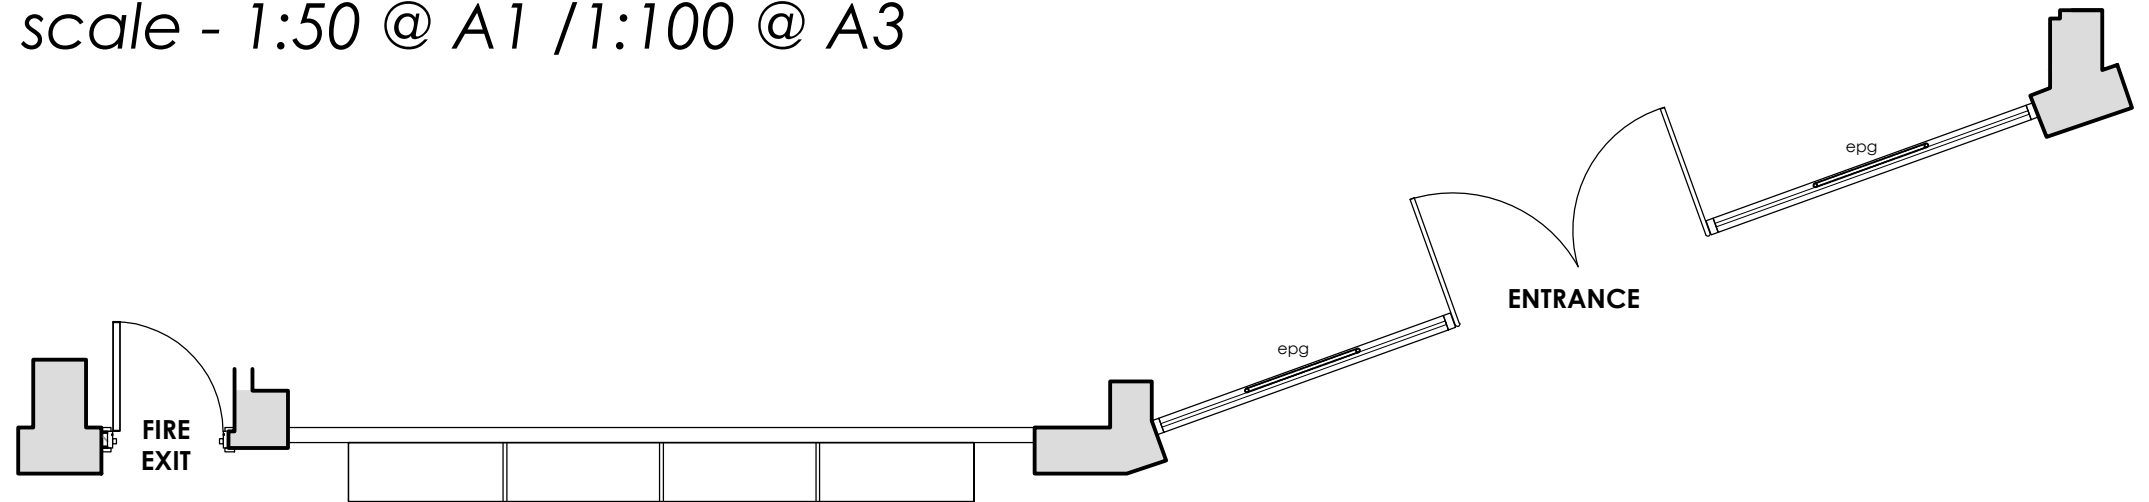

existing key plan
1:50 @ A1 / 1:100 @ A3



proposed shopfront elevation - shopping centre entrance
scale - 1:50 @ A1 / 1:100 @ A3

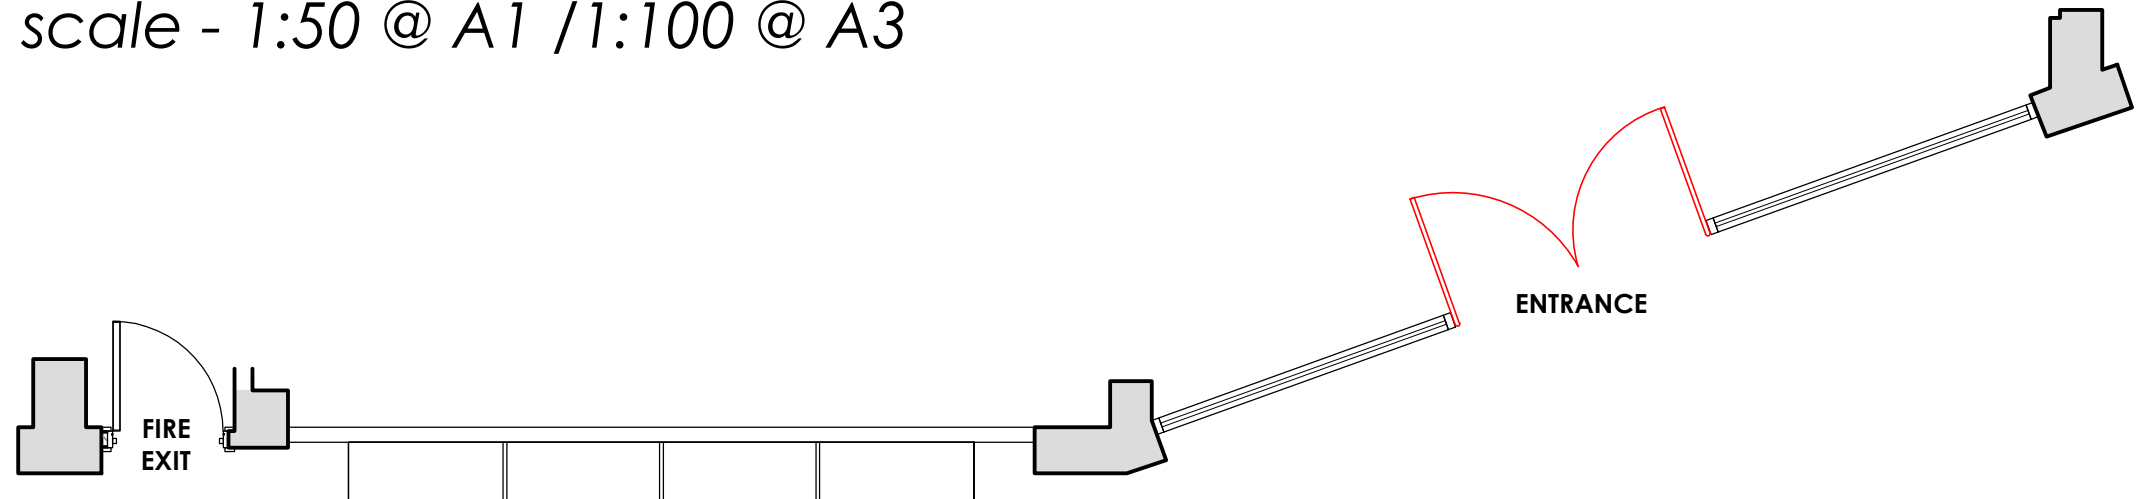

proposed key plan - shopping centre entrance
1:50 @ A1 / 1:100 @ A3

SCALE
1:50 only

ALL DIMENSIONS TO BE CHECKED ON SITE.
DO NOT SCALE FROM THIS DRAWING EXCEPT FOR THE
PURPOSES OF LOCAL AUTHORITY PLANNING

A	24.04.24	Omitted chicken graphic from rear elevation	MMLD
B	23.10.24	Digital EGP omitted & hello sign updated	RJS
C	29.10.24	Single sided EGP omitted	RJS

rev	date	description
-----	------	-------------

HONE EDWARDS ASSOCIATES
Design Studio
Millars Three
Southmill Road
Bishop's Stortford
Herts. CM23 3DH
email: firstname.lastname@honeedwards.co.uk
Tel: 01279 758545
Fax: 01279 757730



IMAGE ENHANCEMENT

store address
BURGESS HILL
UNIT 27 AND 28 MARKET PLACE
BURGESS HILL
WEST SUSSEX
RH15 9NP

drawing title
**EXISTING AND PROPOSED
SHOP FRONT ELEVATIONS**

drawn by	checked	date
MMLD	JE	APRIL 2024
store no.	scale	
0000	1:50 @ A1 / 1:100 @ A3	

drawing no.	revision
0000/2024/G210	
HEA drawing no.	revision
3579/G210	C