
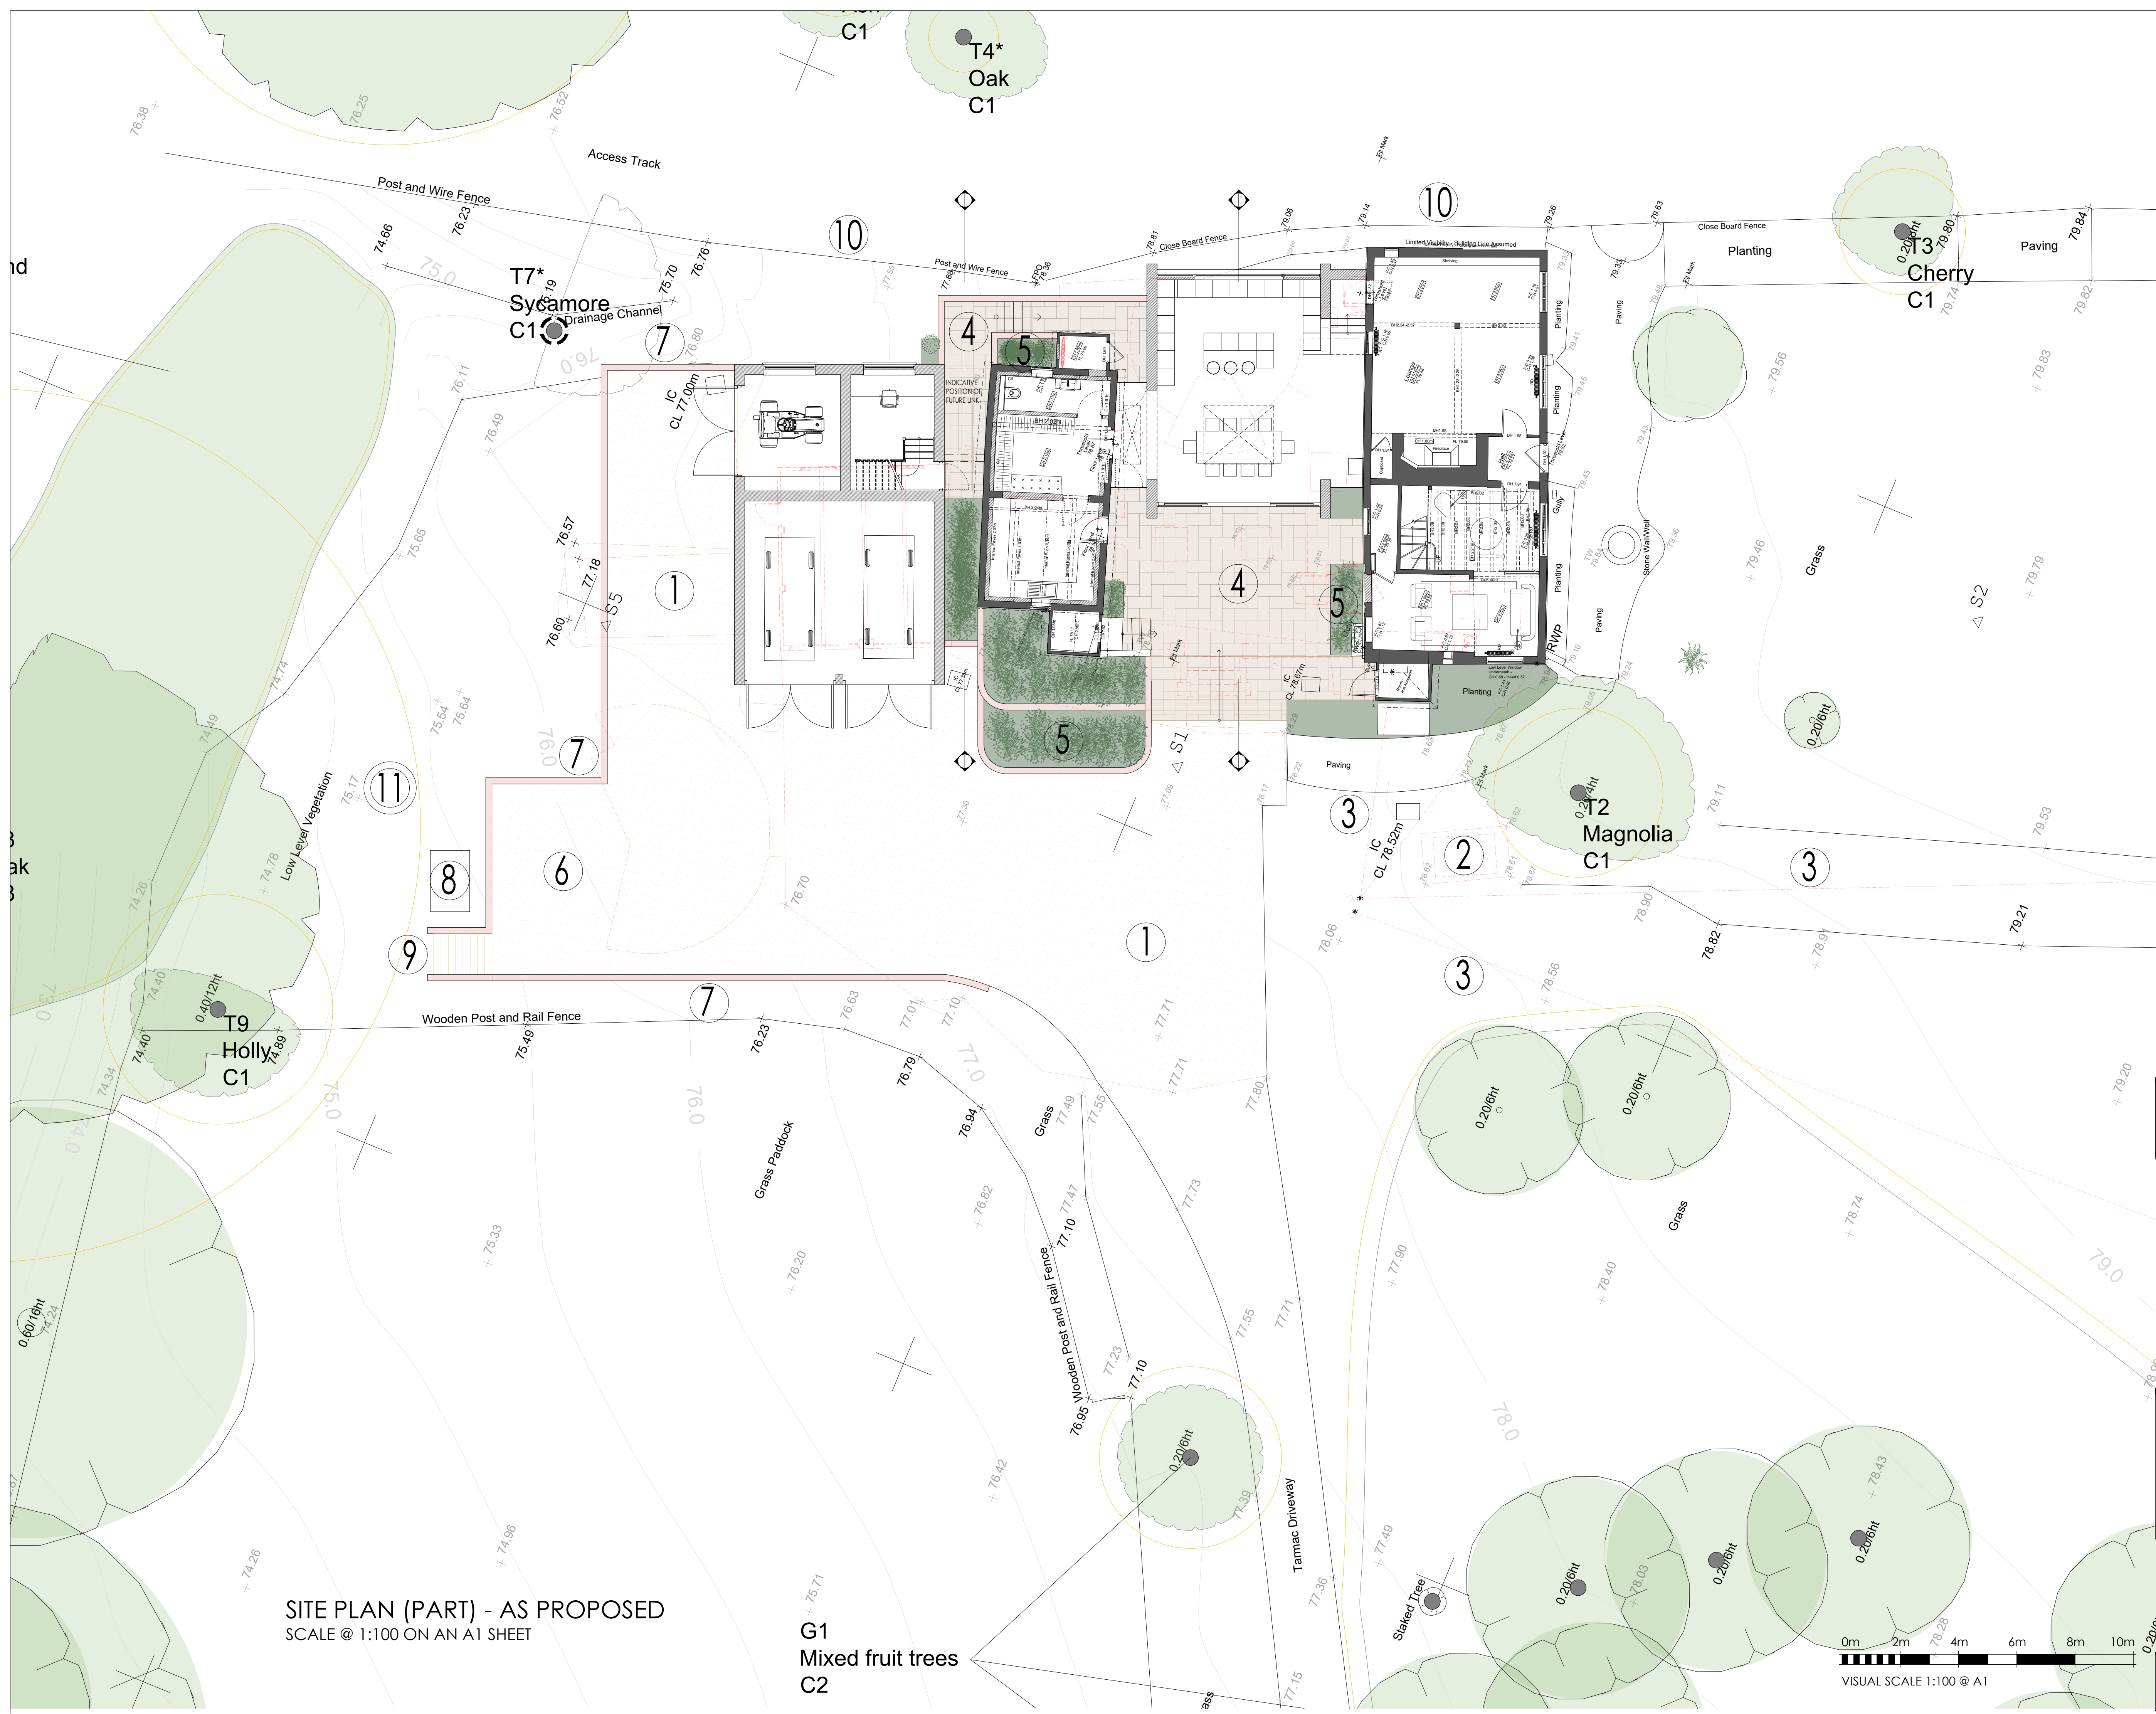



FOR PLANNING
AND LISTED
BUILDING CONSENT
PURPOSES ONLY

NOT FOR CONSTRUCTION

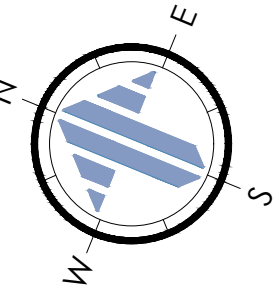

SITE PLAN (PART) - AS PROPOSED
SCALE @ 1:100 ON AN A1 SHEET

G1
Mixed fruit trees
C2

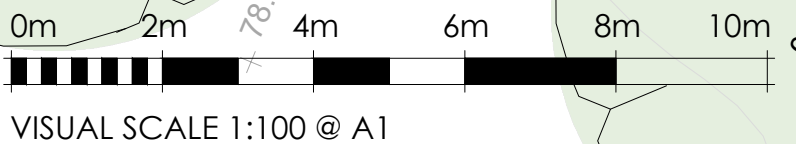

A	06.03.25	RH	Tree survey data added	
REV.	DATE.	BY.	AMENDMENT.	CHK.

PLANNING


2 Lucastes Mews, Paddockhall Road,
Haywards Heath,
West Sussex, RH16 1HE
(01444) 452604
hh@gouldbaxter.co.uk
www.gouldbaxter.co.uk

NOTES:
DO NOT SCALE OFF THIS DRAWING UNLESS FOR PLANNING PURPOSES.
CHECK ALL DIMENSIONS ON SITE BEFORE ANY WORK IS COMMENCED.
ALL GOODS MATERIALS AND WORKMANSHIP MUST CONFORM WITH
CURRENT BUILDING REGULATIONS, BRITISH STANDARDS AND CODES OF
PRACTICE.
COPYRIGHT OF THIS DRAWING IS RETAINED BY GOULD PROPERTY
CONSULTANTS LLP VIA GOULD BAXTER AND IT MUST NOT BE REPRODUCED
WITHOUT WRITTEN CONSENT.

CLIENT: Mr. & Mrs. Hillary	
PROJECT: Barlands The Street, Warminglid West Sussex RH17 5SZ	
DRAWING: Site Plan (Part) As Proposed	
DATE: 22.11.2024	SCALE AT A1: 1:100
DRAWN BY: RH CHECKED BY: MC	
JOB NO. GH553	DRAWING NO. PL.02
REV. A	