

Note

- All dimensions to be checked on-site.
- Any discrepancies to be reported to the architect before any work commences.
- All structural elements are to be confirmed by the structural engineer.
- All illustrated material is subject to copyright

Client

Hayden Pearson & Becky Willan

Project

Lywood Barn

Title

Existing:
Ground Floor Plan (2 of 2)

Drawing No.	Rev
116 00 010	P1
Scale	Sheet
1:100	A3
Drawn	Checked
FD	UJ

Drawing Status


Planning Application

Rev	Date	Reason	Chk
P1	02.12.2024	Planning	FD

Studio Mango

Studio 54
54 Rivington Street
London EC2A 3QN

studiomango.co.uk
info@studiomango.co.uk

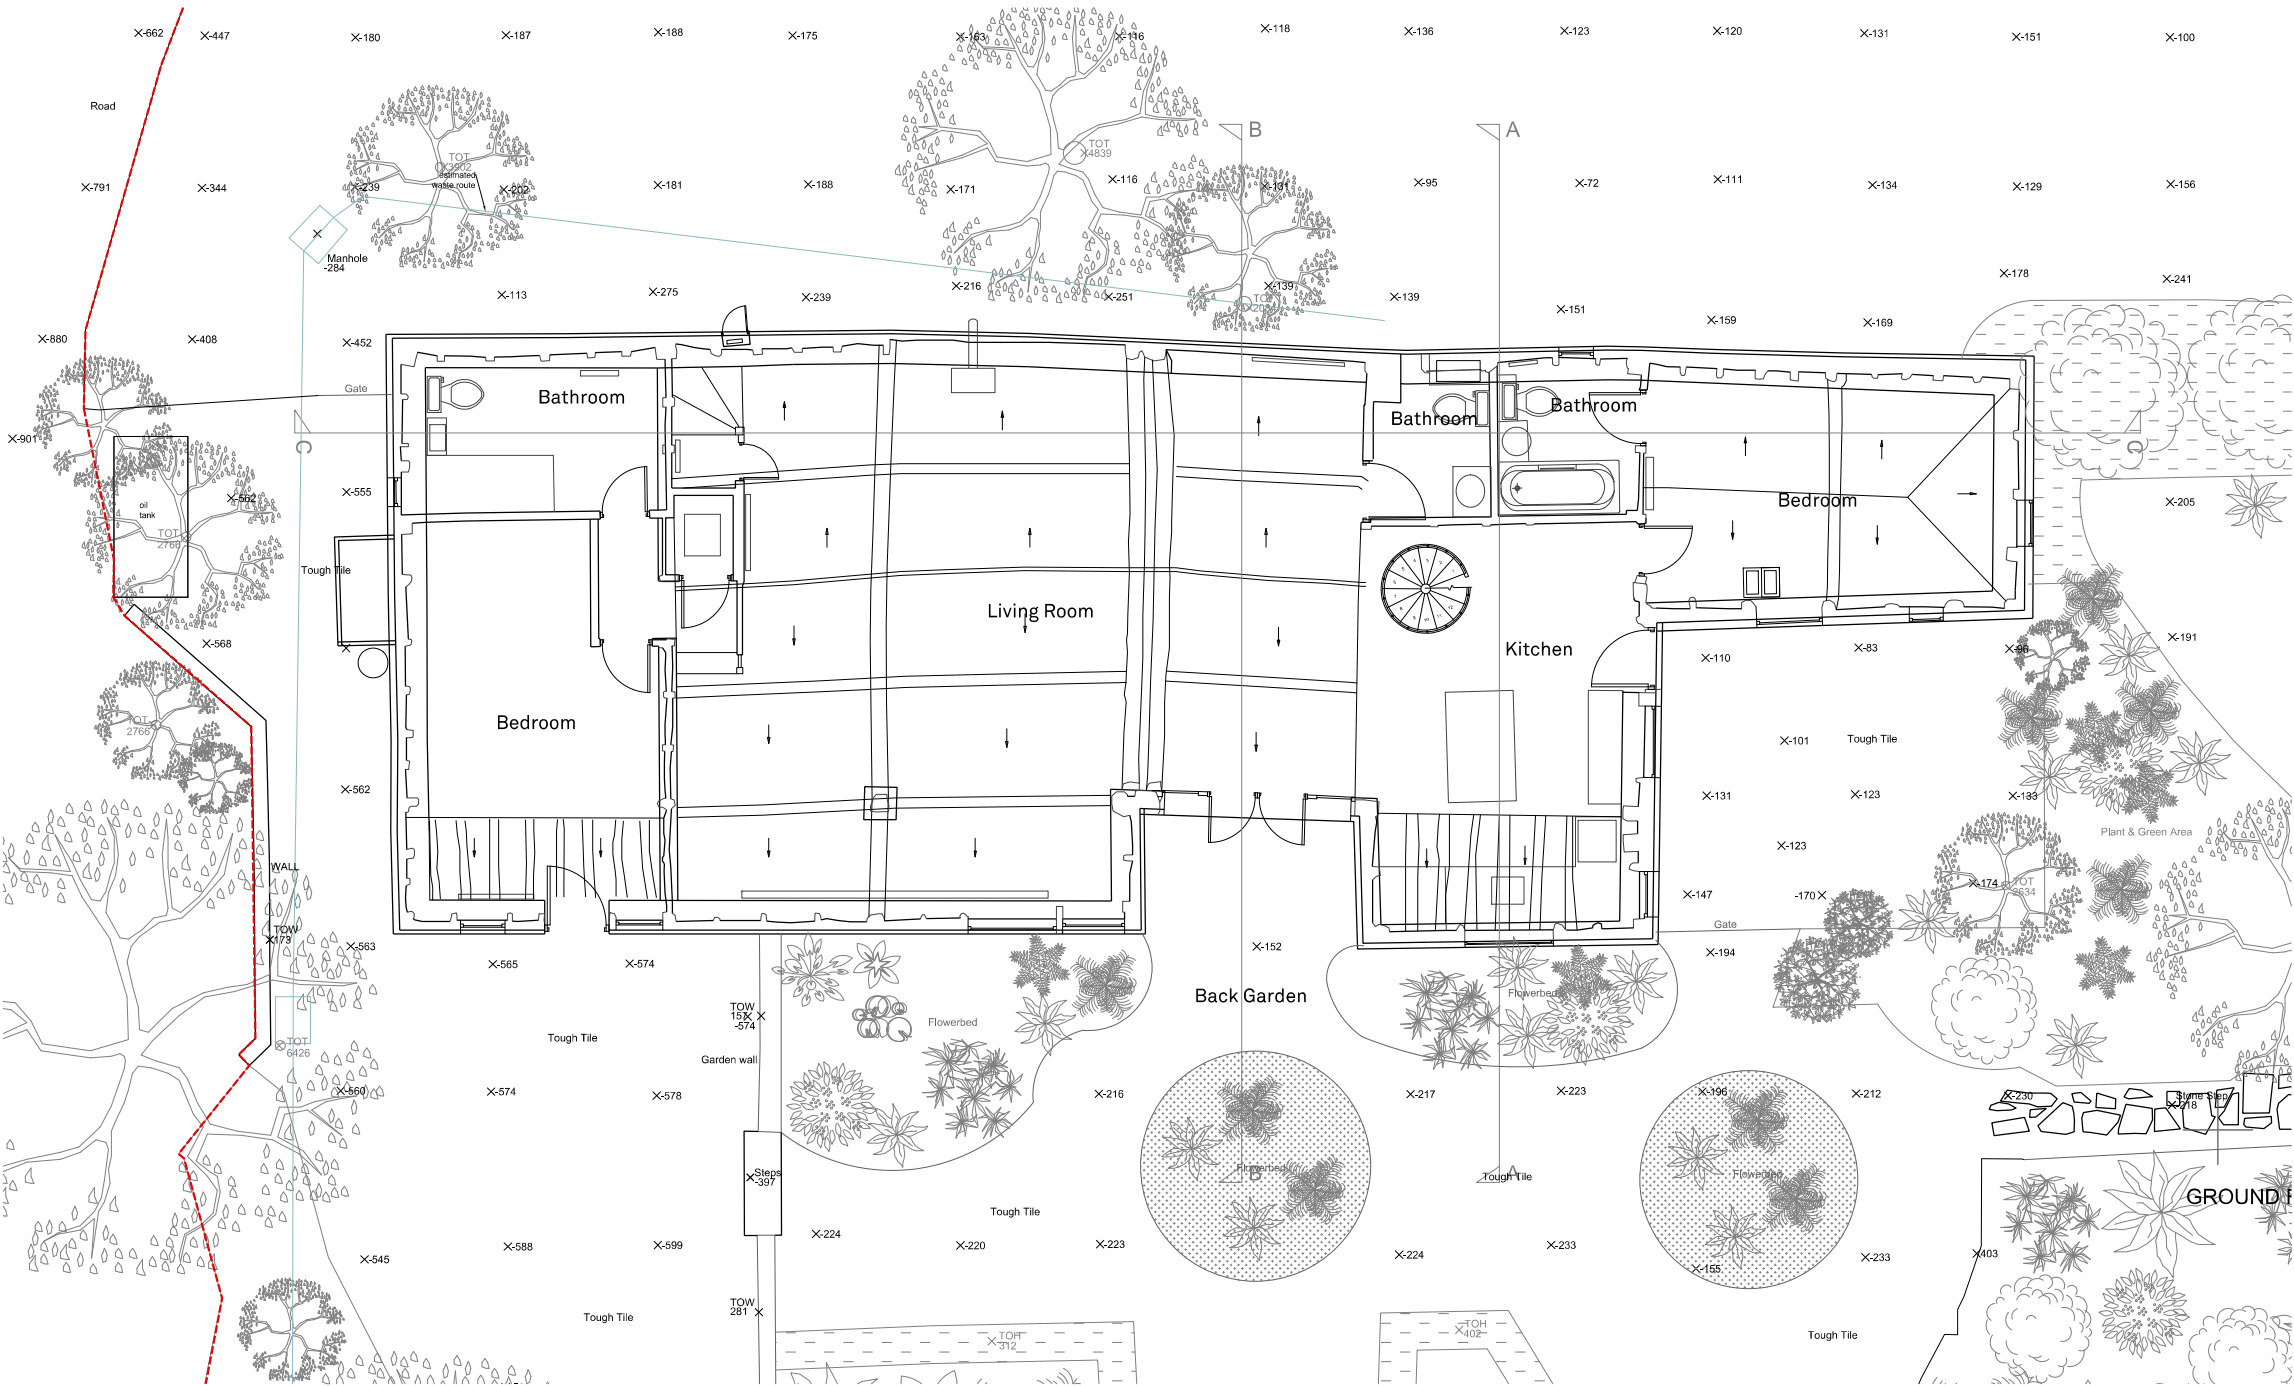

0m 2m 4m 6m 8m 10m

