



NORTH ELEVATION

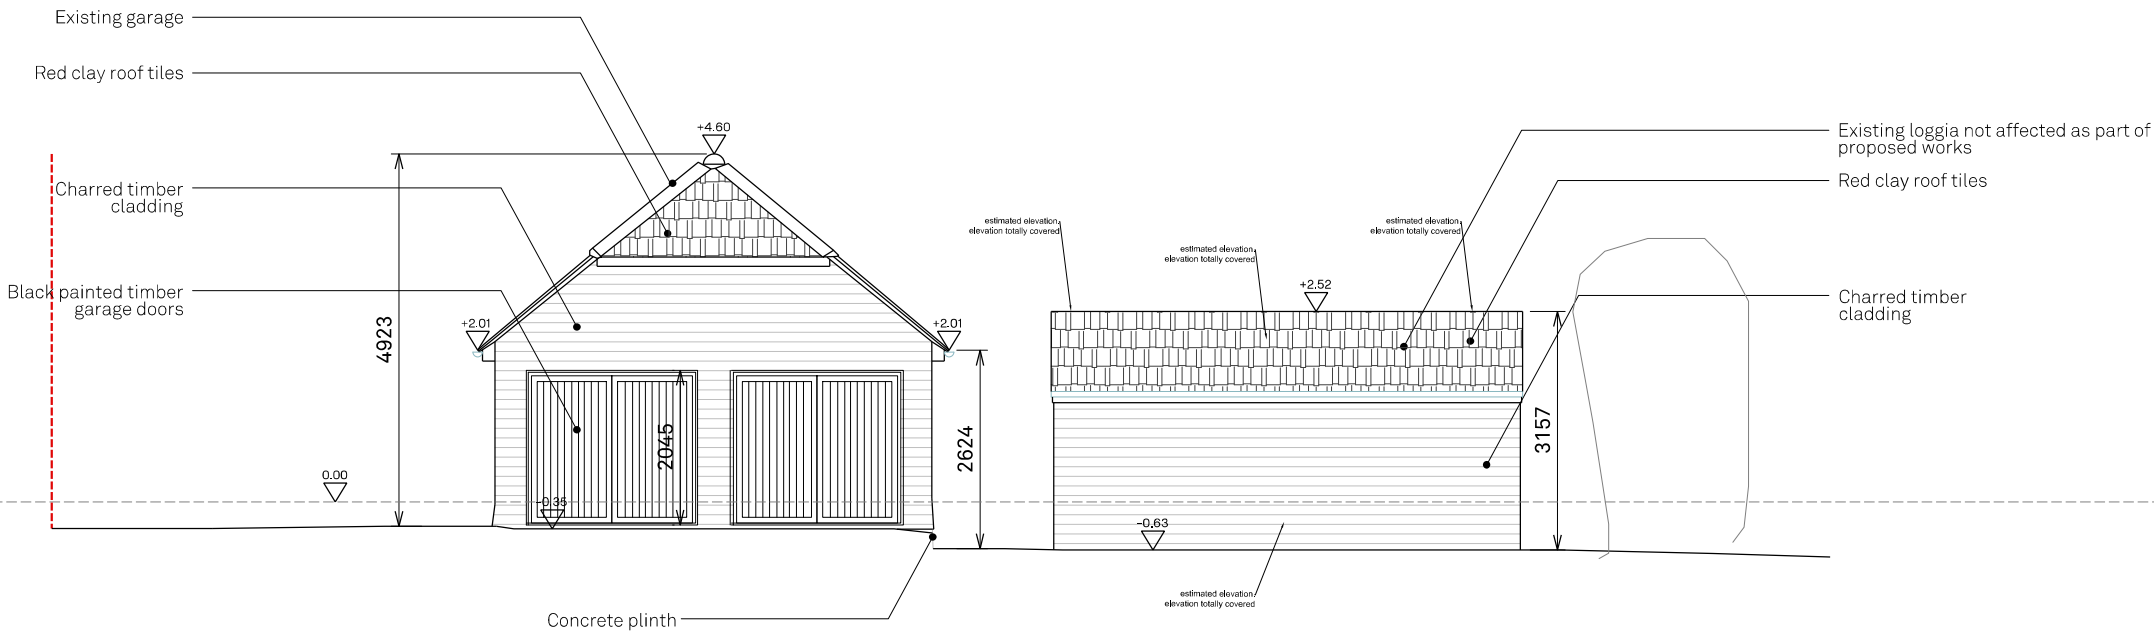

EAST ELEVATION

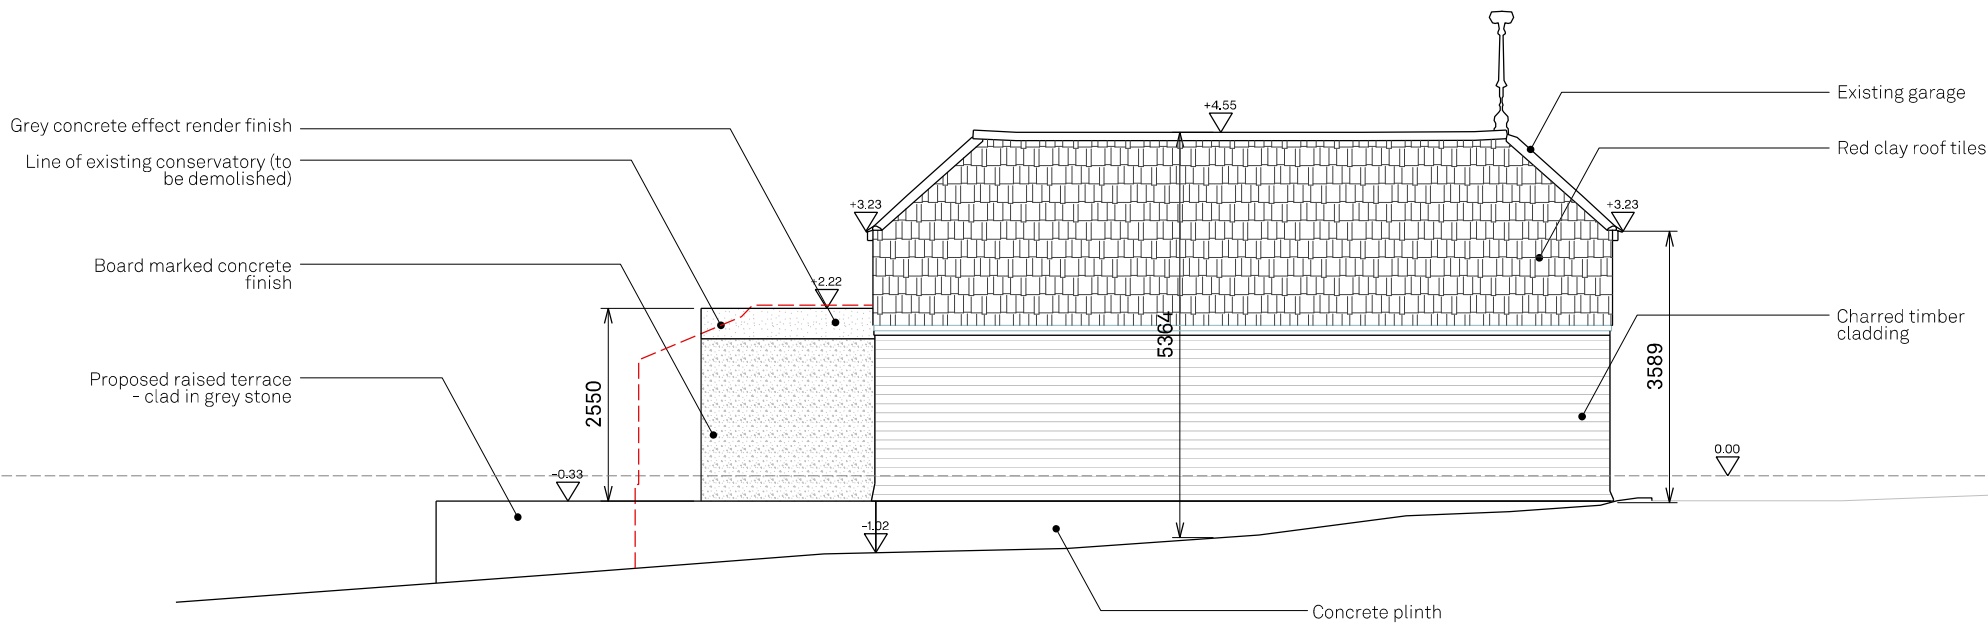

Note

- All dimensions to be checked on-site.
- Any discrepancies to be reported to the architect before any work commences.
- All structural elements are to be confirmed by the structural engineer.
- All illustrated material is subject to copyright

Client

Hayden Pearson & Becky Willan

Project

Lywood Barn

Title

Proposed:
North & East Elevations

Drawing No.

116 21 000

Rev

P1

Scale

1:100

Sheet

A3

Drawn

FD

Checked

UJ

Drawing Status

Planning Application

Rev	Date	Reason	Chk
P1	02.12.2024	Planning	FD

Studio Mango

Studio 54
54 Rivington Street
London EC2A 3QN

studiomango.co.uk
info@studiomango.co.uk

