



SOUTH ELEVATION

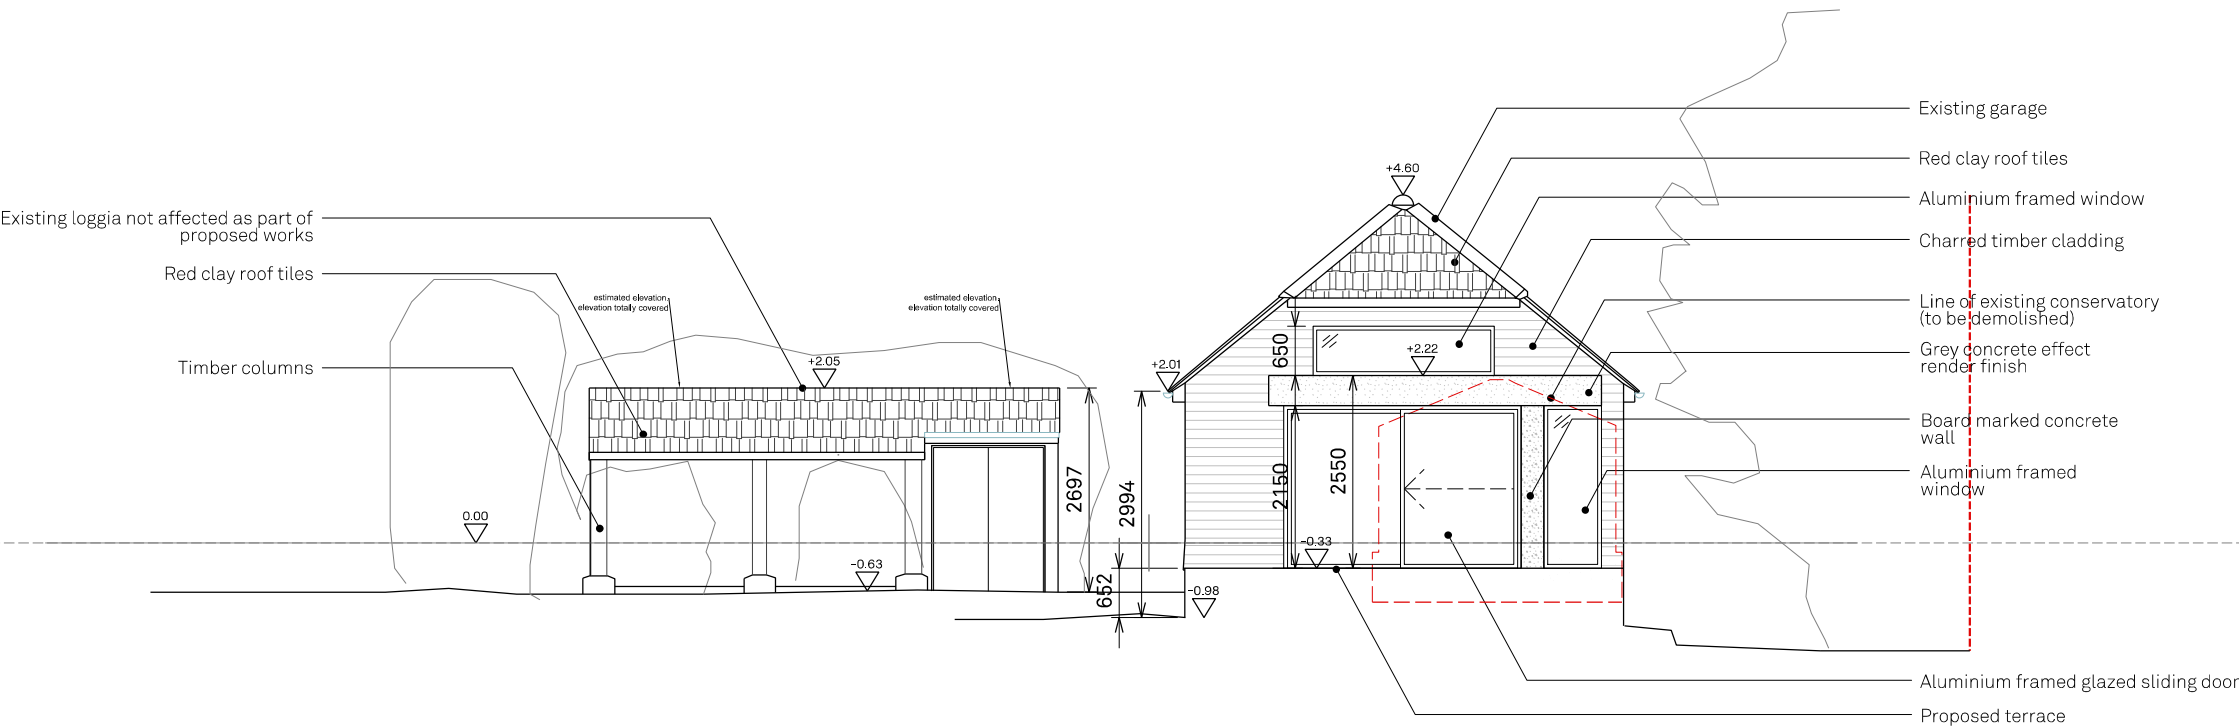

WEST ELEVATION

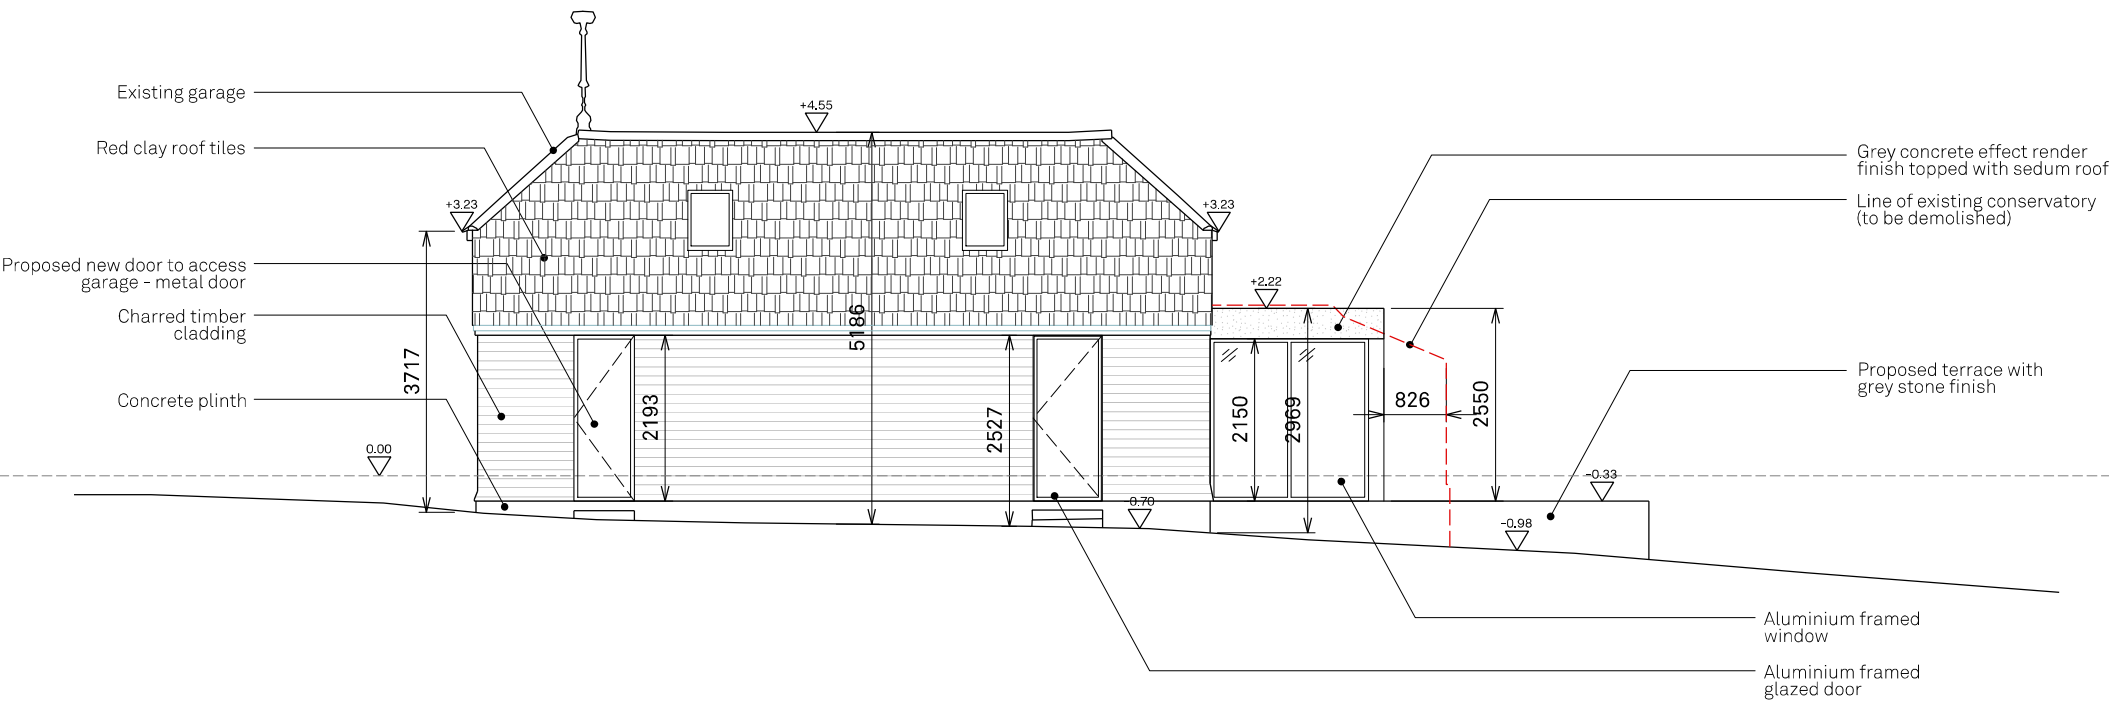

Note

- All dimensions to be checked on-site.
- Any discrepancies to be reported to the architect before any work commences.
- All structural elements are to be confirmed by the structural engineer.
- All illustrated material is subject to copyright

Client

Hayden Pearson & Becky Willan

Project

Lywood Barn

Title

Proposed:
South & West Elevations

Drawing No.	Rev
116 21 001	P1

Scale	Sheet
1:100	A3

Drawn	Checked
FD	UJ

Drawing Status

Planning Application

Rev	Date	Reason	Chk
P1	02.12.2024	Planning	FD

Studio Mango

Studio 54
54 Rivington Street
London EC2A 3QN

studiomango.co.uk
info@studiomango.co.uk

